



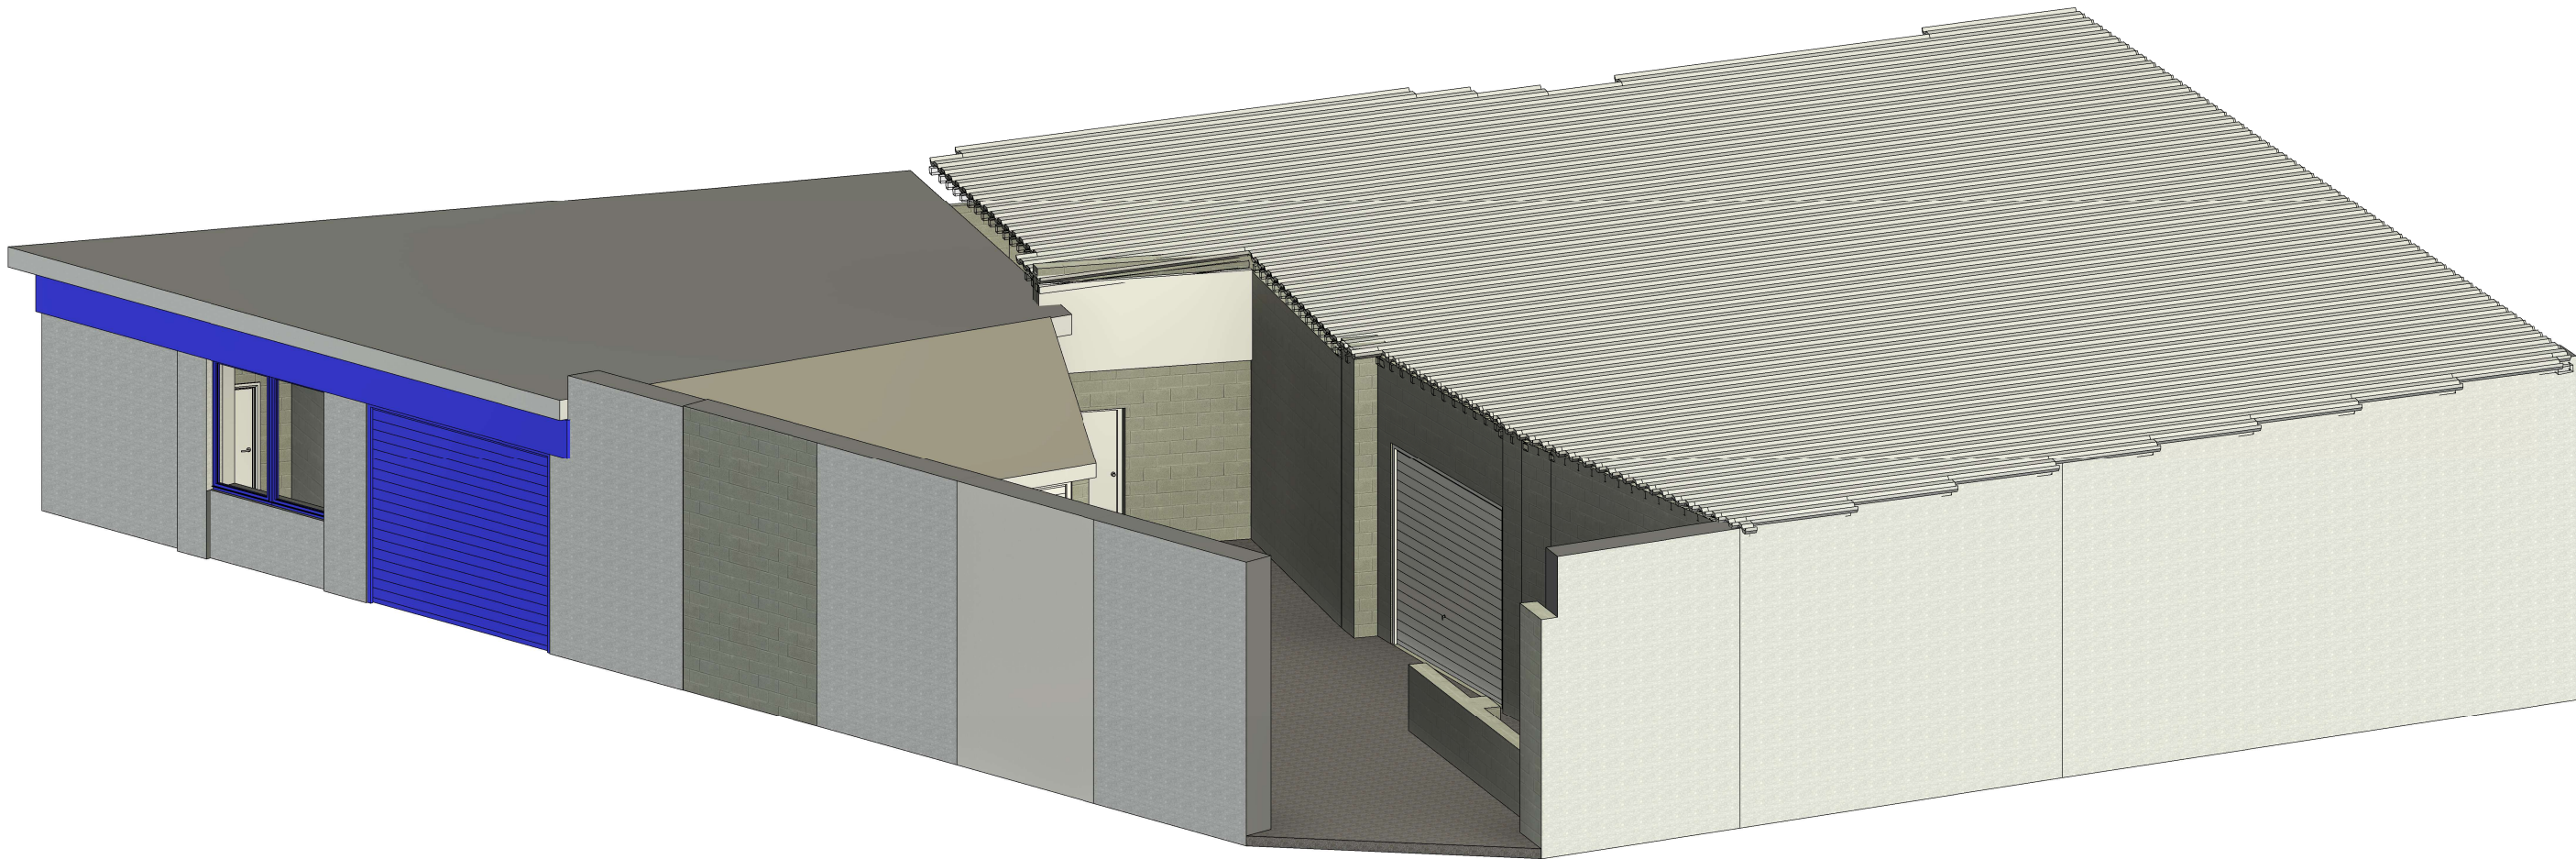

1 Existing Illustration A

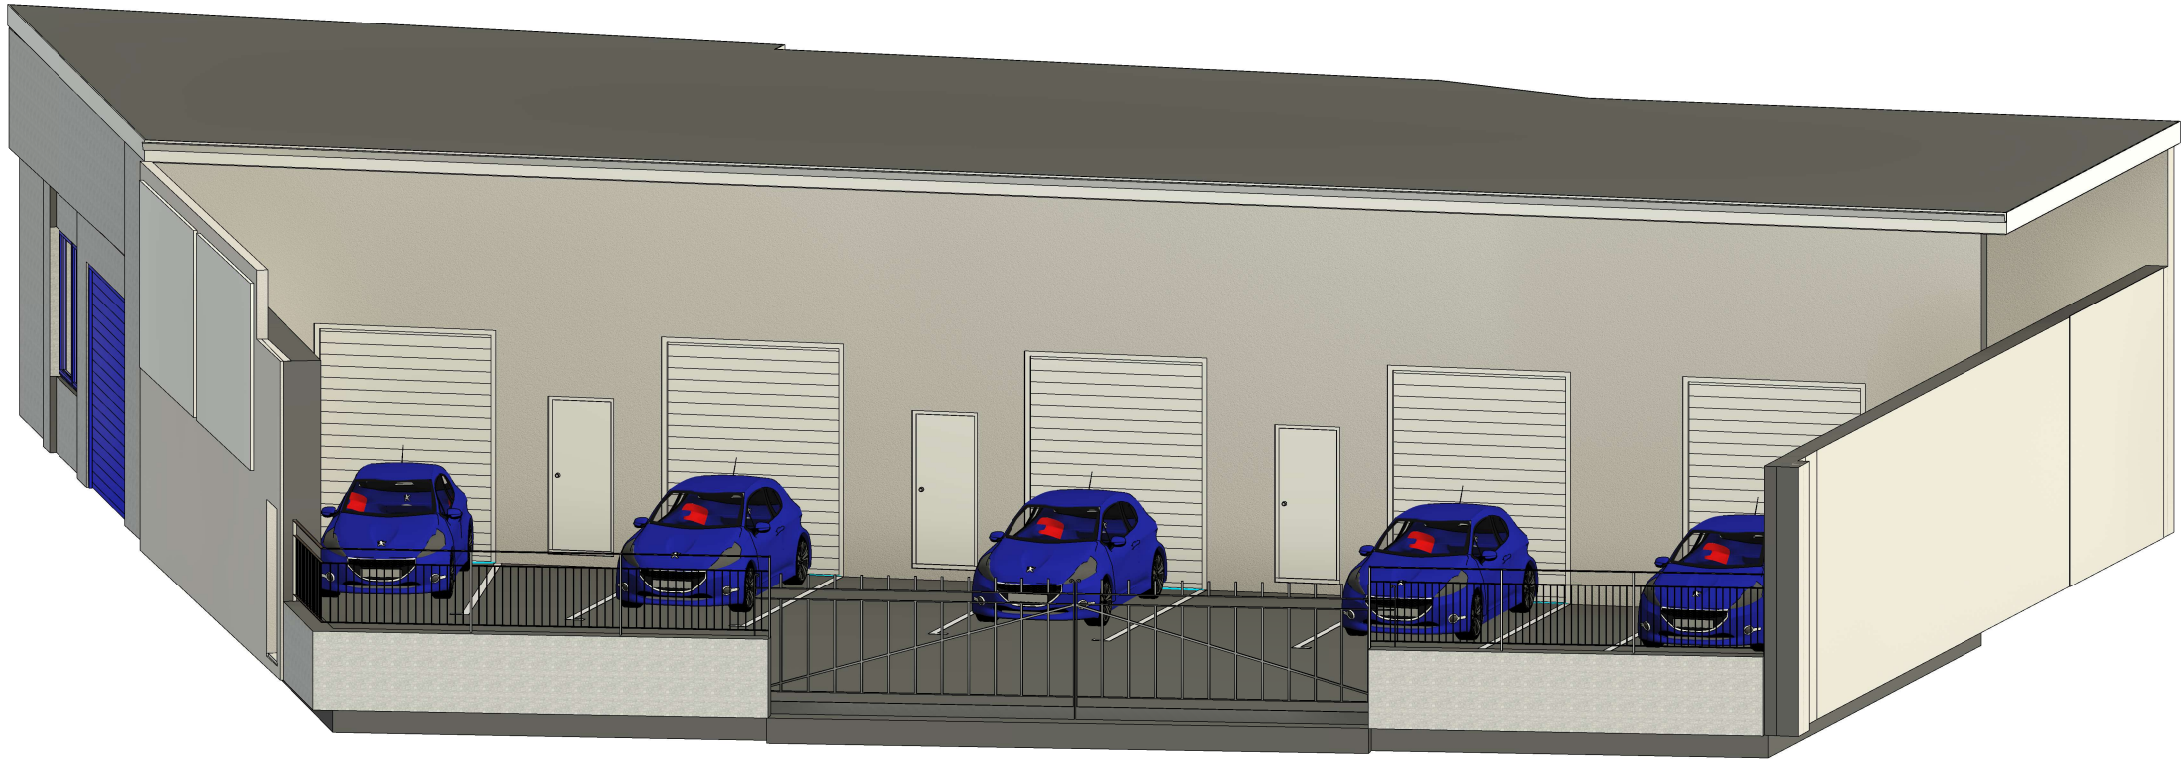

2 Proposed Illustration A

PROJECT
New Startup Units
INDIGO DESIGN (Part of 3dcadwales Ltd) 5 Ashlea Drive, Merthyr Tydfil, CF47 0NY Tele 01685 385746 Mob - 07940913216 Email: philip@3dcadwales.co.uk

SHEET
Illustrations
Address
Old Saw Mill, Court Street, Merthyr Tydfil. CF47 8DU

This Drawing is Copyright,
Dimensions to be checked
on site and not scaled from
this drawing

PURPOSE OF ISSUE
Planning Approval



DRWAING NUMBER
SM-05

Checked by JH		Drawn by PH	Scale (@ A3)
Rev No	Description		Date
A	Issue		15/10/2025