


4.6t Light Van
Overall Length
5.885m
Overall Width
2.000m
Overall Body Height
2.526m
Min Body Ground Clearance
0.299m
Track Width
1.765m
Lock to lock time
4.00s
Kerb to Kerb Turning Radius
6.000m

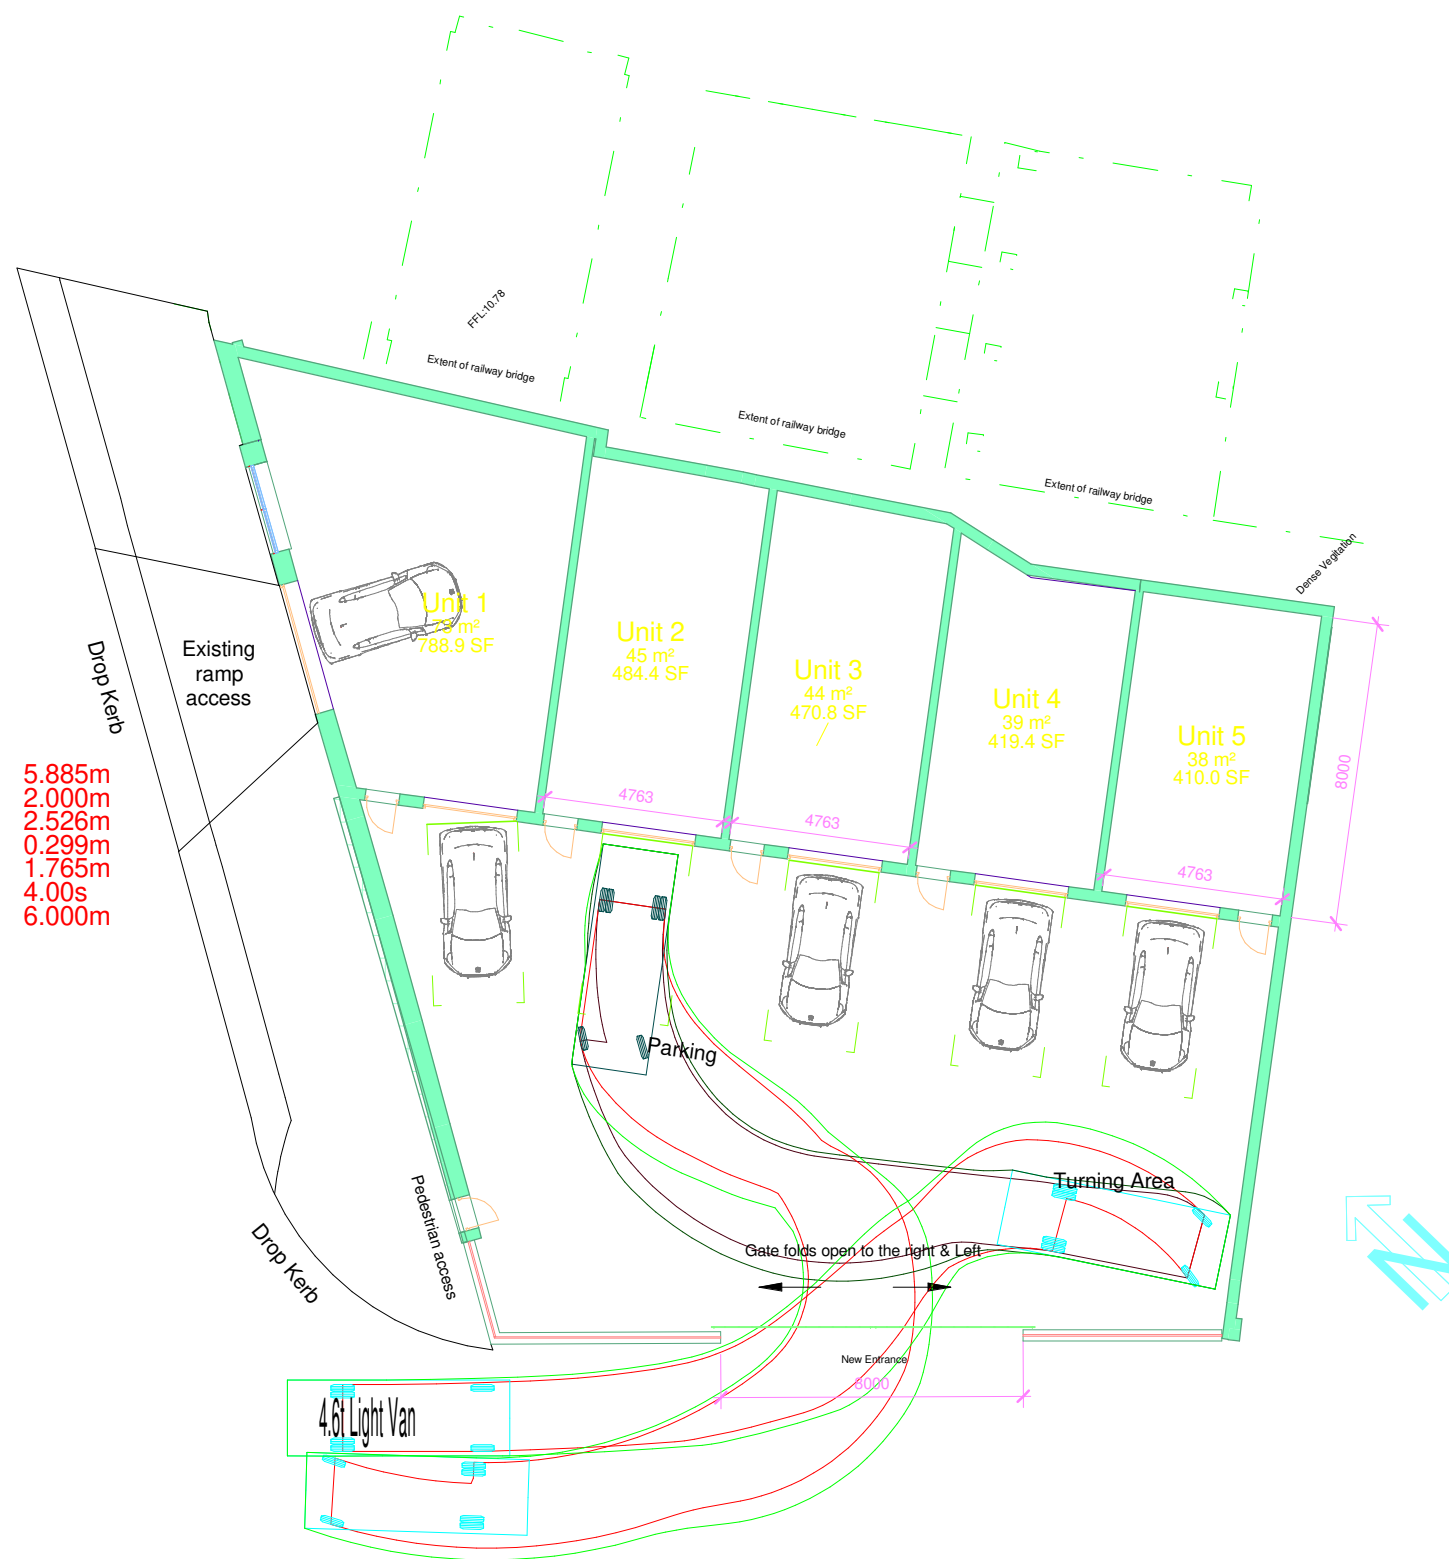

1 Bay 2 Swept Path Van
1 : 200

INDIGO DESIGN (Part of 3dcadwales Ltd) 5 Ashlea Drive,
Merthyr Tydfil, CF47 0NY Tele 01685 385746 Mob -
07940913216 Email: philip@3dcadwales.co.uk

This Drawing is Copyright.
Dimensions to be checked
on site and not scaled from
this drawing



PURPOSE OF ISSUE	DRWAING NUMBER
Planning Approval	SM-07

PROJECT	New Startup Units
---------	-------------------

SHEET	Bay 2 Swept Path
-------	------------------

Address	Old Saw Mill, Court Street, Merthyr Tydfil. CF47 8DU
---------	---

Checked by	Drawn by	Scale (@ A3)
JH	PH	1 : 200

Rev No	Description	Date
A	Issue	15/10/2025
B	Swept Path amended	06/03/2026