


4.6t Light Van
Overall Length
Overall Width
Overall Body Height
Min Body Ground Clearance
Track Width
Lock to lock time
Kerb to Kerb Turning Radius

5.885m
2.000m
2.526m
0.299m
1.765m
4.00s
6.000m

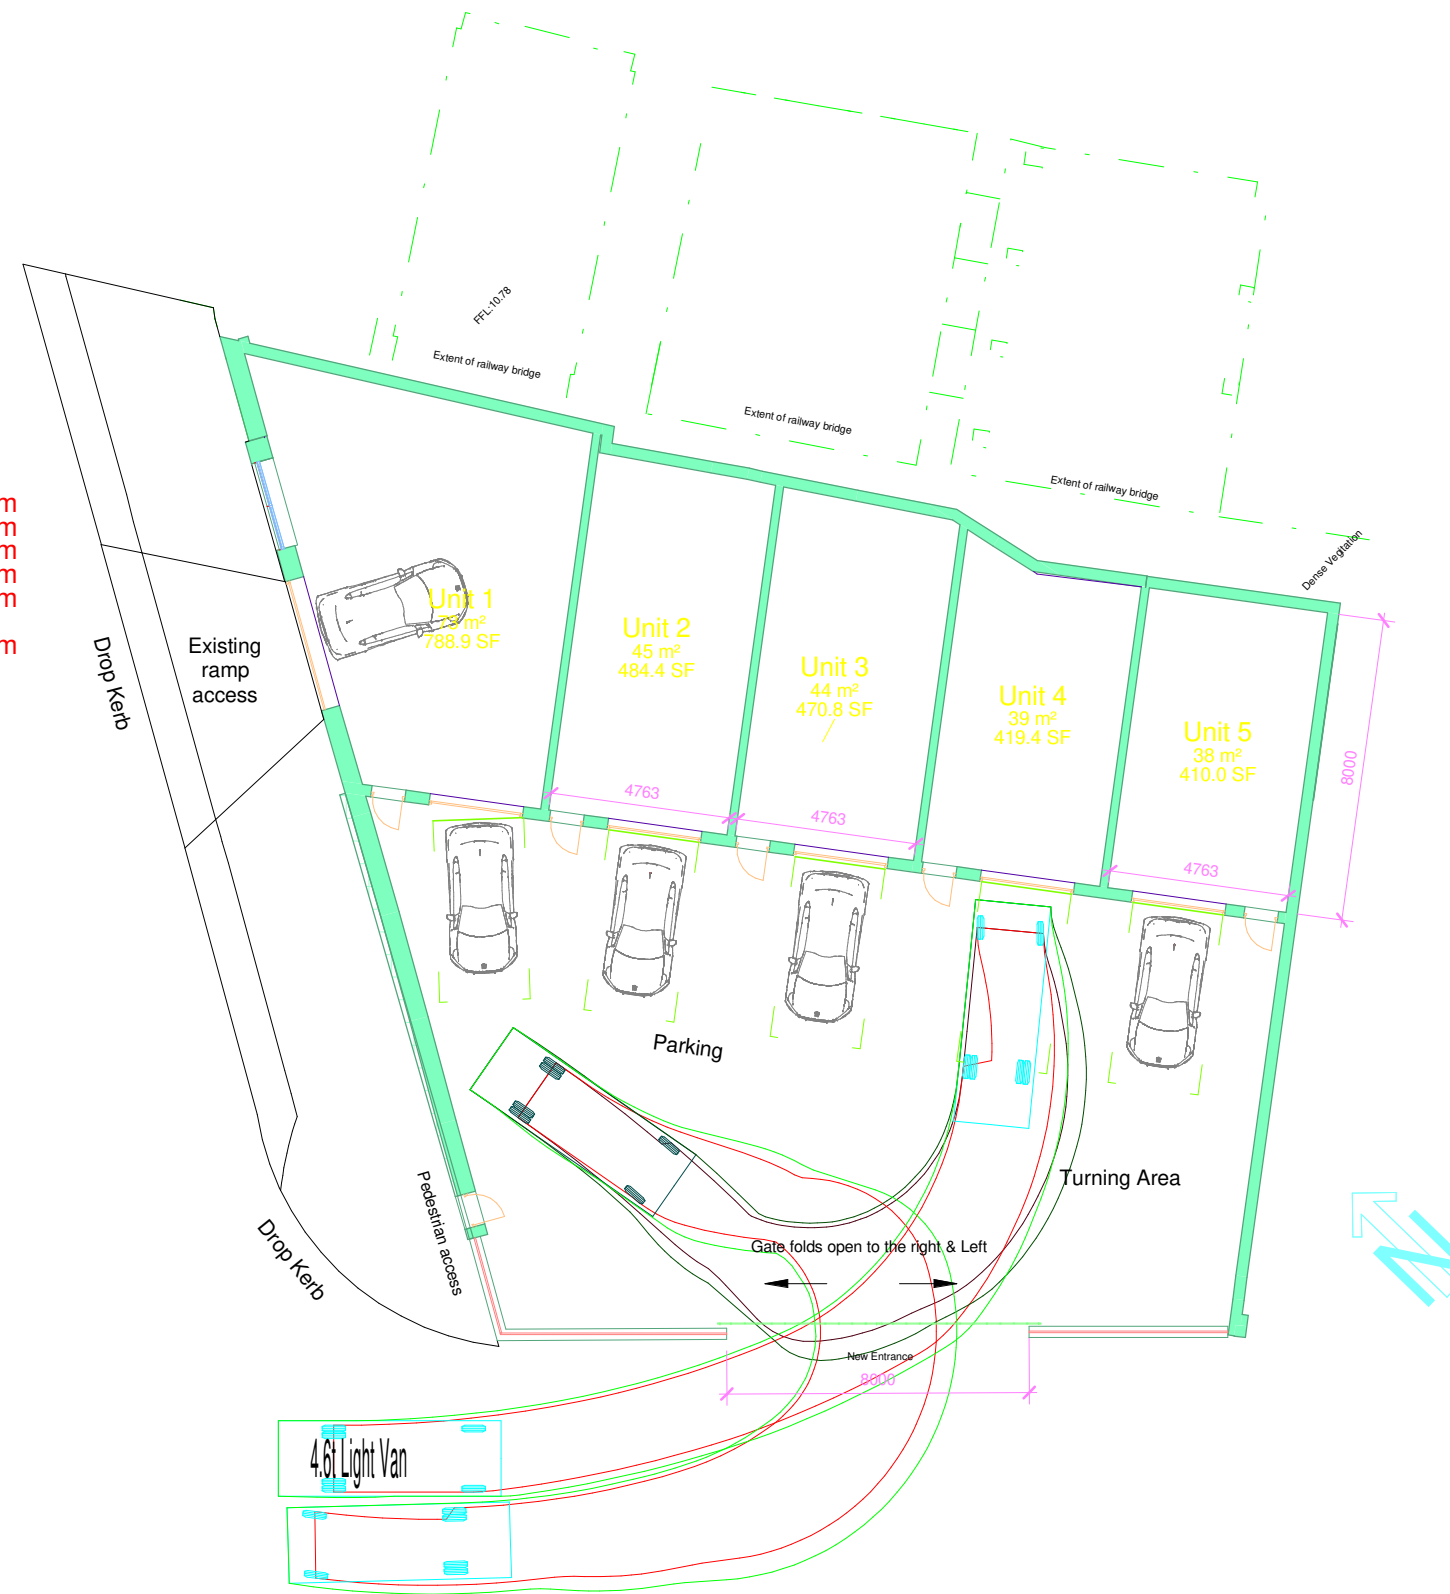

1 Bay 4 Swept Path Van
1 : 200

INDIGO DESIGN (Part of 3dcadwales Ltd) 5 Ashlea Drive, Merthyr Tydfil, CF47 0NY Tele 01685 385746 Mob - 07940913216 Email: philip@3dcadwales.co.uk		
This Drawing is Copyright, Dimensions to be checked on site and not scaled from this drawing		 Indigo 3d Design
PURPOSE OF ISSUE Planning Approval	DRAWAING NUMBER SM-09	
PROJECT New Startup Units		
SHEET Bay 4 Swept Path		
Address Old Saw Mill, Court Street, Merthyr Tydfil. CF47 8DU		
Checked by JH	Drawn by PH	Scale (@ A3) 1 : 200
Rev No	Description	Date
A	Issue	15/10/2025
B	Swept Path amended	06/03/2026