
⊕	Spec: Aurora MPRO 1 IP65 recessed led down light Maximum Wattage: 7W (=75W) Colour: White Ref: White AU-MPRO 1/30/7 watt dimmable 3k warm white led fixed down light
	Interior wall light Spec: SHALE 8W led wall light, code 85029 by National lighting.co.uk
	Exterior Wall Mounted Lights Spec: MOdern half round wall light "leti" Clolour: black IP Rating: 65 by Lamp and light.co.uk
	Pendant Light Spec: 150mm ROSE -Long pendant, COGNAC GLASS \| MATT BLACK TRIM \| DIMMABLE, product code: 90315, 1450mm long by national lighting.co.uk
	Flat Panel LED ceiling panel lights. Spec: Ledkia slim LED panel, Product code: LIFUD Size: 1200x600mm, white trim by www.Ledkia.com
E	**CYCLO 2 3W Emergency Recessed Guide LightS - 2 Optio..Product code: 86267 Integrated 3W LED module (SMD) by National lighting.co.uk**
	Undercabinet downlight Spec: by kitchen supplier
	Extract fan: Xpel air DX100HTS 6 7W with humidistat and timer.
	Switch (double or single to suit)
	Circuit
PIR	p.i.r sensor


1 PROPOSED First


Scale: 1:100

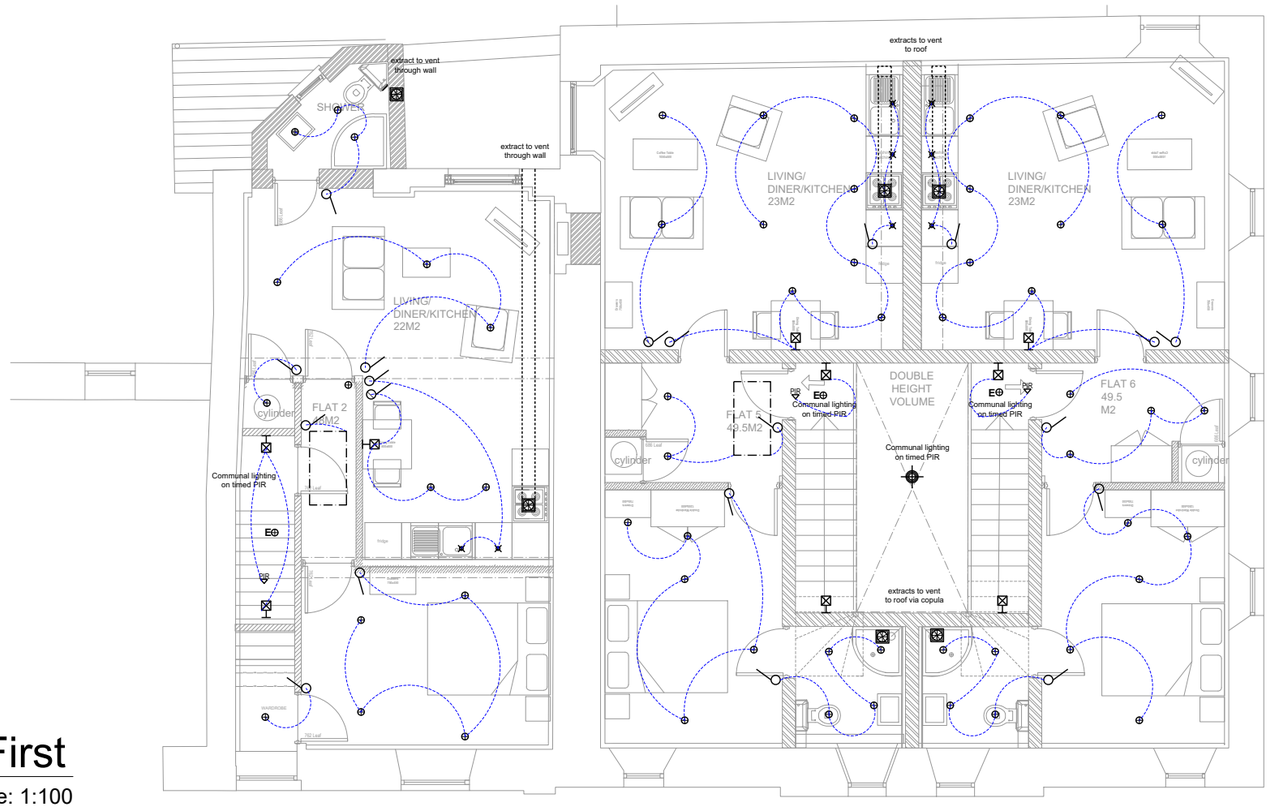

1 PROPOSED Basement & Ground

Scale: 1:100

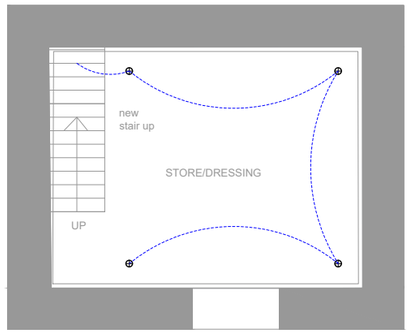

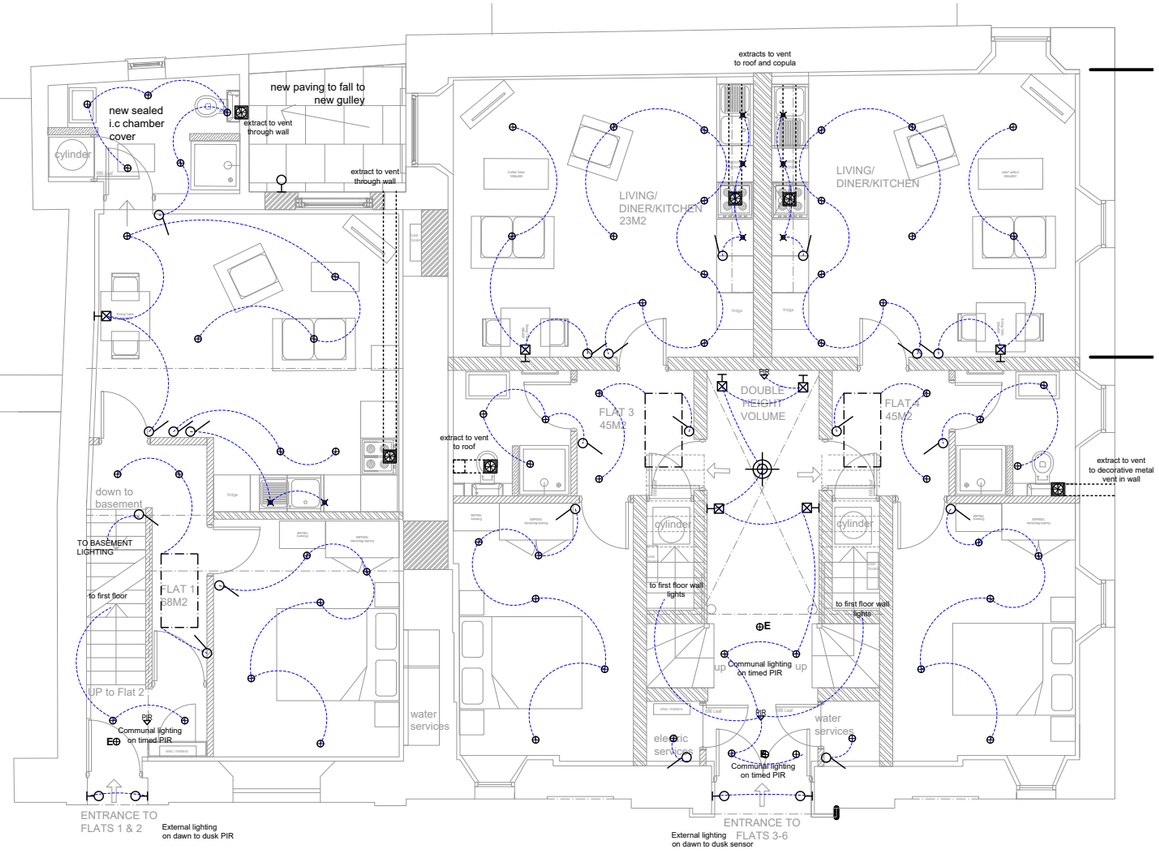

All dimensions to be checked on site prior to construction or manufacture.
Do not scale from this drawing.
Refer also to written specification of works where applicable.
Any discrepancies to be verified with Architects prior to commencement of works.

This drawing is the property of DRY Architects Limited. They reserve copyright, and the drawing issued on the condition that it is not retained by any unauthorised person.
It may not be reproduced or disclosed, either wholly or in part without written consent from DRY Architects Limited.

REVISION:	DESCRIPTION:	DATE:
Rev. T1	bathroom layout amended , extract fan notes added& emergency light s added	09.09.19

TENDER

DRY ARCHITECTS

PROJECT: Kingdom Hall
Newcastle Street, Merthyr Tydfil
CLIENT: XL Property LTD
DRAWING: LIGHTING

DATE: July 2019 SCALE: 1:100 @ A3
DWG. NO: 9433-123 REVISION: T1

CHARTERED ARCHITECTS
ADDRESS: 48 Charlotte Street, London, W1T2NS
TEL: 0207 221 6161 FAX: 0207 243 6134
EMAIL: info@dryarchitects.co.uk WEB: www.dryarchitects.co.uk