


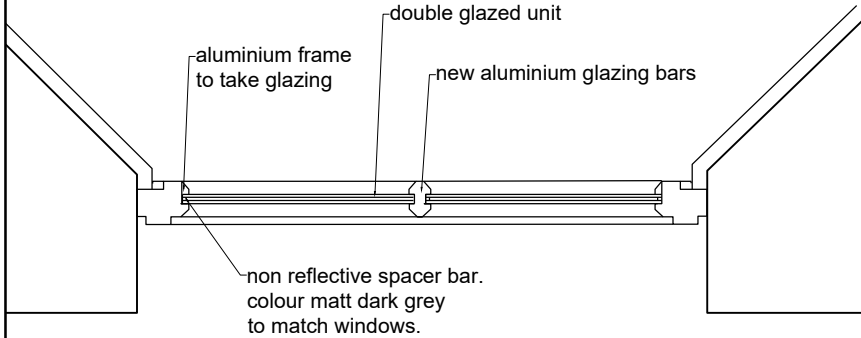
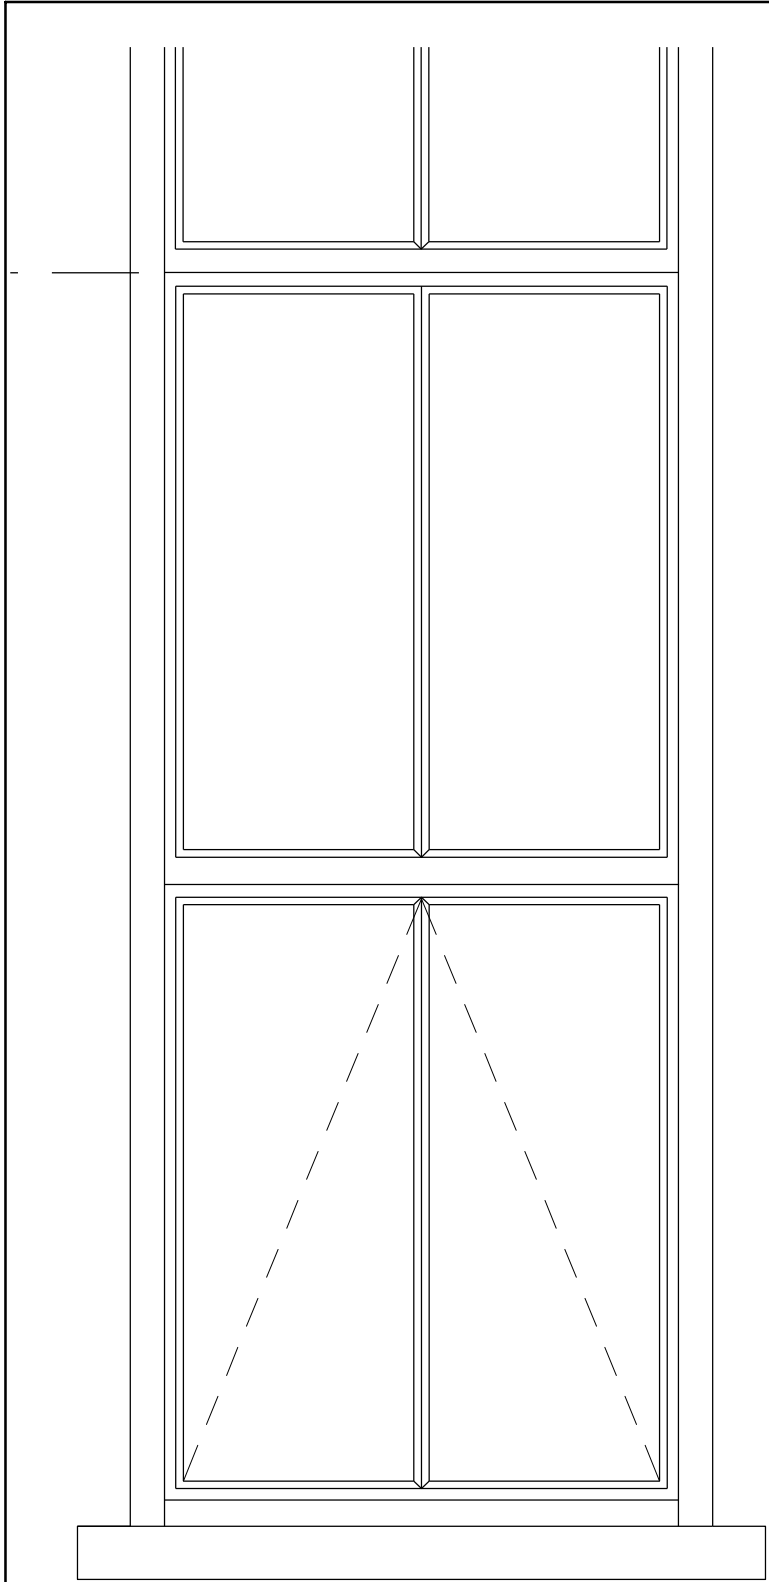


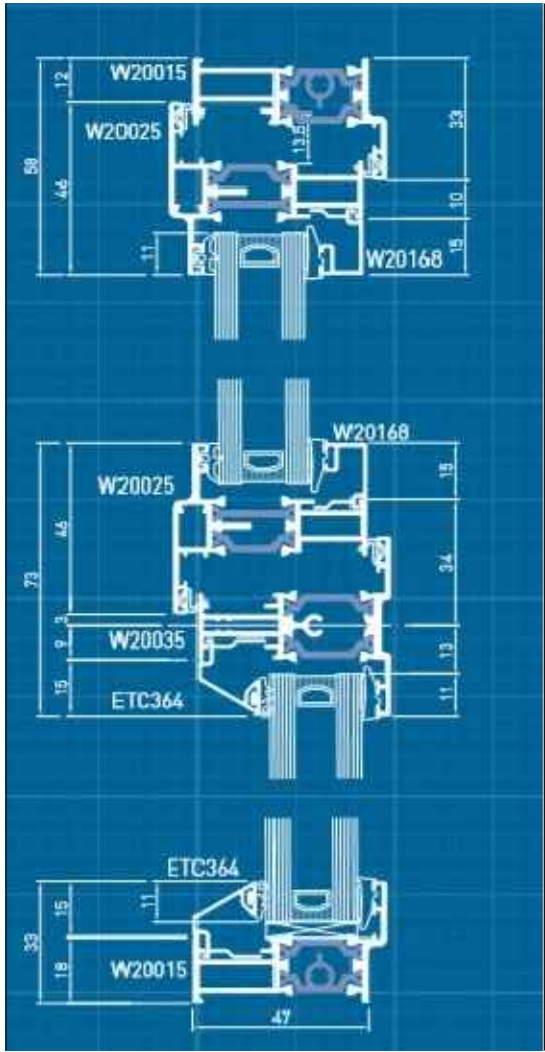


DETAILS OF CHAPEL WINDOWS @ 1:10

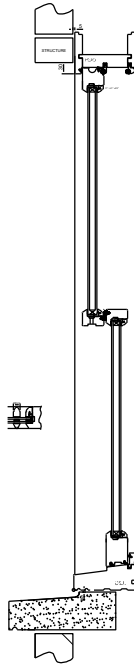

DETAILS OF CHAPEL WINDOWS @ 1:10

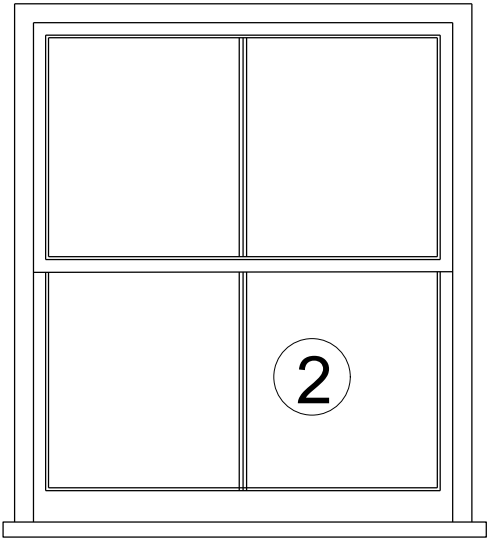

DETAILS OF WINDOWS TO REAR OF HOUSE @ 1:20

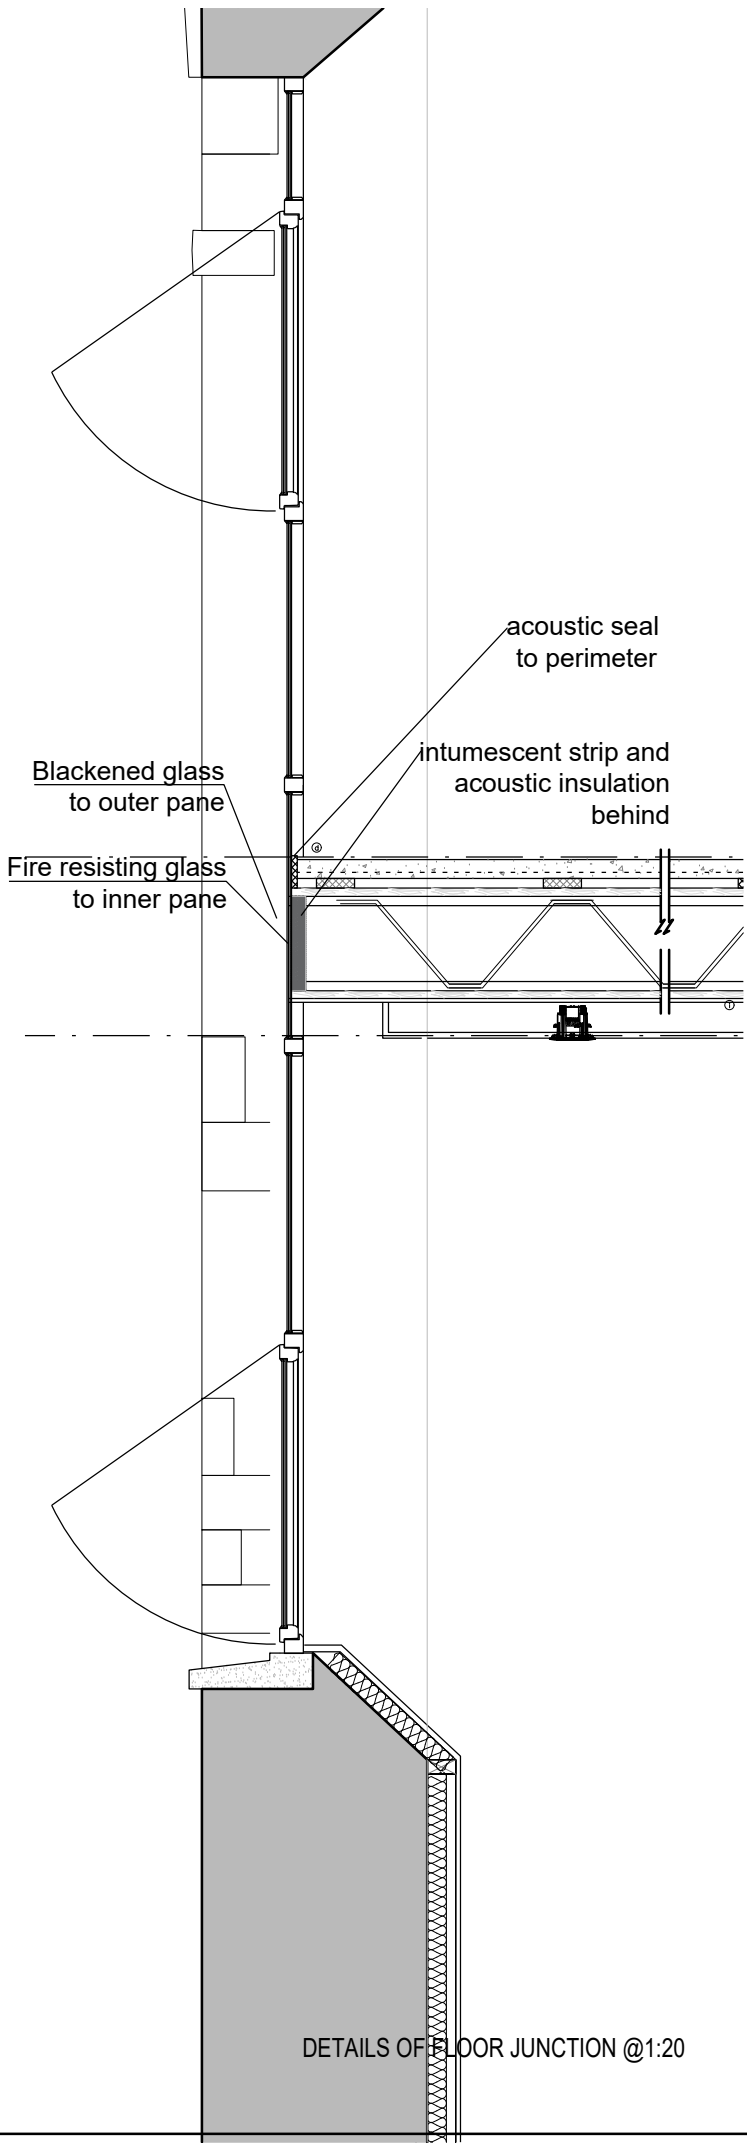

DETAILS OF FLOOR JUNCTION @1:20

All dimensions to be checked on site prior to construction or manufacture. Do not scale from this drawing. Refer also to written specification of works where applicable. Any discrepancies to be verified with Architects prior to commencement of works.

This drawing is the property of DRY Architects Limited. They reserve copyright, and the drawing issued on the condition that it is not retained by any unauthorised person. It may not be reproduced or disclosed, either wholly or in part without written consent from DRY Architects Limited.

REVISION:	DESCRIPTION:	DATE:
P1	Full planning submission	may 2019
P2	Amendments to windows to rear of number 20	june 2019
P3	Notes added re: spacer bar spec and colour	sept 2019
P4	Windows changed to aluminium	25 10 2019



SCALE 1:100

PLANNING

DRY ARCHITECTS

PROJECT: KINGDOM HALL AND 20 NEWCASTLE STREET
MERTHYR TYDFIL CF47 0BH
CLIENT: X L PROPERTY VENTURES LTD
DRAWING: WINDOW DETAILS

DATE: MARCH 2019 SCALE: 1:100 @ A3
DWG. NO: 9433-13 REVISION: P4

CHARTERED ARCHITECTS
ADDRESS: 48 Charlotte Street, London, W1T2NS
TEL: 0207 221 6161 FAX: 0207 243 6134
EMAIL: info@dryarchitects.co.uk WEB: www.dryarchitects.co.uk