


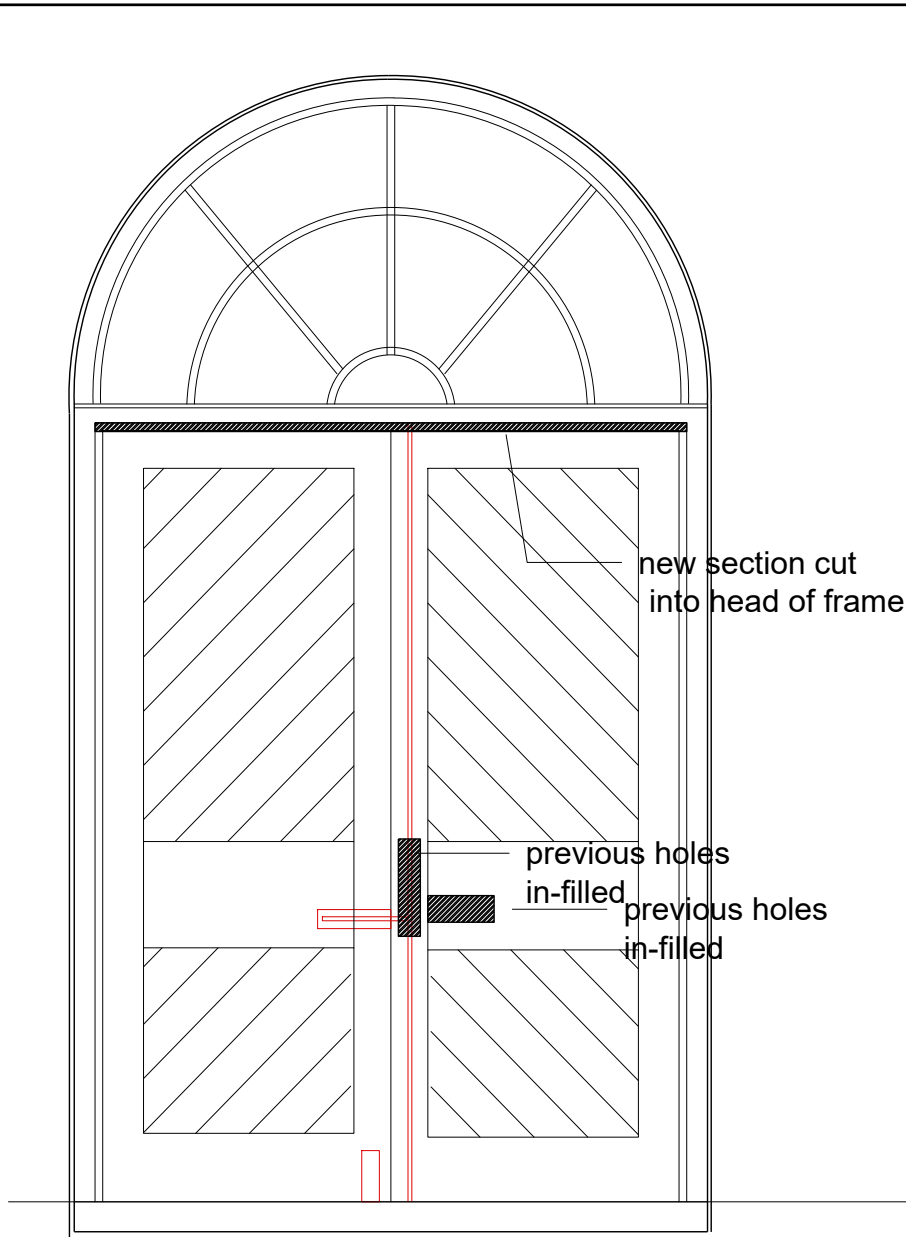


EXTERNAL ELEVATION

Scale: 1:20



INTERNAL ELEVATION

Scale: 1:20

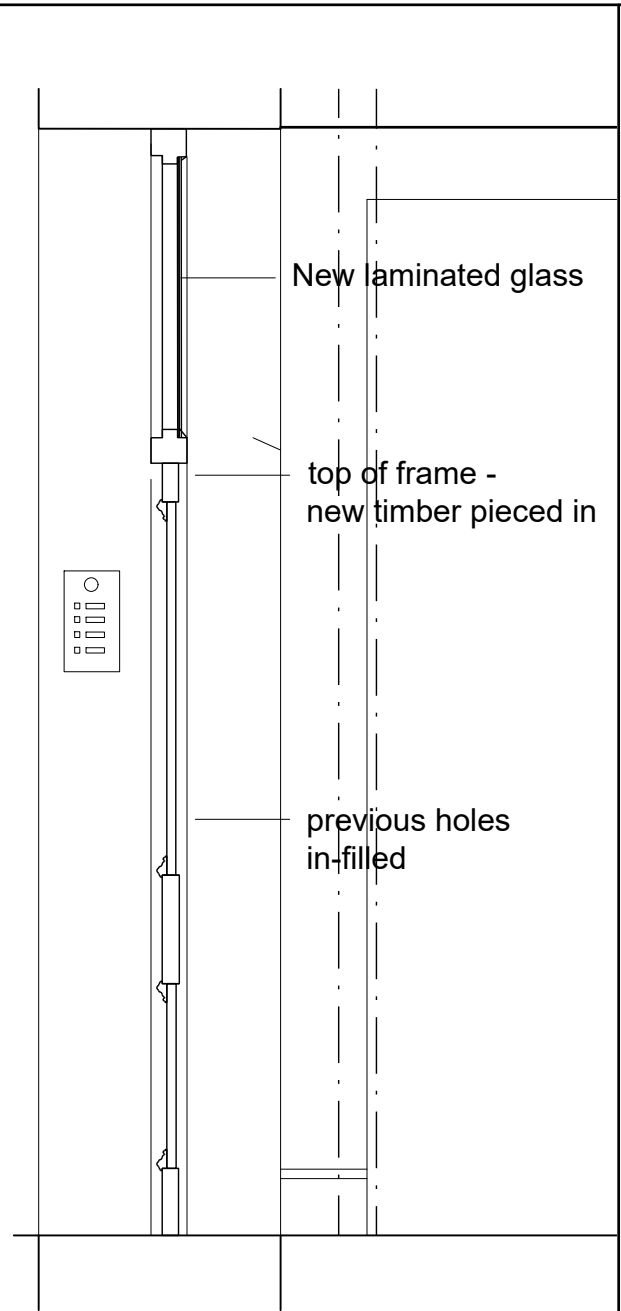

SECTION

Scale: 1:20

All dimensions to be checked on site prior to construction or manufacture. Do not scale from this drawing. Refer also to written specification of works where applicable. Any discrepancies to be verified with Architects prior to commencement of works.

This drawing is the property of DRY Architects Limited. They reserve copyright, and the drawing issued on the condition that it is not retained by any unauthorised person. It may not be reproduced or disclosed, either wholly or in part without written consent from DRY Architects Limited.

REVISION:	DESCRIPTION:	DATE:
Rev. P1	Issued to discharge conditions	19 09 2019

TENDER

DRY ARCHITECTS

PROJECT: Kingdom Hall
Newcastle Street, Merthyr Tydfil
CLIENT: XL Property LTD
DRAWING: FRONT DOOR DETAIL

DATE: July 2019 SCALE: AS SHOWN@A3
DWG. NO: 9433-132 REVISION: P1

CHARTERED ARCHITECTS
ADDRESS: 48 Charlotte Street, London, W1T2NS
TEL: 0207 221 6161 FAX: 0207 243 6134
EMAIL: info@dryarchitects.co.uk WEB: www.dryarchitects.co.uk

- Existing fanlight timber retained. Existing glass removed and replaced with new laminated safety glass, beaded or puttied on inside
- Burn off paint, fill holes and cracks in boarding. Outer frame to have new sections cut in to interior top rail to inside face. Cracks filled and pieces glued in using Window care resin system. Door primed and painted .
- New flush shoot bolts to slave leaf, new hinges, letter box and door knob and night latch with dead bolt.