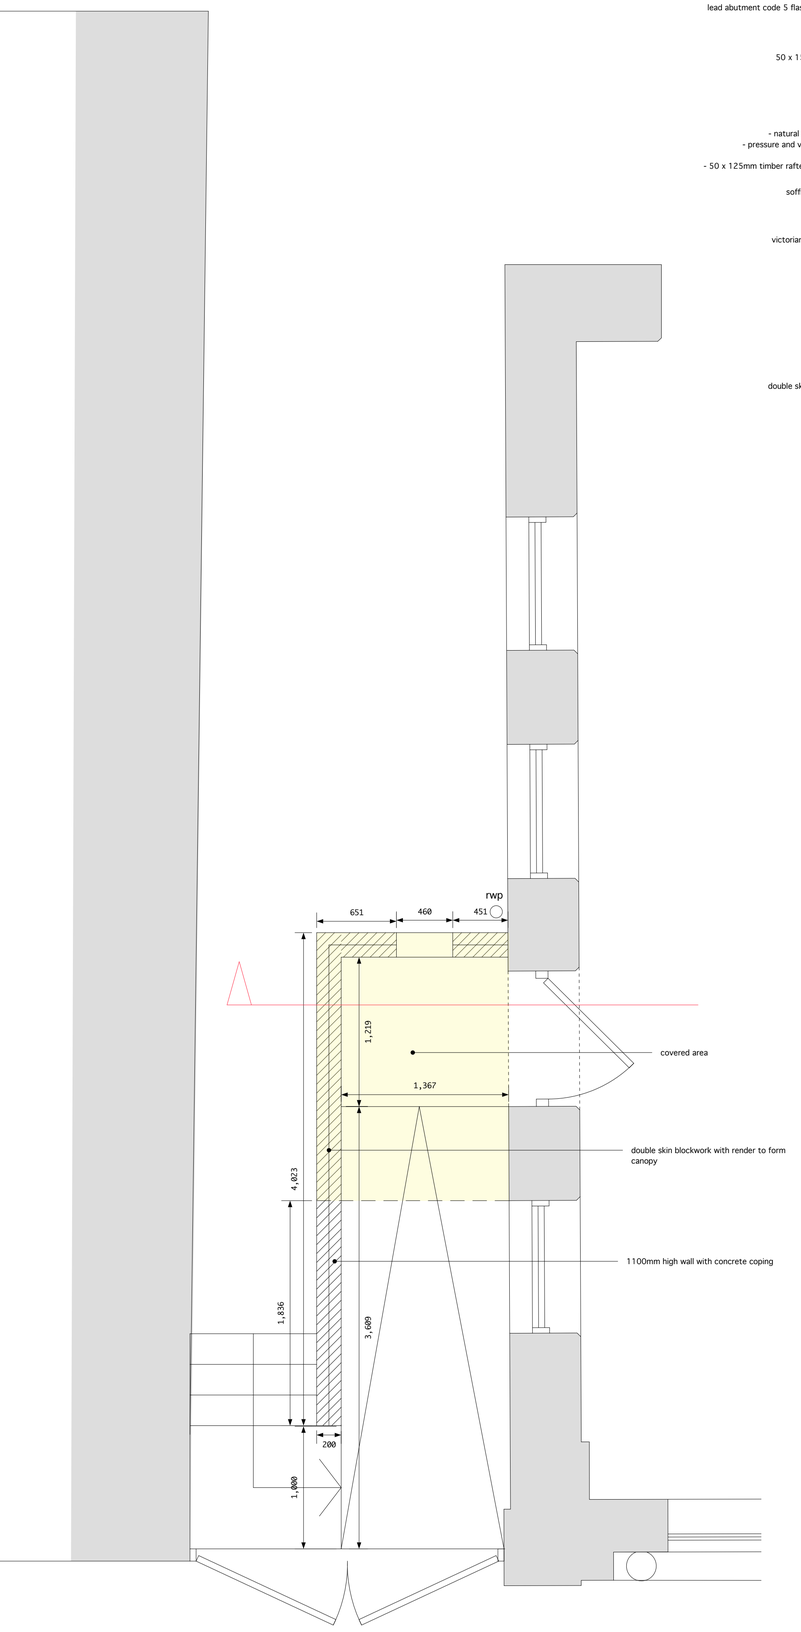

plan

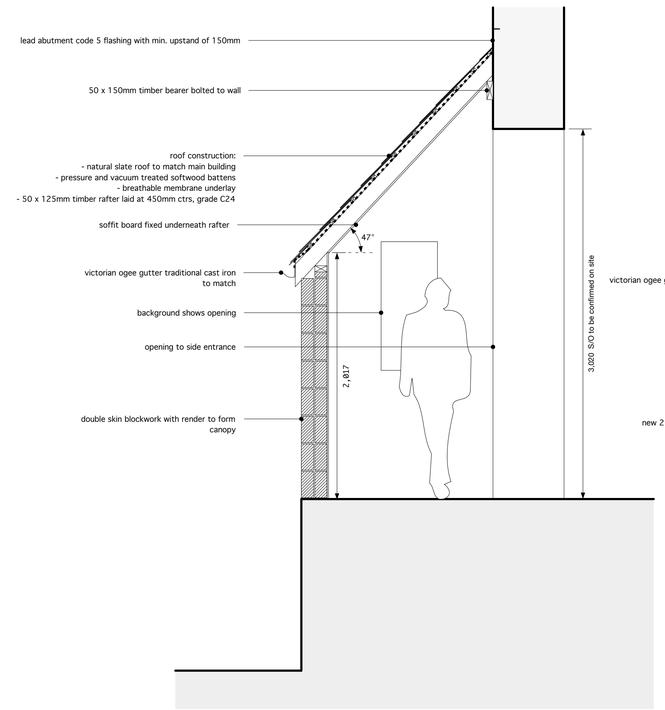

section

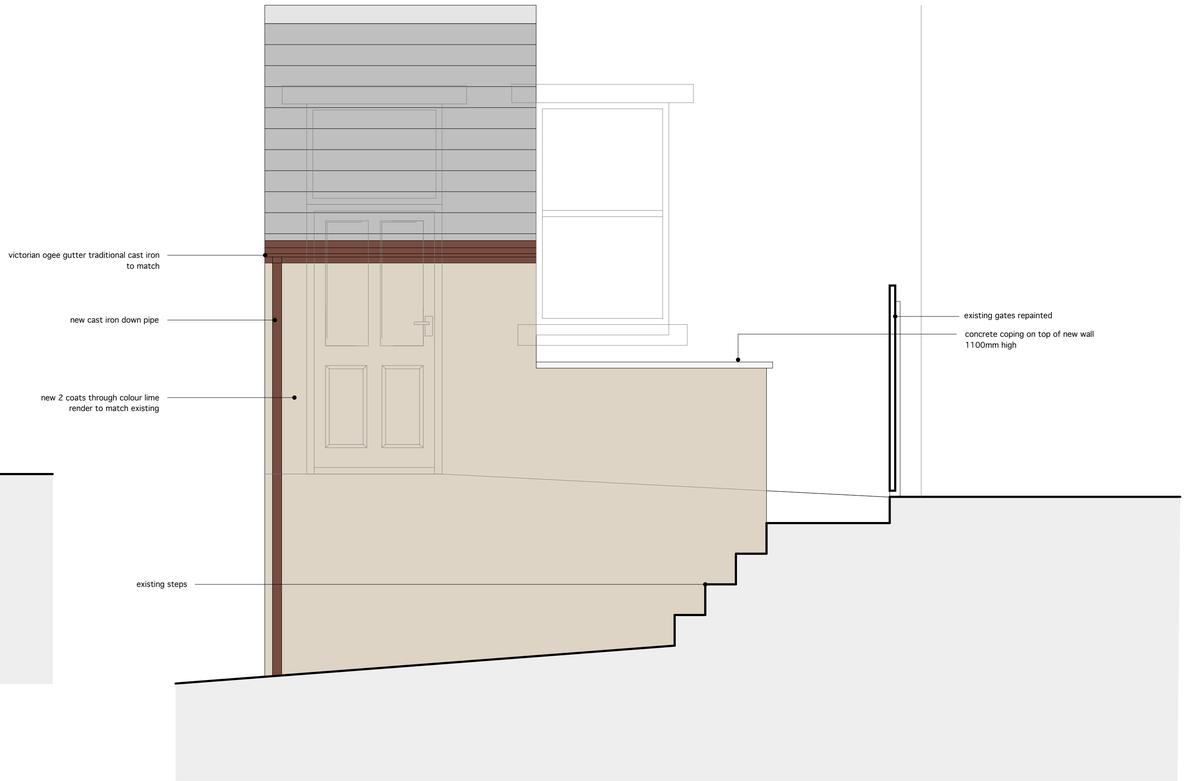

elevation 01

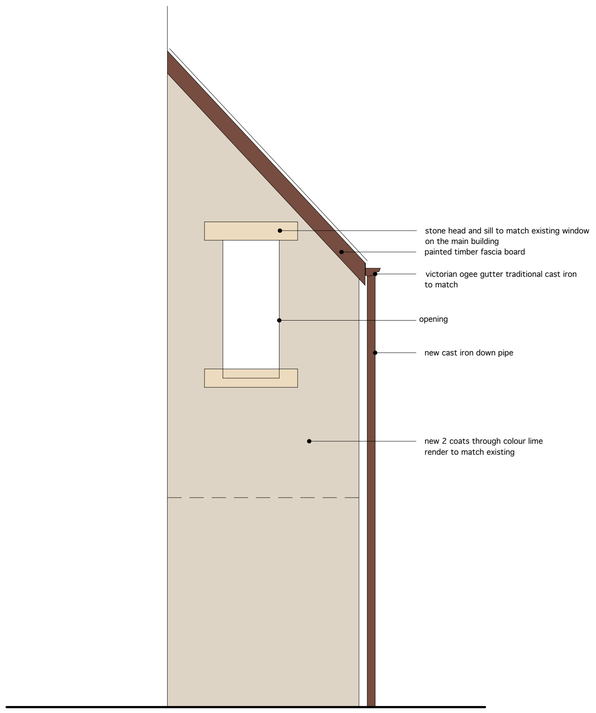

elevation 02

Rev	Date:	Action:
This drawing is copyright.		
Dimensions to be checked on site and any discrepancies reported to the Architect immediately .		
Do not scale, use figured dimensions only.		

cfw ARCHITECTS

Merthyr Tydfil CBC	
Treharris Library	
Side Entrance Canopy	
1:25 @ A1	
2217 - 010	-

6 north road, cardiff, cf10 3du
029 2034 0491
www.cfw-architects.co.uk

Treharris Library

side entrance canopy

1:25 @ A1 0.5m 1.0m