



277.4m

281.0m

297.5m

PROPOSED SITE PLAN 1:100


**George and Co.**

New dwelling at  
Ael-y-Bryn, Walter Street,  
Dowlais,  
CF48 3RL



Rev C - added dimensions. 16.07.25  
Rev B - Revised design and site layout. 13.07.23  
Rev A - Revised site layout. 02.06.21

|   |               |         |                 |
|---|---------------|---------|-----------------|
| 727.003C   | Proposed plan |         |                 |
| planning   | 1:200@A1      | Oct '20 | SG              |
| George + Co<br>Crownford House, Swan Street, Merthyr Tydfil,<br>Mid Glamorgan, Wales, CF47 8EU<br>TEL 07830328652<br>hello@georgeandco.studio |               |         |                 |
| DO NOT SCALE THIS DRAWING   |               |         | ©George and Co. |


03

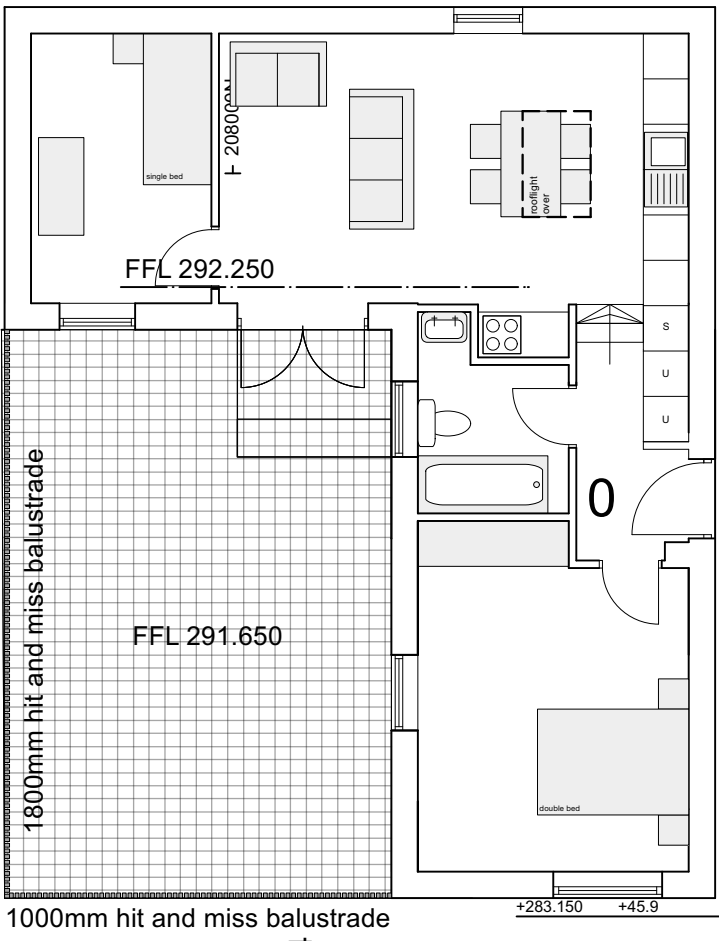


02

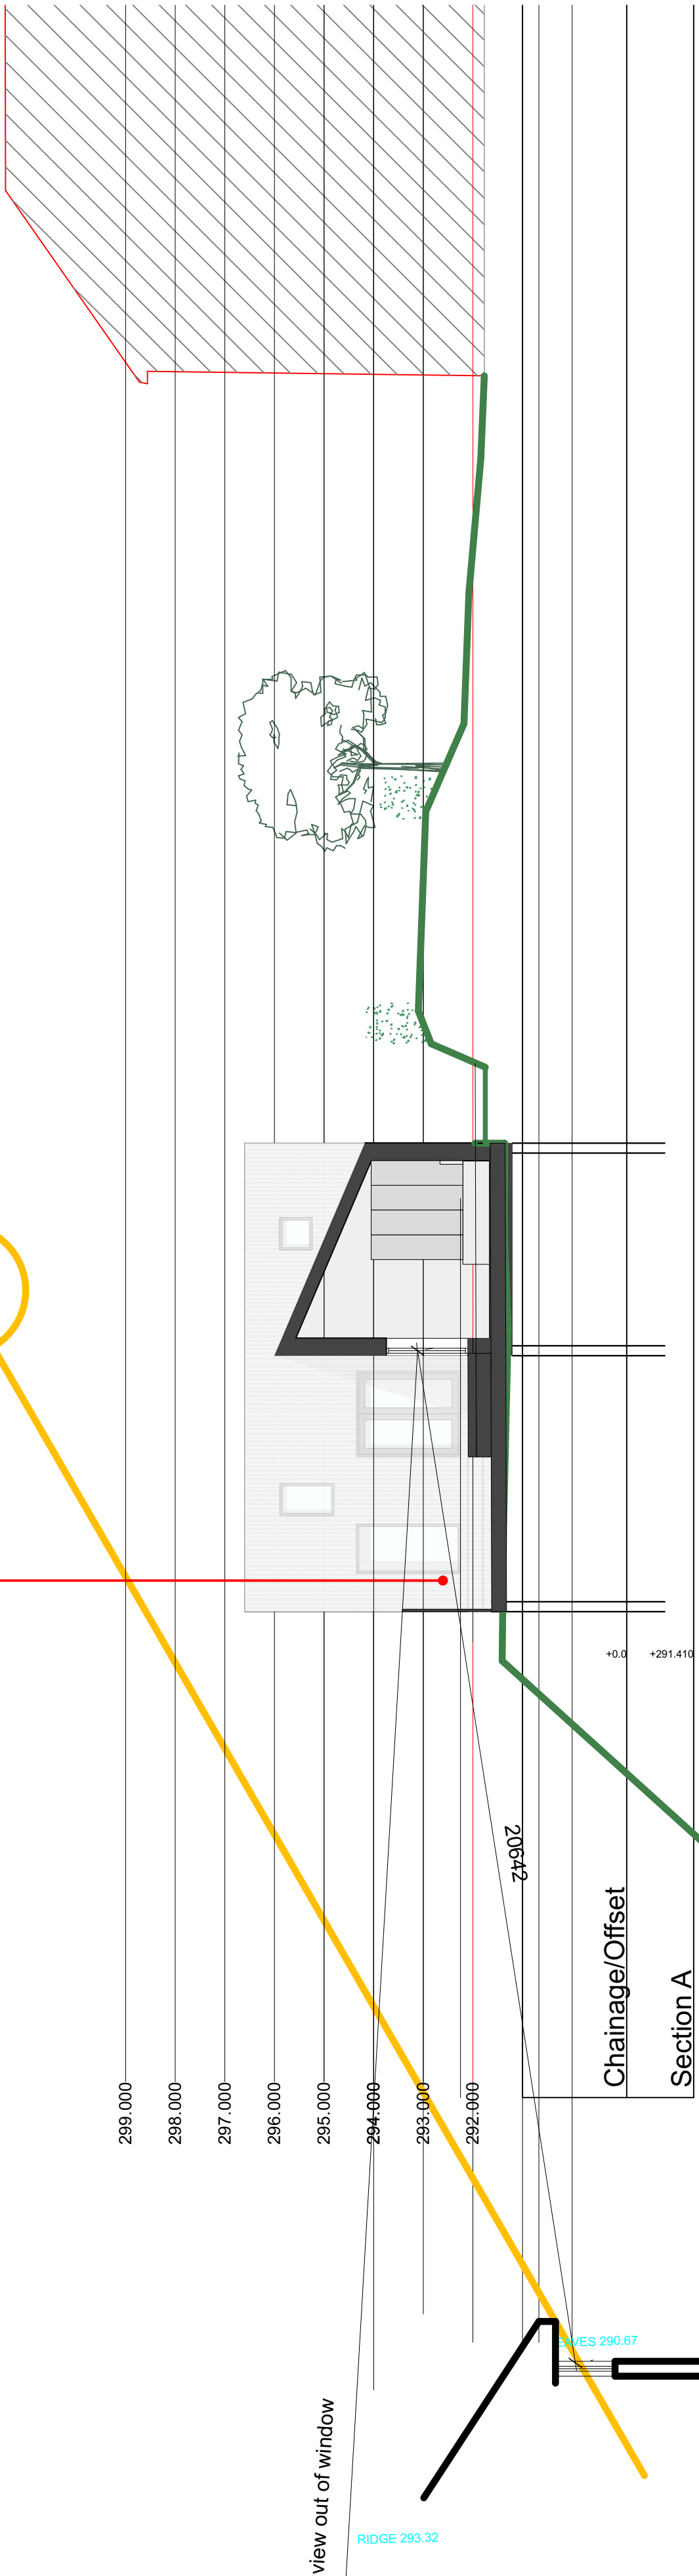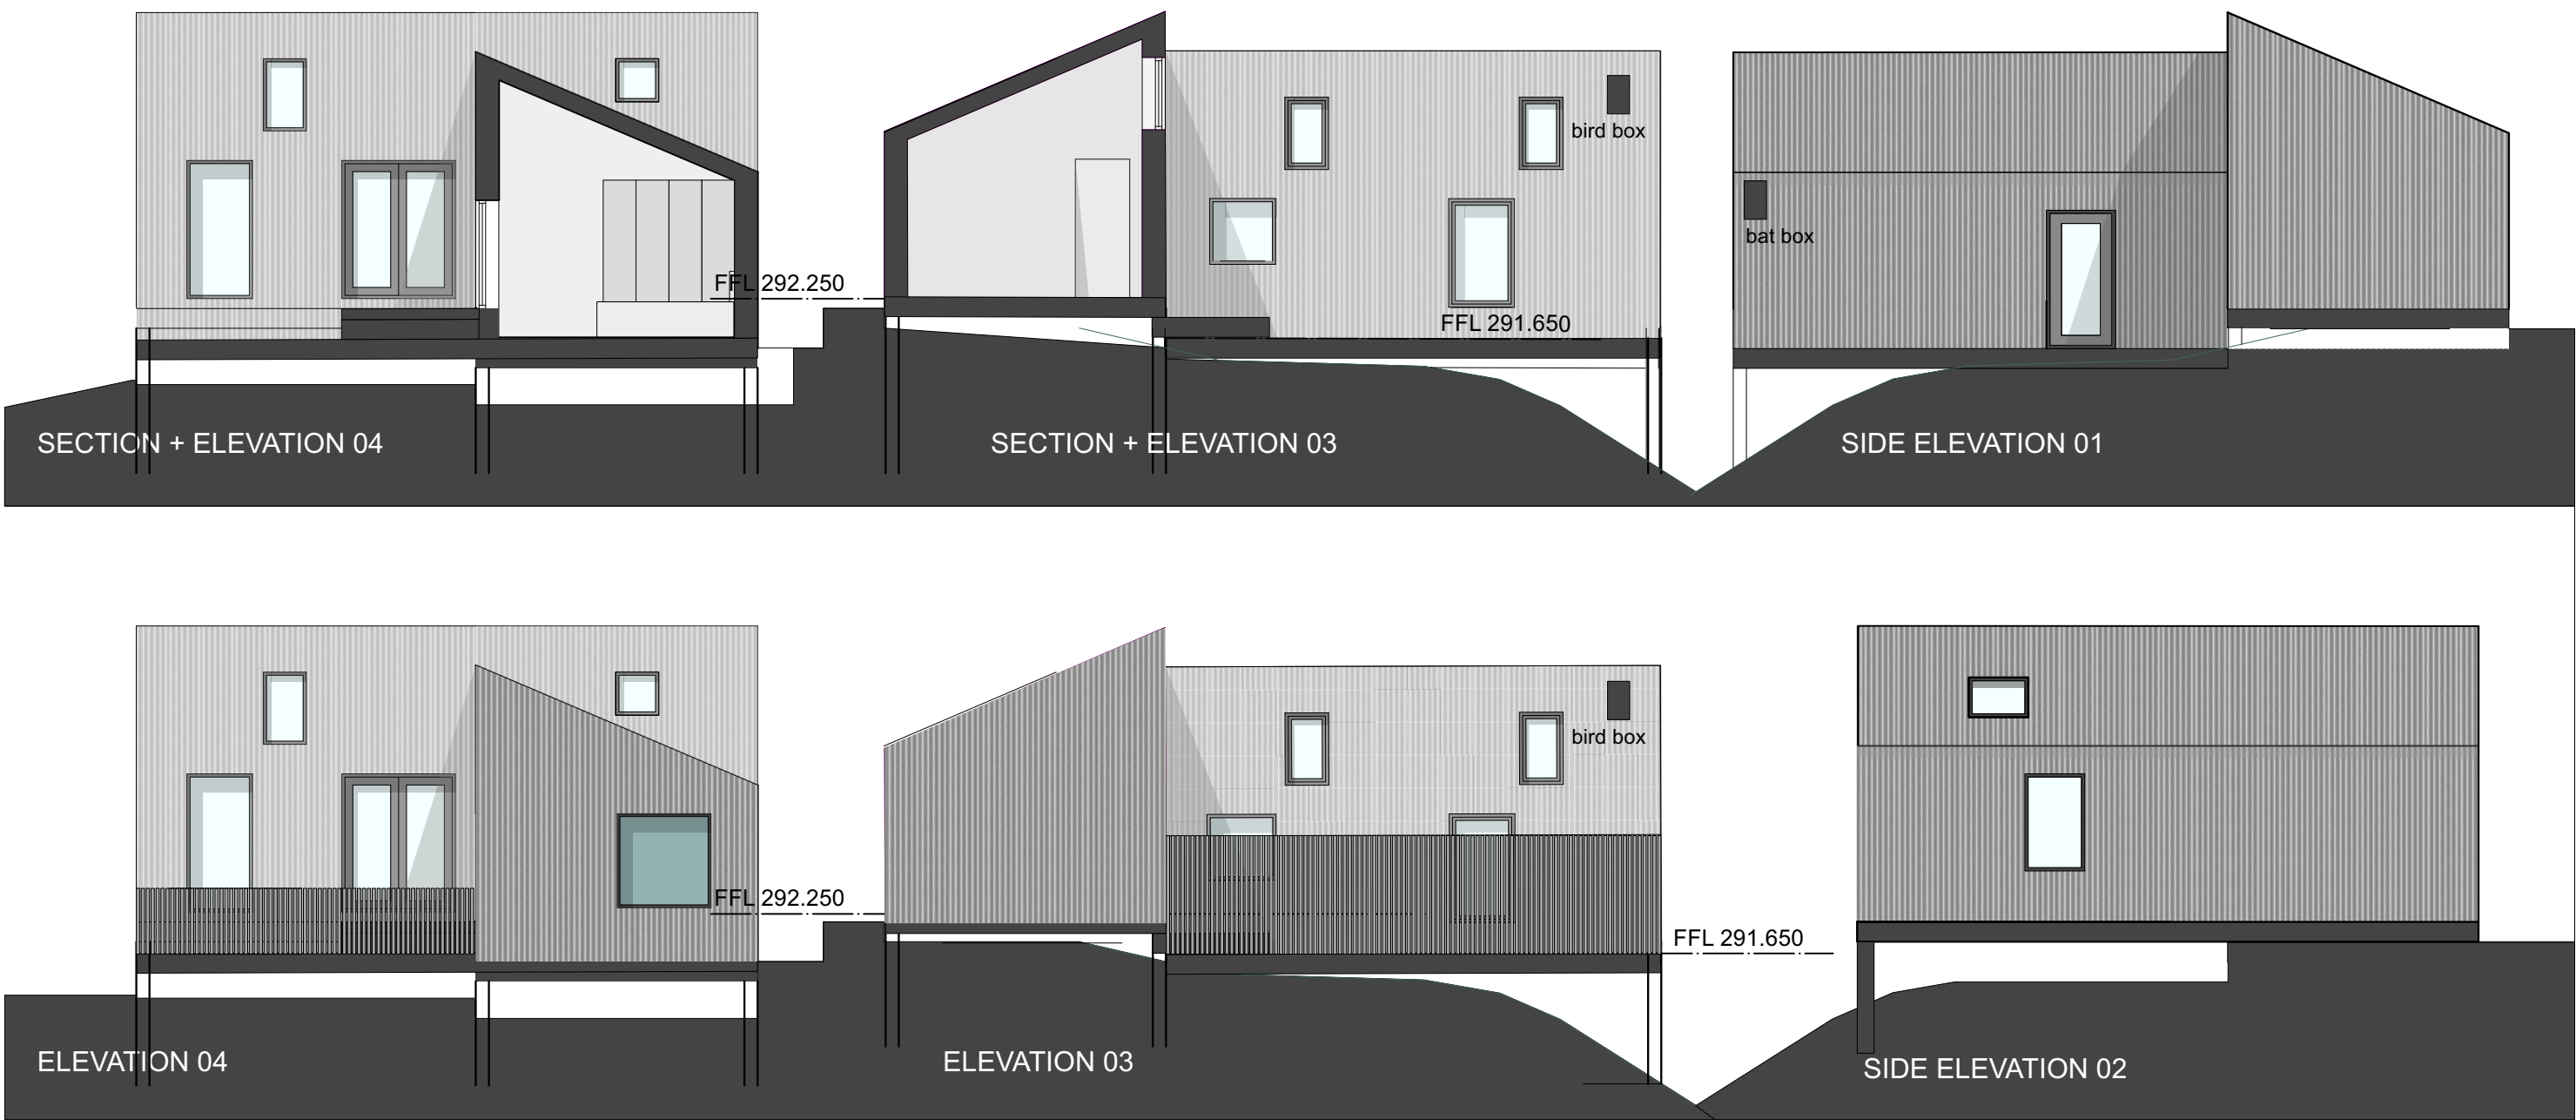

PROPOSED SECTION

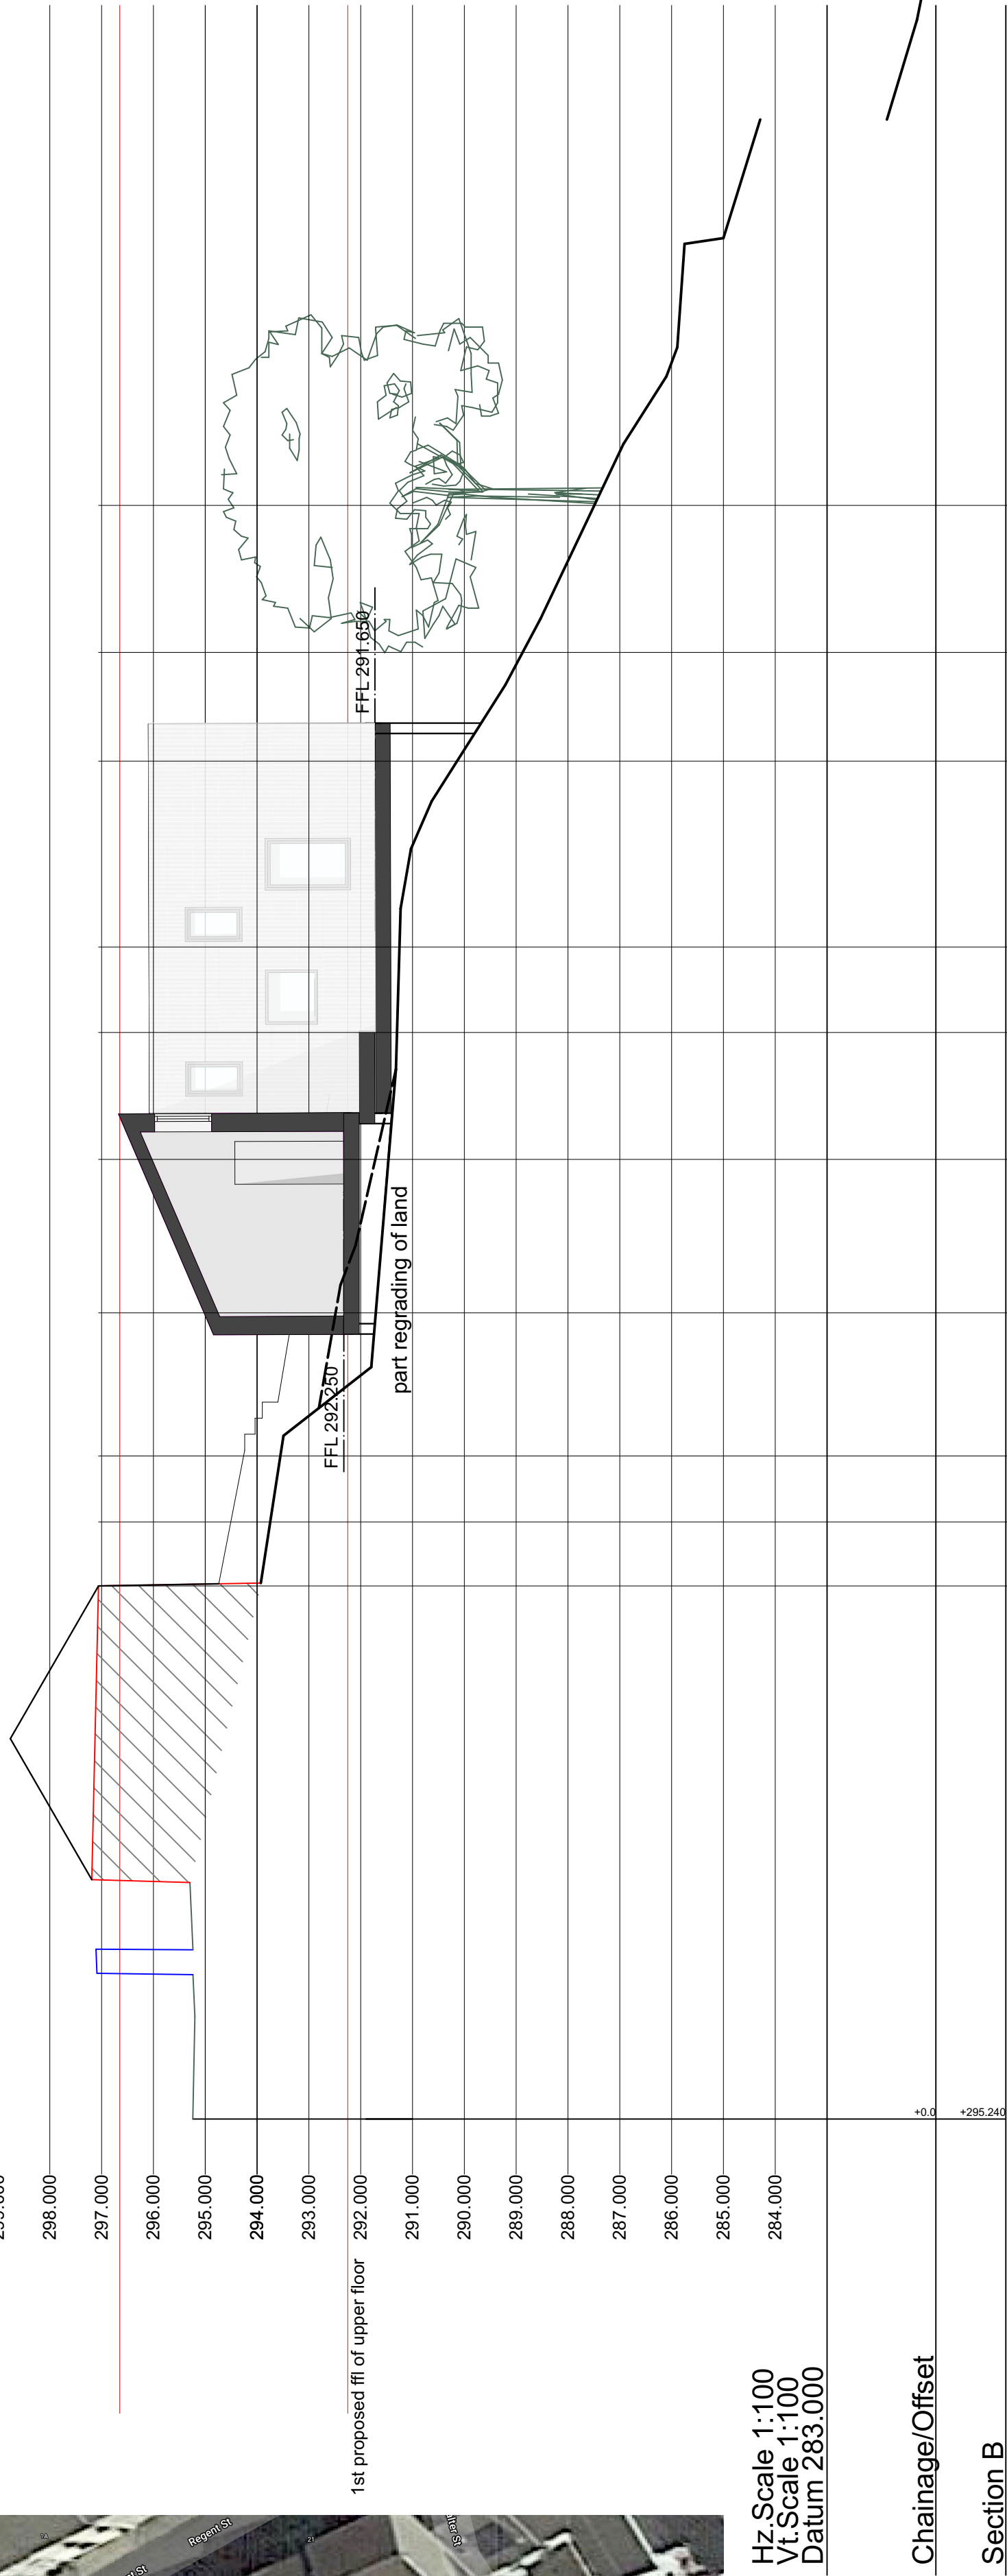

PROPOSED SECTION

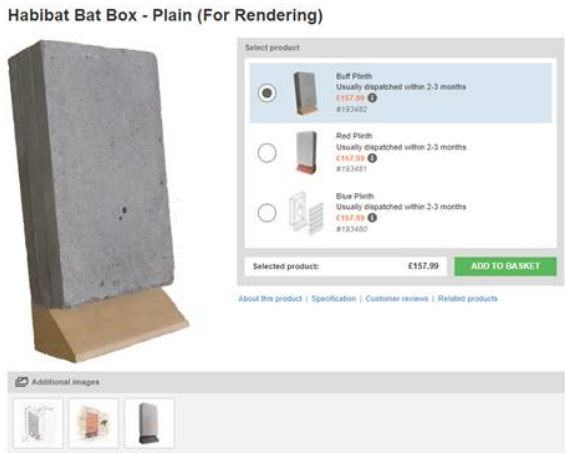

Bat box  
<https://www.nestbox.co.uk/products/integrated-eco-bat-box>



Bird box  
<https://www.greenandblue.co.uk/products/bat-block-bat-brick?variant=24681665790052>

impact no more than  
Conifer tree that we  
propose to remove




Rev D - amended windows and section. 16.07.25  
Rev C - revised deck level, added privacy screen. 15.07.25  
Rev B - Revised design and site layout. 13.07.23  
Rev A - Revised site layout. 02.06.21

George and Co.


New dwelling at

Ael-y-Bryn, Walter Street,  
Dowlais,  
CF48 3RL

| 727.002D   |          | Proposed sections |    |
|---|----------|-------------------|----|
| planning   | 1:100@A1 | Oct '20           | SG |
| George + Co<br>Crownford House, Swan Street, Merthyr Tydfil,<br>Mid Glamorgan, Wales, CF47 8EU<br>TEL 07830328652<br>hello@georgeandco.studio |          |                   |    |
| DO NOT SCALE THIS DRAWING   |          | ©George and Co.   |    |

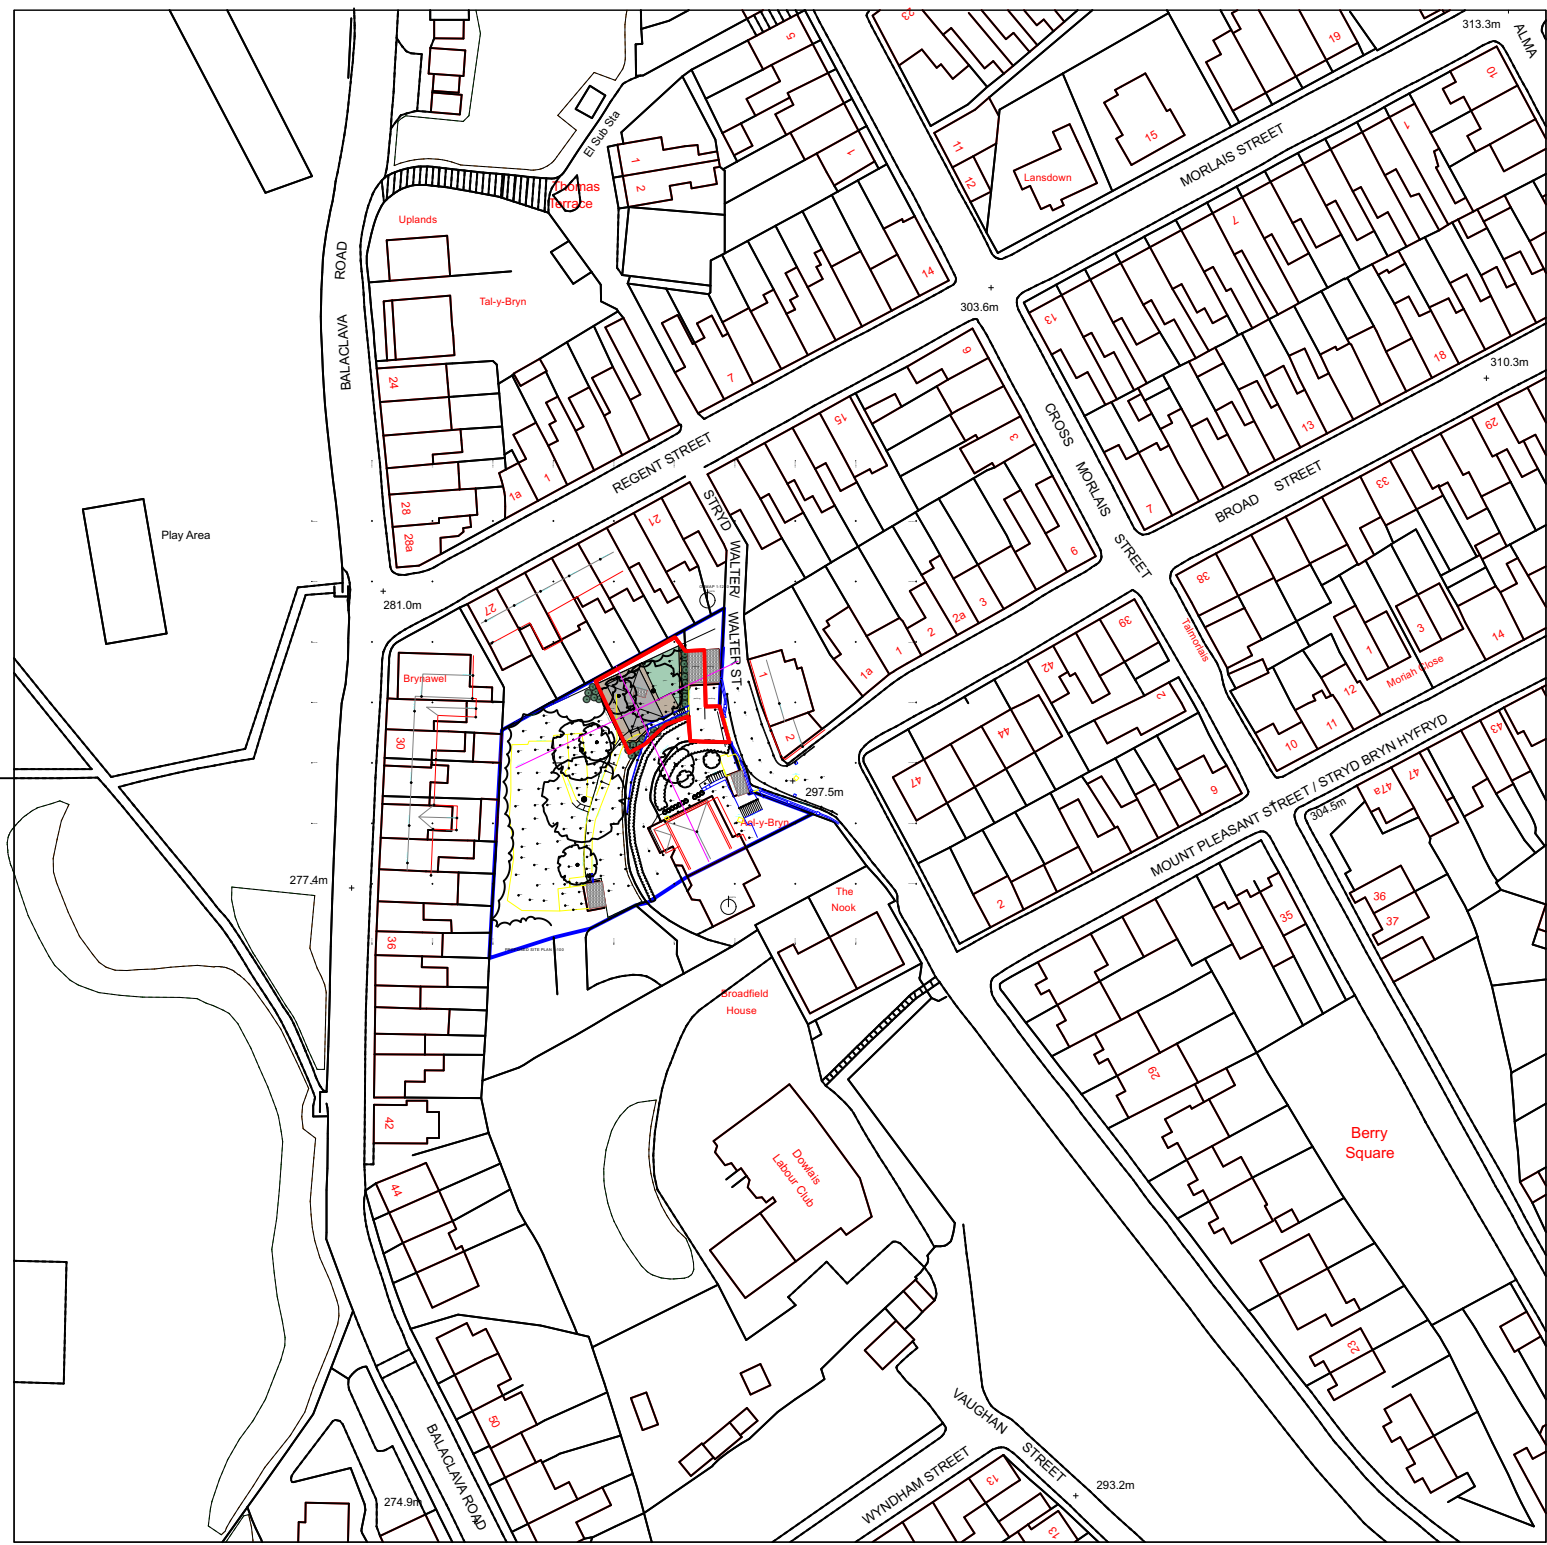

OSMAP 1:1250

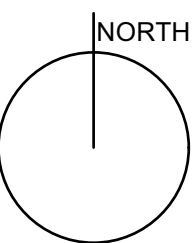

removal of one Conifer tree

demolish existing wall and replace with a new 900mm high blockwork wall with render finish

probable walking direction

NORTH

Rev B - Revised design and site layout. 13.07.23

Rev A - Revised site layout. 02.06.21

George and Co.

New dwelling at  
Ael-y-Bryn, Walter Street,  
Dowlais.  
CF48 3RL

727.001B

Proposed plan

|   |          |                 |    |
|---|----------|-----------------|----|
| planning   | 1:100@A1 | Oct '20         | SG |
| George + Co<br>Crownford House, Swan Street, Merthyr Tydfil,<br>Mid Glamorgan, Wales, CF47 8EU<br>TEL 07830328652<br>hello@georgeandco.studio |          |                 |    |
| DO NOT SCALE THIS DRAWING   |          | ©George and Co. |    |

PROPOSED SITE PLAN 1:100



Rev B - Revised design and site layout. 13.07.23

**George and Co.**

New dwelling at  
Ael-y-Bryn, Walter Street,  
Dowlais,  
CF48 3RL

|   |         |                 |    |
|---|---------|-----------------|----|
| 727.004B   |         | Proposed plan   |    |
| planning   | 1:50@A1 | Oct '20         | SG |
| George + Co<br>Crownford House, Swan Street, Merthyr Tydfil,<br>Mid Glamorgan, Wales, CF47 8EU<br>TEL 07830328652<br>hello@georgeandco.studio |         |                 |    |
| DO NOT SCALE THIS DRAWING   |         | ©George and Co. |    |



INDICATIVE ONLY



 George and Co.

New dwelling at  
Ael-y-Bryn, Walter Street,  
Dowlais,  
CF48 3RL

|   |  |          |                 |
|---|--|----------|-----------------|
| 727.010   |  | visuals  |                 |
| planning   |  | July '23 | AJ              |
| George + Co<br>Crownford House, Swan Street, Merthyr Tydfil,<br>Mid Glamorgan, Wales, CF47 8EU<br>TEL 07830328652<br>hello@georgeandco.studio |  |          |                 |
| DO NOT SCALE THIS DRAWING   |  |          | ©George and Co. |



INDICATIVE ONLY

WALLS + ROOF



Marley Profile 6 Fibre Cement Sheetting

SKU: 59236C

£25.10

Excl. VAT

£30.12

Incl. VAT

View Details

Est. delivery: 3-5 Working Days

View delivery options

Length (Mm) \*

Choose an Option...

Quantity:

-

1

+

Add To Basket

Pickup location is selected at checkout

Choose product options to see availability in stores

site elevation visual

George and Co.

New dwelling at

Ael-y-Bryn, Walter Street,

Dowlais,

CF48 3RL

727.011

visuals

planning

July '23

AJ

George + Co

Crownford House, Swan Street, Merthyr Tydfil,

Mid Glamorgan, Wales, CF47 8EU

TEL 07830328652

hello@georgeandco.studio

DO NOT SCALE THIS DRAWING

©George and Co.