




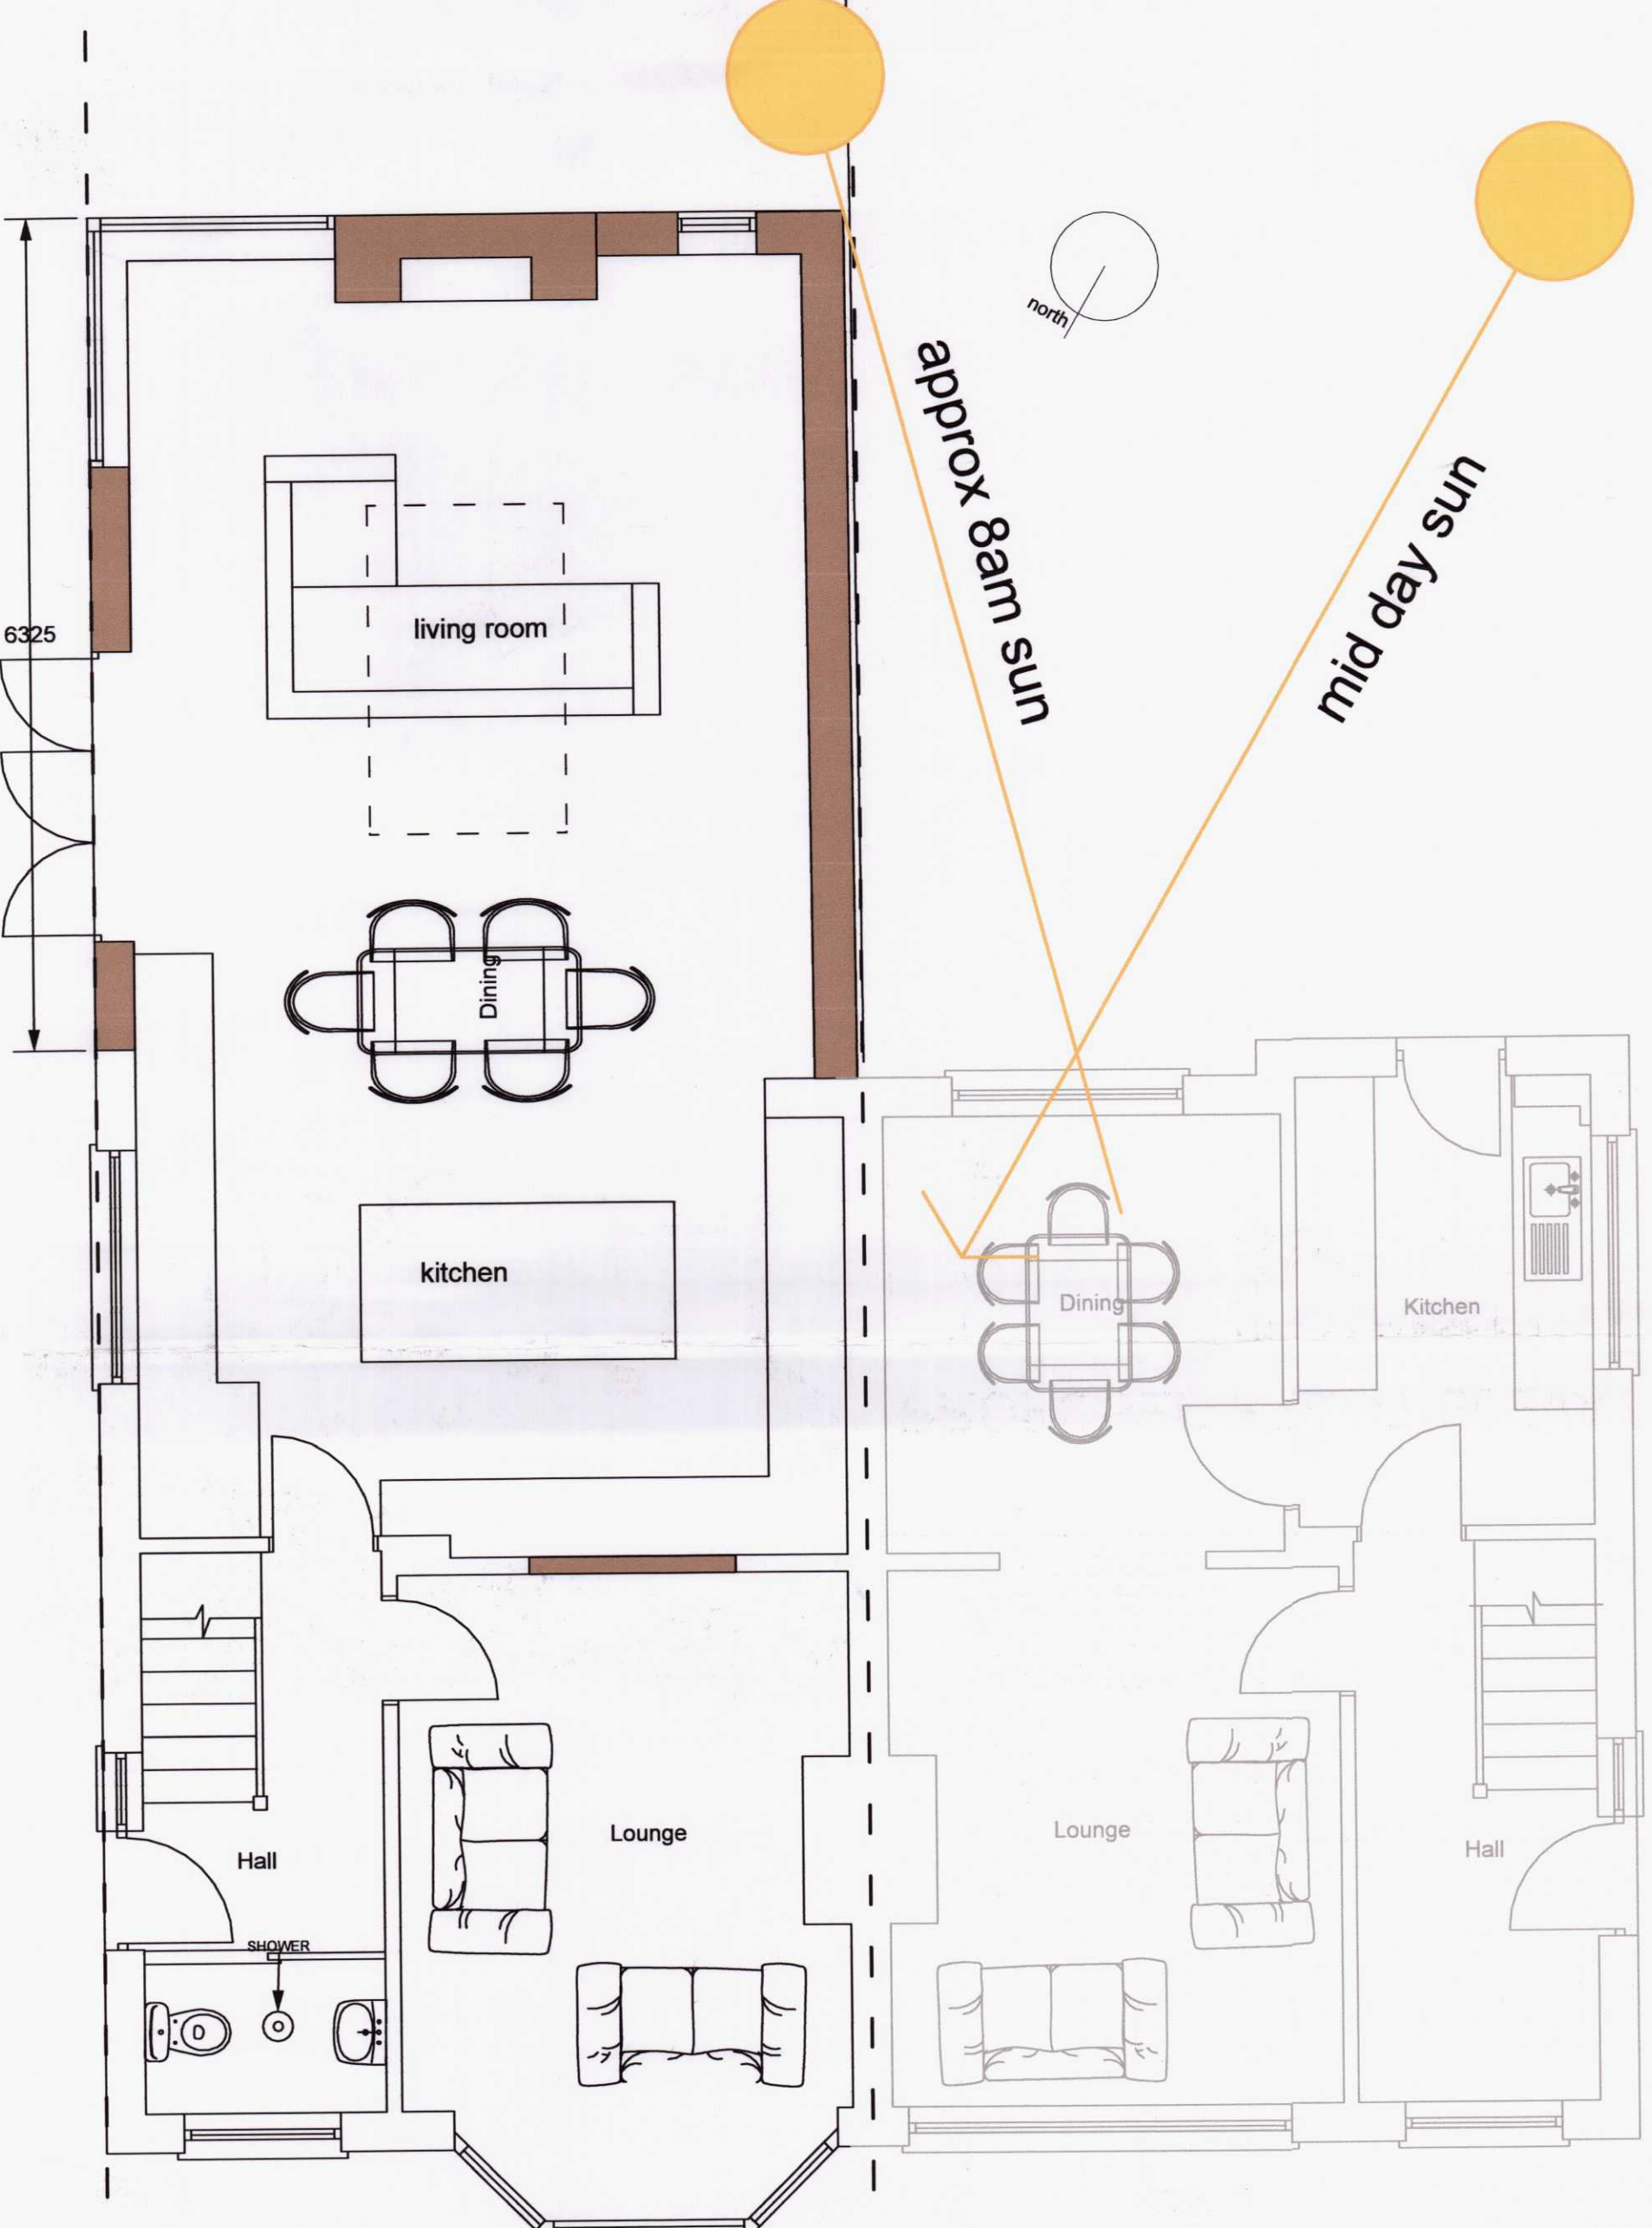

PROPOSED GROUND FLOOR PLAN



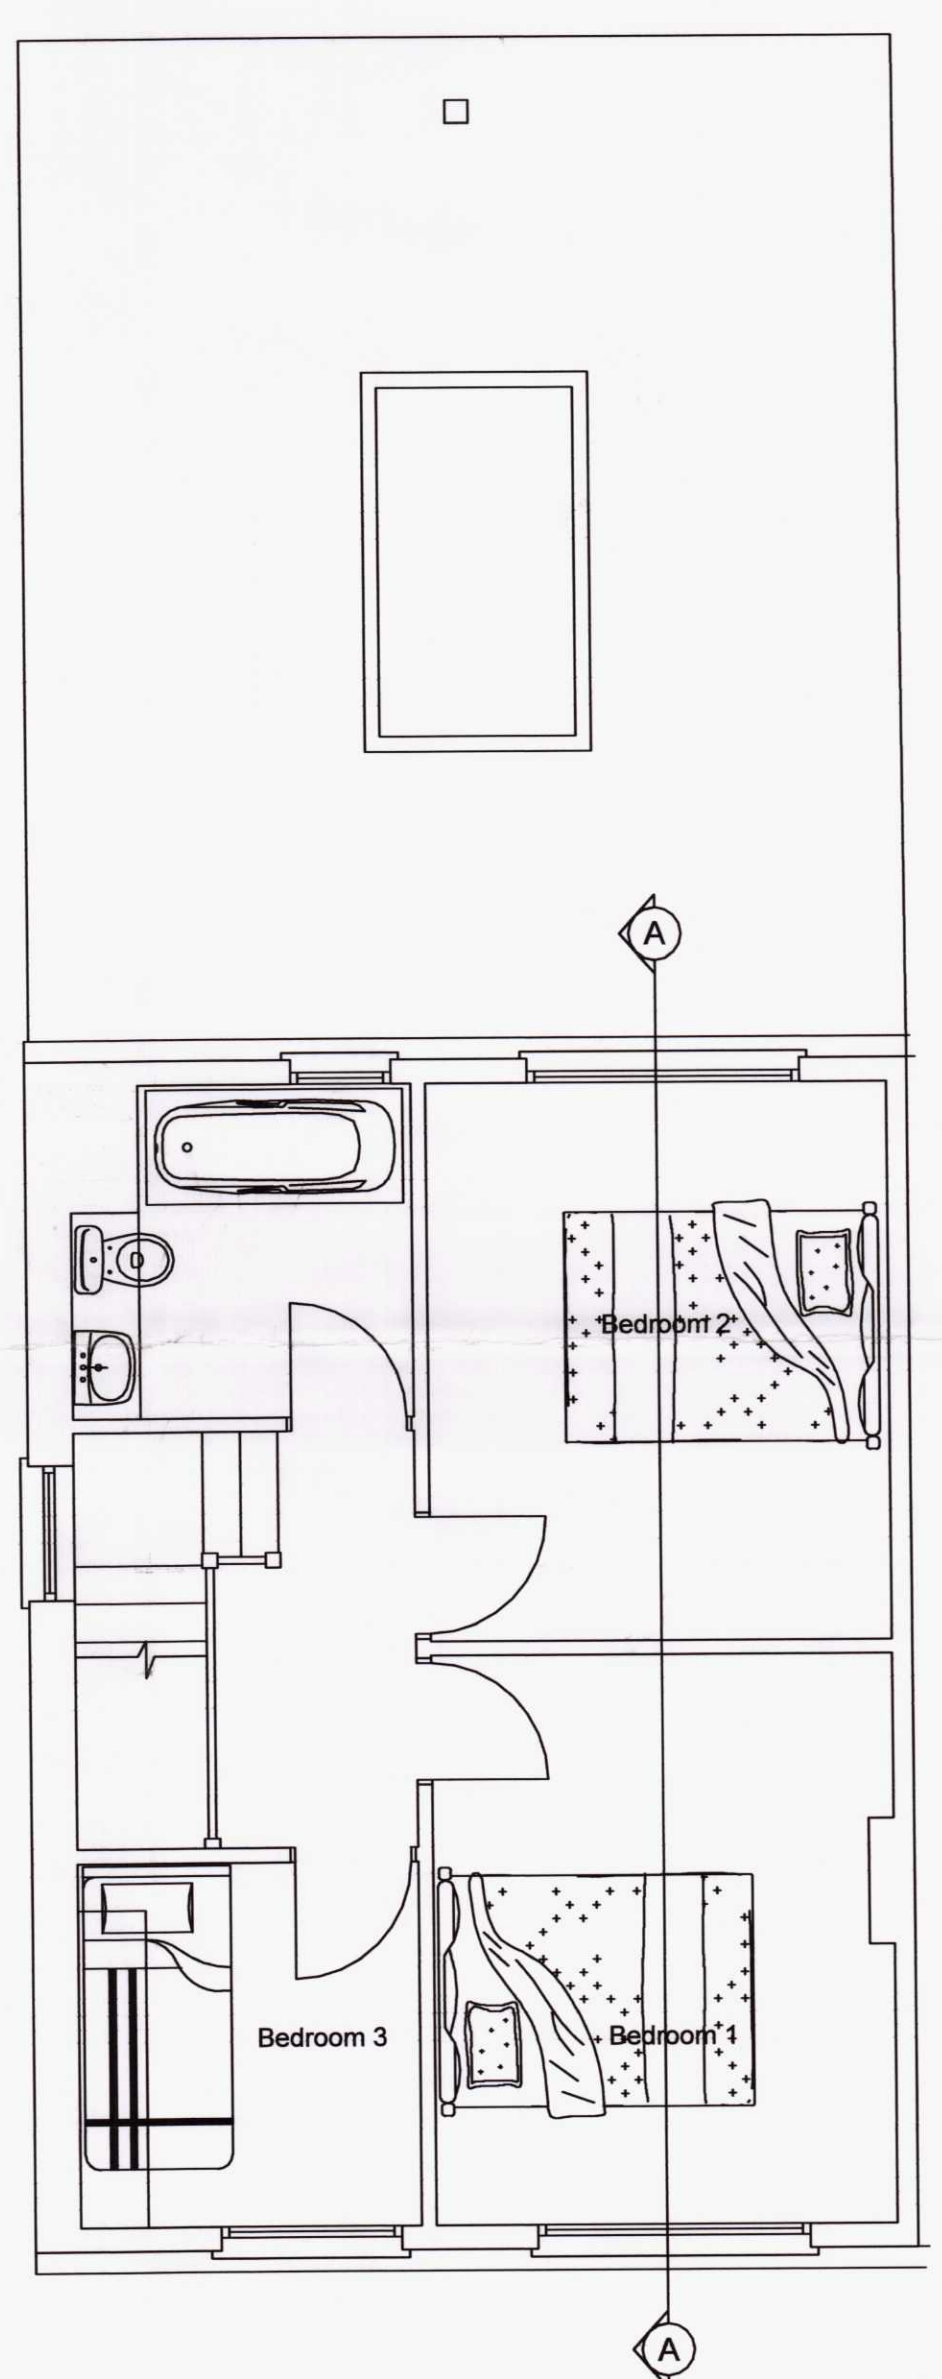


PROPOSED FIRST FLOOR PLAN

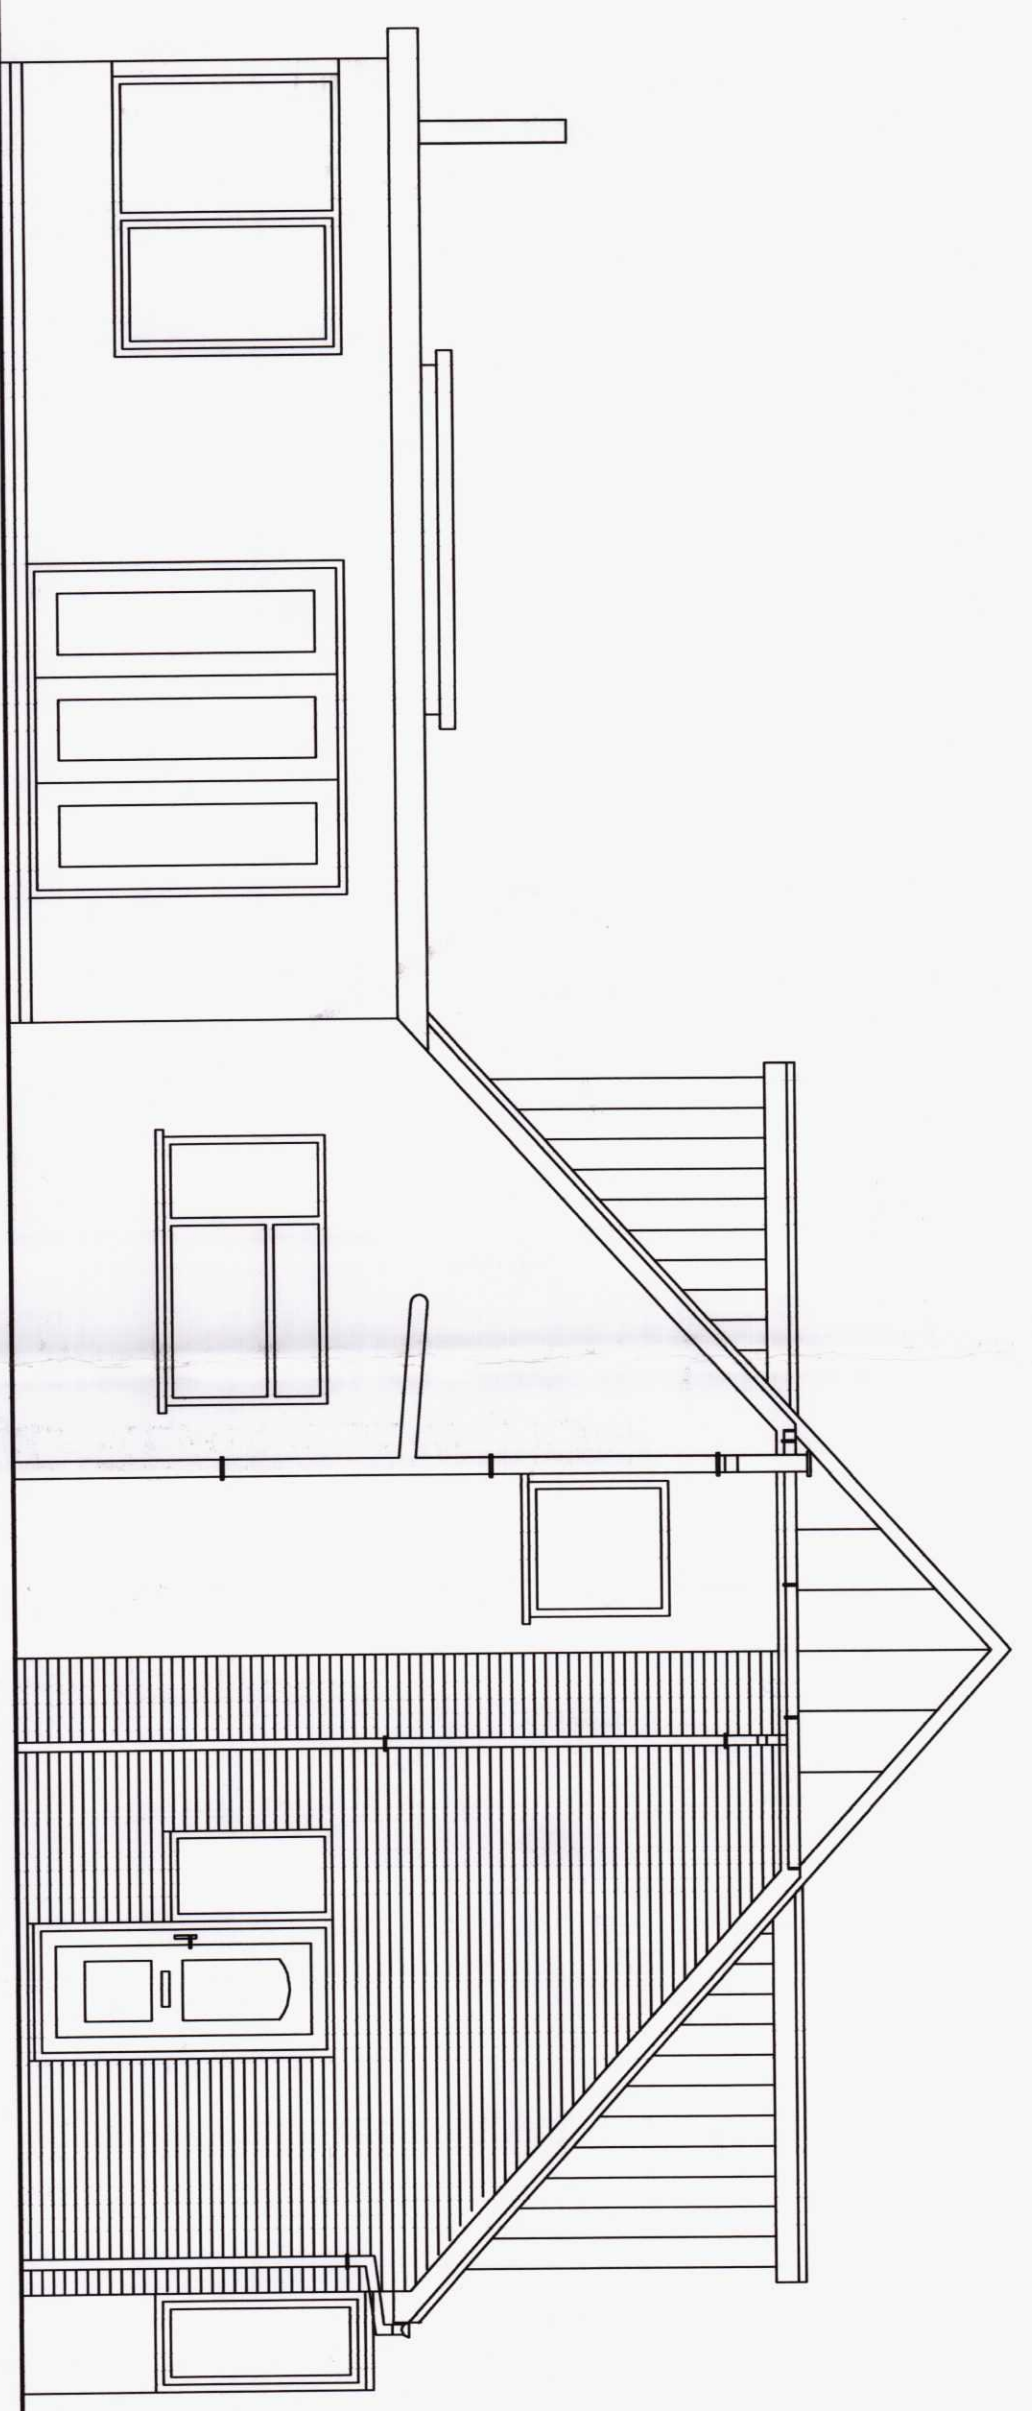

PROPOSED SIDE ELEVATION

MATERIALS
Rendered walls to match
EPDM flat roof
upvc windows to match

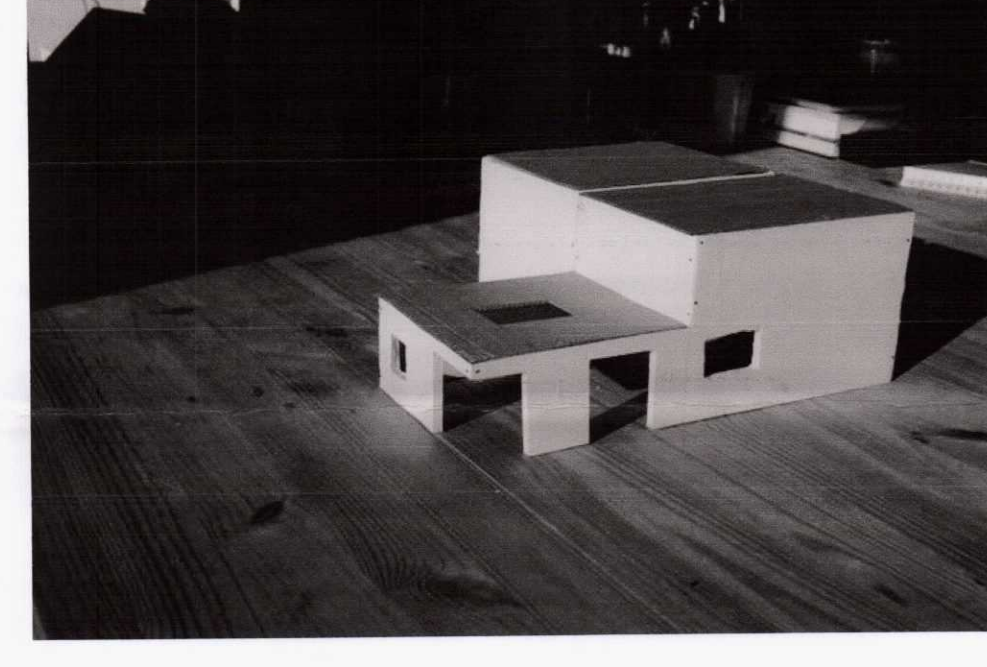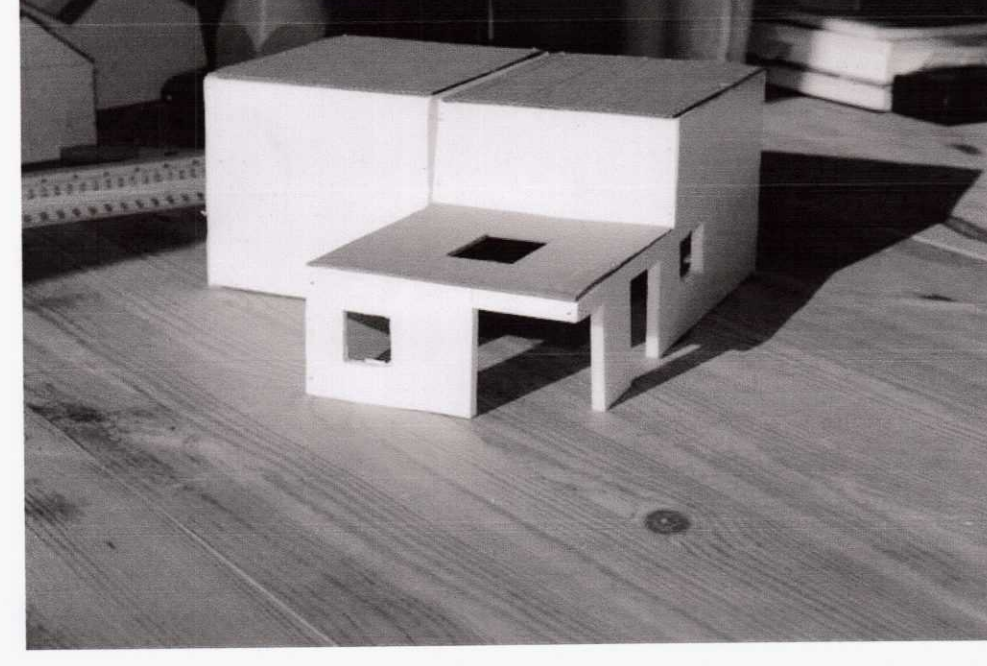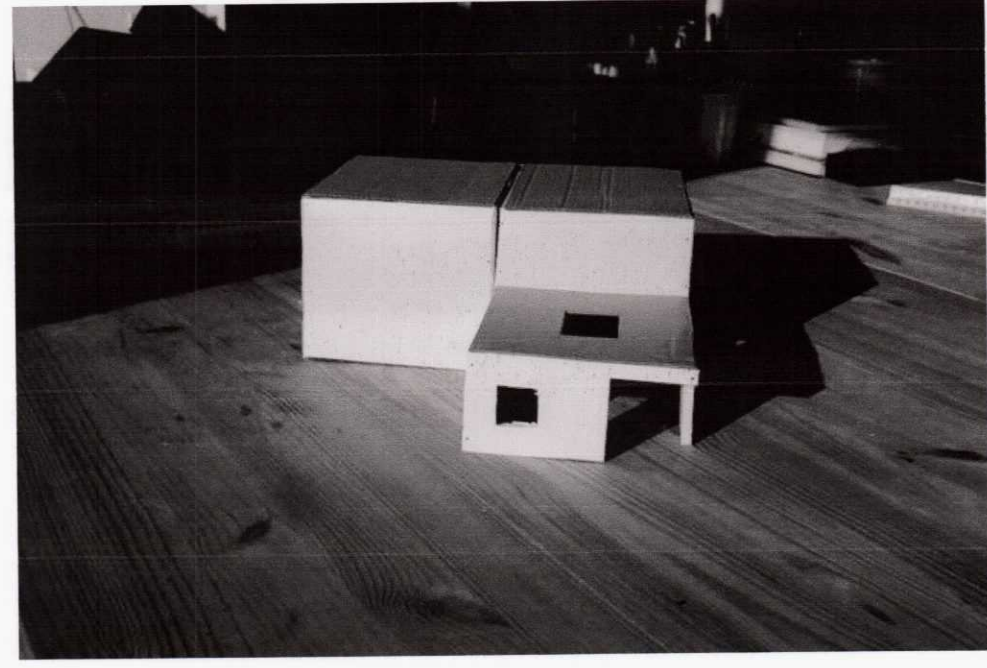

PROPOSED FRONT ELEVATION




PROPOSED REAR ELEVATION

MERTHYR TYDFIL
COUNTY BOROUGH COUNCIL
Town & Country Planning Act 1990
PERMISSION GRANTED SUBJECT TO CONDITIONS
06 JAN 2020
J. JONES
BA(Hons) DTPL M.R.T.P.I
HEAD OF TOWN PLANNING

MTCBC
AMENDED PLANS
18 DEC 2019
RECEIVED

190294

OPTION 03

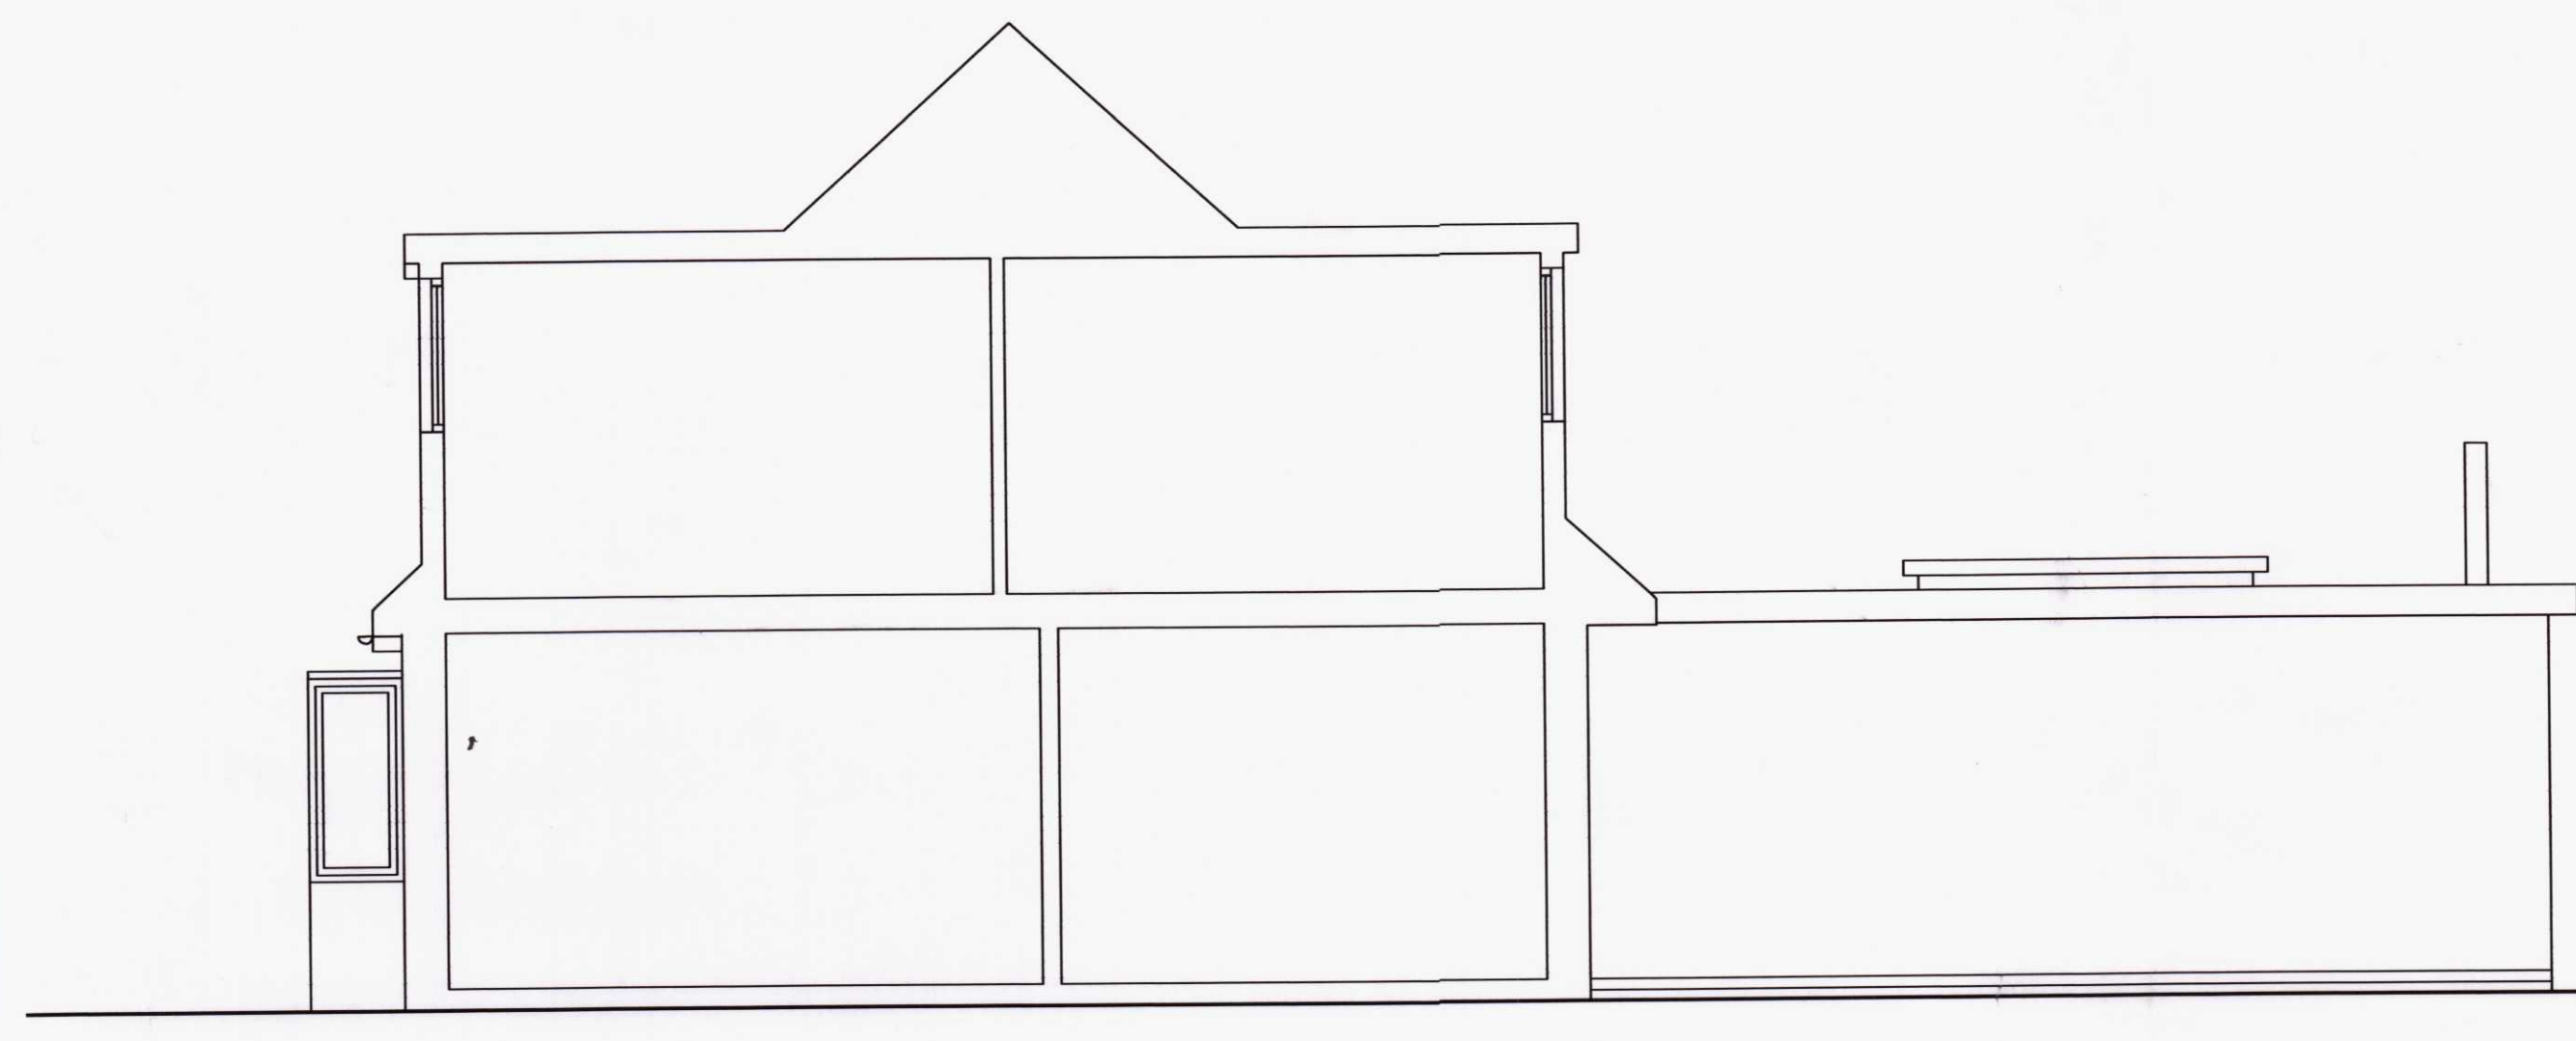

PROPOSED SIDE ELEVATION

George and Co.

Proposed extension

40 CHESTER CLOSE
HEOLGERRIG
MERTHYR TYDFIL

632.02	Proposed plans+ELE'S		
sketch	1:50@A1	May '19	CG
1st Floor Woodfired Studios 62 High St Merthyr Tydfil CF37 8DE 07830328652 hello@georgeandco.studio www.georgeandco.studio			
DO NOT SCALE THIS DRAWING			©George and Co.