
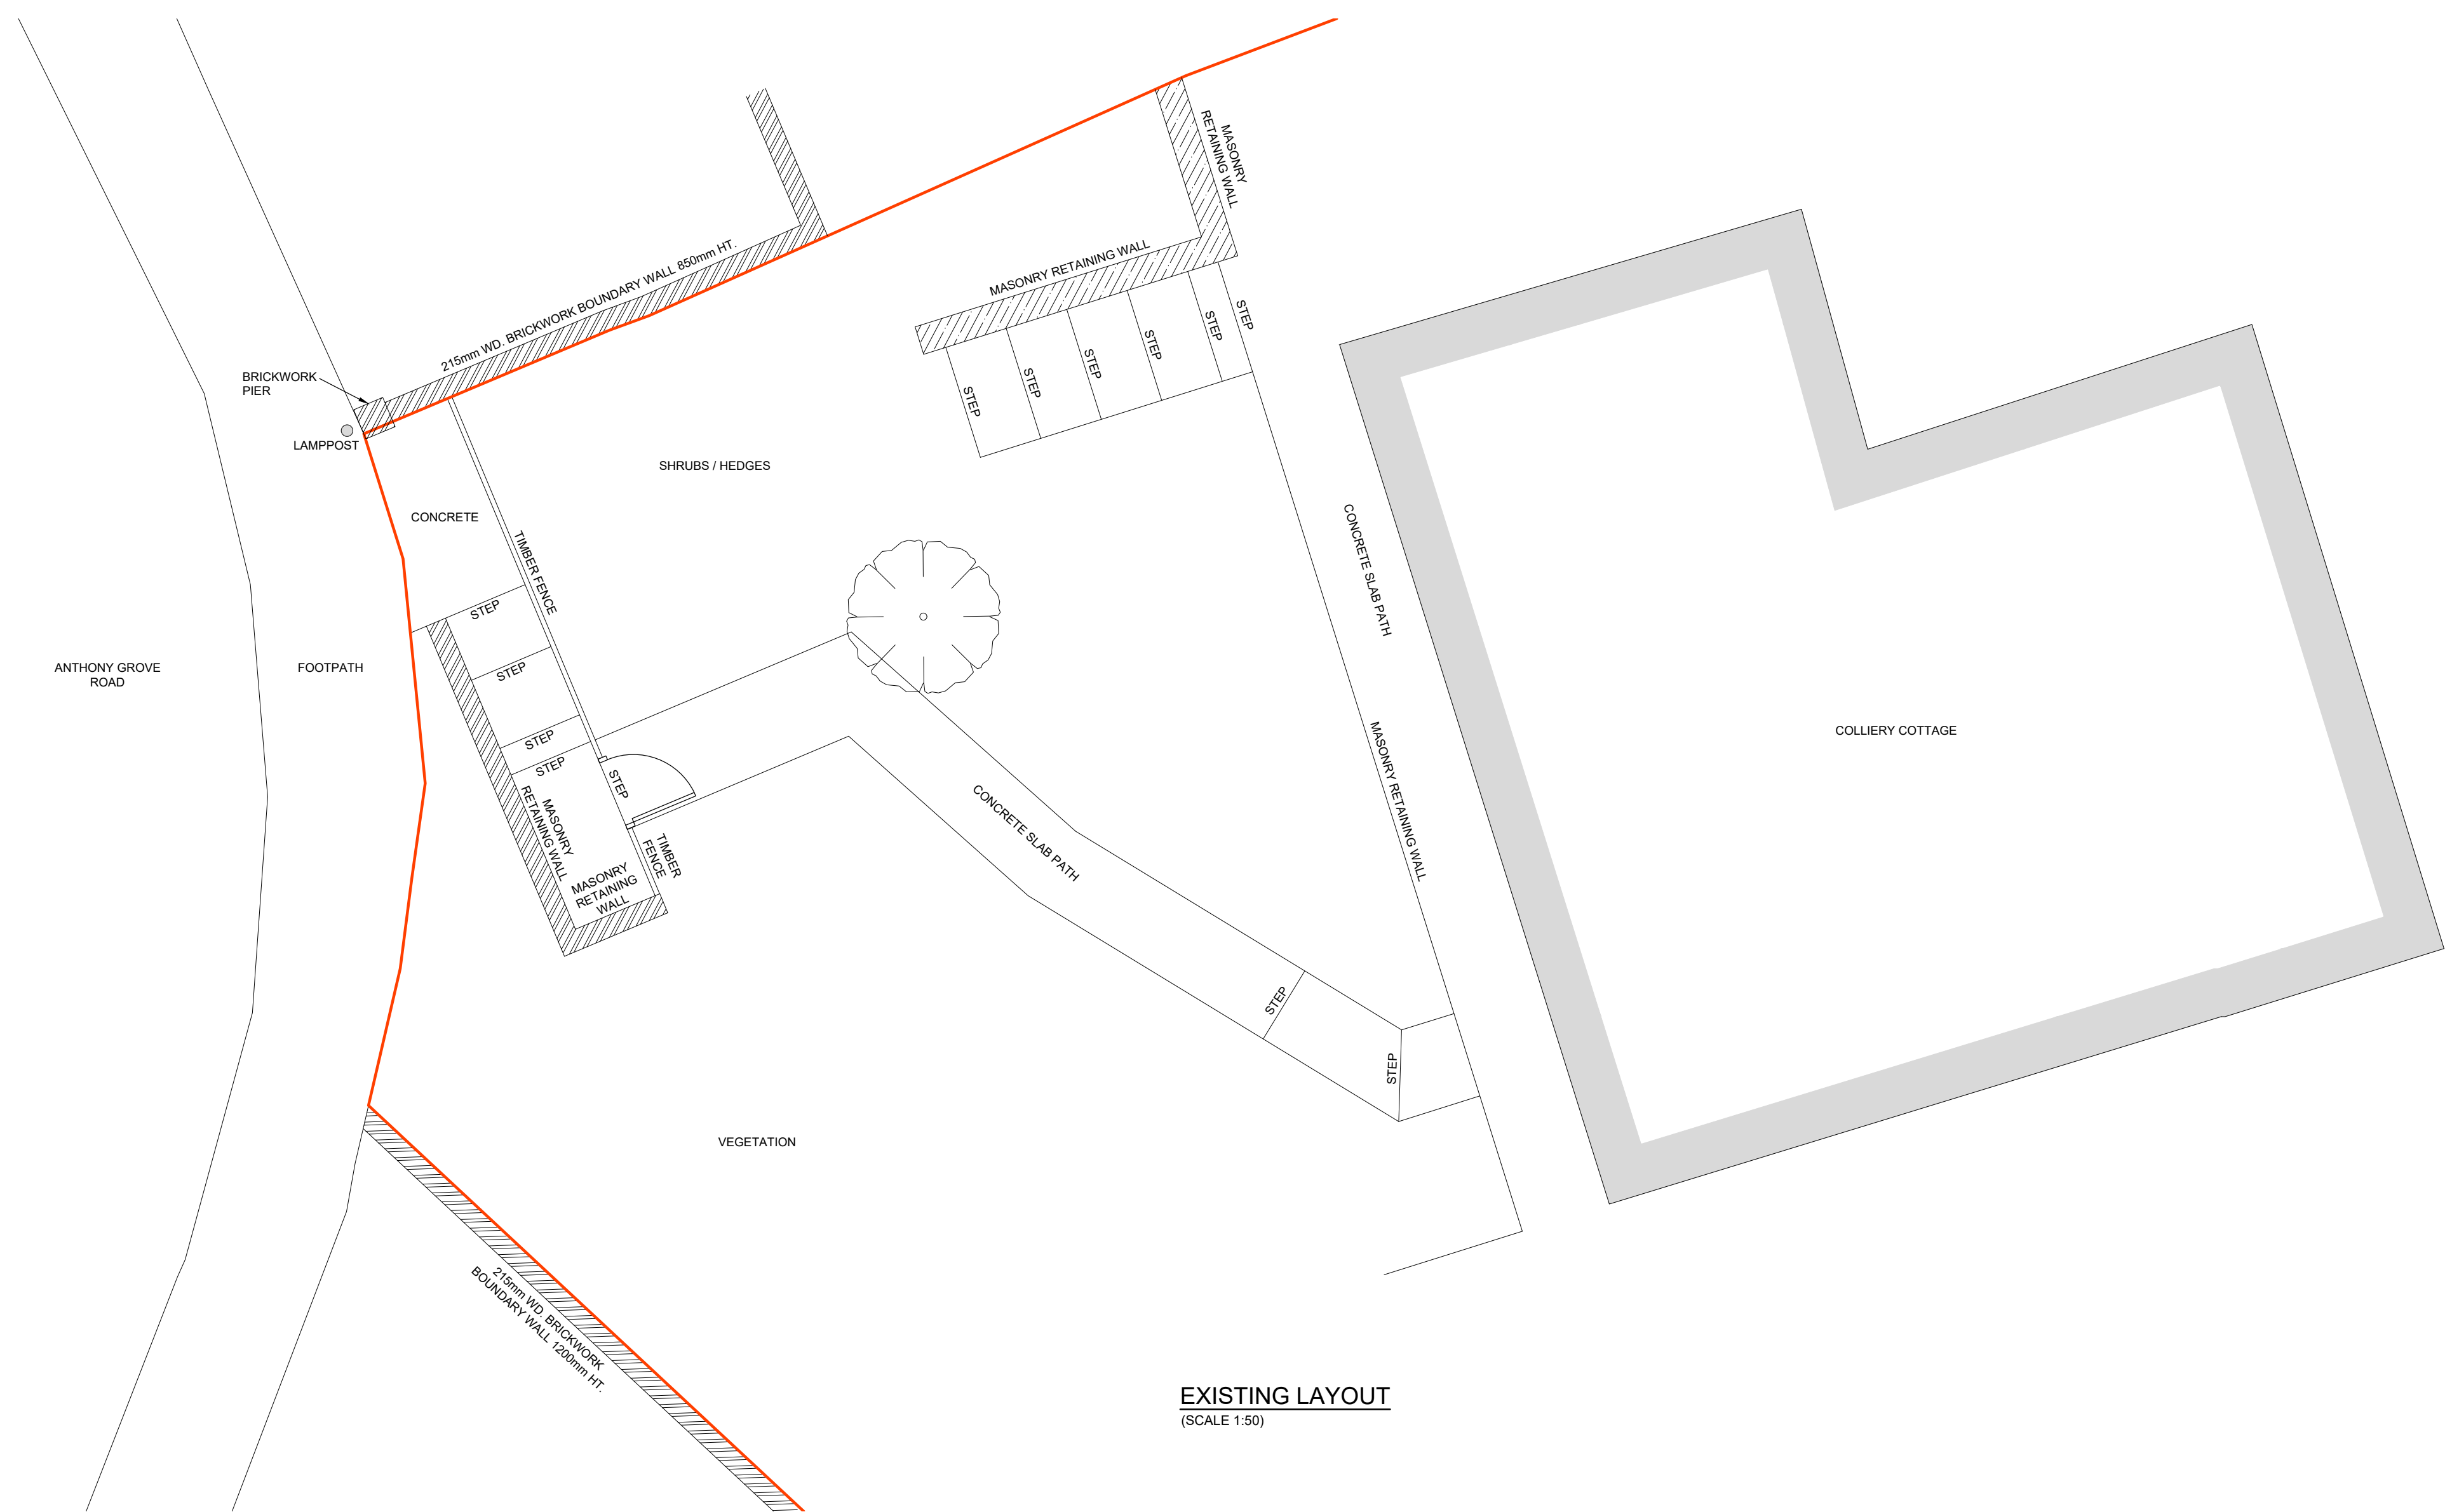
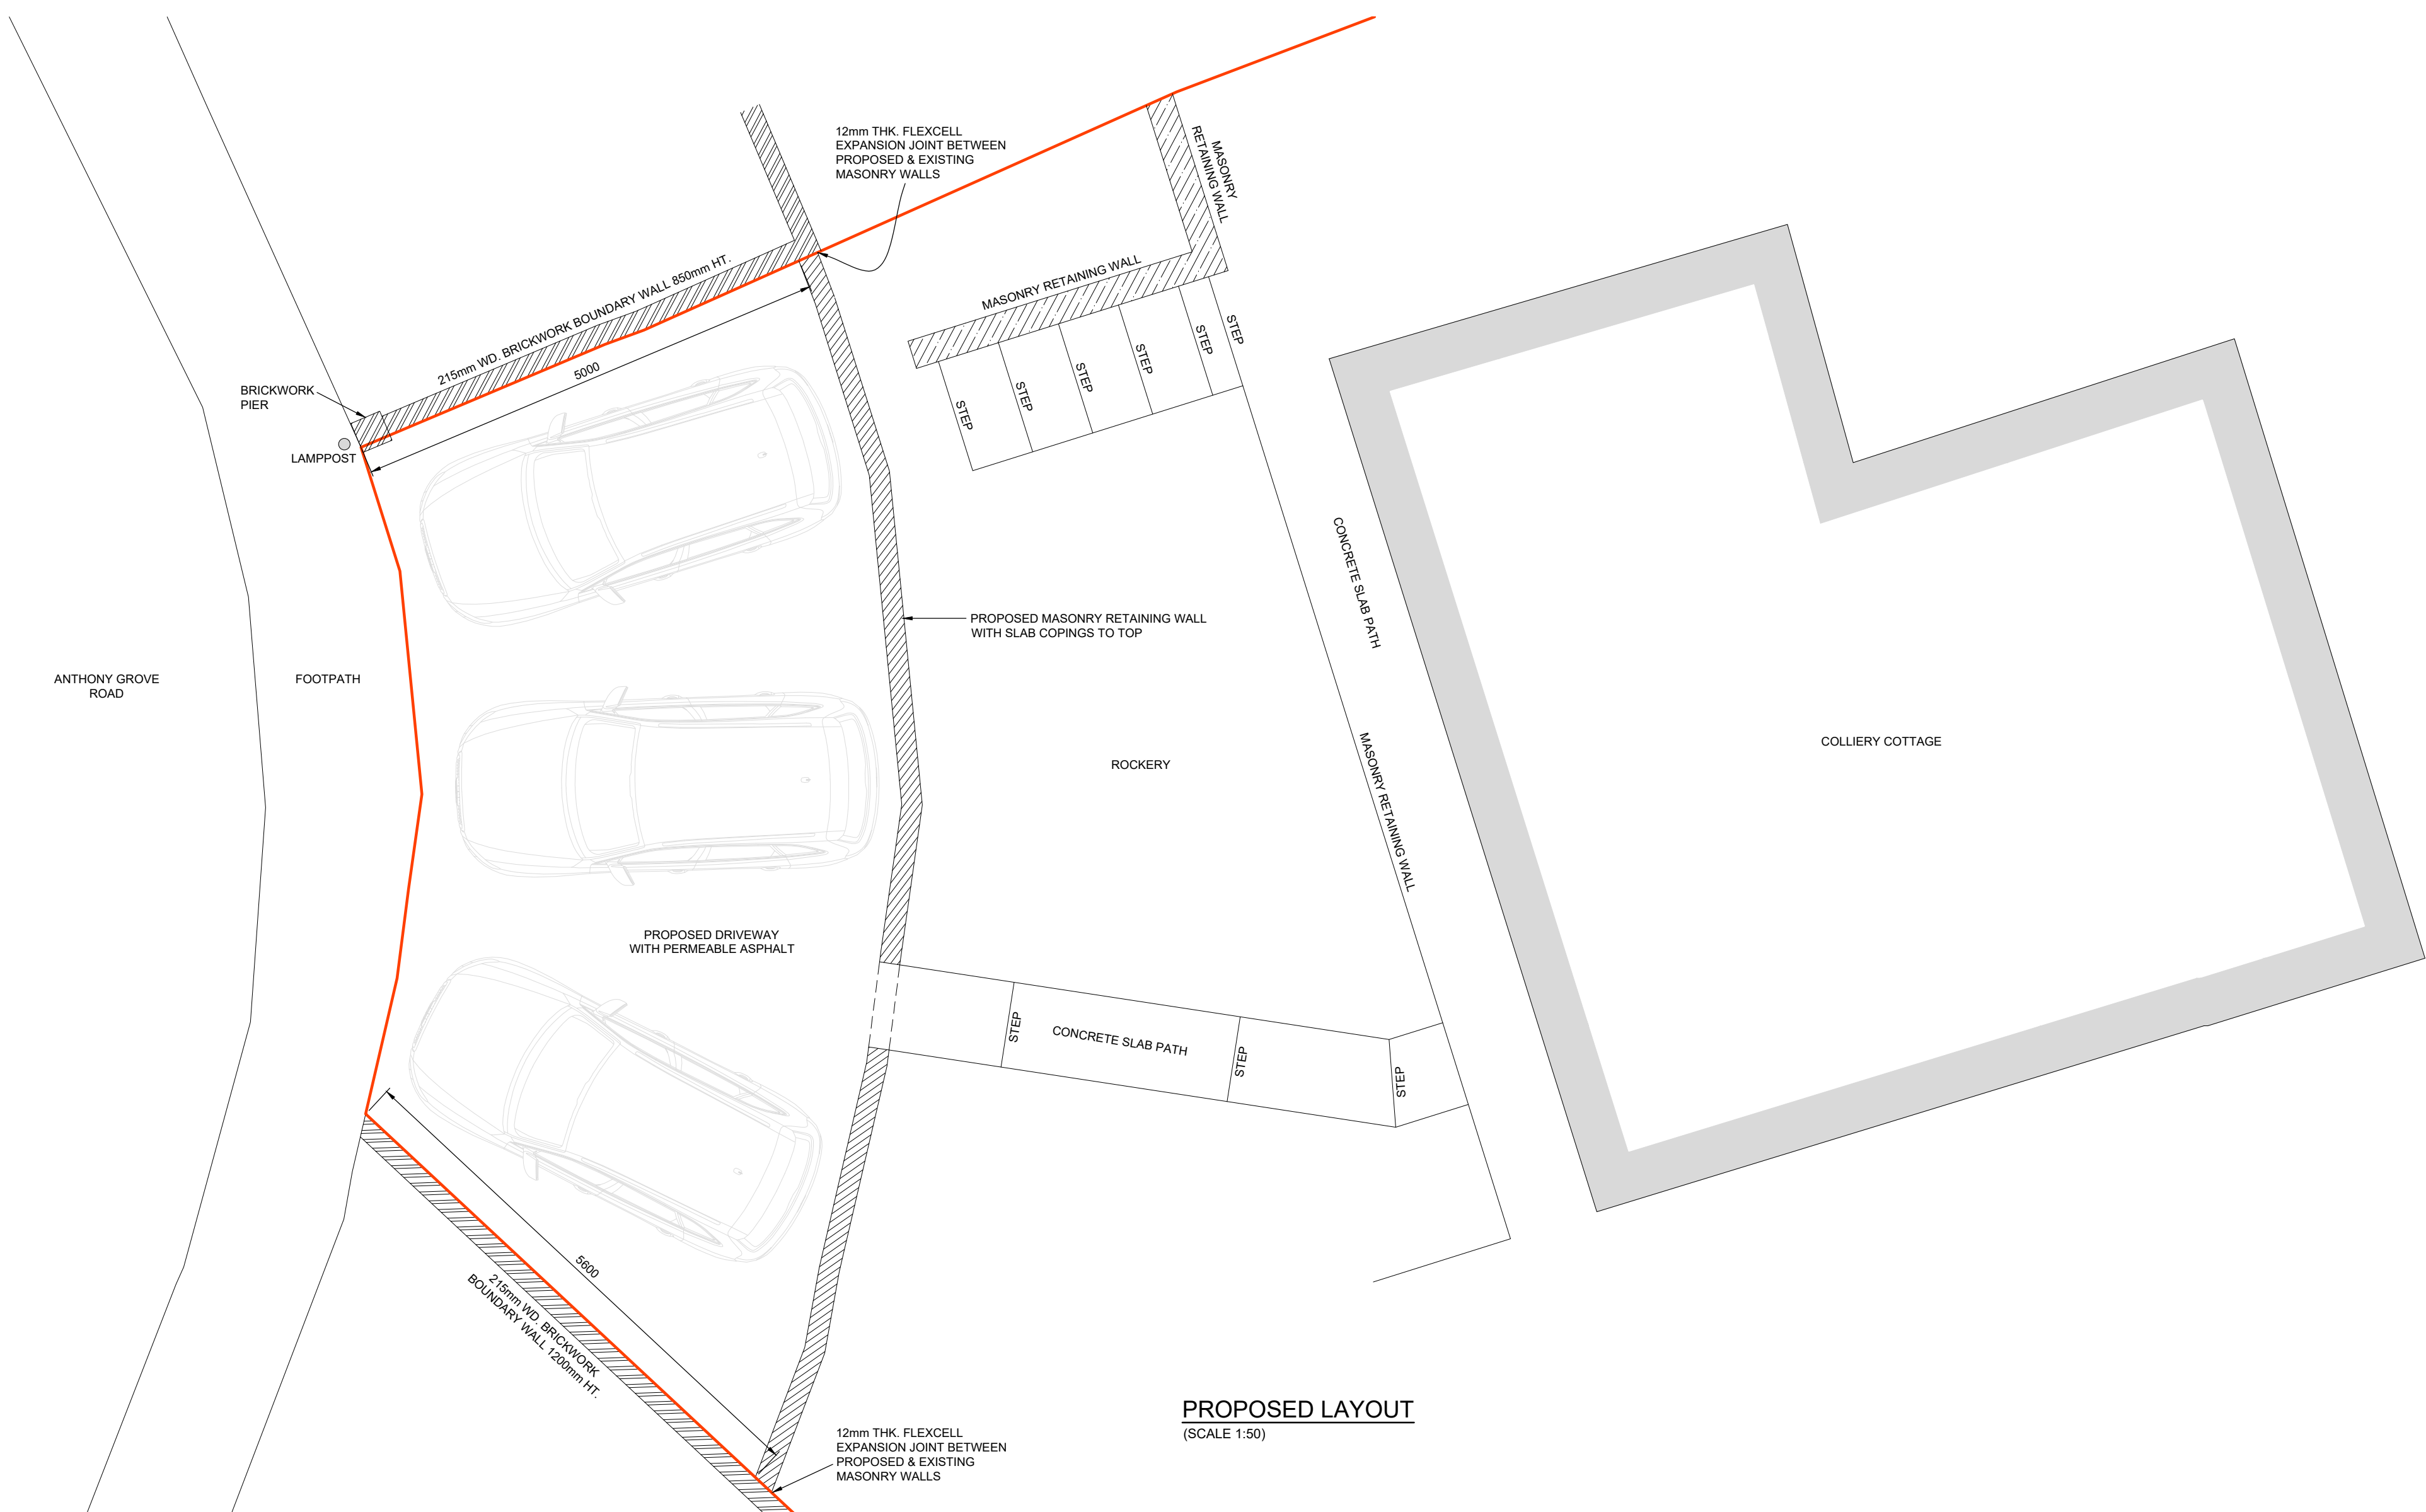
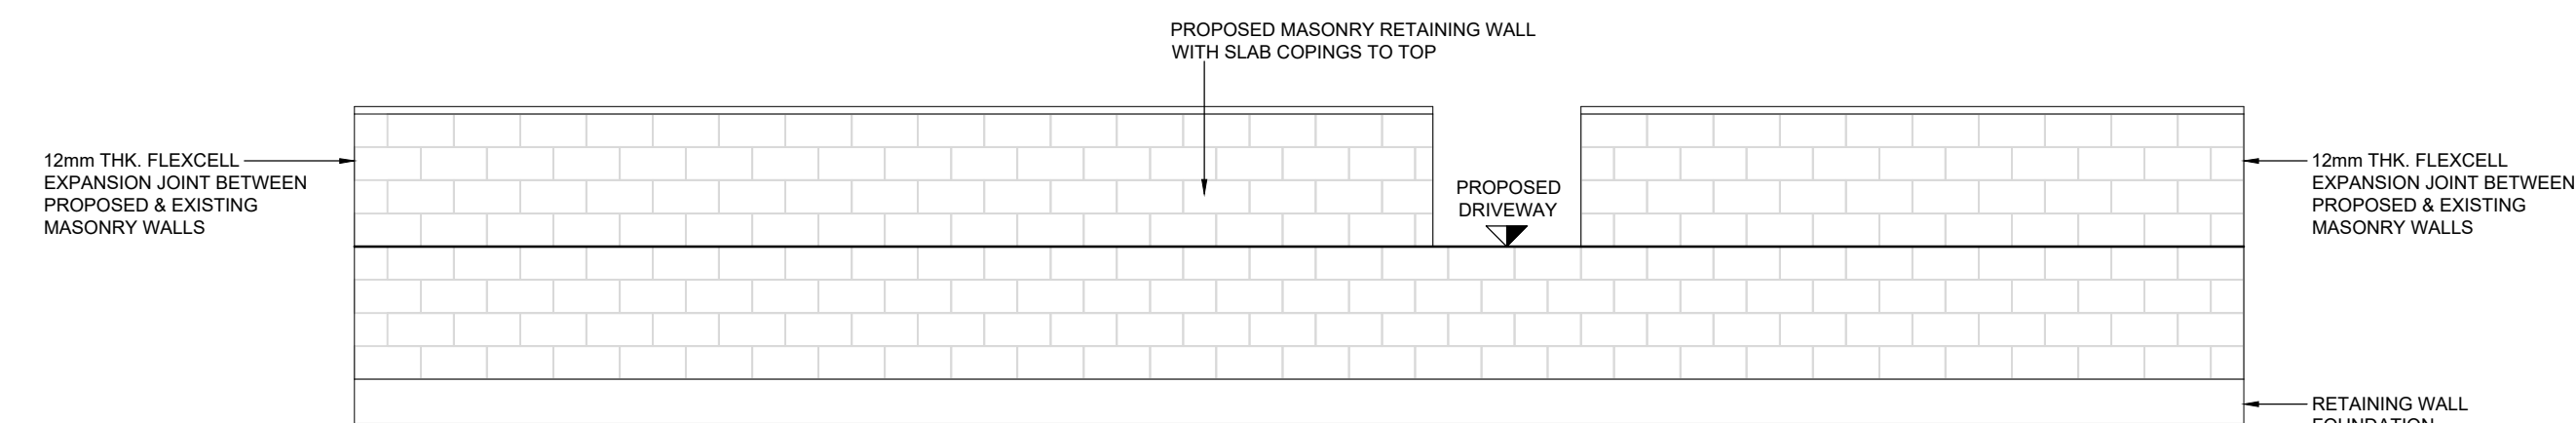
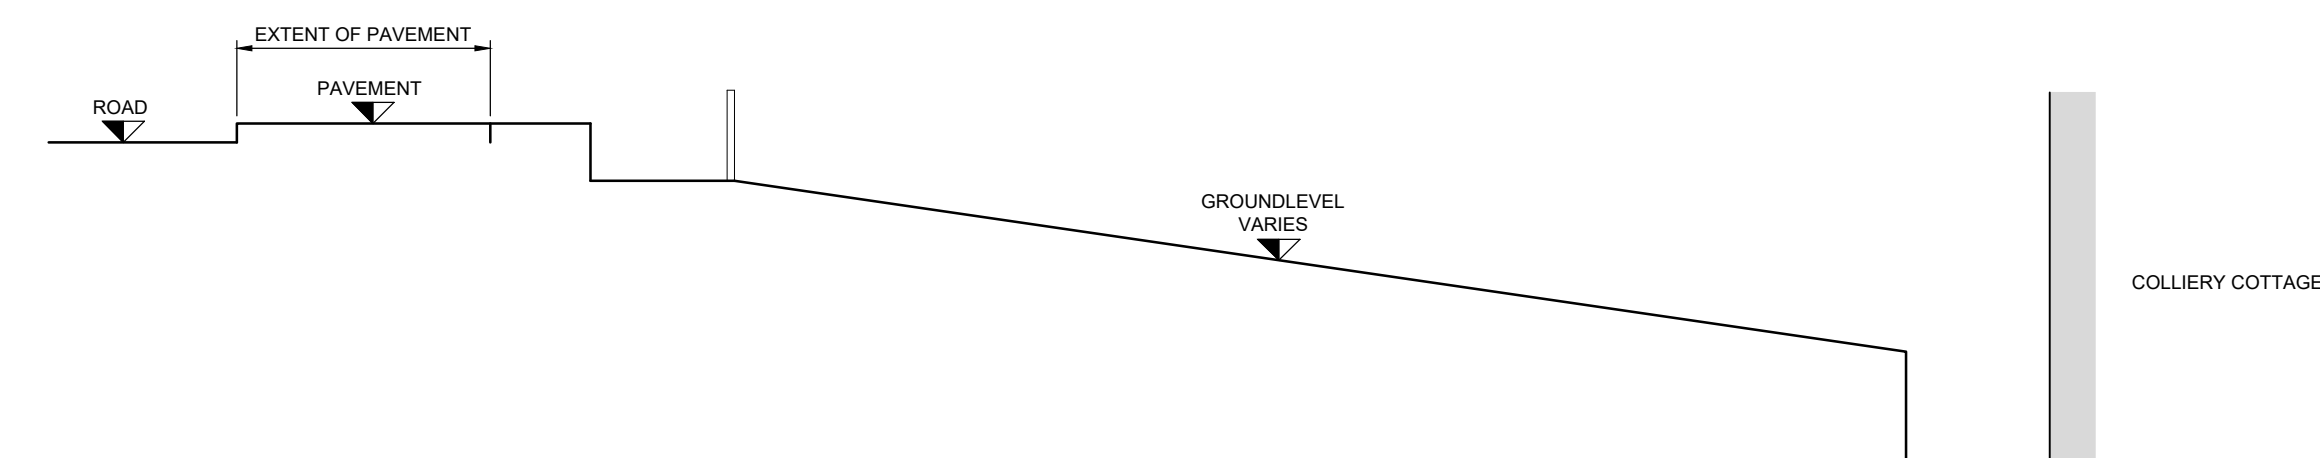
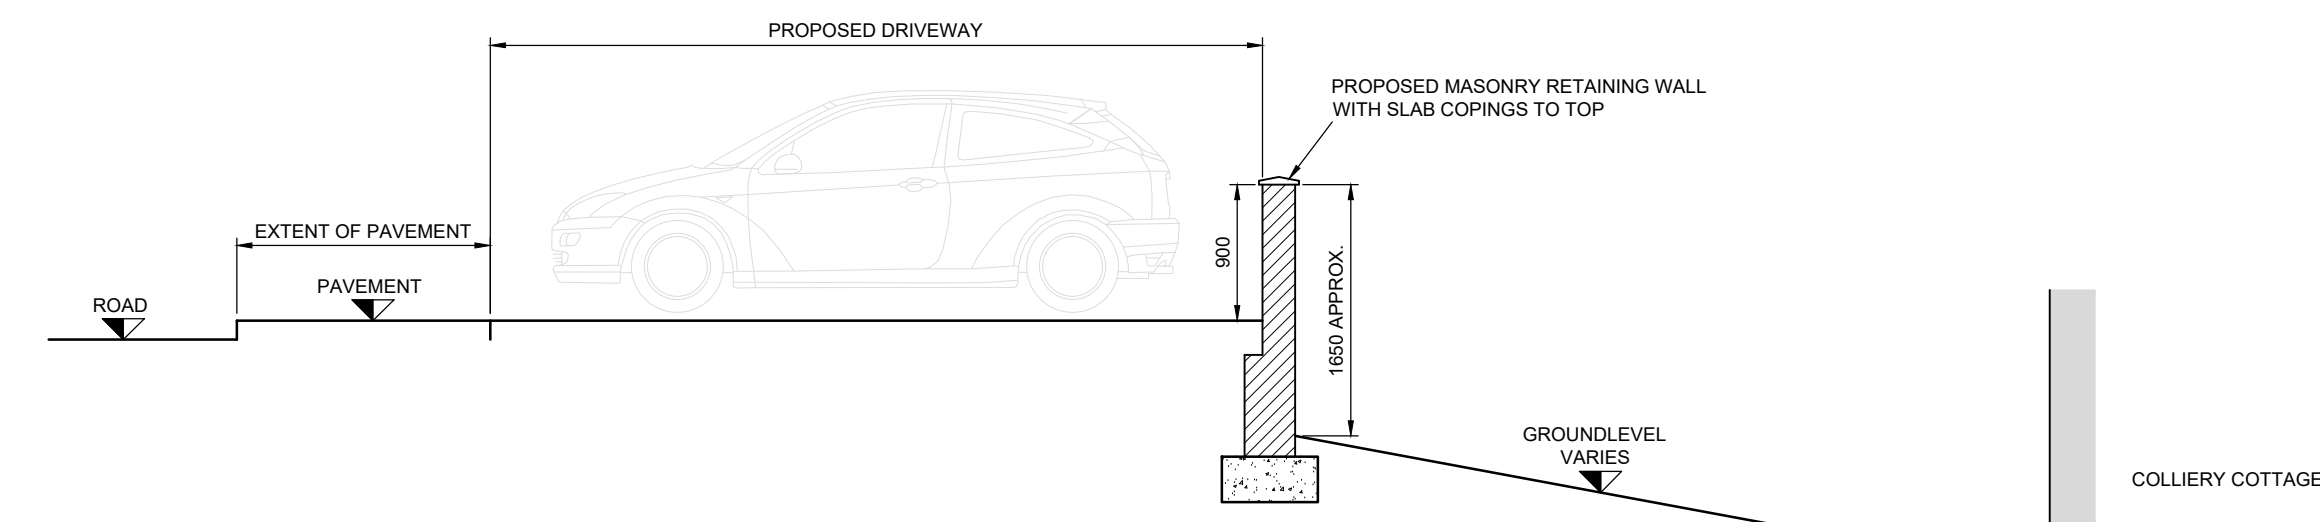


EXISTING LAYOUT
(SCALE 1:50)PROPOSED LAYOUT
(SCALE 1:50)PROPOSED ELEVATION ON DRIVEWAY
(SCALE 1:50)EXISTING SECTION
(SCALE 1:50)PROPOSED SECTION
(SCALE 1:50)

PROPOSED MATERIALS
DRIVEWAY - PERMEABLE ASPHALT
RETAINING WALL - BLOCKWORK

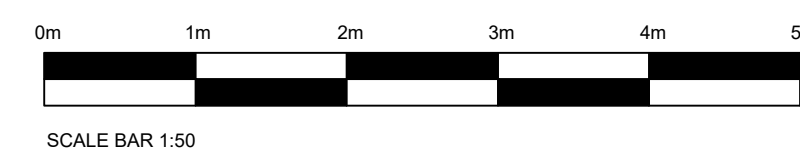

DO NOT SCALE THIS DRAWING

- Notes
- THIS DRAWING IS COPYRIGHT AND MAY NOT BE REPRODUCED WITHOUT PERMISSION.
 - UNTIL TECHNICAL APPROVAL HAS BEEN OBTAINED FROM THE RELEVANT AUTHORITY IT SHOULD BE UNDERSTOOD THAT ALL DRAWINGS & DETAILS ISSUED ARE PRELIMINARY AND NOT FOR CONSTRUCTION. SHOULD THE CONTRACTOR COMMENCE SITE WORK PRIOR TO APPROVAL BEING GIVEN, IT IS ENTIRELY AT HIS OWN RISK.
 - ALL DIMENSIONS ARE IN MILLIMETERS UNLESS NOTED OTHERWISE.
 - ANY AMBIGUITIES OR DISCREPANCIES BETWEEN THIS DRAWING AND ANY OTHER INFORMATION GIVEN ELSEWHERE MUST BE REPORTED TO THE ENGINEER FOR CLARIFICATION BEFORE WORK PROCEEDS.
 - ALL WORKS TO BE IN ACCORDANCE WITH THE LATEST RELEVANT BRITISH STANDARDS, CODES OF PRACTICE, PROJECT SPECIFICATIONS AND SPECIALIST SUB-CONTRACTORS DETAILS.

FOR PLANNING PERMISSION

Client
Mr. Bradley BrookesContract
Proposed Driveway
At Front of Property
Colliery Cottage, Anthony Grove,
Abercanaid, Merthyr Tydfil,
CF48 1YUDrawing Title
Existing & Proposed
Details

Scales @ A0 1:50

Drawn Date FEBRUARY 2026

Drawing No.

01