



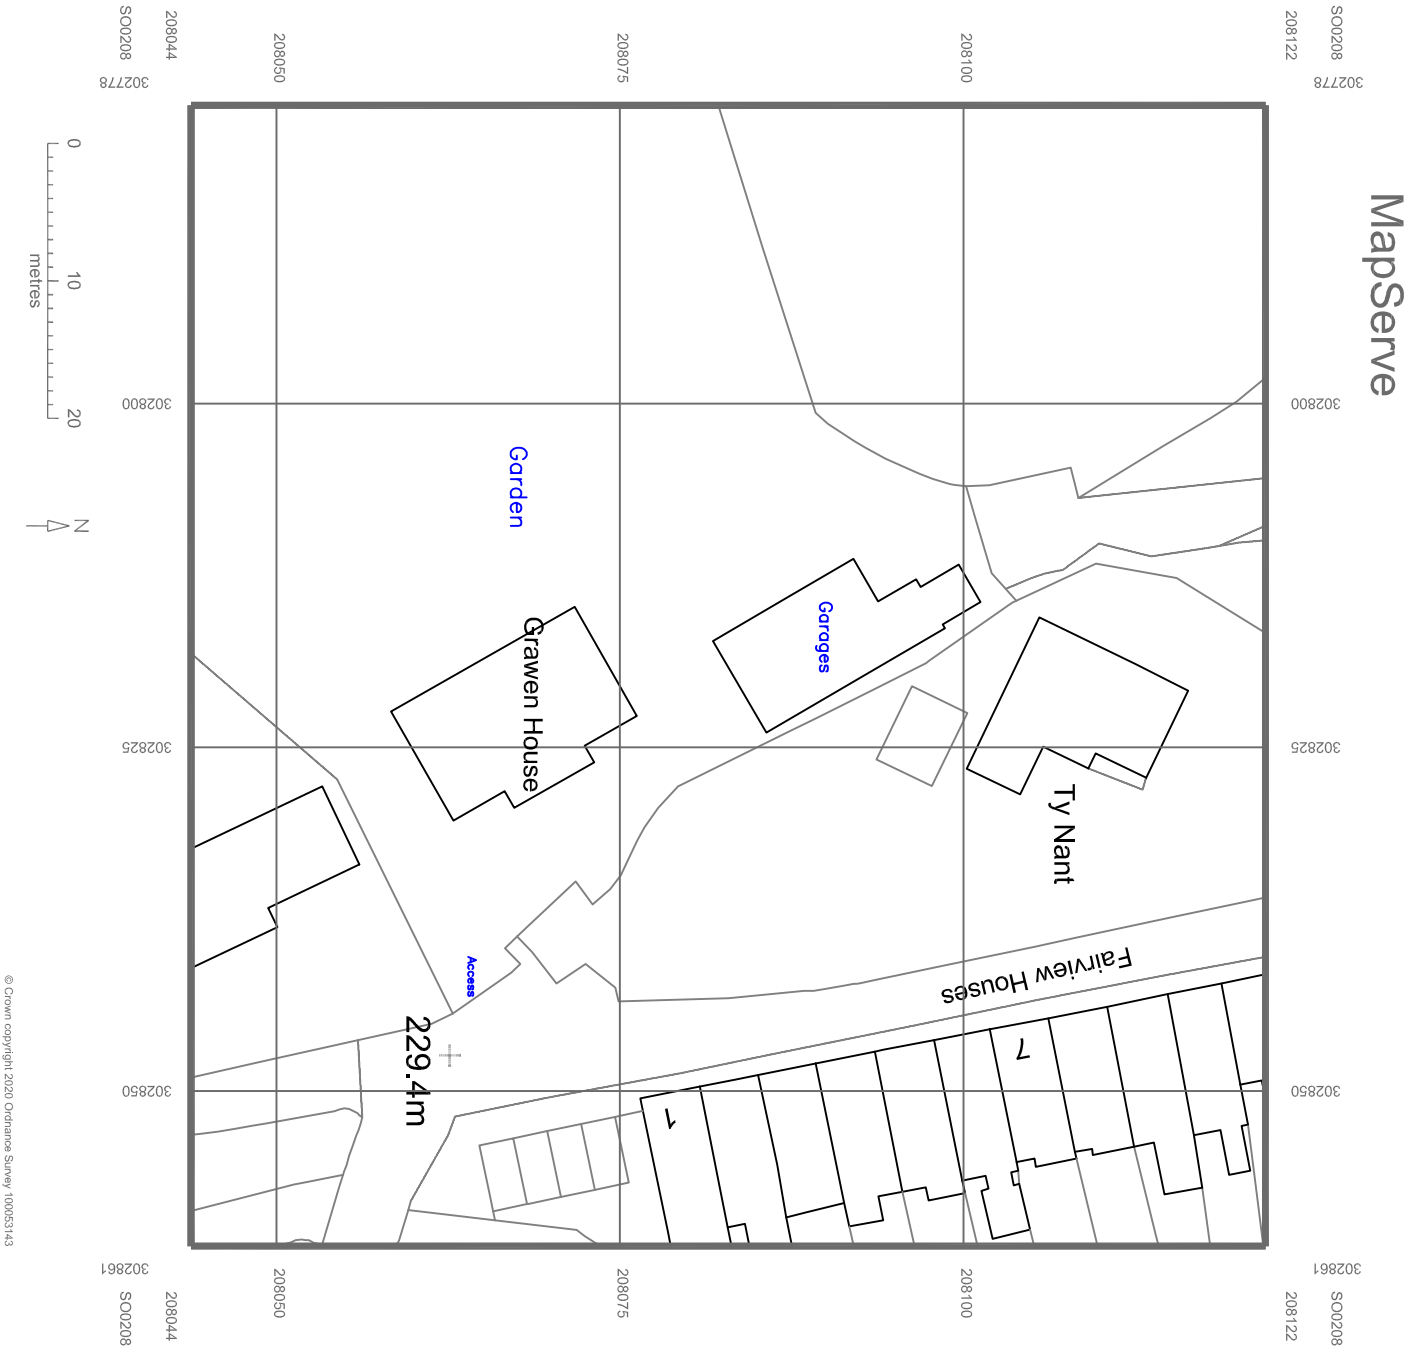

Existing
Block Plan

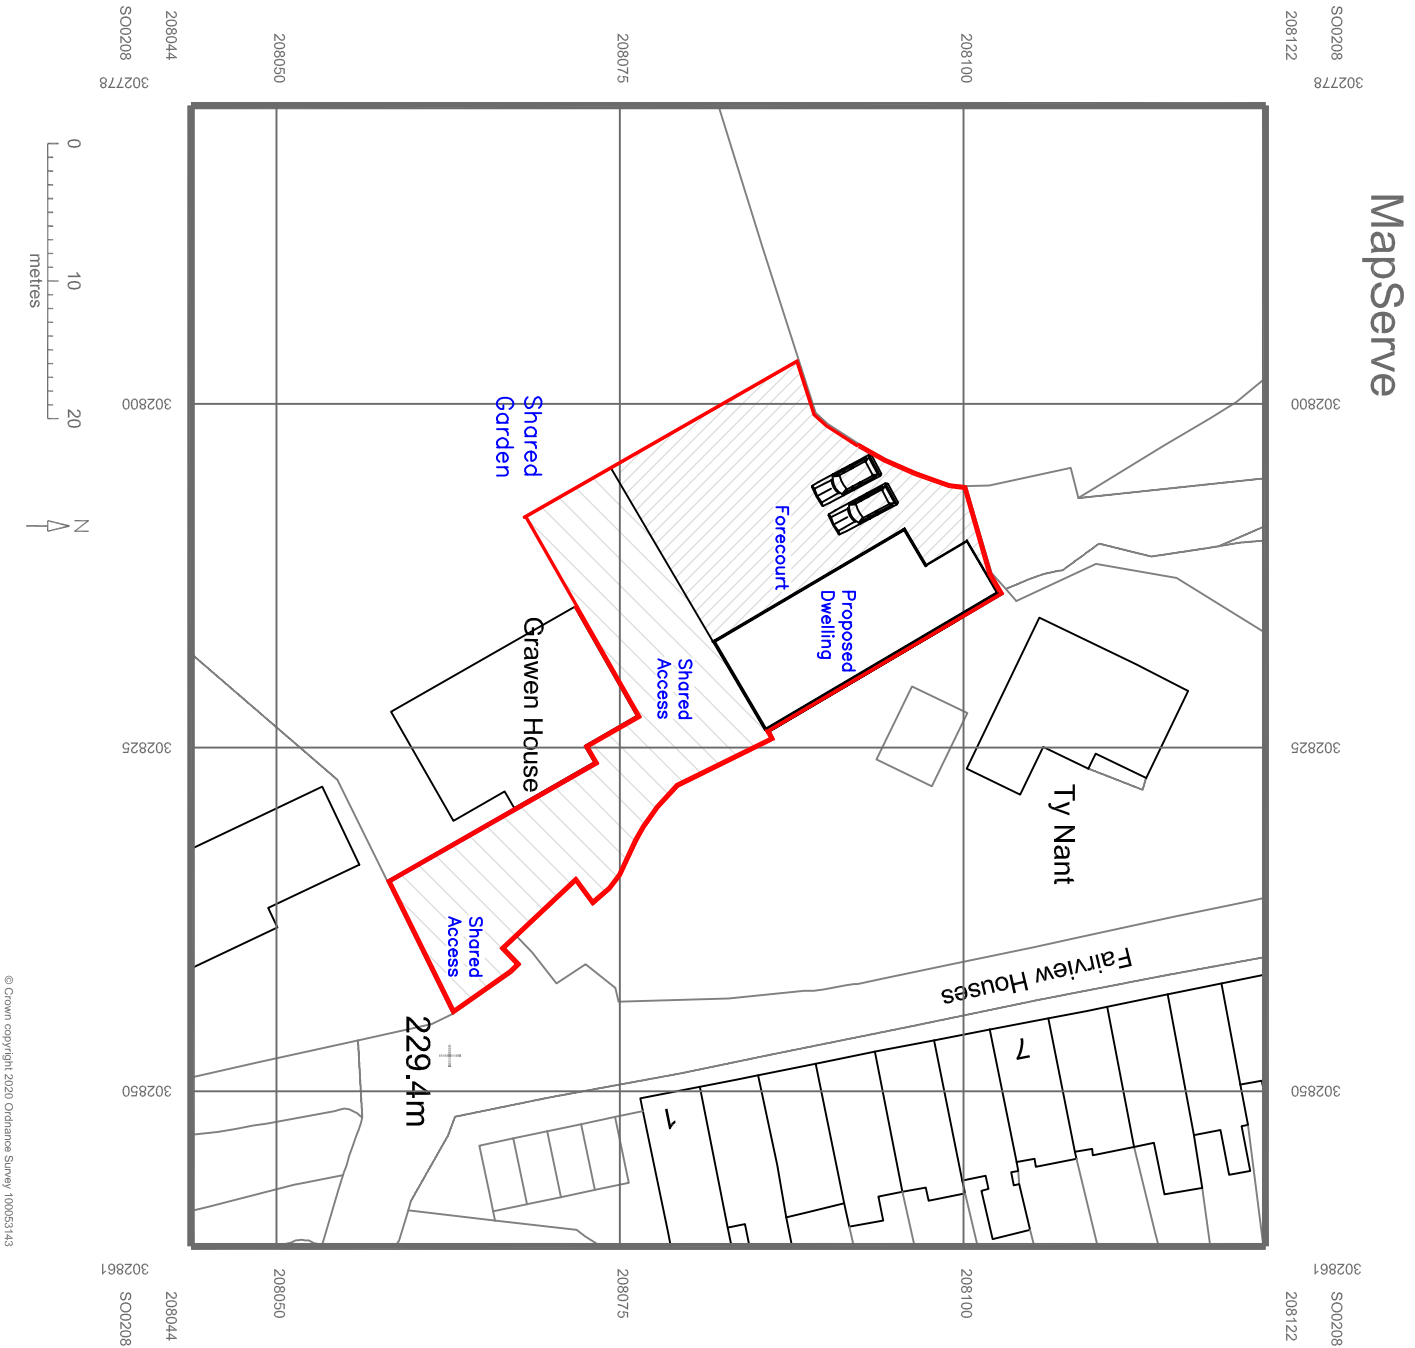

Proposed
Block Plan

Utopia Design

Architectural Services

PD

AD

Building Planning Application Support

Paul Thomas: BSc (Hons)

Tel: 01685 659230 Mob: 07908 725065

Email: utopiadas@btinternet.com

Issued Only for Purpose Indicated

Drawing Status: FOR PLANNING PURPOSES ONLY

Client: **Grawen House**

Cefn Coed

Merthyr Tydfil

CF48 2NN

Project

Proposed Change of Use of Detached Garage with Extension for 1 Bedroom Dwelling

Existing & Proposed Block Plans

Drawn by

PT

Date

09.03.2020

Scale

1:500

Page No

42

CRAMEN HOUSE.10