
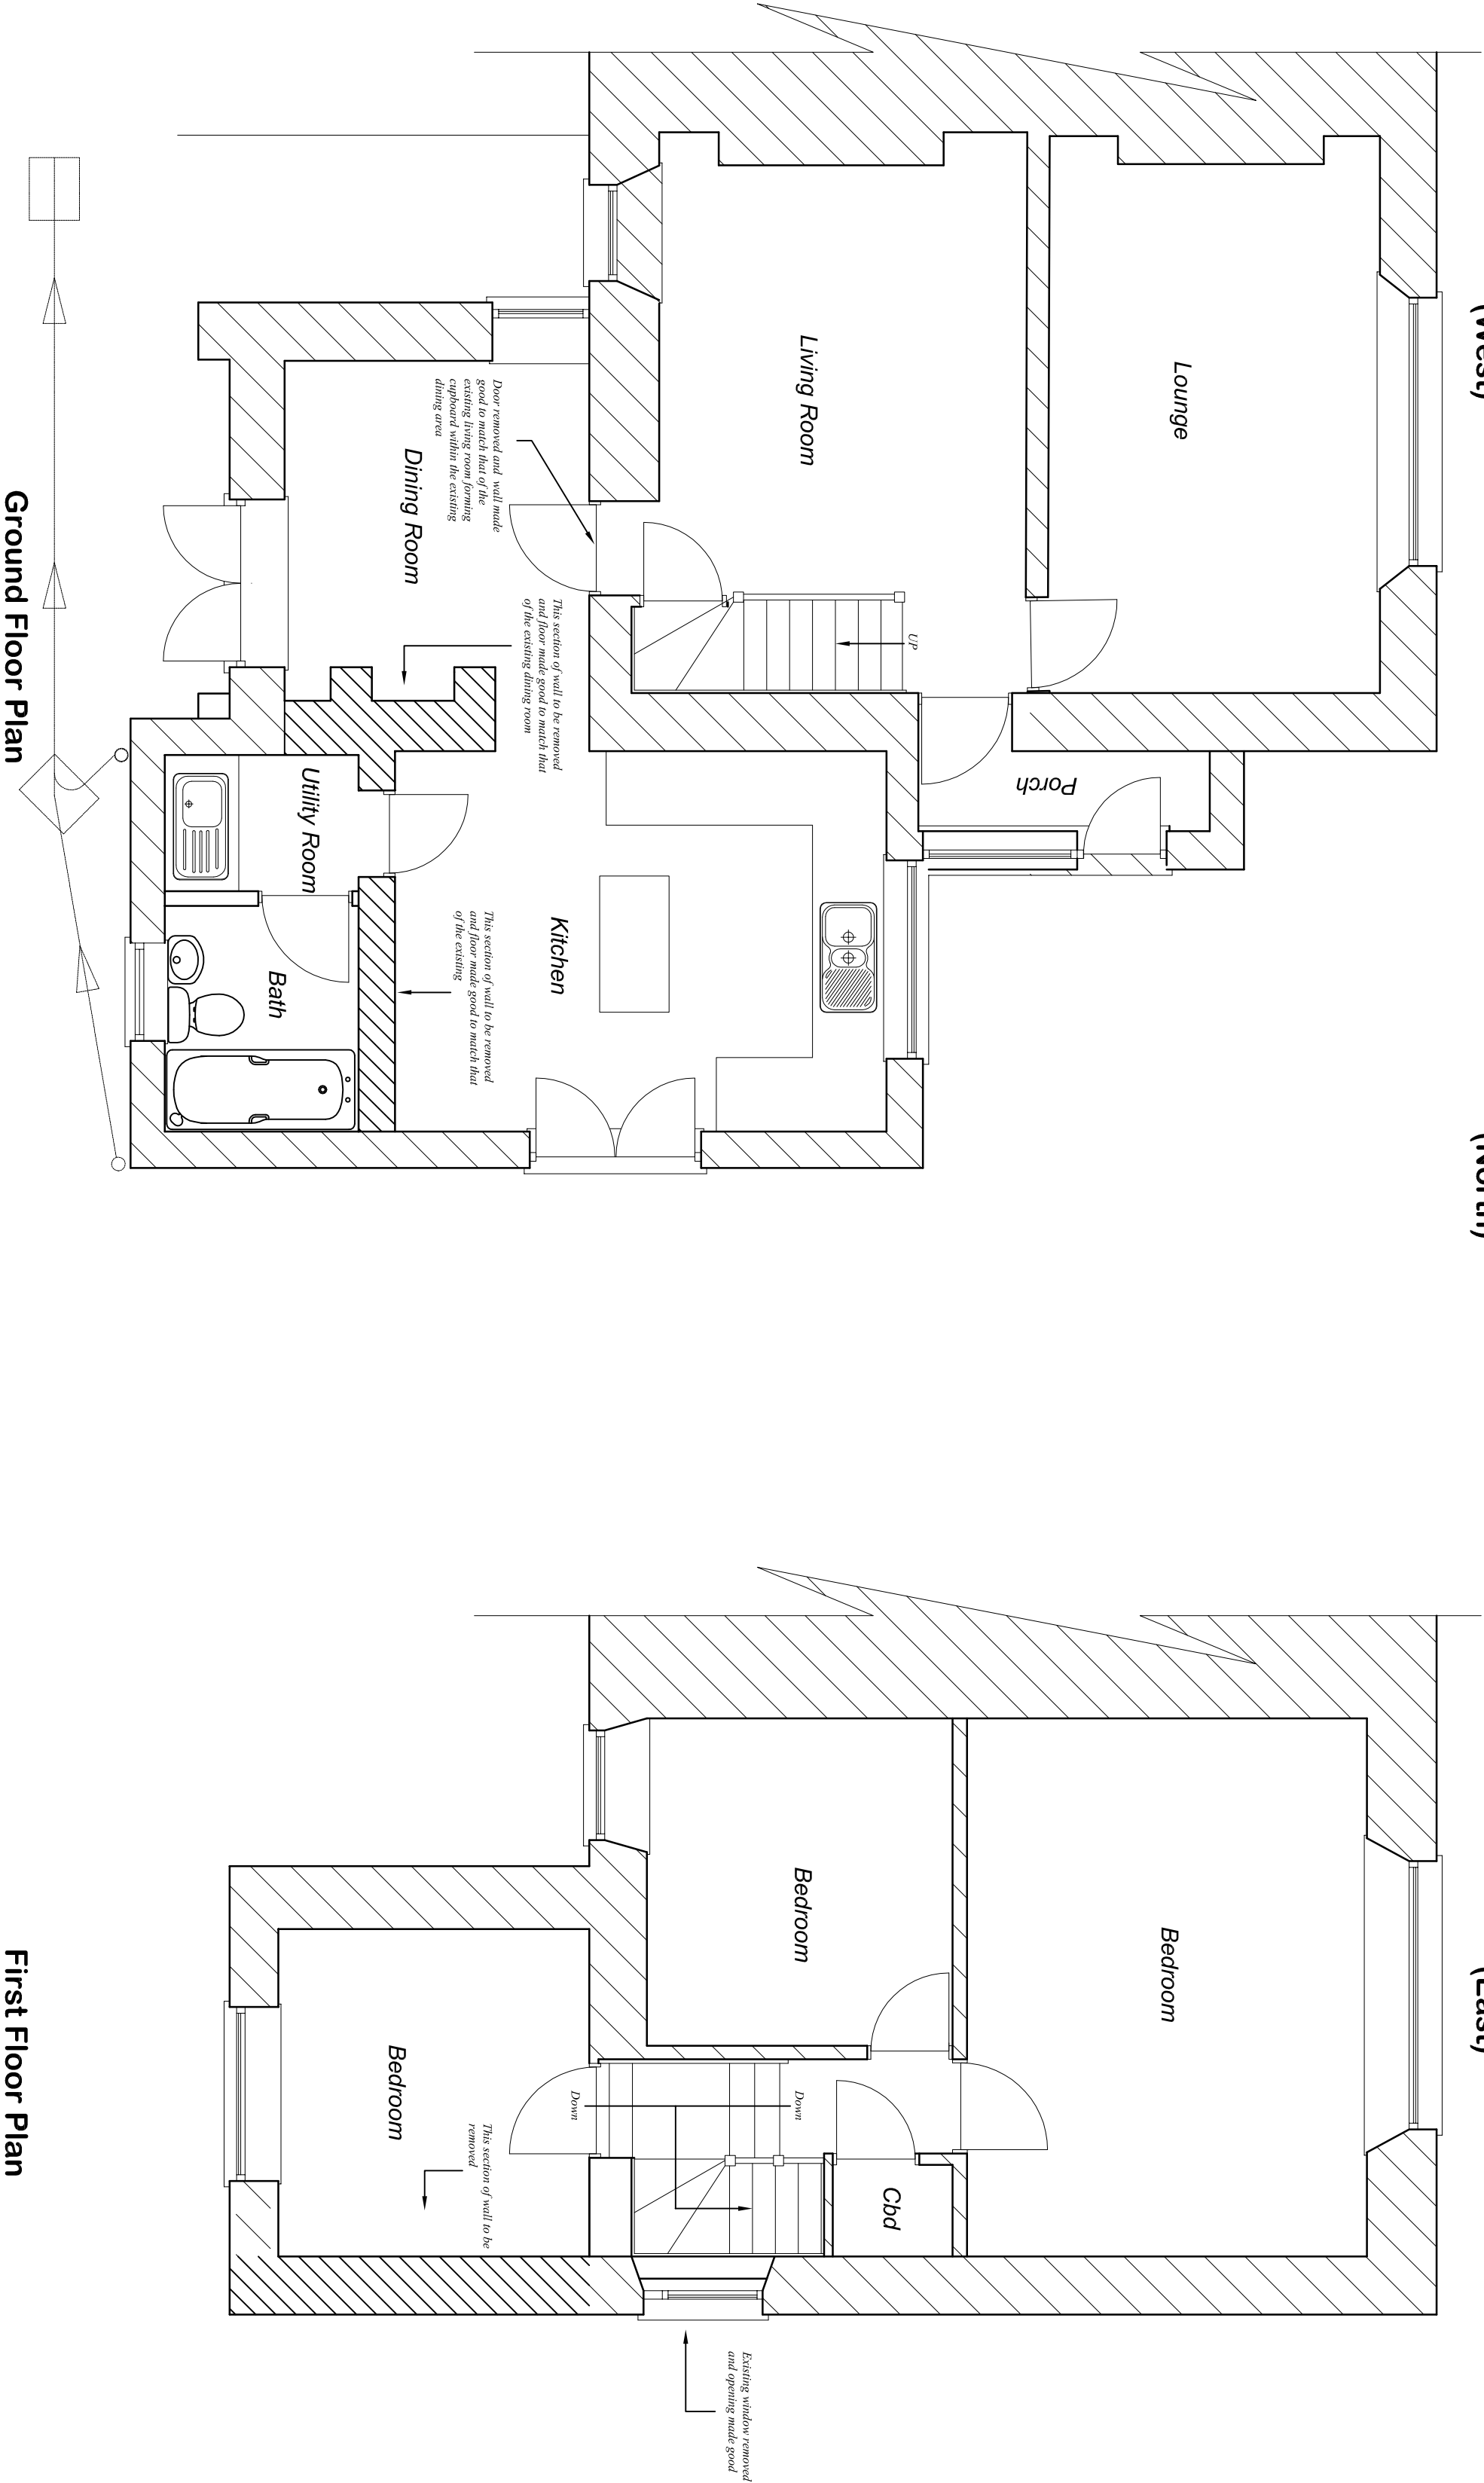


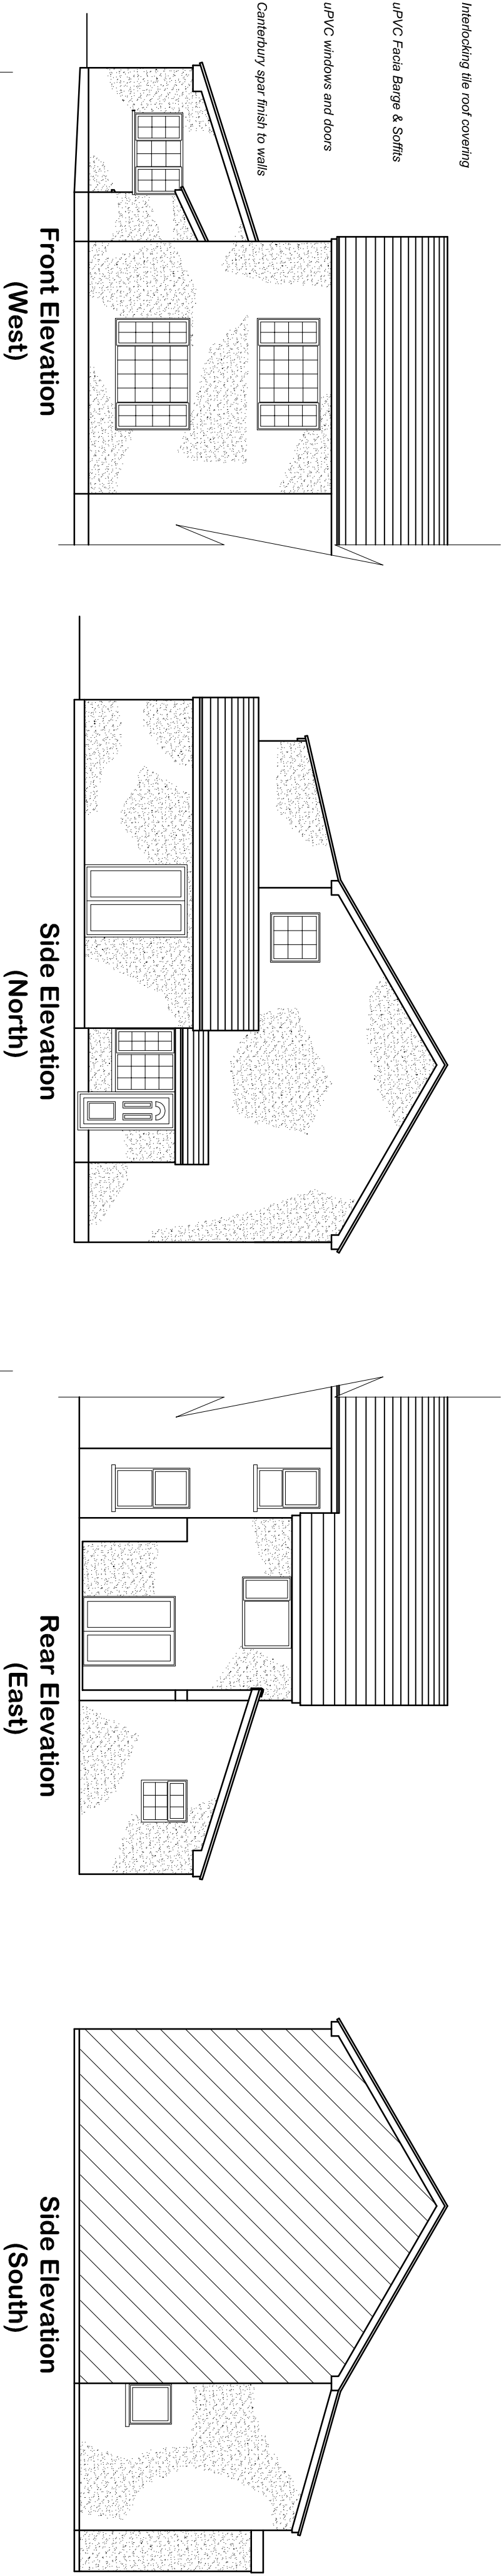

Title Side kitchen & bedroom extension @ 1 Oaklands Merthyr Tydfil Merthyr Tydfil CF48 4SY	
Client Mr & Mrs C Williams 1 Oaklands Merthyr Tydfil Merthyr Tydfil CF48 4SY	
Tel Mrs Williams 07969478495 Email cwilliams1984@btinternet.co.uk	
Drawing Existing	
Revision No	
Drawn J Pugh / AG Reed	
Scale 1 / 100 :: 1 / 50	
Date 18 / 08 / 2020	Amended