




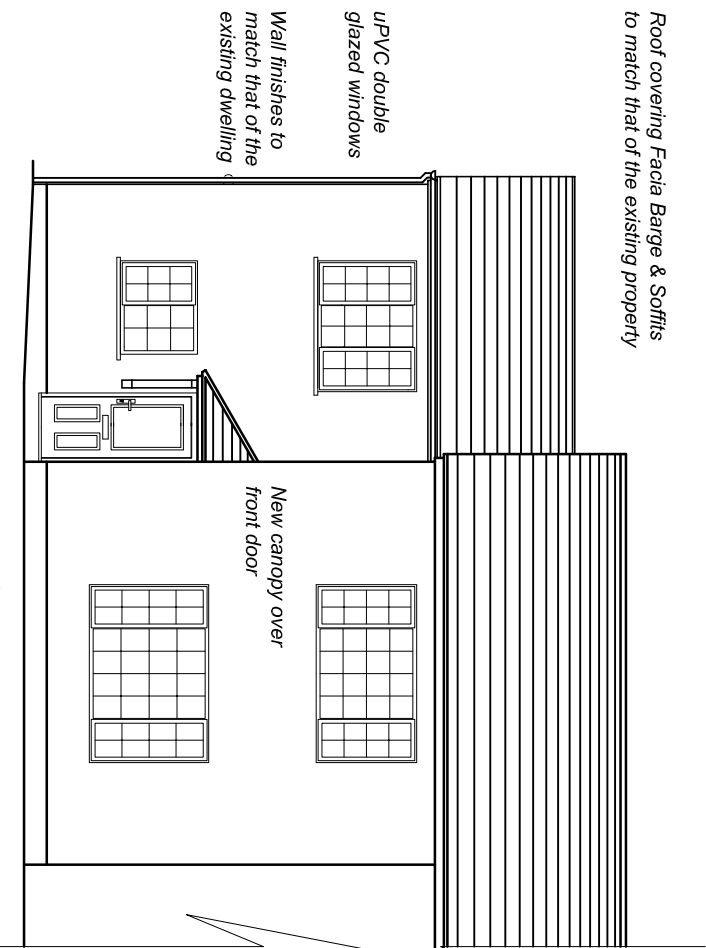


Front Elevation  
(West)

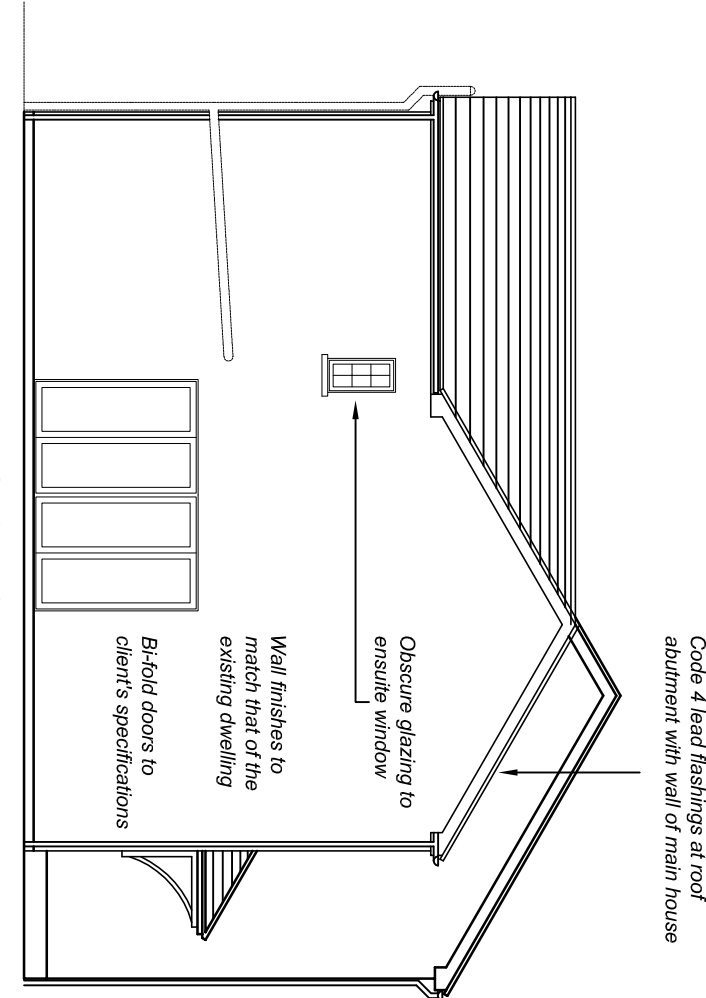


Side Elevation  
(North)

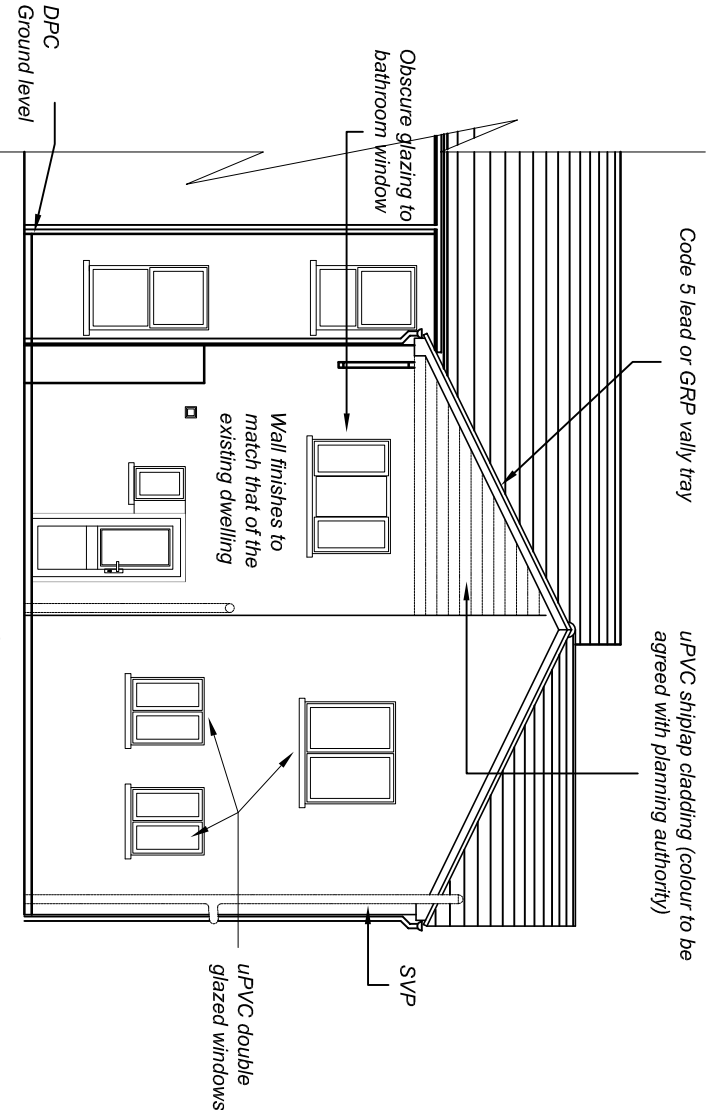


Rear Elevation  
(East)

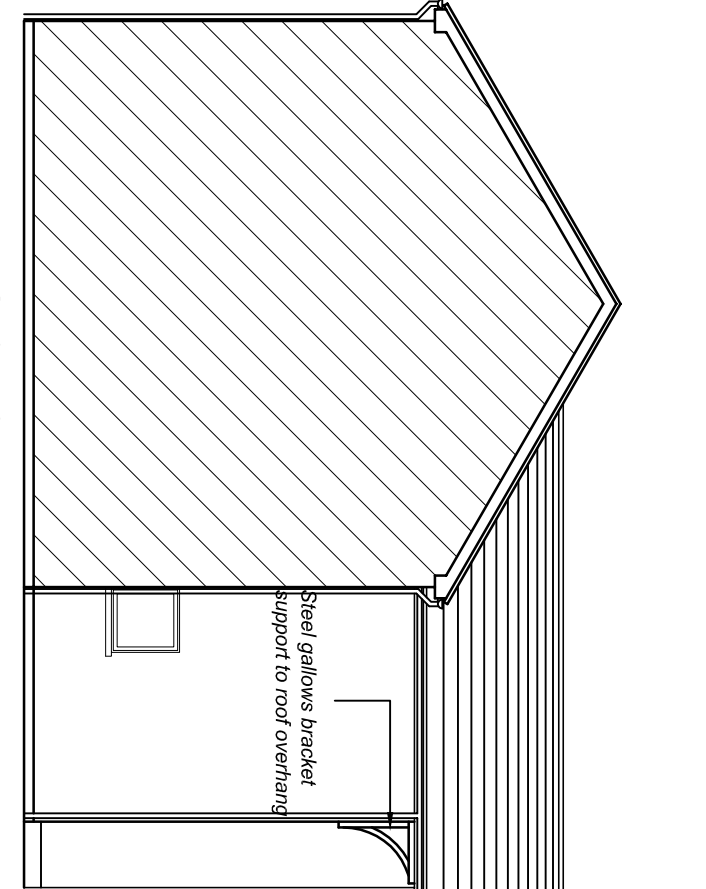

Side Elevation  
(South)

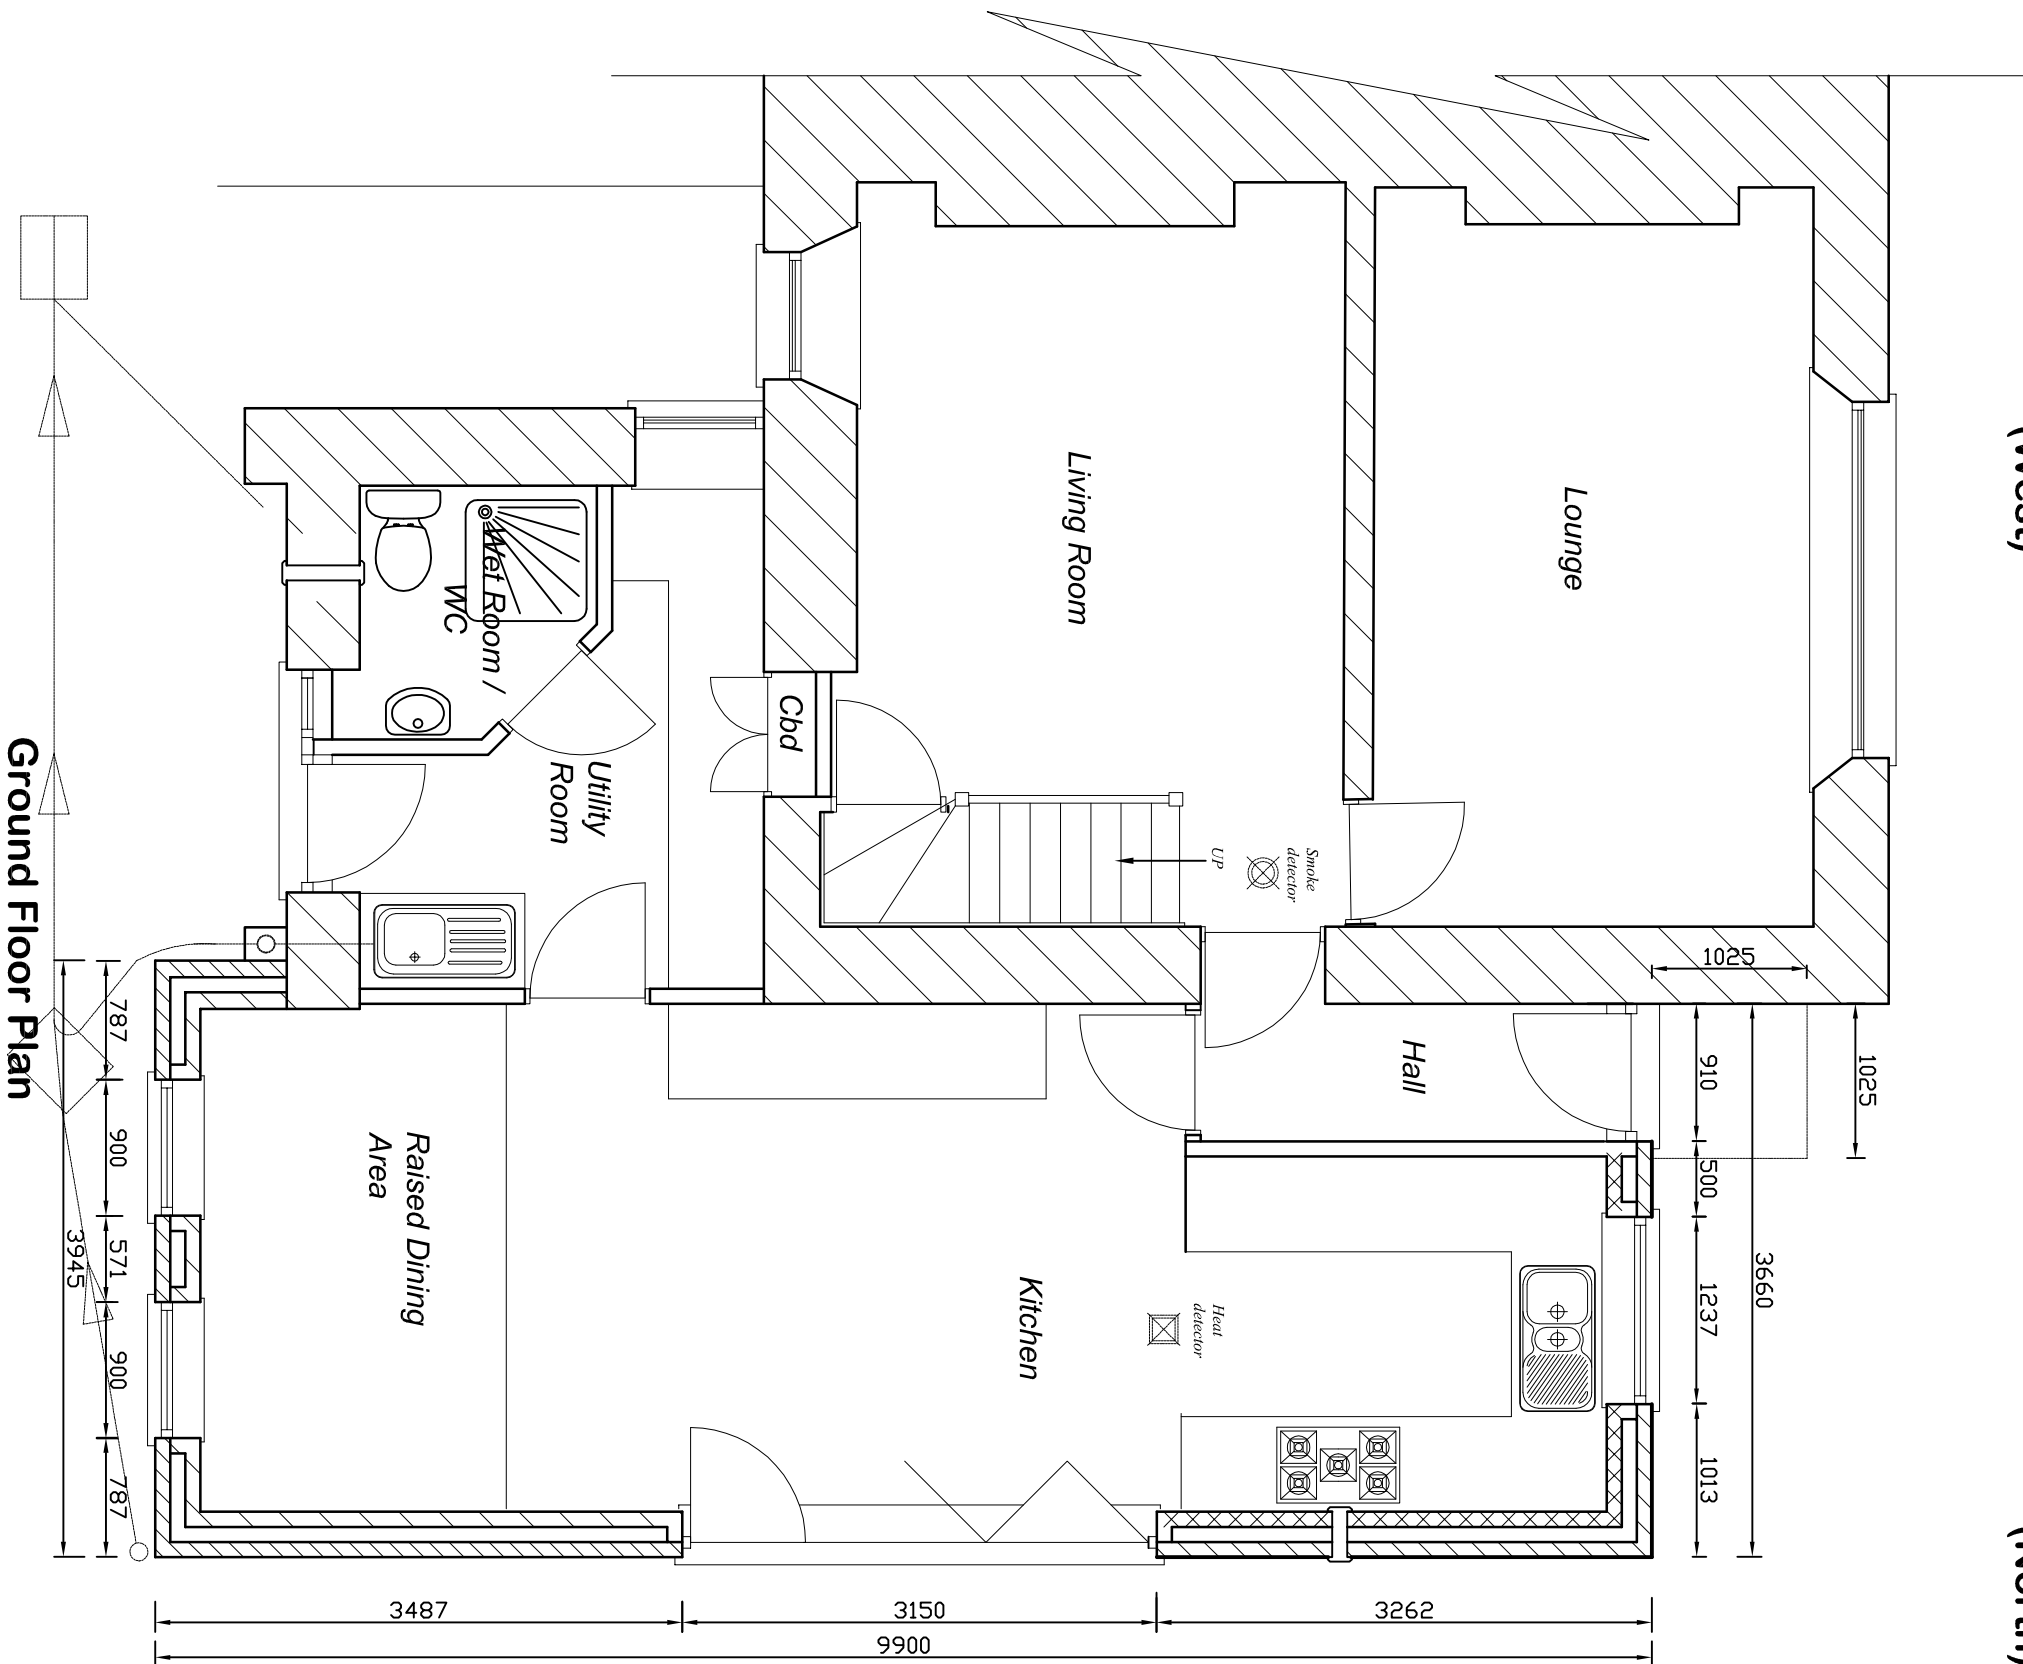

Ground Floor Plan

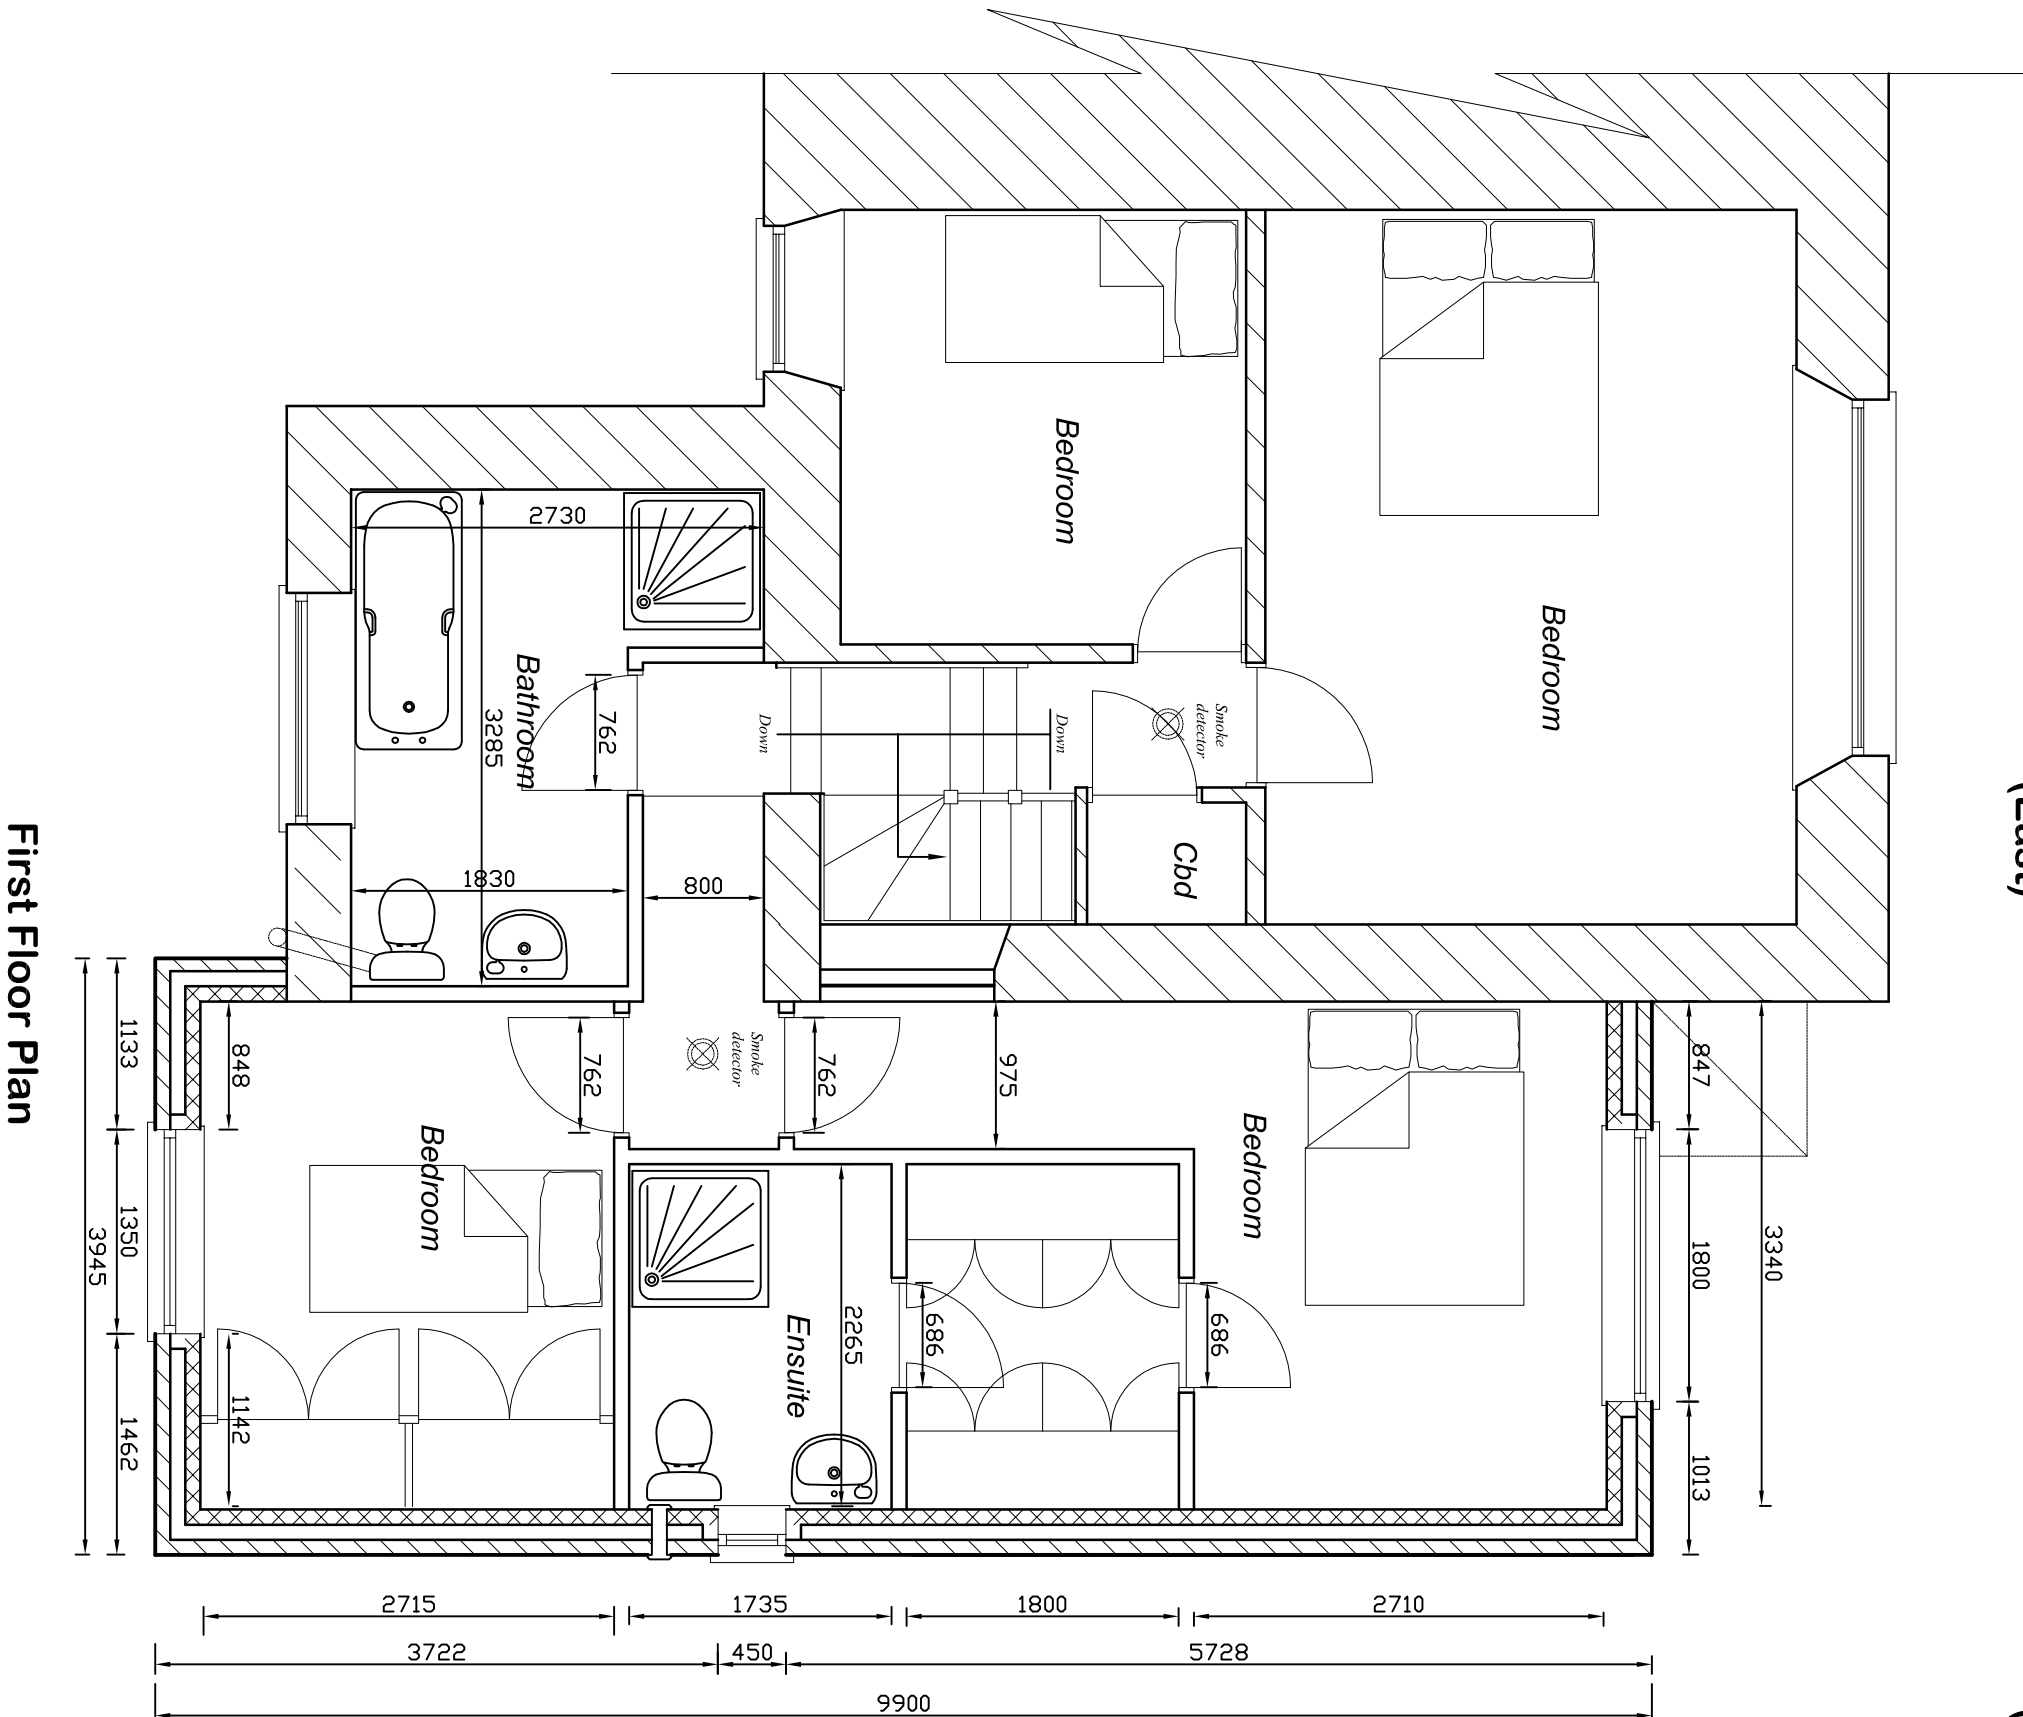

First Floor Plan

|                              |  |                                   |  |
|------------------------------|--|-----------------------------------|--|
| Title                        |  | Side kitchen & bedroom extension  |  |
| @ 1 Oaklands                 |  | Merthyr Vale                      |  |
| Merthyr Tydfil               |  | Merthyr Tydfil                    |  |
| CF48 4SY                     |  | CF48 4SY                          |  |
| Tel Mrs Williams 07960478495 |  | Email cwilliams1984@hotmail.co.uk |  |
| Drawing Proposed             |  | Revision No                       |  |
| Drawn J Pugh / AG Reed       |  | Scale 1 / 100 :: 1 / 50           |  |
| Date 22 / 08 / 2020          |  | Amended                           |  |