


# SITE LOCATION PLAN

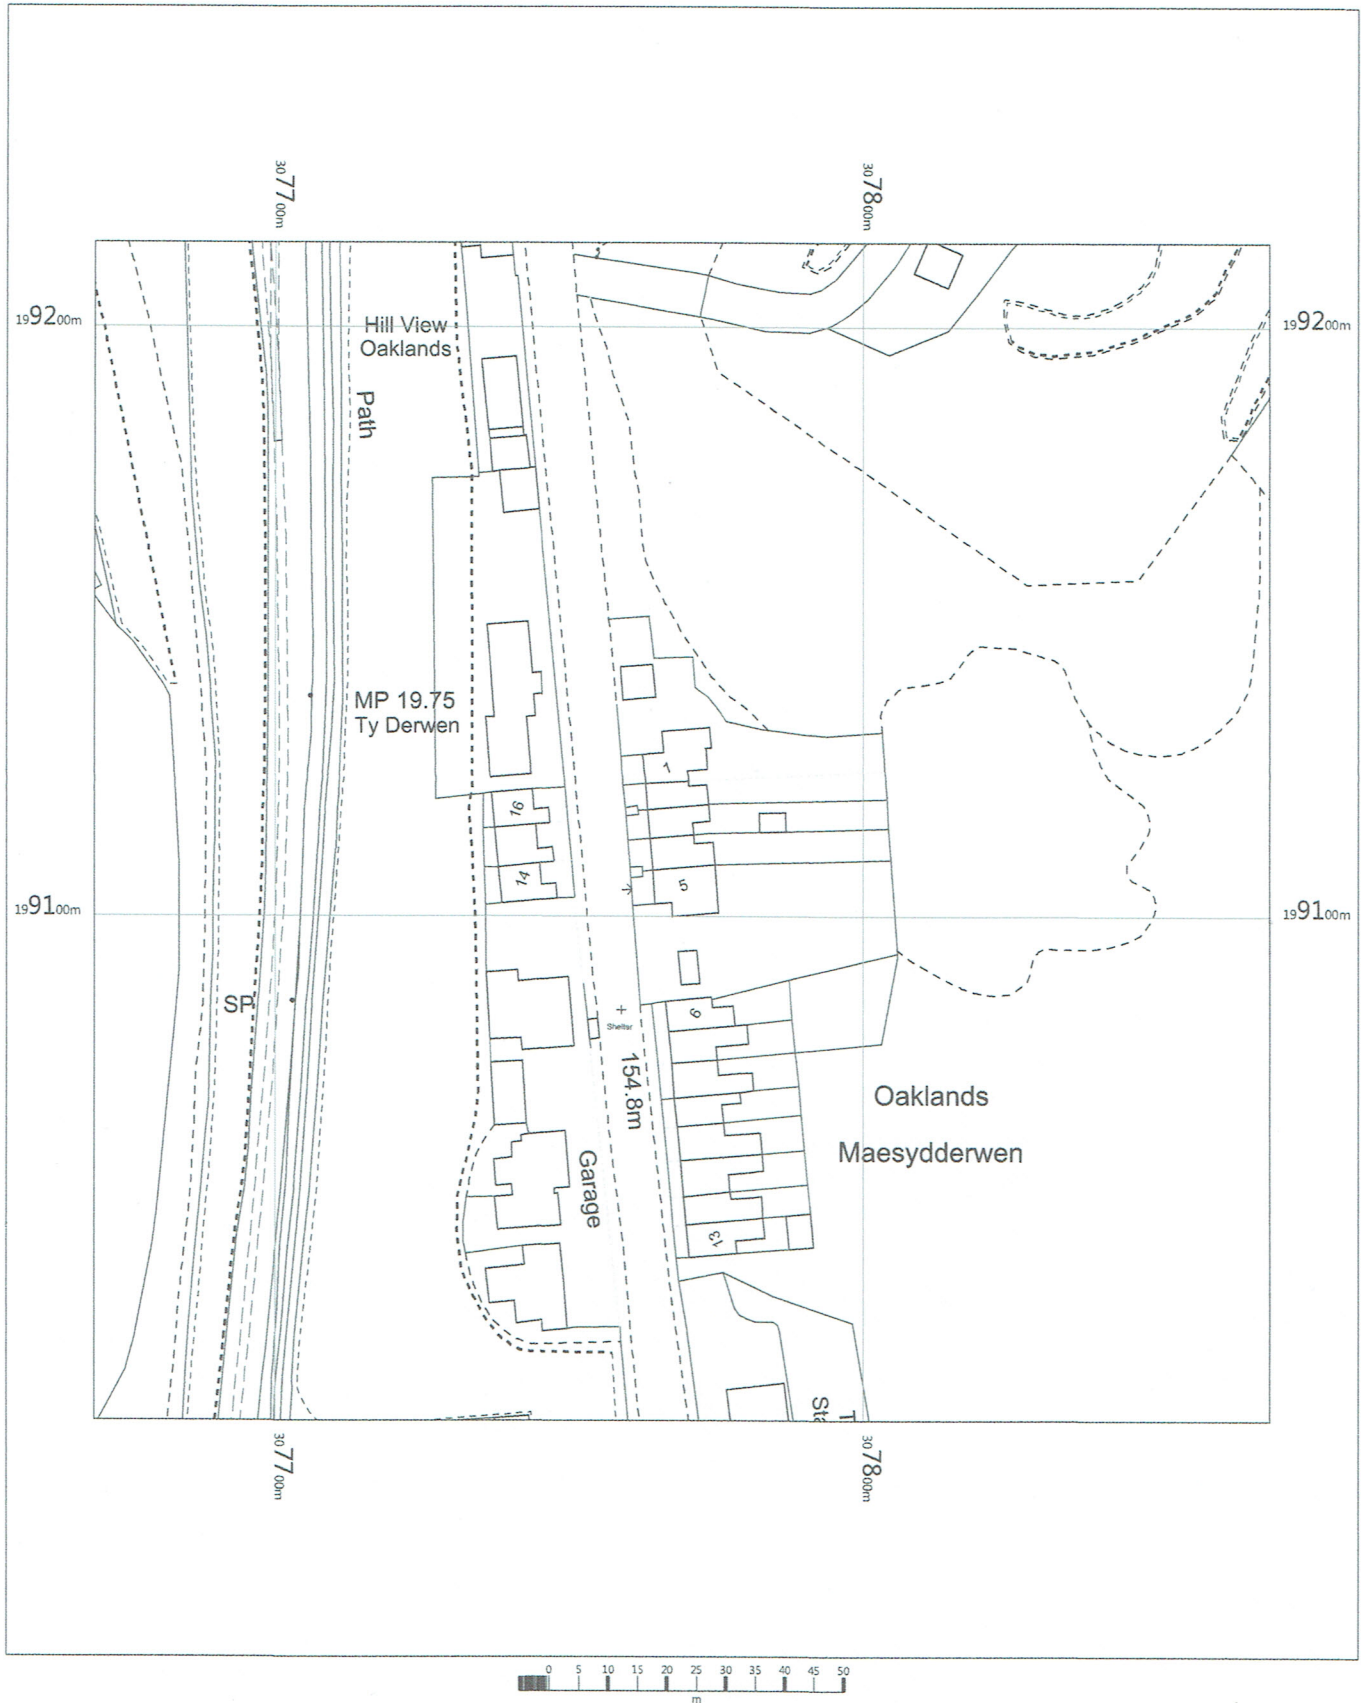


1 OAKLANDS,  
MERTHYR VALE,  
MERTHYR TYDFIL.  
CF48 4SY.

OS MasterMap 1250/2500/10000 scale  
Thursday, August 27, 2020, ID: BW1-00898009  
maps.blackwell.co.uk

1:1250 scale print at A4, Centre: 307769 E, 199114 N

©Crown Copyright Ordnance Survey. Licence no. 100041041

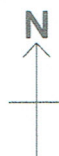

**BLACKWELL'S  
MAPPING SERVICES**  
PERSONAL & PROFESSIONAL MAPPING  
www.blackwellmapping.co.uk

TEL: 0800 151 2612  
maps@blackwell.co.uk

# SITE LOCATION PLAN



1 OAKLANDS,  
MERTHYR VALE,  
MERTHYR TYPFIL.  
CF48 4SY.

OS MasterMap 1250/2500/10000 scale  
Thursday, August 27, 2020, ID: BW1-00898009  
maps.blackwell.co.uk

1:1250 scale print at A4, Centre: 307769 E, 199114 N

©Crown Copyright Ordnance Survey. Licence no. 100041041



**BLACKWELL'S**  
MAPPING SERVICES  
PERSONAL & PROFESSIONAL MAPPING  
www.blackwellmapping.co.uk

TEL: 0800 151 2612  
maps@blackwell.co.uk