


Section 1-1'
Scale 1:150

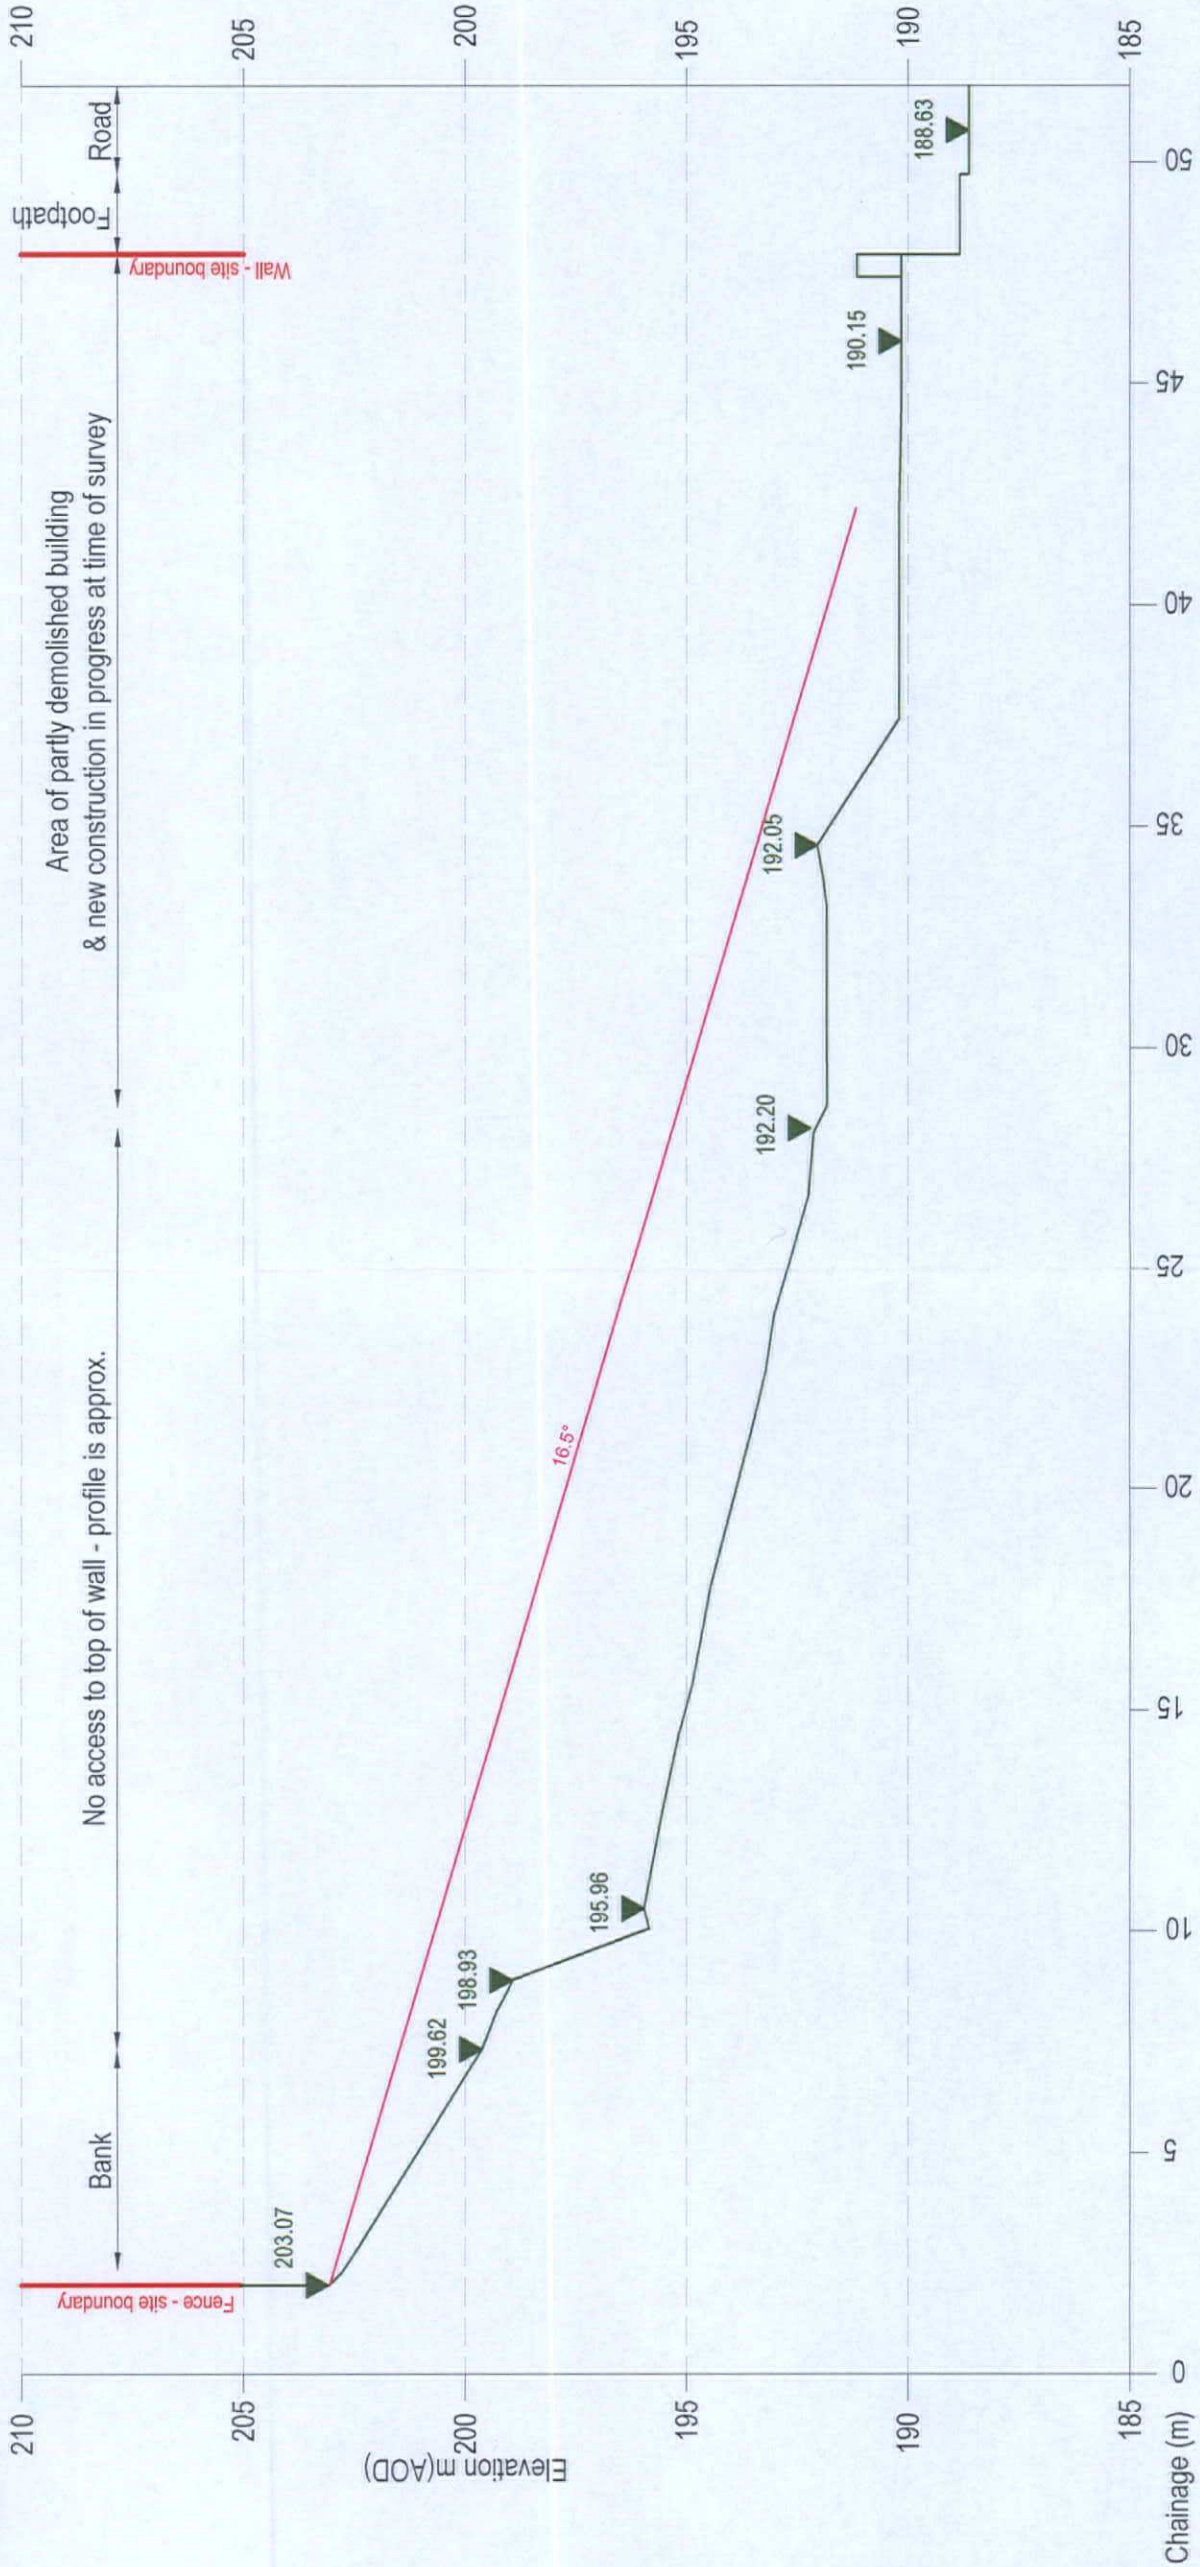

- KEY
- Current ground level
 - Optimised Proposed ground level

NOTES

1. All dimensions are to be checked on site before the commencement of works. Any discrepancies are to be reported to the Architect & Engineer for verification. Figured dimensions only are to be taken from this drawing.

2. This drawing is to be read in conjunction with all relevant Engineers' and Service Engineers' drawings and specifications.

3. This drawing has been based on the following drawings and information:
LEM-HYD-XX-GI-DR-G-1008

Hydrock		5-19 Cowbridge Road East CF11 9AB t: 44(0) 2920 033 665 e: info@hydrock.com		TITLE CROSS SECTION PROFILE : 1-1'	
CLIENT HYLE CONSTRUCTION		PROJECT LABOUR EXCHANGE SLOPE REINSTATEMENT		HYDROCK PROJECT NO. C-161041-C	
FIRST ISSUE NS		12/11/18 ML		SCALE @ A3 1:150	
REVISION NOTES/COMMENTS		12/11/18 ML		PURPOSE OF ISSUE SUITABLE FOR STAGE APPROVAL	
DRAWN BY		DATE		DRAWING NO. (PROJECT CODE-ORGANISATION CODE-LEVEL-TYPE SCALE NUMBER) LEM-HYD-XX-GI-DR-G-1009	
CHECKED BY		DATE		STATUS S4	
APPROVED BY		DATE		REVISION P1	