


Section 2-2'
Scale 1:150

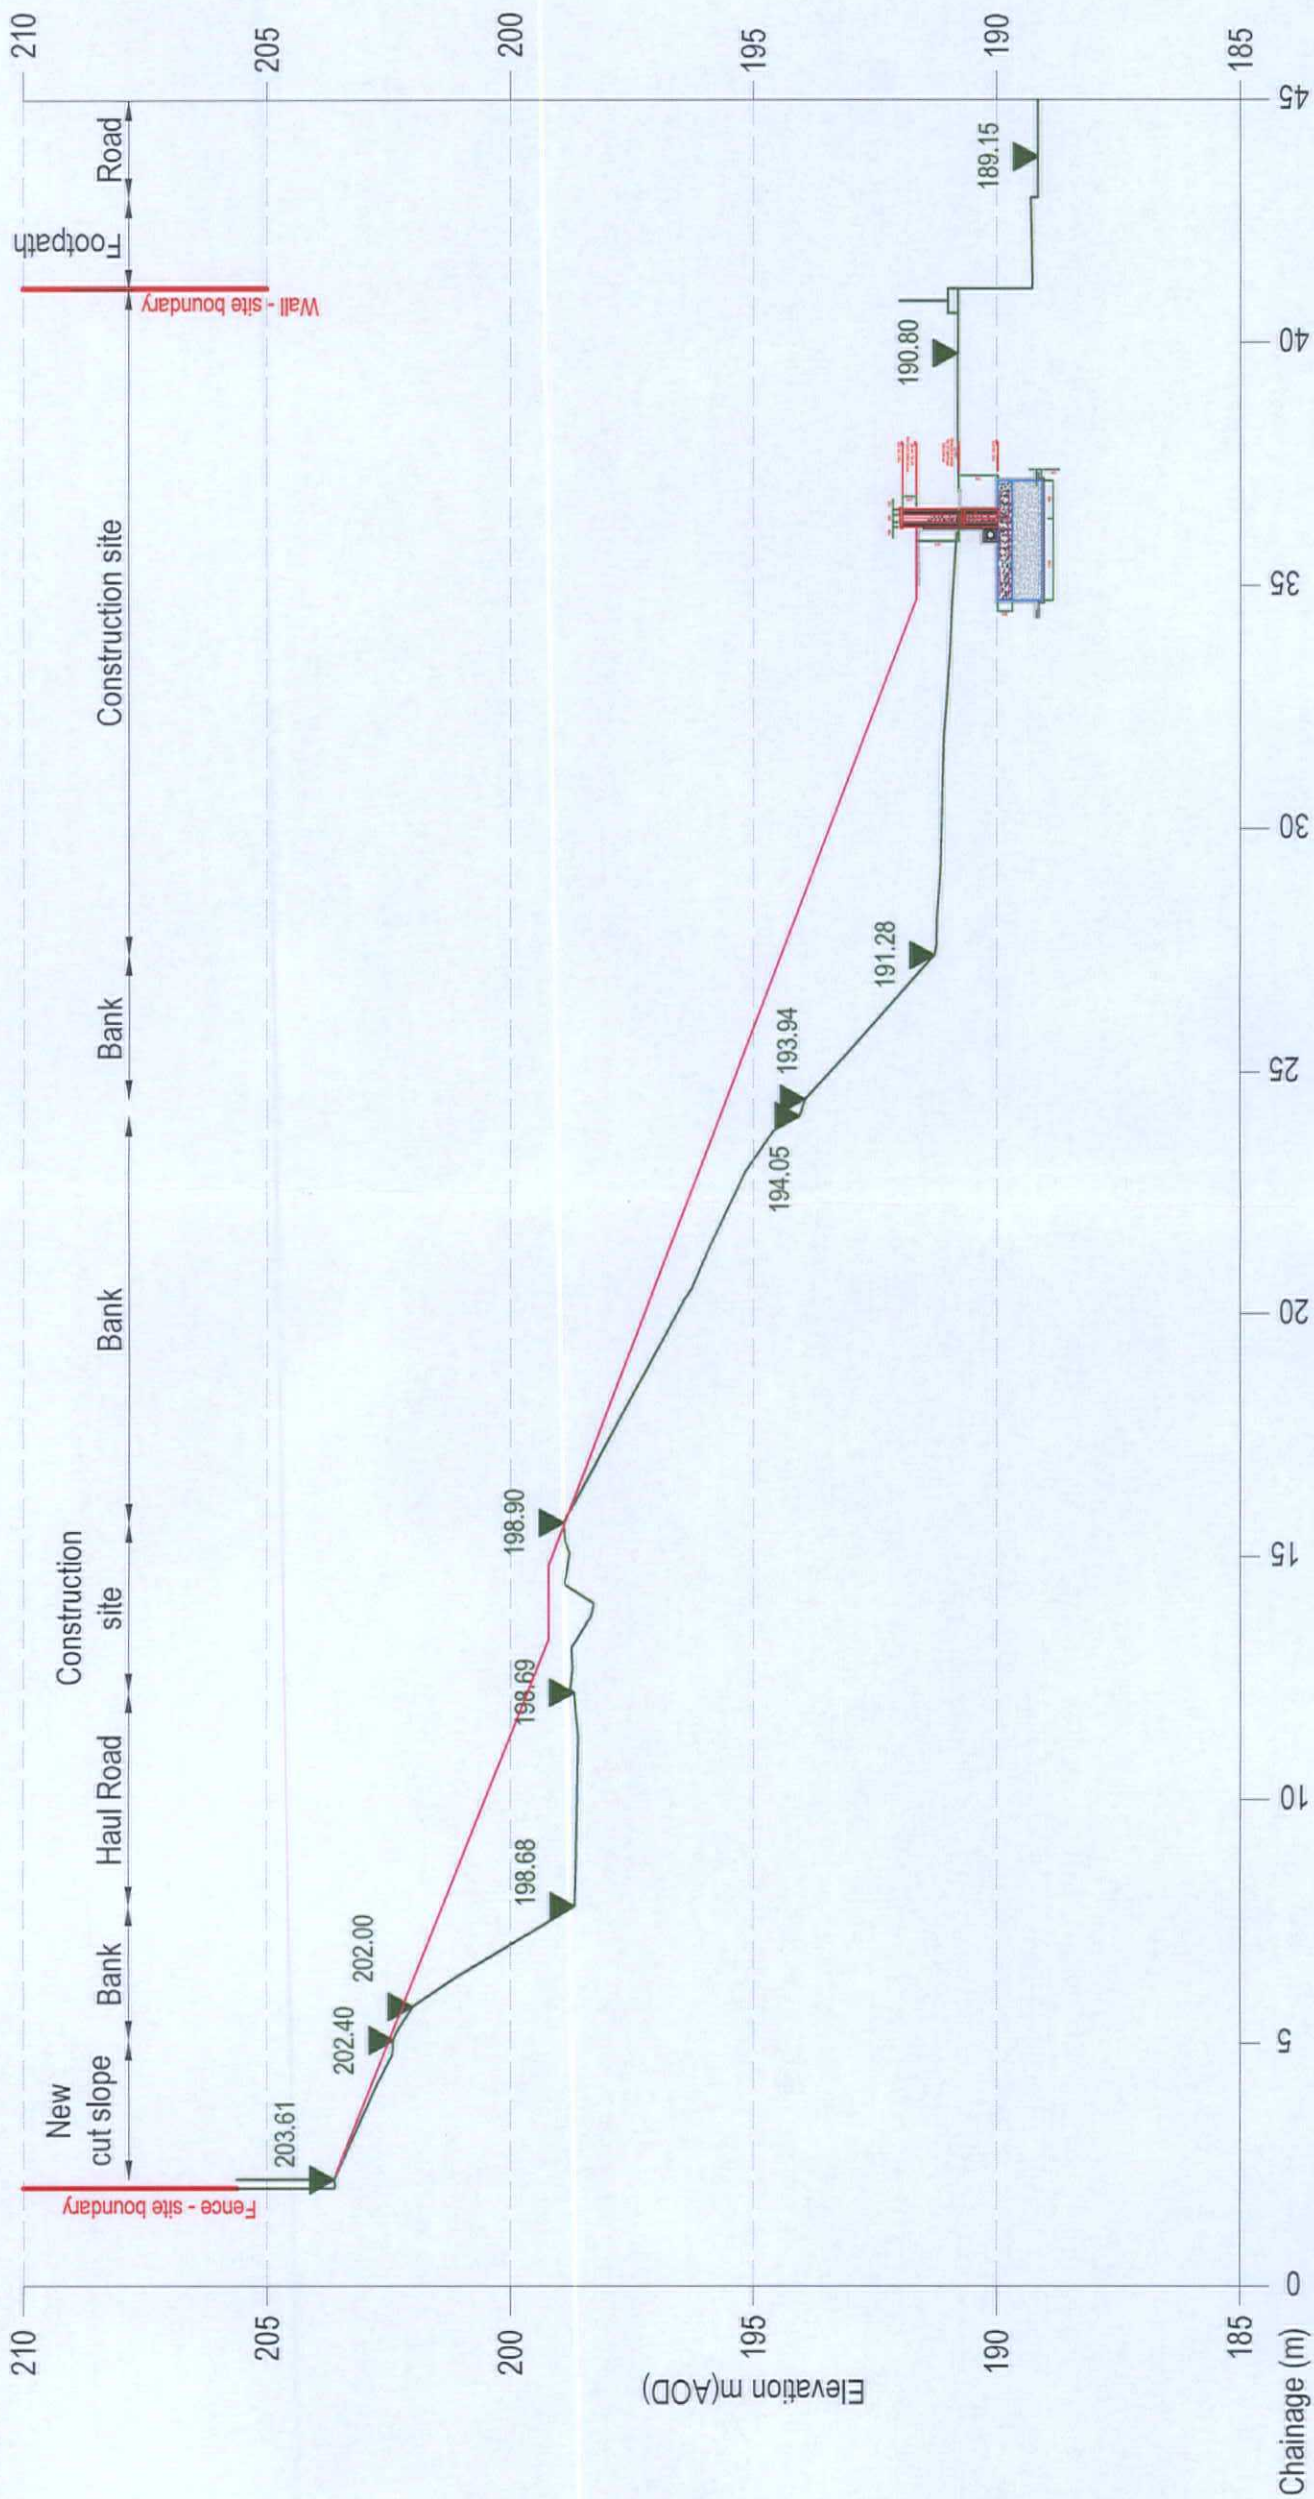

KEY	
	Current ground level
	Optimised Proposed ground level

NOTES

1. All dimensions are to be checked on site before the commencement of works. Any discrepancies are to be reported to the Architect & Engineer for verification. Figured dimensions only are to be taken from this drawing.
2. This drawing is to be read in conjunction with all relevant Engineers' and Service Engineers' drawings and specifications.
3. This drawing has been based on the following drawings and information:
LEM-HYD-XX-GI-DR-G-1008

Hydrock		5-19 Cambridge Road East C311 948 T: 4409 2900 033 665 E: info@hydrock.com	
CLIENT		HYLE CONSTRUCTION	
PROJECT		LABOUR EXCHANGE SLOPE REINSTATEMENT	
TITLE		CROSS SECTION PROFILE : 2-2'	
HYDROCK PROJECT NO.		C-161041-C	
SCALE @ A3		1:150	
PURPOSE OF ISSUE		SUITABLE FOR STAGE APPROVAL	
STATUS		S4	
DRAWING NO. (PROJECT CODE ORIGINATOR LINE LEVEL TYPE ROLE NUMBER)		LEM-HYD-XX-GI-DR-G-1010	
REVISION		P1	

FIRST ISSUE		REVISION NOTES/COMMENTS		APPROVED BY	
P1	AT	09/10/18	ML	09/10/18	ML
REV	DRAWN BY	DATE	CHECKED BY	DATE	APPROVED BY