


Section 3-3'
Scale 1:150

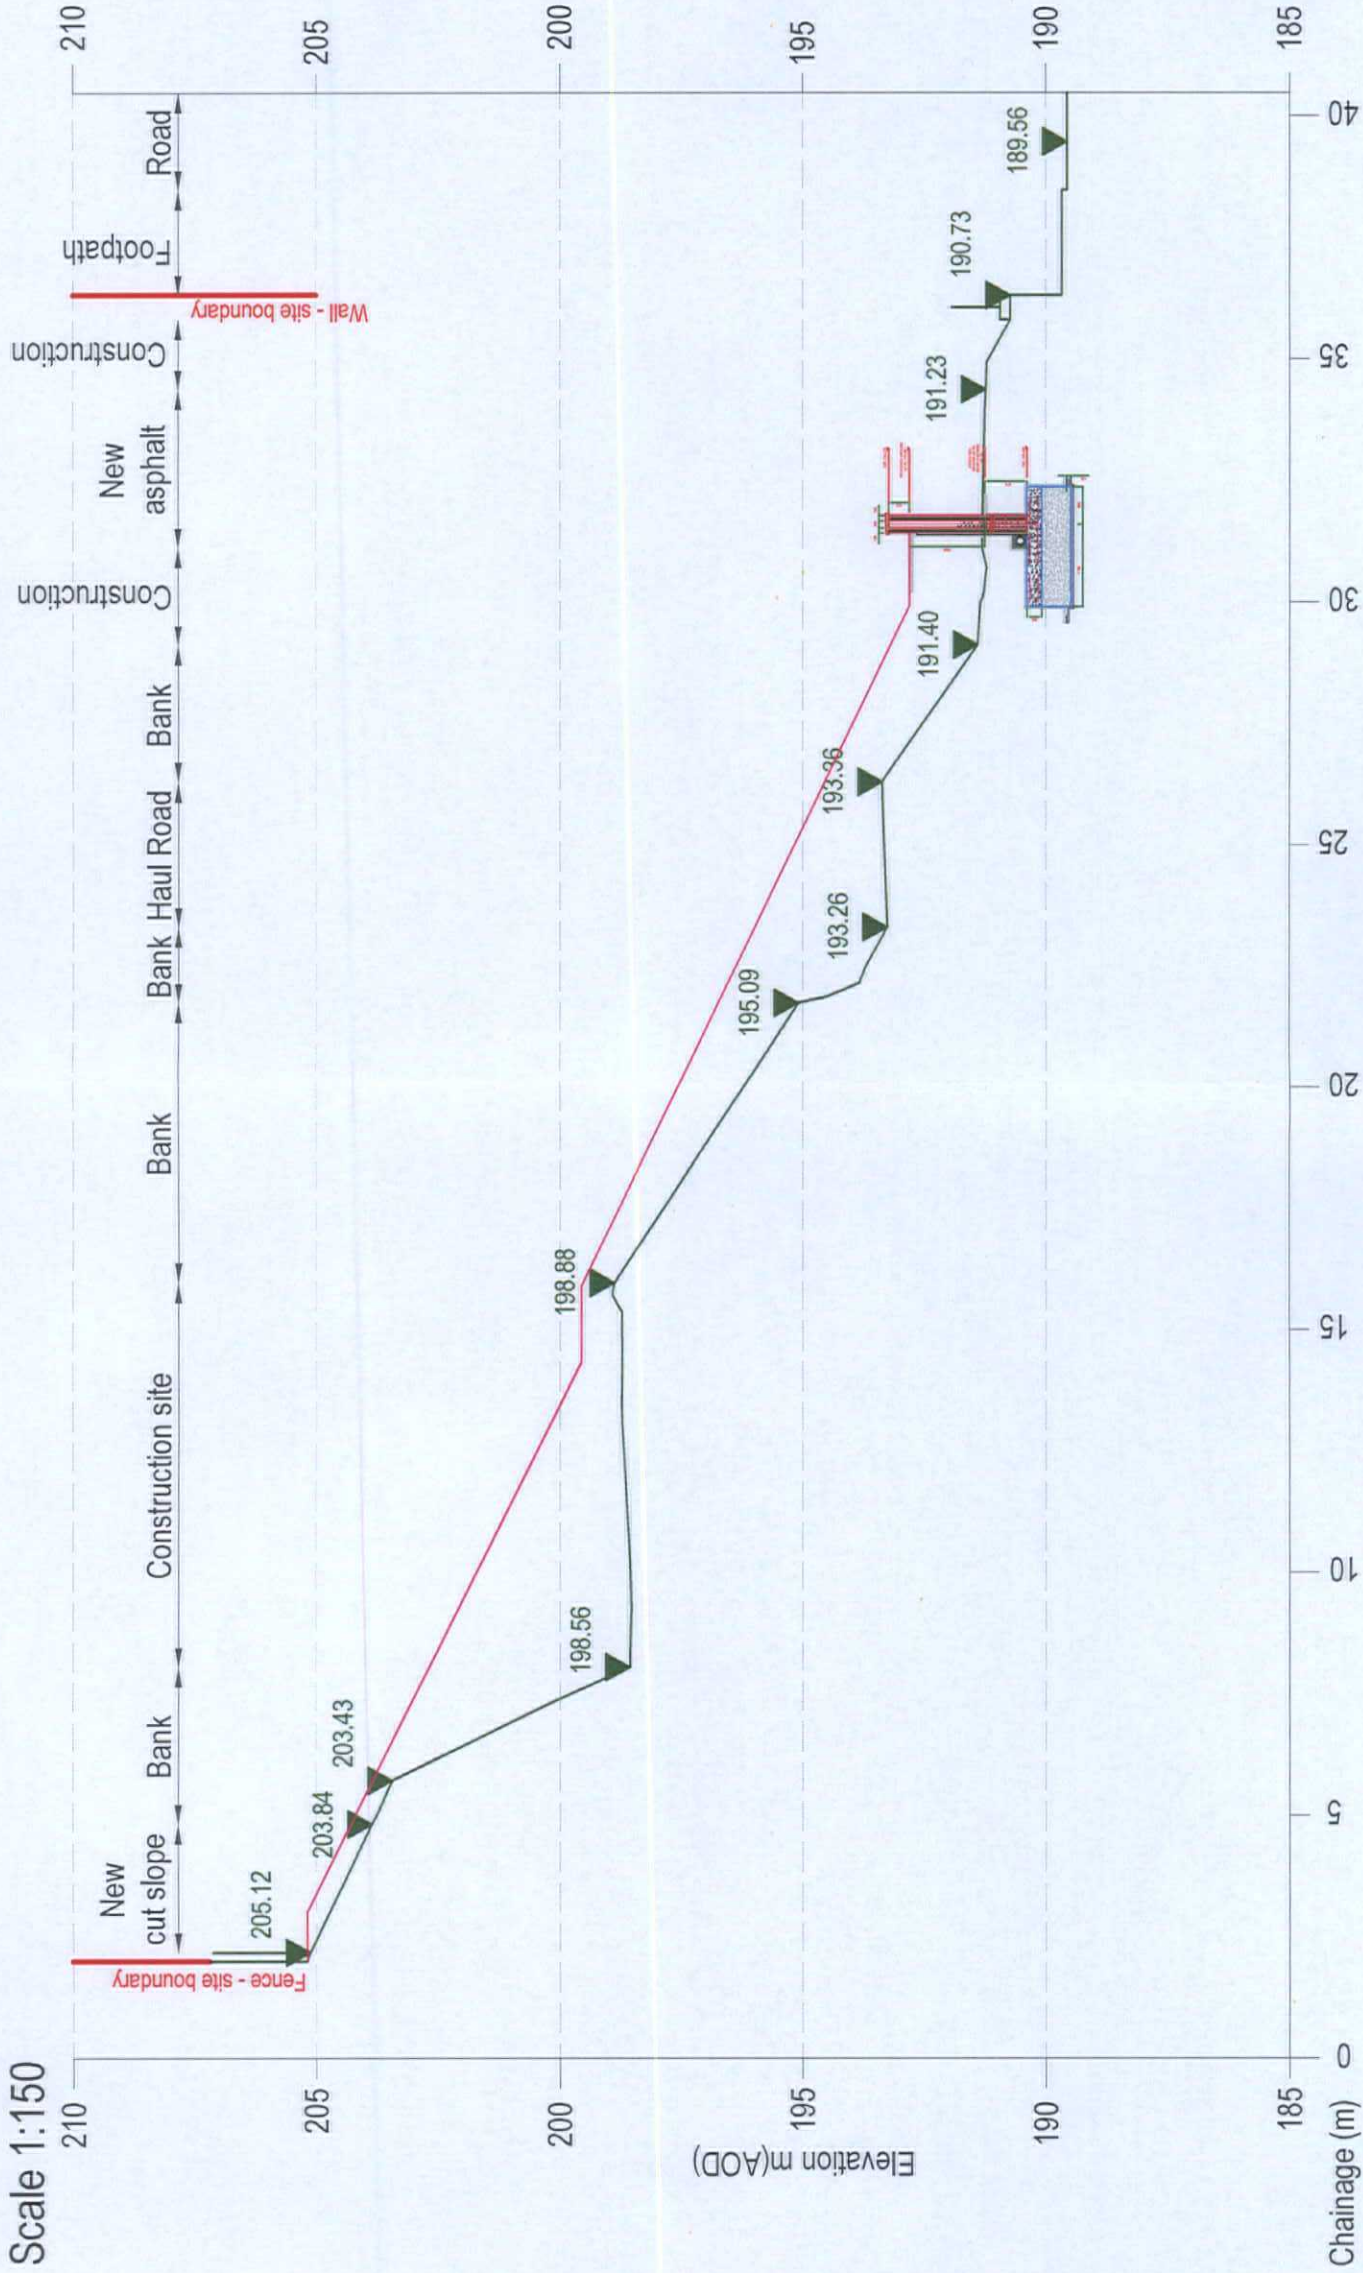

- KEY
- Current ground level
 - Optimised Proposed ground level

NOTES

- All dimensions are to be checked on site before the commencement of works. Any discrepancies are to be reported to the Architect & Engineer for verification. Figured dimensions only are to be taken from this drawing.
- This drawing is to be read in conjunction with all relevant Engineers' and Service Engineers' drawings and specifications.
- This drawing has been based on the following drawings and information:
LEM-HYD-XX-GI-DR-G-1008

Hydrock		5.18 Cowbridge Road East Cardiff CF11 9AB t: +44(0) 2920 533 658 e: cardiff@hydrock.com	
CLIENT		HYLE CONSTRUCTION	
PROJECT		LABOUR EXCHANGE SLOPE REINSTATEMENT	
FIRST ISSUE	AT	08/10/18	ML
REV	REVISION NOTES/COMMENTS	CHECKED BY	DATE
P1		APPROVED BY	DATE

TITLE		CROSS SECTION PROFILE : 3-3'	
HYDROCK PROJECT NO.		C-161041-C	
SCALE @ A3		1:150	
PURPOSE OF ISSUE		SUITABLE FOR STAGE APPROVAL	
DRAWING NO. (PROJECT CODE ORIGINATOR LEVEL TYPE ROLE NUMBER)		LEM-HYD-XX-GI-DR-G-1011	
STATUS		S4	
REVISION		P1	