


Section 4-4'
Scale 1:150

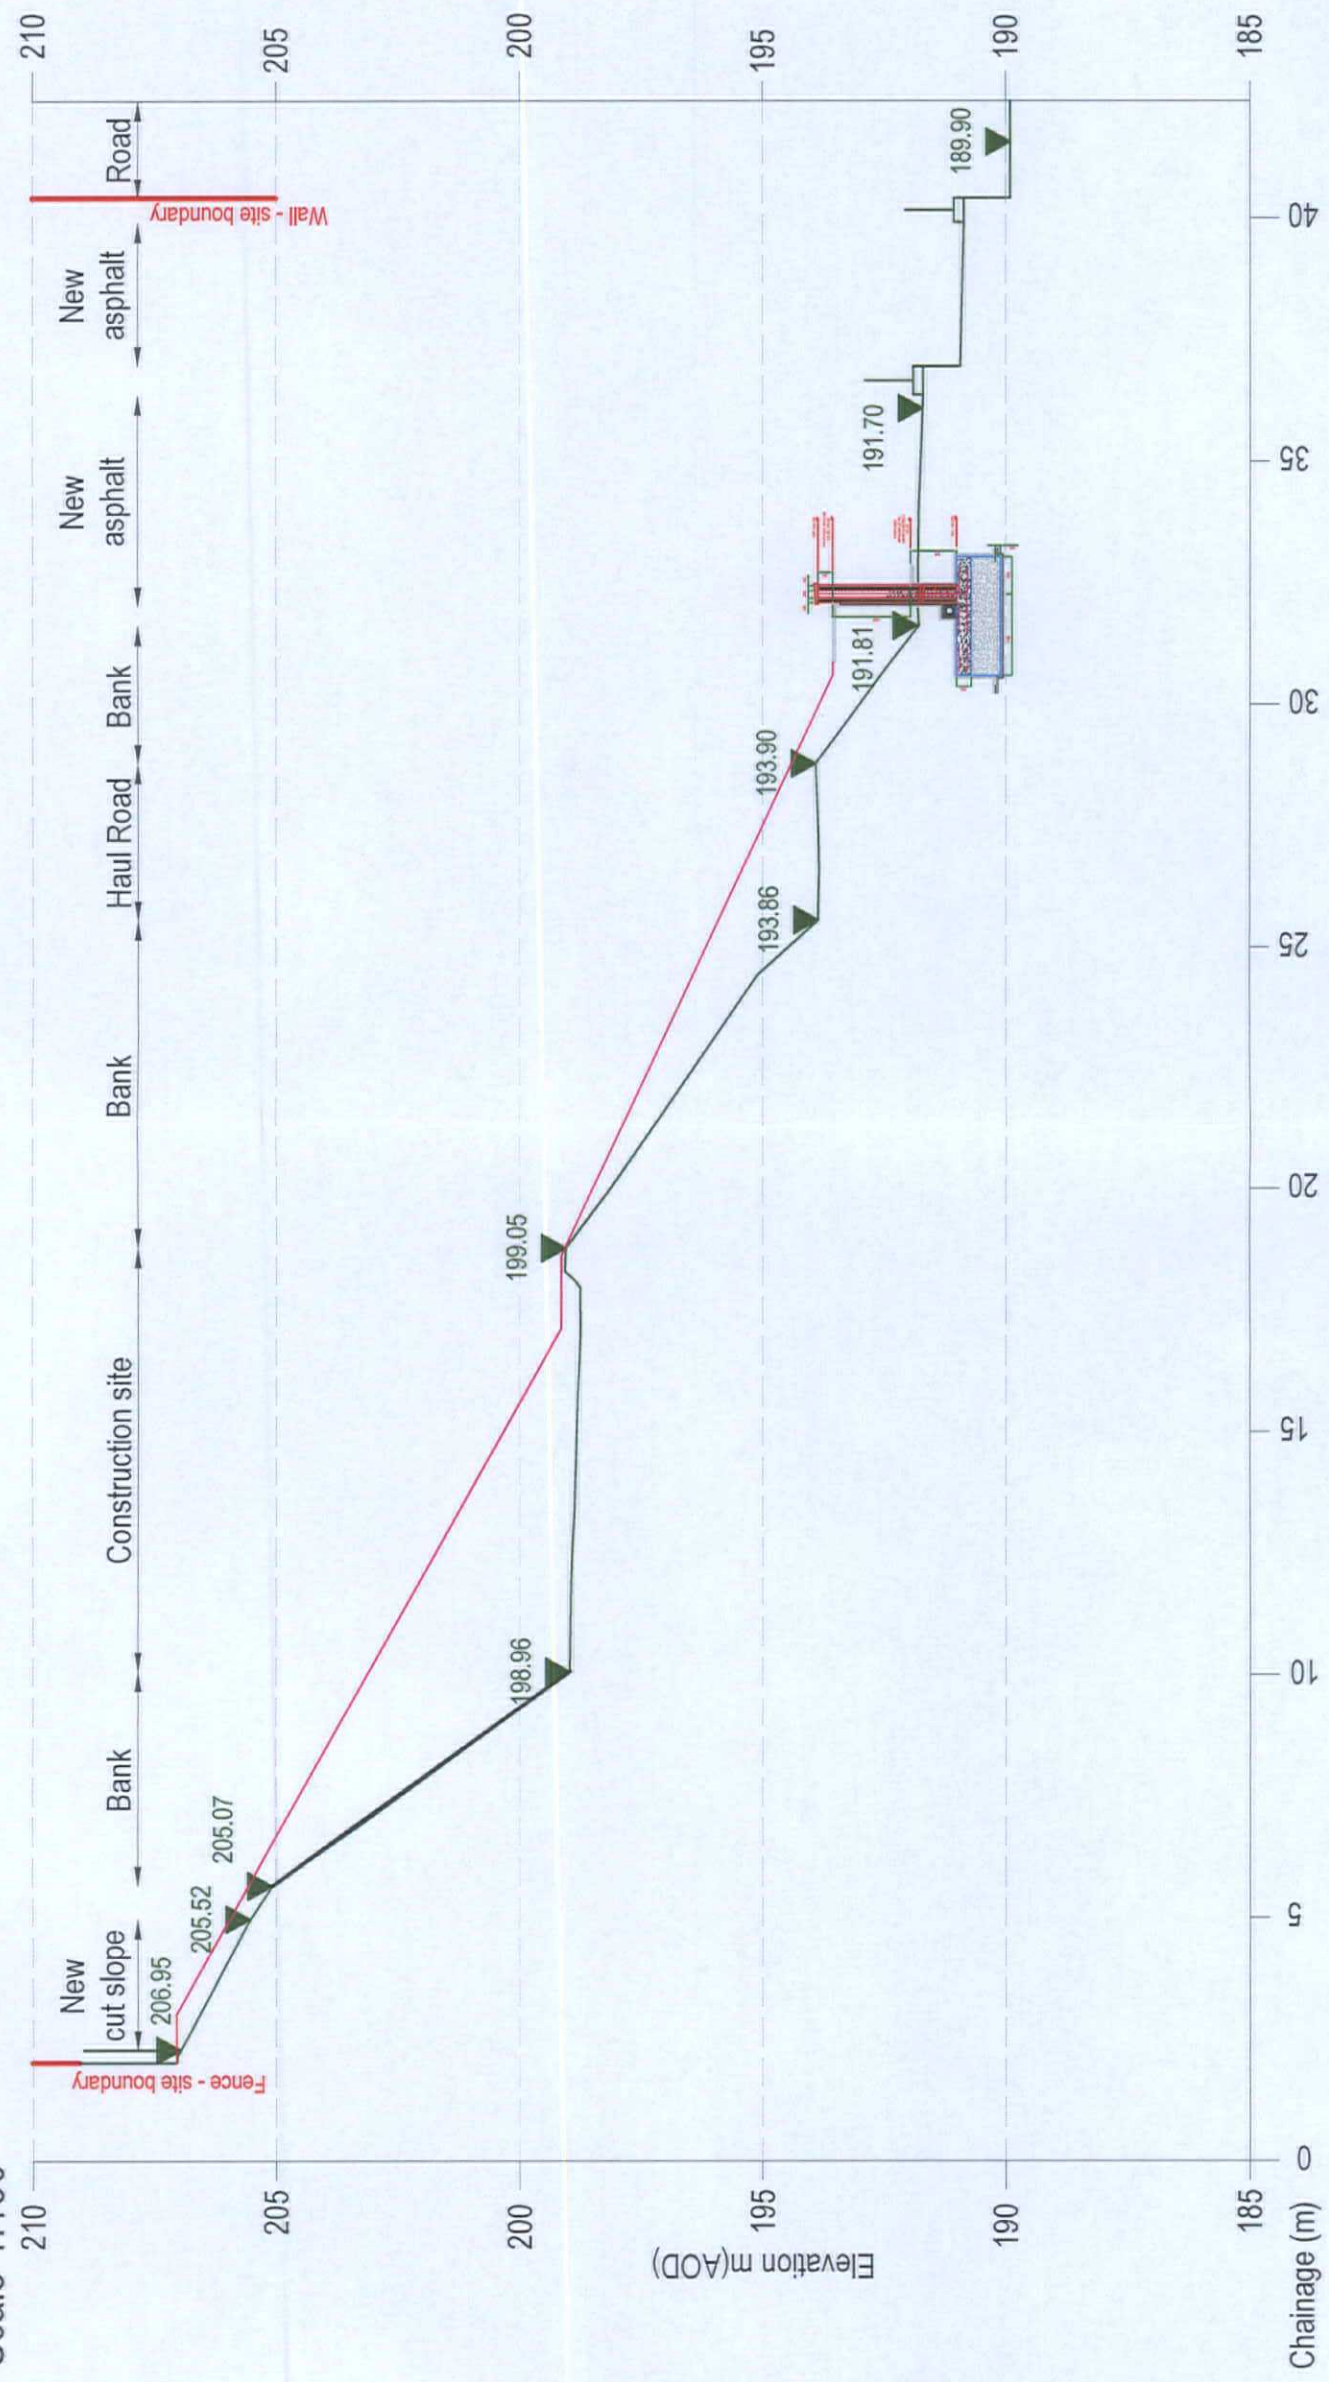

KEY Current ground level Optimised Proposed ground level	NOTES 1. All dimensions are to be checked on site before the commencement of works. Any discrepancies are to be reported to the Architect & Engineer for verification. Figured dimensions only are to be taken from this drawing. 2. This drawing is to be read in conjunction with all relevant Engineers' and Service Engineers' drawings and specifications. 3. This drawing has been based on the following drawings and information: LEM-HYD-XX-GI-DR-G-1008	Hydrock 5-19 Cowbridge Road East Cardiff CF11 9AB t: +44(0) 2920 023 665 e: cardiff@hydrock.com CLIENT HYLE CONSTRUCTION	TITLE		HYDROCK PROJECT NO. C-161041-C	SCALE @ A3 1:150	STATUS S4	REVISION P1
			CROSS SECTION					
			PROFILE : 4-4'					
			PURPOSE OF ISSUE SUITABLE FOR STAGE APPROVAL					
			LABOUR EXCHANGE SLOPE REINSTATEMENT					
			PROJECT					
			FIRST ISSUE					
			AT					
			REVISION NOTES/COMMENTS					
			DRAWN BY					
DATE								
CHECKED BY								
DATE								
APPROVED BY								
DATE								