


Section 5-5'
Scale 1:150

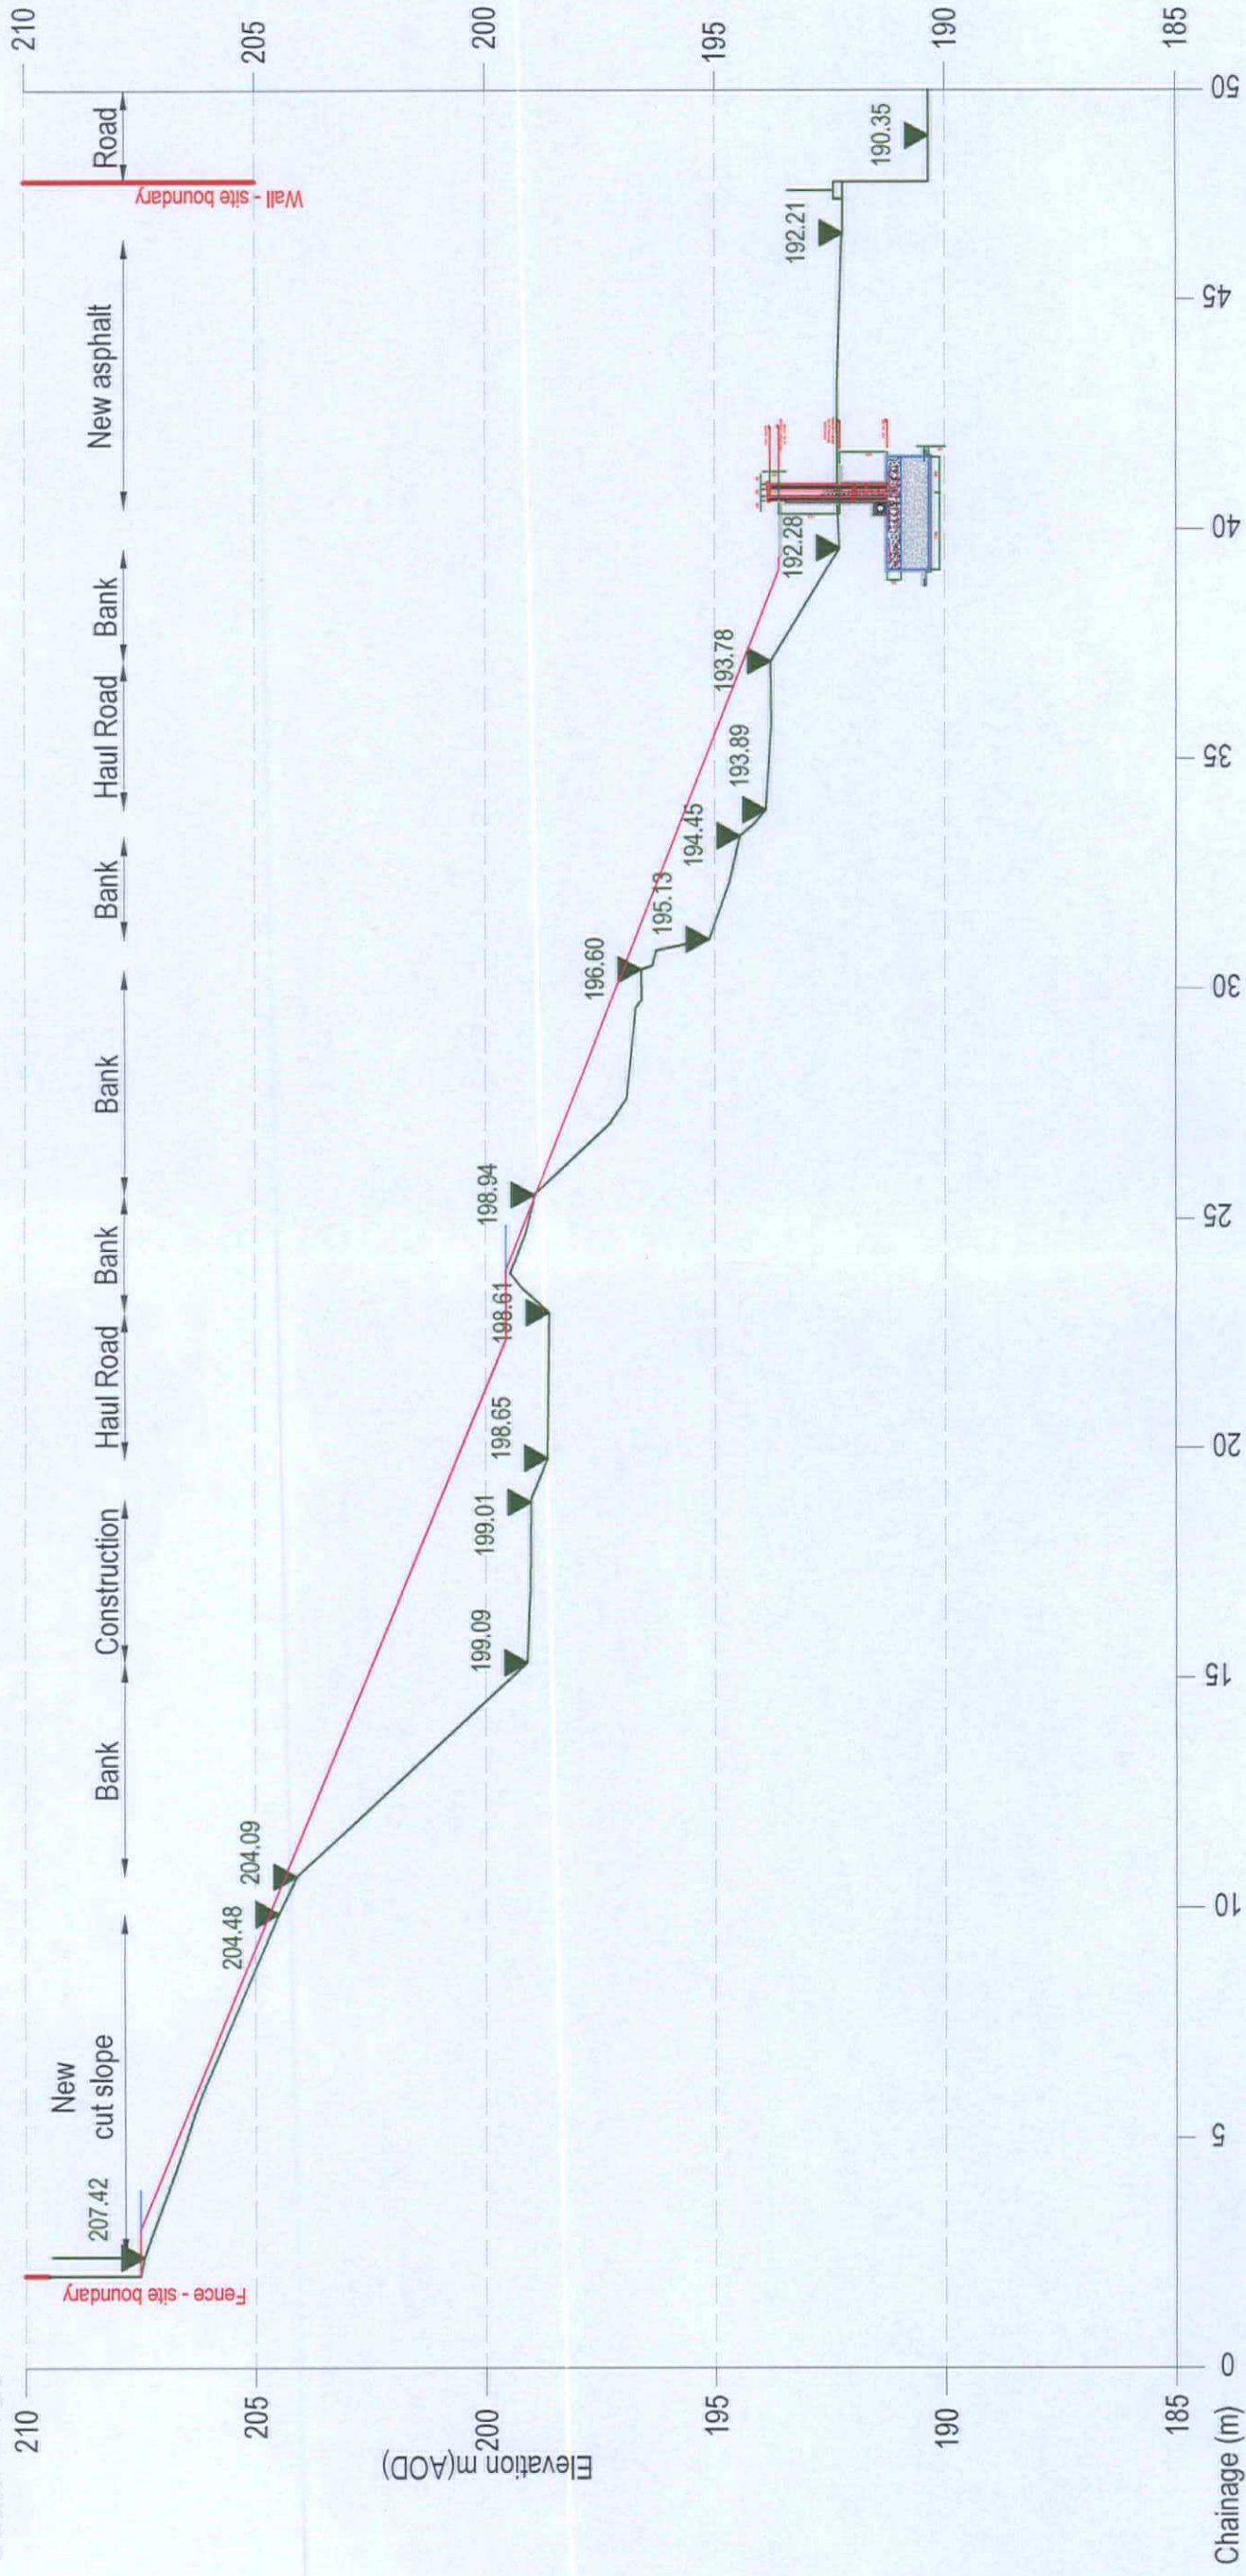

KEY

- Current ground level
- Optimised Proposed ground level

NOTES

- All dimensions are to be checked on site before the commencement of works. Any discrepancies are to be reported to the Architect & Engineer for verification. Figured dimensions only are to be taken from this drawing.
- This drawing is to be read in conjunction with all relevant Engineers' and Service Engineers' drawings and specifications.
- This drawing has been based on the following drawings and information:
LEM-HYD-XX-GI-DR-G-1008

Hydrock		2-19 Cambridge Road East C311 9A8 t: 44(0) 2030 033 065 e: info@hydrock.com		TITLE CROSS SECTION PROFILE : 5-5'	
CLIENT HYLE CONSTRUCTION		HYDROCK PROJECT NO. C-161041-C		SCALE @ A3 1:150	
PROJECT LABOUR EXCHANGE SLOPE REINSTATEMENT		PURPOSE OF ISSUE SUITABLE FOR STAGE APPROVAL		STATUS S4	
REV		DRAWN BY		REVISION	
P1		DATE		P1	
AT		DATE		APPROVED BY	
09/10/18		09/10/18		09/10/18	
REVISION NOTES/COMMENTS		DATE		DATE	