


Section 6-6'
Scale 1:200

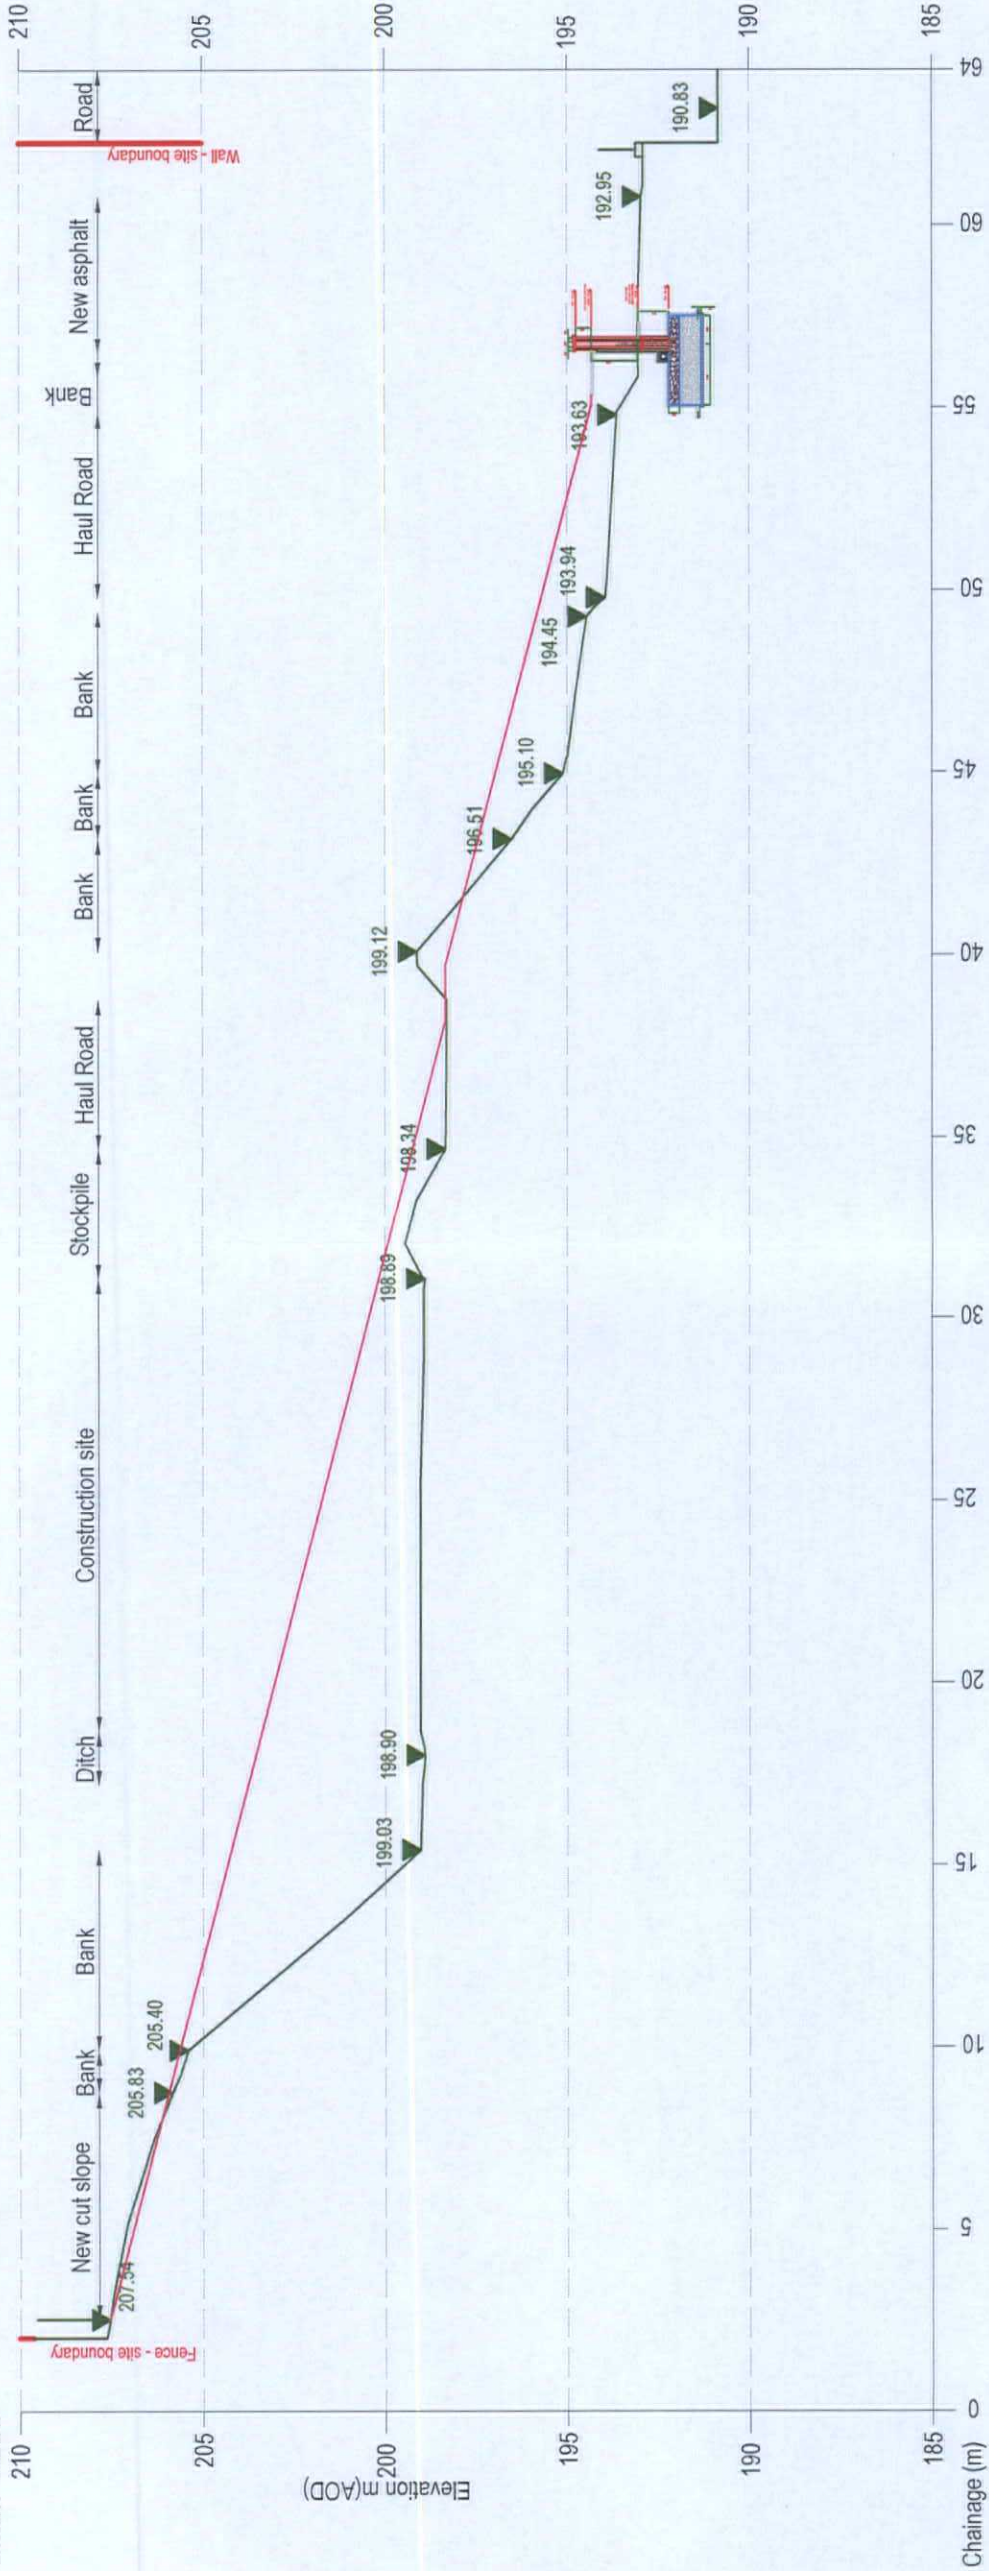

KEY	
—	Current ground level
—	Optimised Proposed ground level

NOTES

1. All dimensions are to be checked on site before the commencement of works. Any discrepancies are to be reported to the Architect & Engineer for verification. Figured dimensions only are to be taken from this drawing.

2. This drawing is to be read in conjunction with all relevant Engineers' and Service Engineers' drawings and specifications.

3. This drawing has been based on the following drawings and information:
LEM-HYD-XX-GI-DR-G-1008

Hydrock		C-13 Cambridge Road East C111 948 t: +4103 3503 033 665 e: info@hydrock.co.za	
CLIENT		HYLE CONSTRUCTION	
PROJECT		LABOUR EXCHANGE SLOPE REINSTATEMENT	
TITLE		CROSS SECTION PROFILE : 6-6'	
HYDROCK PROJECT NO.		C-161041-C	
SCALE @ A3		1:200	
PURPOSE OF ISSUE		SUITABLE FOR STAGE APPROVAL	
STATUS		S4	
DRAWING NO. (PROJECT CODE ORIGINATOR LEVEL TYPE ROLE NUMBER)		LEM-HYD-XX-GI-DR-G-1014	
REVISION		P1	