


Section 7-7'
Scale 1:150

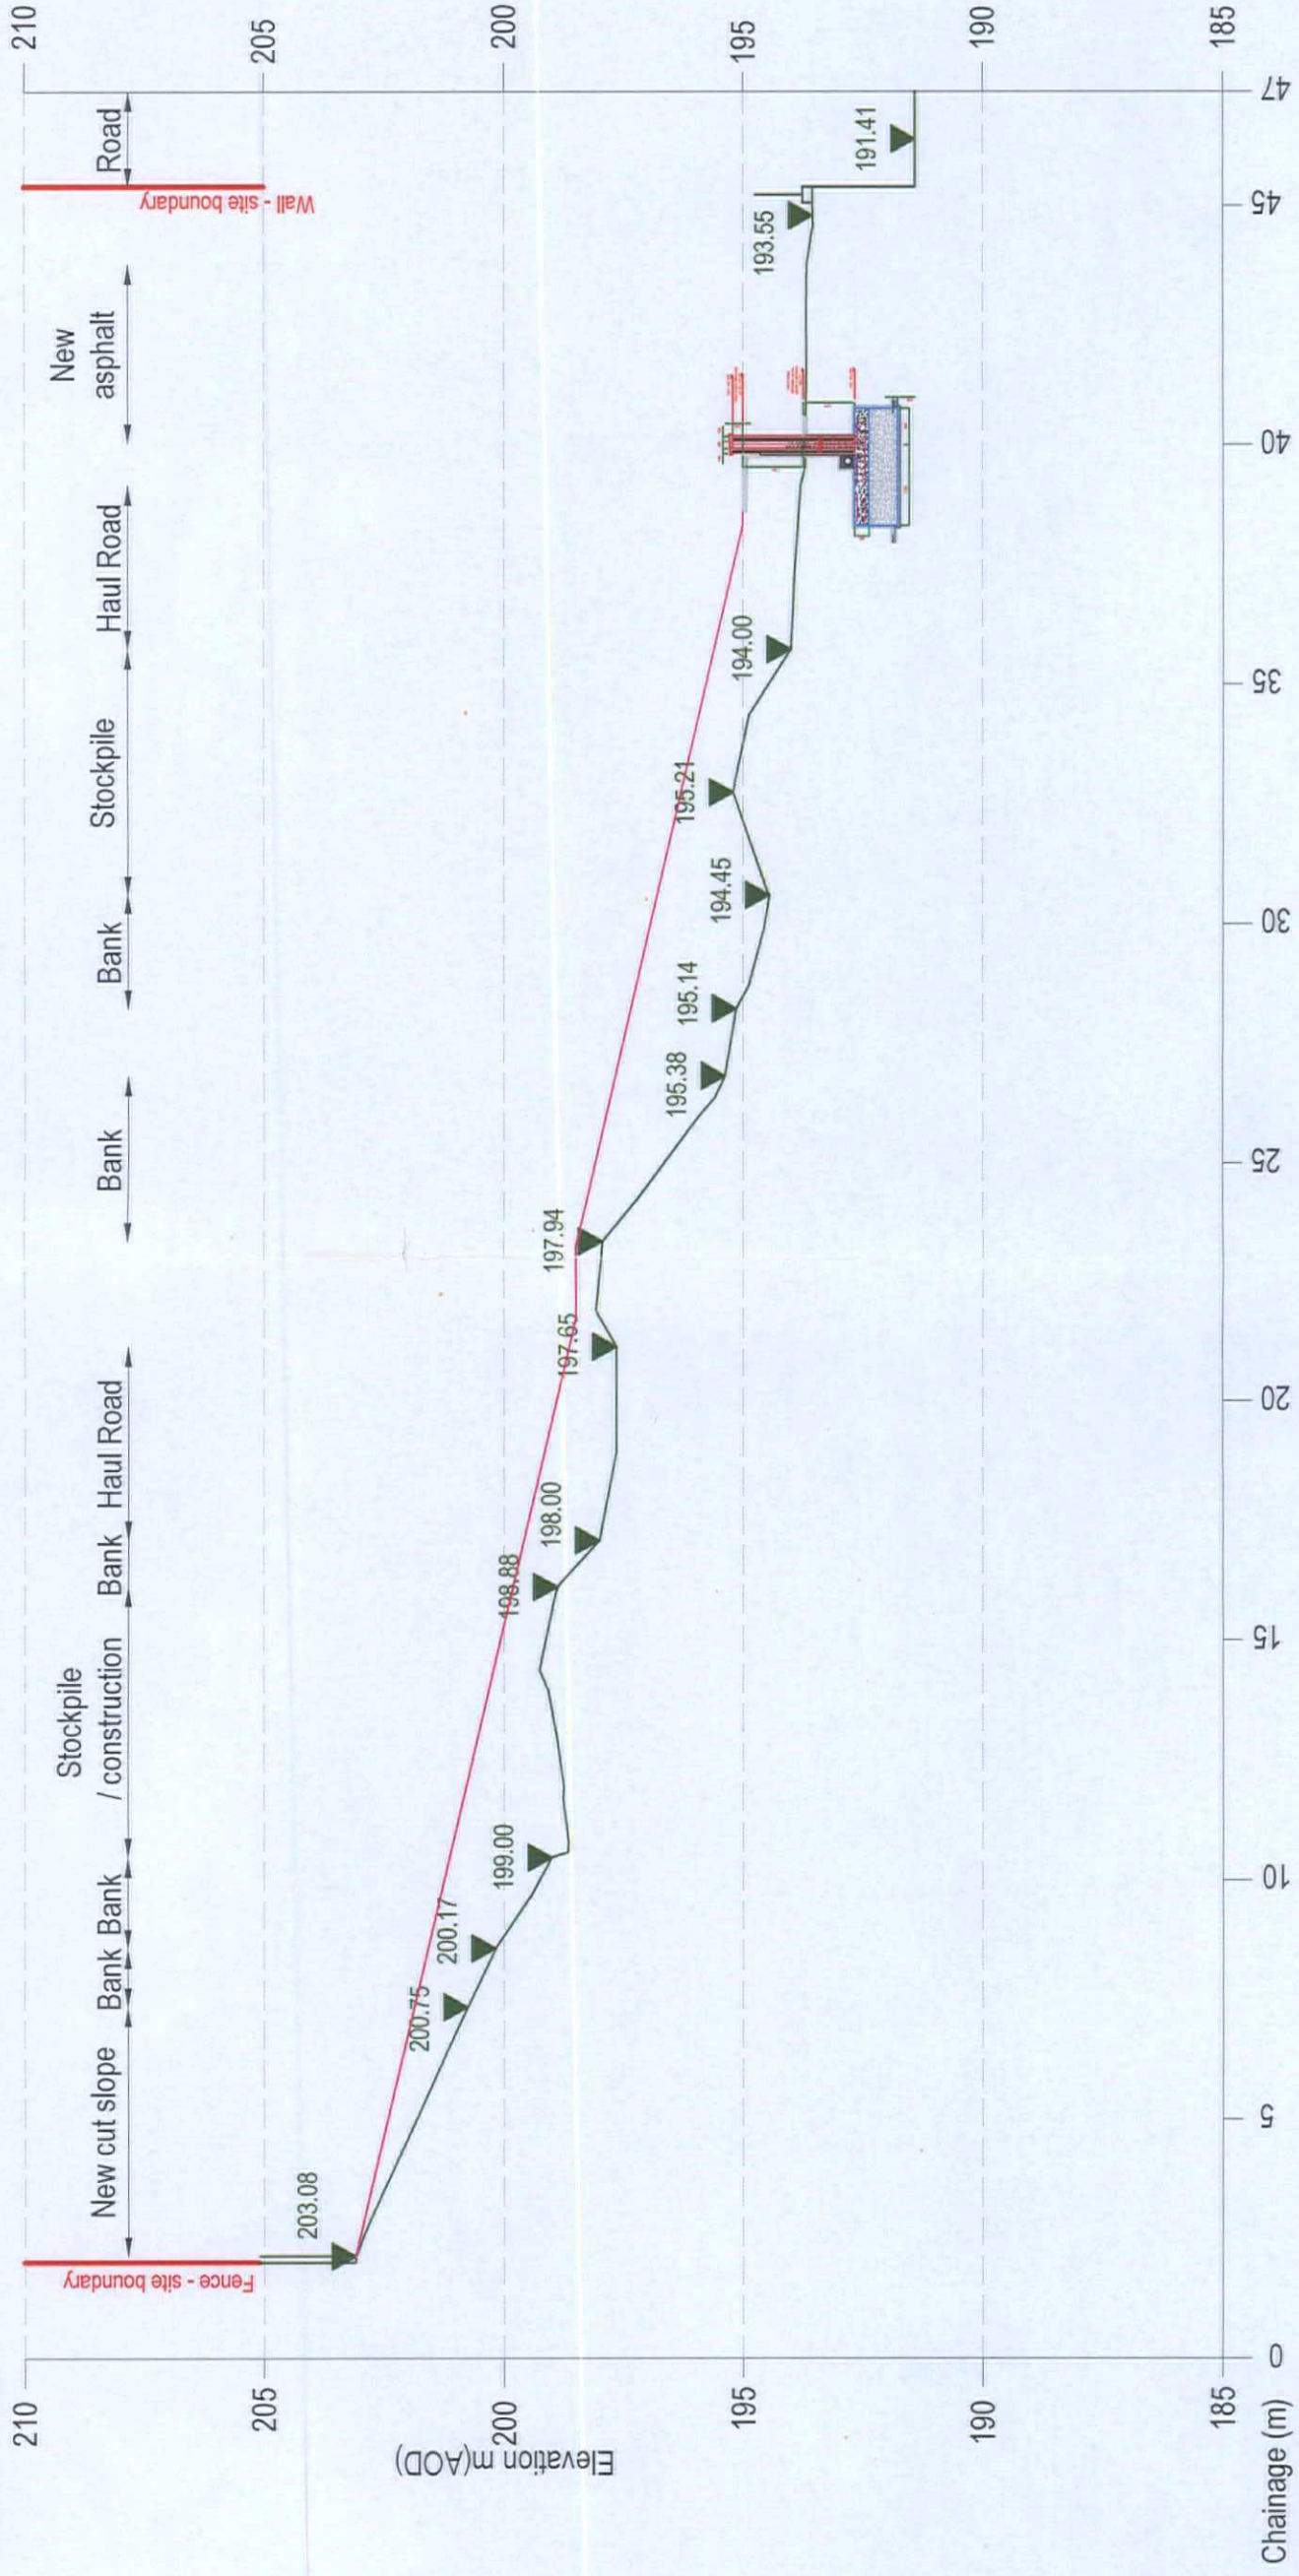

KEY

- Current ground level
- Optimised Proposed ground level

NOTES

1. All dimensions are to be checked on site before the commencement of works. Any discrepancies are to be reported to the Architect & Engineer for verification. Figured dimensions only are to be taken from this drawing.

2. This drawing is to be read in conjunction with all relevant Engineers' and Service Engineers' drawings and specifications.

3. This drawing has been based on the following drawings and information:
LEM-HYD-XX-GI-DR-G-1008

FIRST ISSUE		REVISION NOTES/COMMENTS		CHECKED BY		DATE		APPROVED BY		DATE	
P1	AT	09/10/18	ML	09/10/18	ML	09/10/18	ML	09/10/18	ML	09/10/18	ML
REV											

CLIENT		PROJECT	
HYLE CONSTRUCTION		LABOUR EXCHANGE SLOPE REINSTATEMENT	

Hydrock		5-19 Cowbridge Road East Cardiff CF11 9AG t: +44(0) 200 033 665 e: cardiff@hydrock.com	
CROSS SECTION		TITLE	
HYDROCK PROJECT NO. C-161041-C		CROSS SECTION	
PURPOSE OF ISSUE SUITABLE FOR STAGE APPROVAL		PROFILE : 7-7'	
DRAWING NO. PROJECT CODE ORIGINATOR, SCALE, LEVEL, TYPE, ROLE NUMBER		SCALE @ A3 1:150	
LEM-HYD-XX-GI-DR-G-1015		STATUS S4	
		REVISION P1	