


Section 8-8'
Scale 1:150

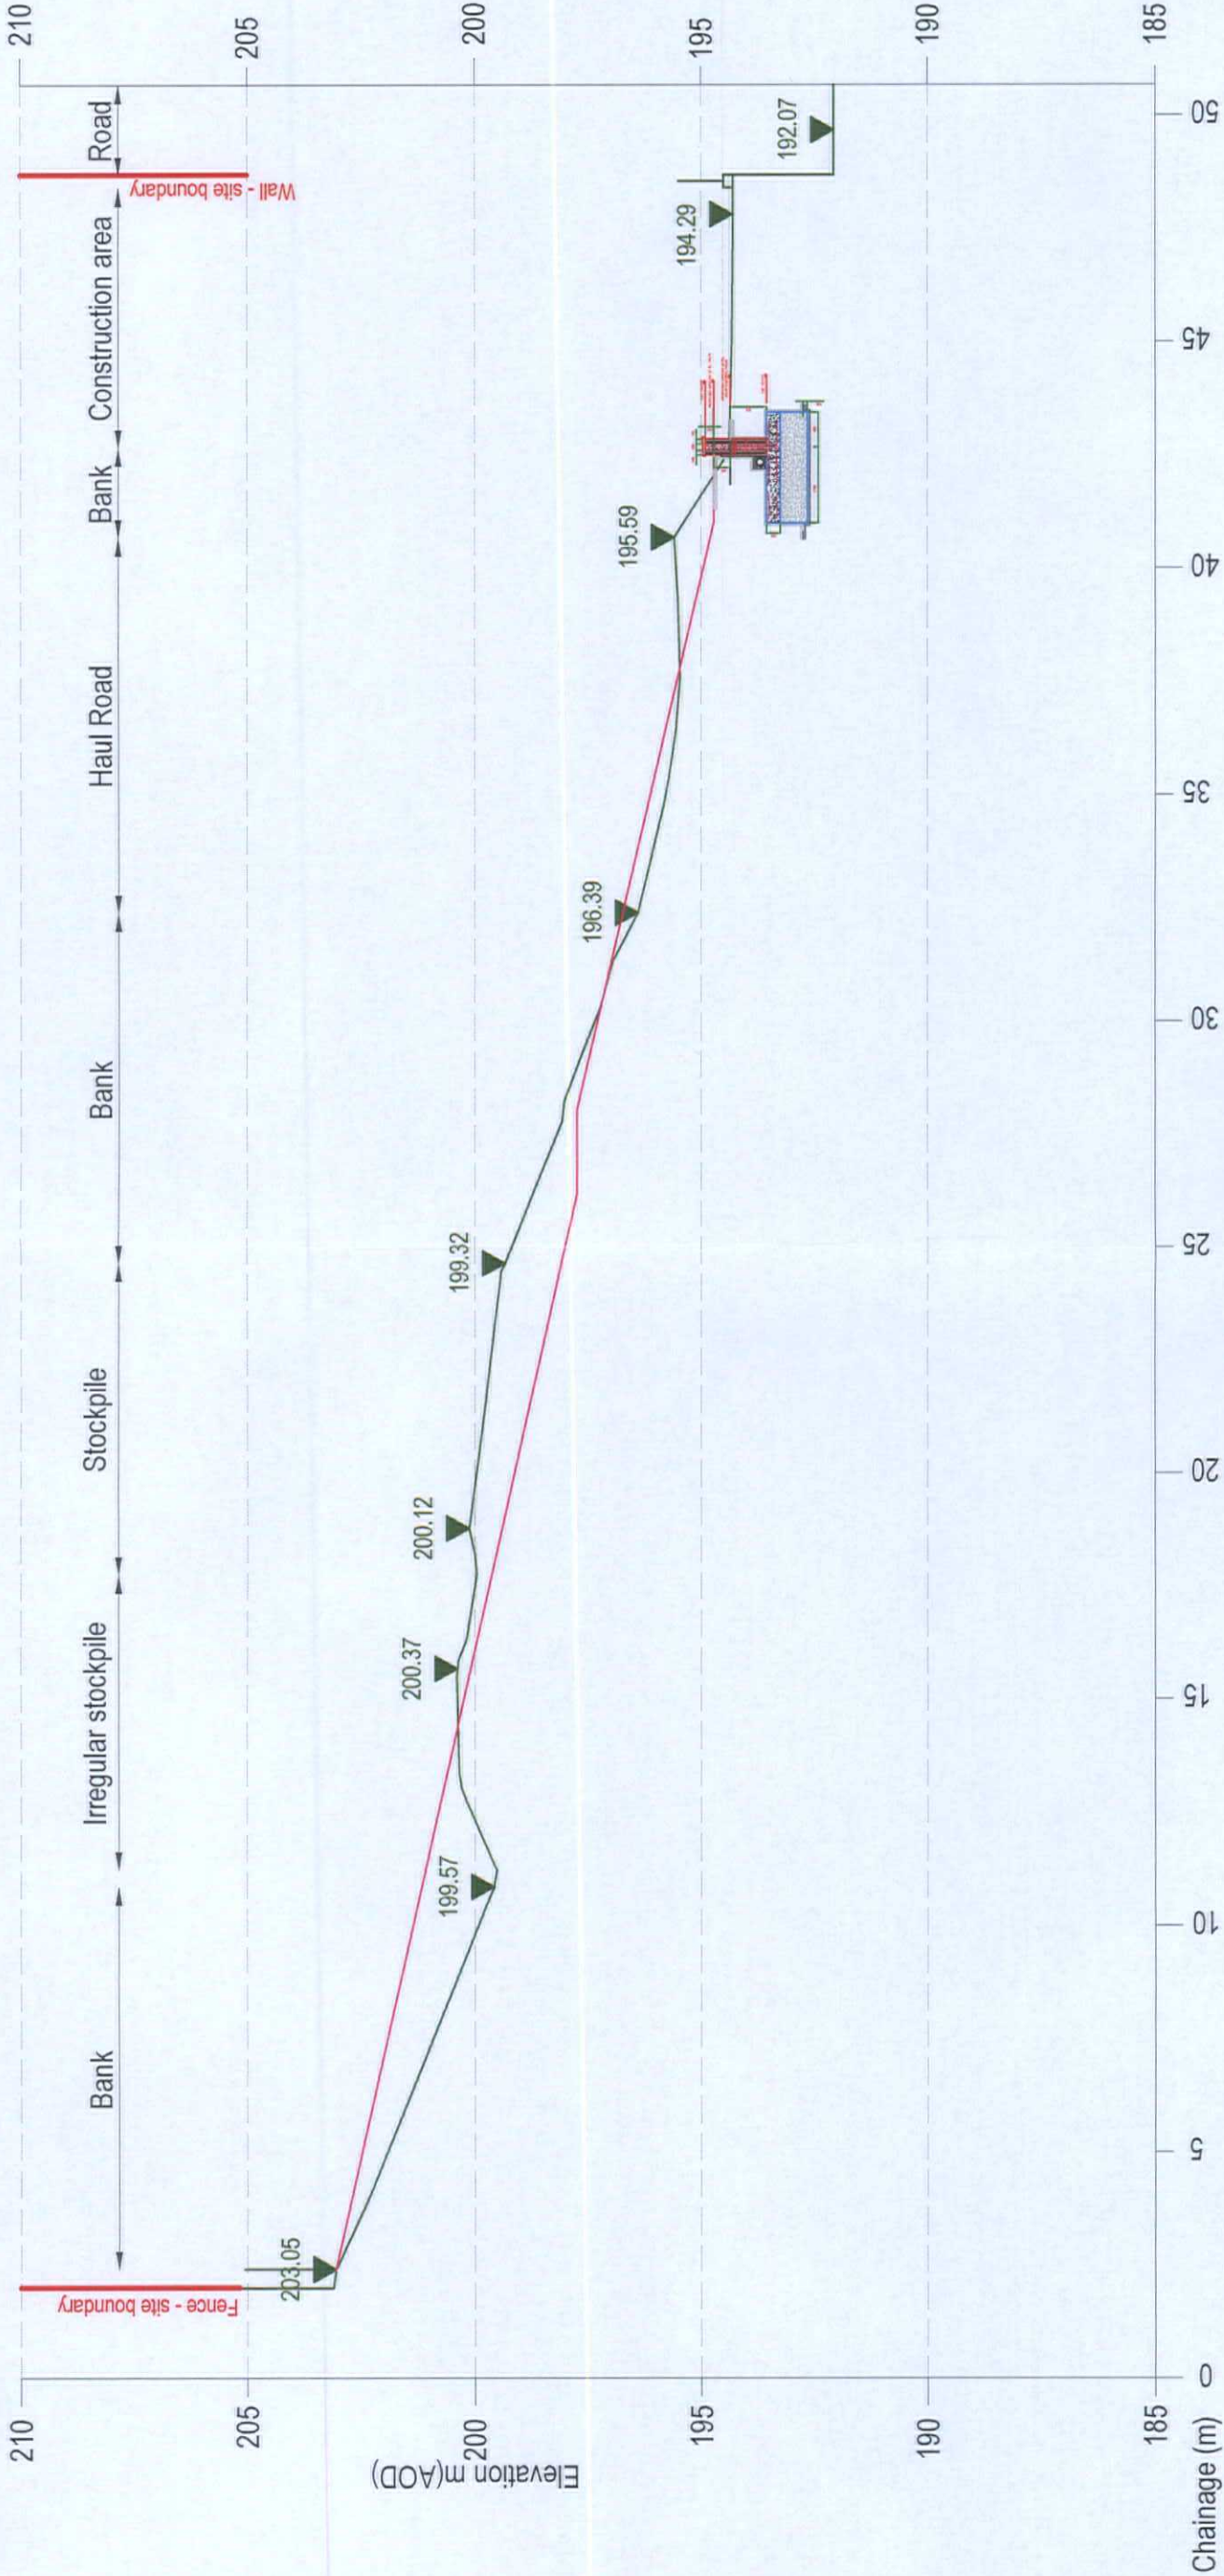

KEY Current ground level Optimised Proposed ground level	NOTES 1. All dimensions are to be checked on site before the commencement of works. Any discrepancies are to be reported to the Architect & Engineer for verification. Figured dimensions only are to be taken from this drawing. 2. This drawing is to be read in conjunction with all relevant Engineers' and Service Engineers' drawings and specifications. 3. This drawing has been based on the following drawings and information: LEM-HYD-XX-GI-DR-G-1008	Hydrock 5-19 Cambridge Road East Cambridge CB11 9AB t: +44(0) 1200 033 665 e: info@hydrock.com TITLE CROSS SECTION PROFILE : 8-8'	CLIENT HYLE CONSTRUCTION		HYDROCK PROJECT NO. C-161041-C	SCALE @ A3 1:150	STATUS S4	
			PROJECT LABOUR EXCHANGE SLOPE REINSTATEMENT		PURPOSE OF ISSUE SUITABLE FOR STAGE APPROVAL	REVISION DRAWING NO. PROJECT CODE DRAWING FOR ZONE LEVEL TYPE ROLL NUMBER		
			REV	FIRST ISSUE AT	09/10/18 ML	09/10/18 ML	09/10/18 ML	09/10/18 ML
			REVISION NOTES/COMMENTS	DRAWN BY	DATE	CHECKED BY	DATE	APPROVED BY