


Section 9-9'
Scale 1:150

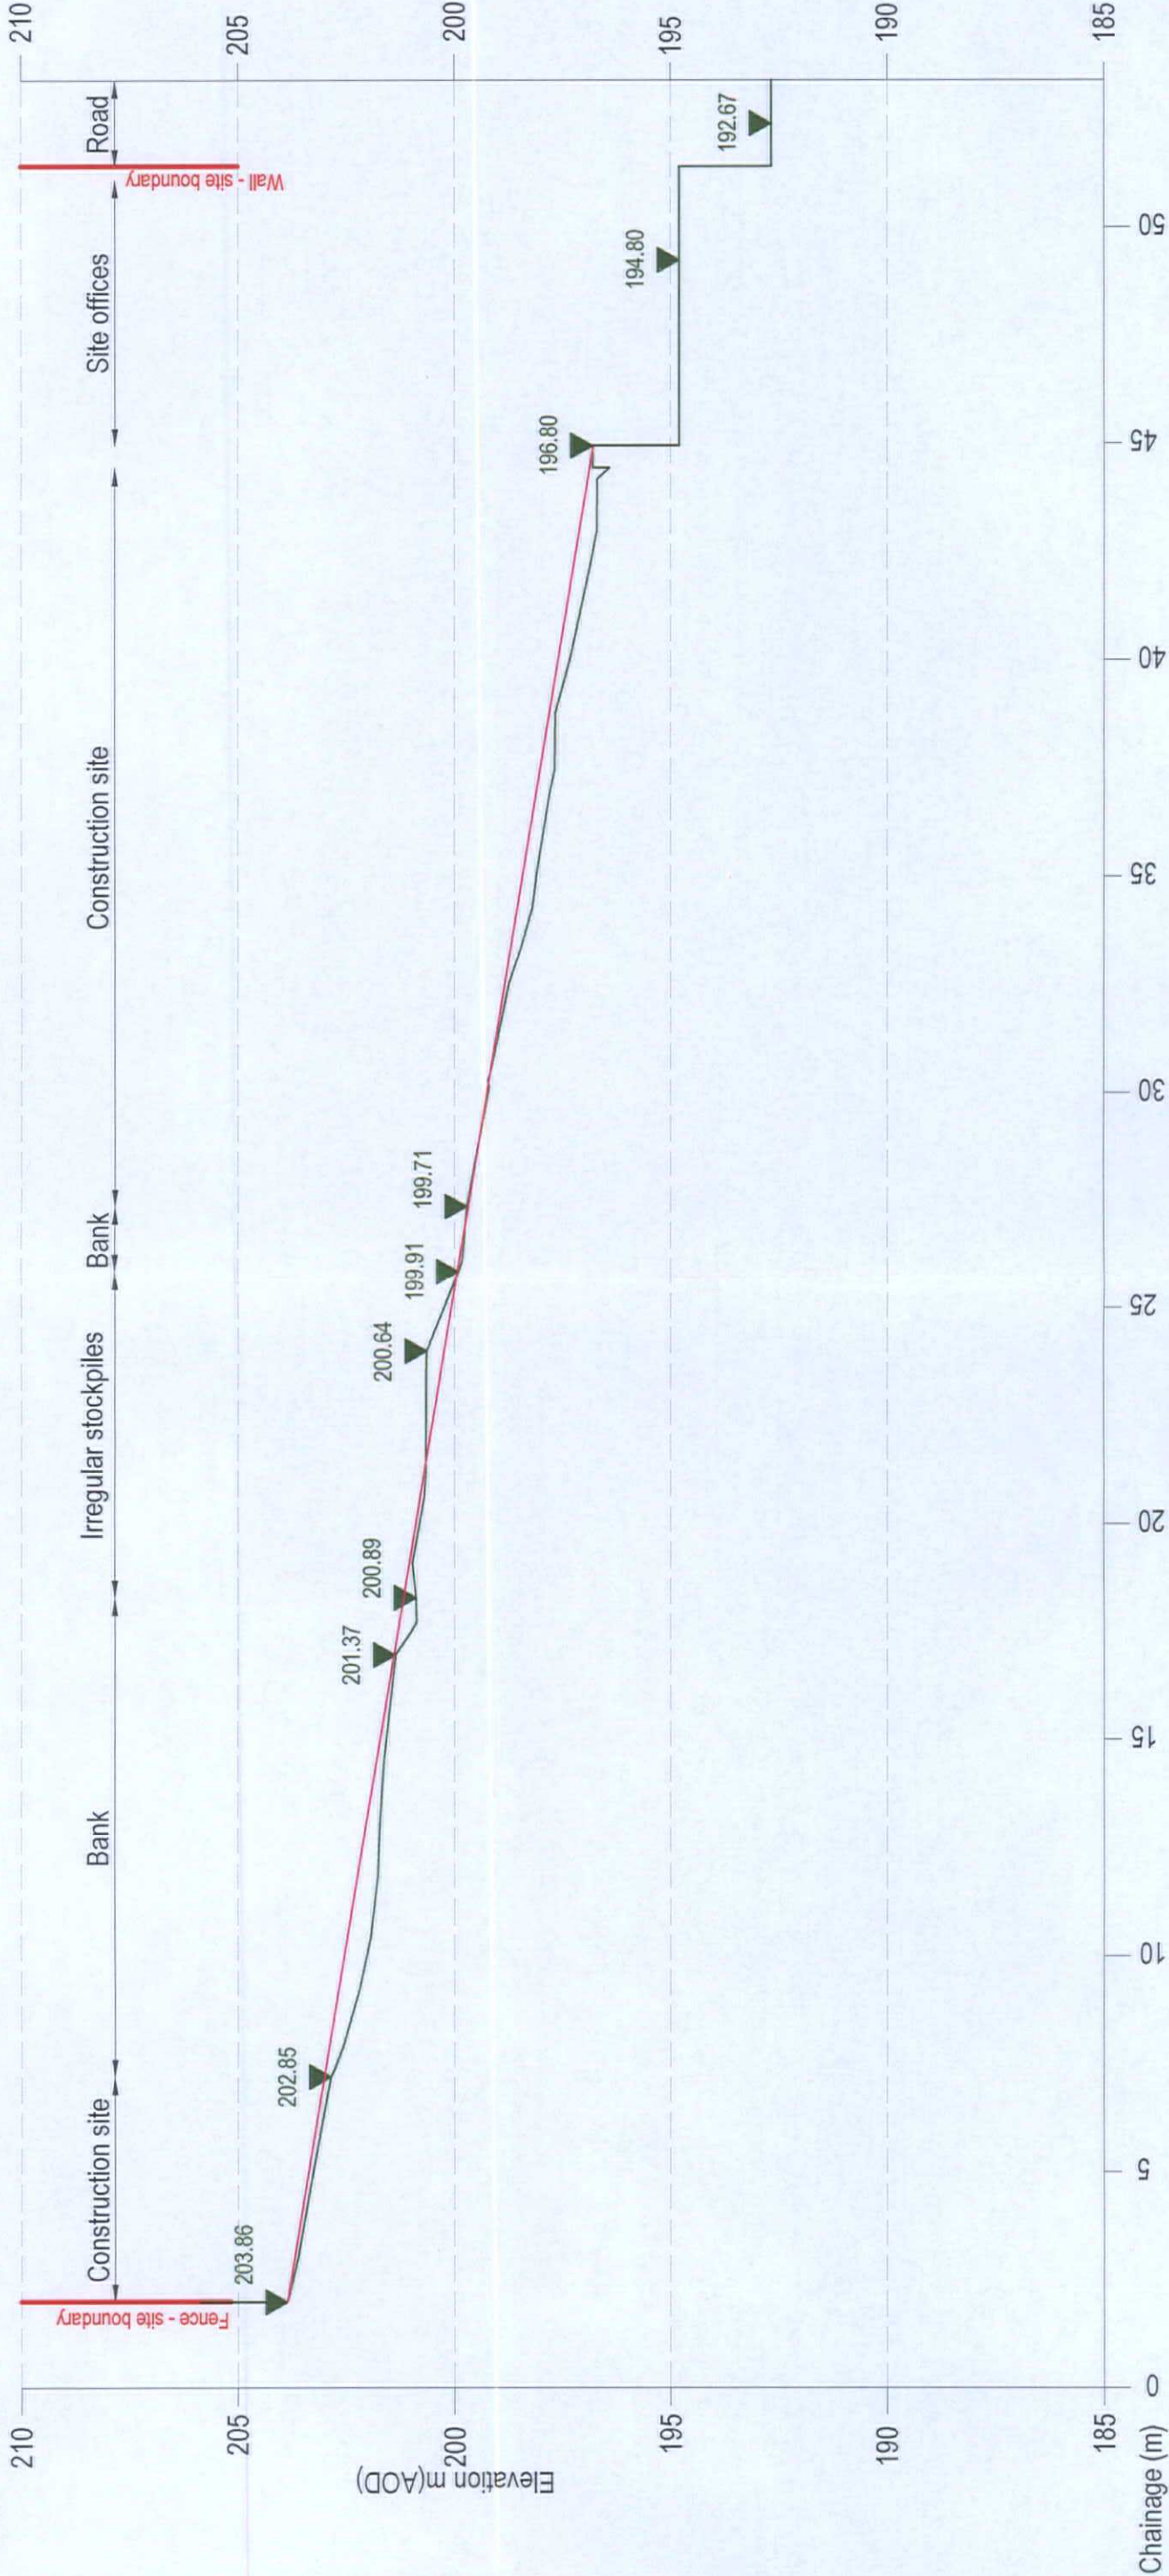

- KEY
- Current ground level
 - Optimised Proposed ground level

NOTES

- All dimensions are to be checked on site before the commencement of works. Any discrepancies are to be reported to the Architect & Engineer for verification. Figured dimensions only are to be taken from this drawing.
- This drawing is to be read in conjunction with all relevant Engineers' and Service Engineers' drawings and specifications.
- This drawing has been based on the following drawings and information:
LEM-HYD-XX-GI-DR-G-1008

FIRST ISSUE		REVISION NOTES/COMMENTS		APPROVED BY	
P1	AT	09/10/18	ML	09/10/18	ML
REV.	DRAWN BY	DATE	CHECKED BY	DATE	APPROVED BY

CLIENT		PROJECT	
HYLE CONSTRUCTION		LABOUR EXCHANGE SLOPE REINSTATEMENT	

TITLE		CROSS SECTION	
5-19 Cowbridge Road East CF11 9AB t: +44(0) 2920 033 665 e: info@hyle.co.uk		PROFILE : 9-9'	
HYDROCK PROJECT NO.		SCALE @ A3	
C-161041-C		1:150	
PURPOSE OF ISSUE		SUITABLE FOR STAGE APPROVAL	
DRAWING NO. (PROJECT CODE ORIGINATOR, ZONE, LEVEL, TYPE, SCALE NUMBER)		STATUS	
LEM-HYD-XX-GI-DR-G-1017		S4	
		REVISION	
		P1	