


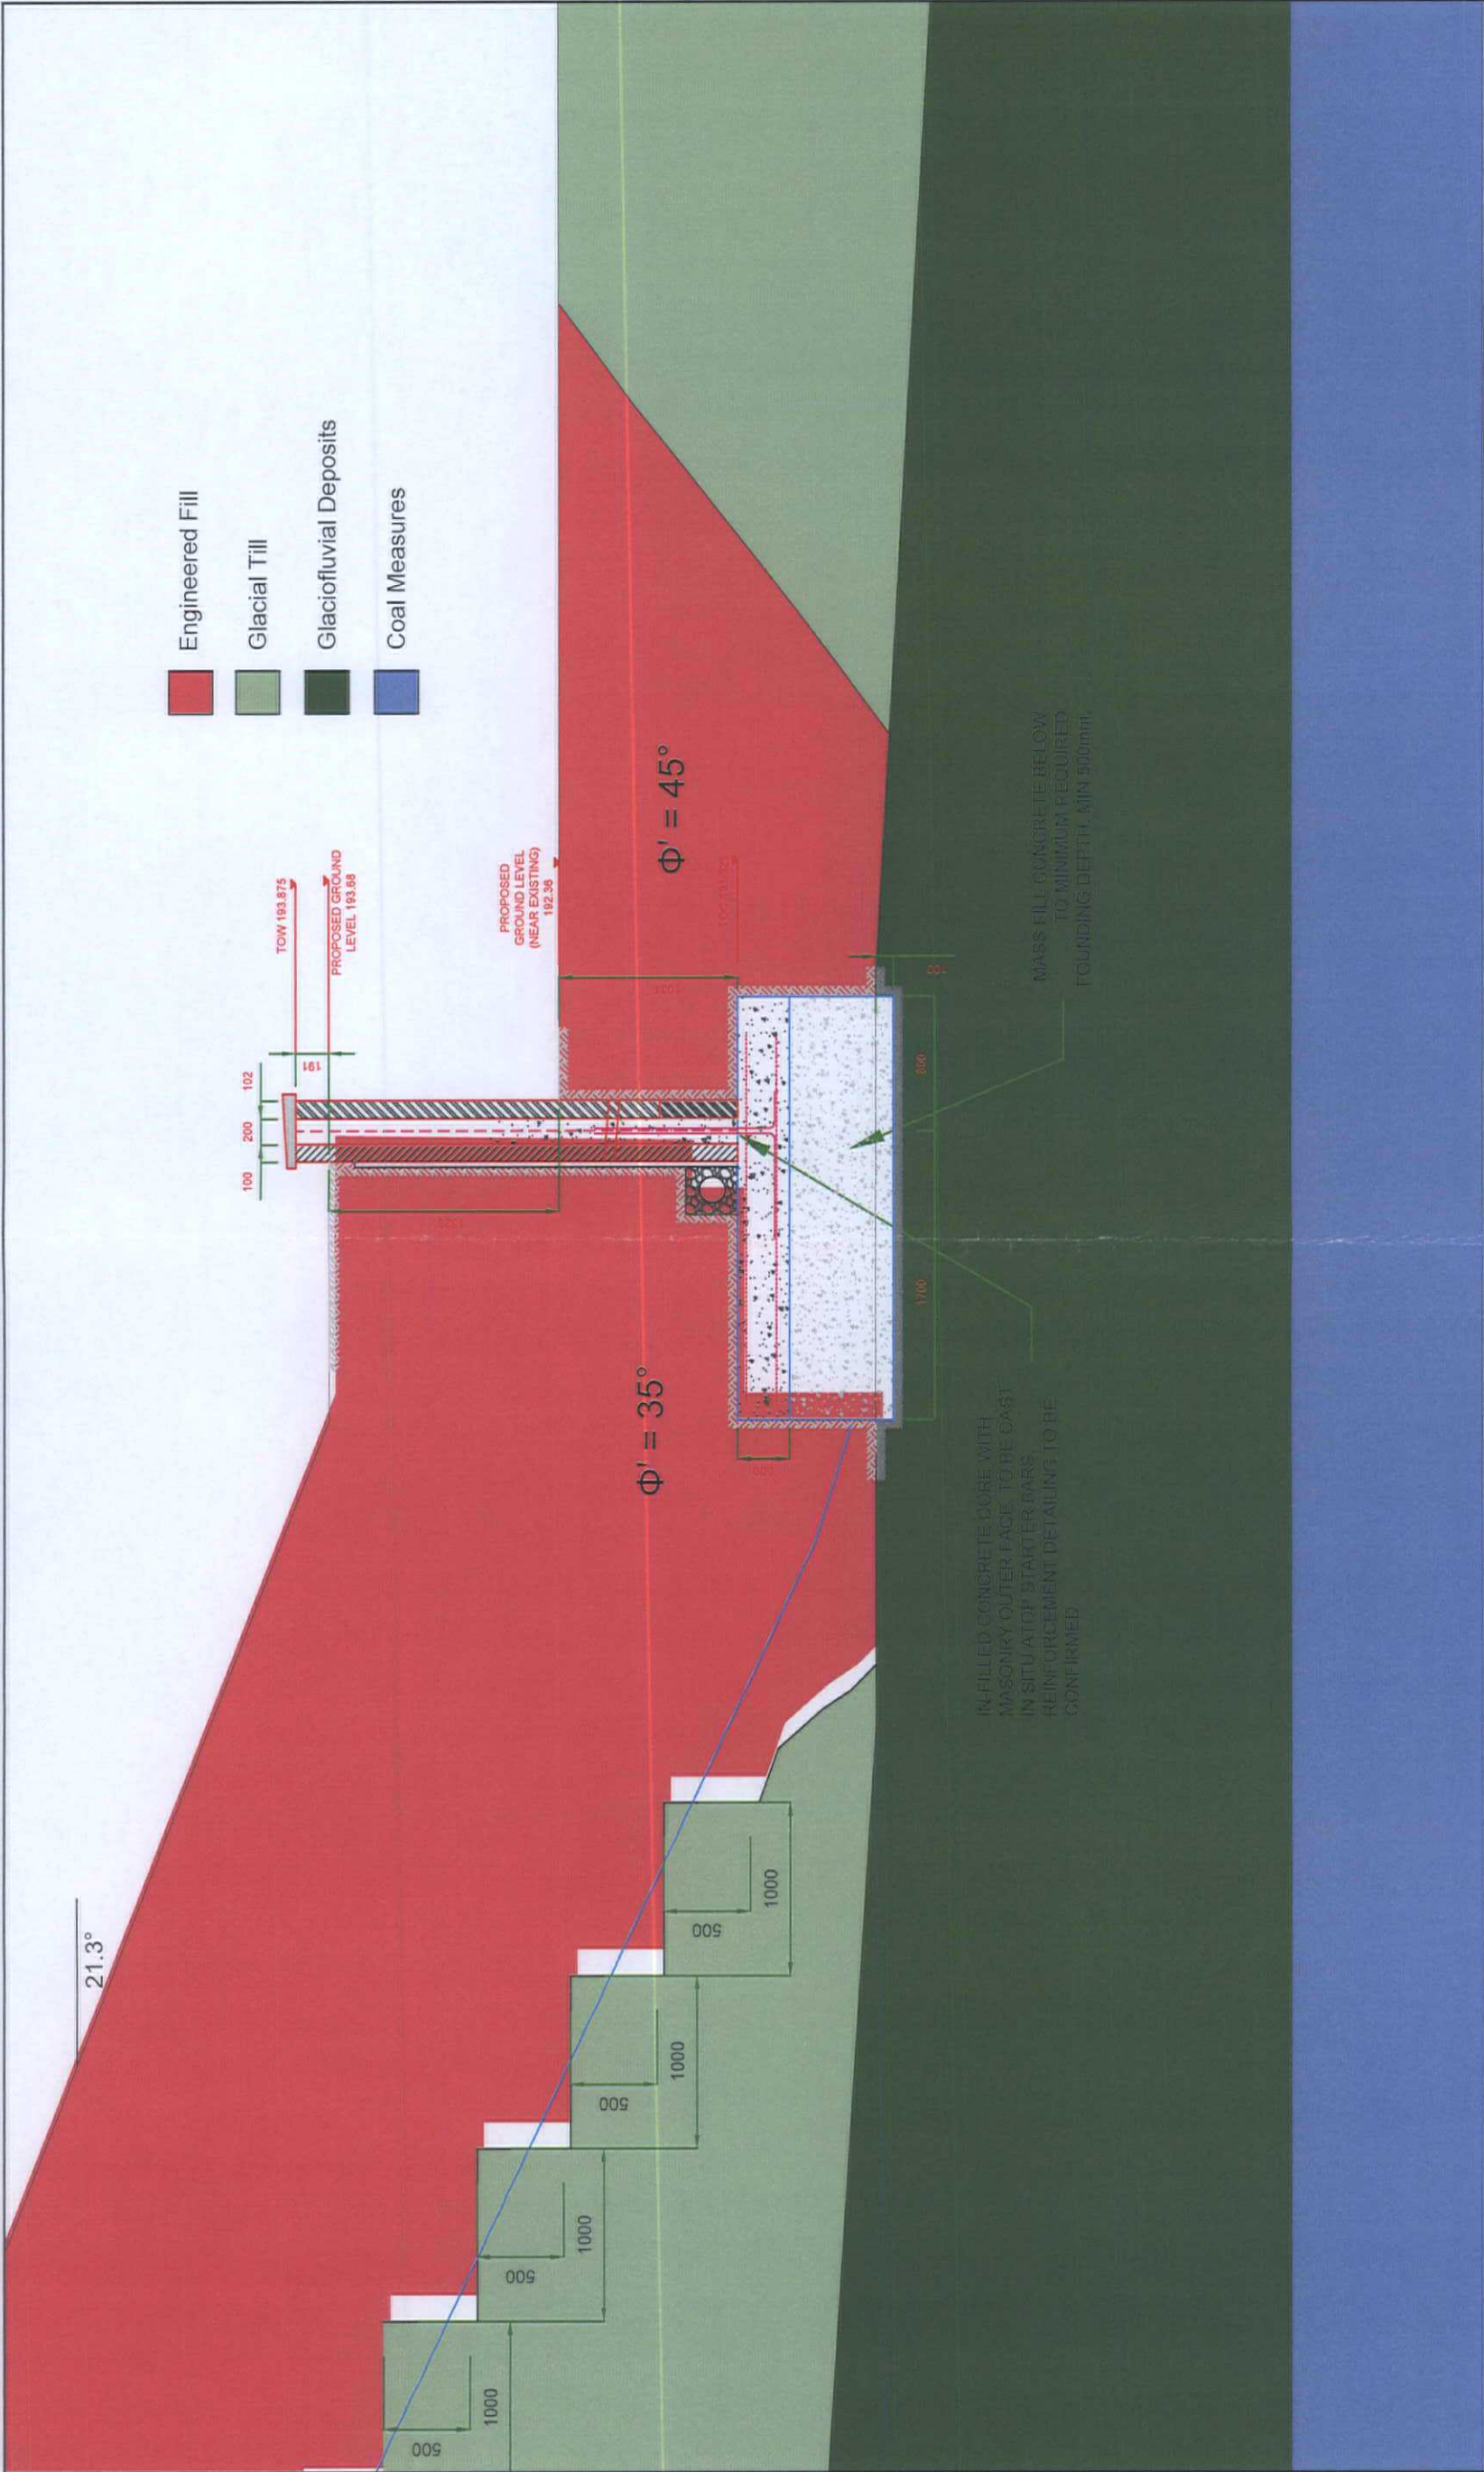

KEY	NOTES																
	1. All dimensions are to be checked on site before the commencement of works. Any discrepancies are to be reported to the Architect & Engineer for verification. Figured dimensions only are to be taken from this drawing.																
	2. This drawing is to be read in conjunction with all relevant Engineers' and Service Engineers' drawings and specifications.																
	3. This drawing has been based on the following drawings and information: XXXX XXXX																
TITLE			CLIENT			PROJECT			HYDROCK PROJECT NO.			SCALE @ A3			STATUS		
PROFILE : 5-5'			HALE CONSTRUCTION			LABOUR EXCHANGE SLOPE REINSTATEMENT			C-161041-C			1:200			S4		
RETAINING WALL DETAIL															PURPOSE OF ISSUE		
															SUITABLE FOR STAGE APPROVAL		
															DRAWING NO. PROJECT CODE CONTRACTOR ZONE LEVEL TYPE SOLE NUMBER		
															LEWHYD-XX-GH-DR-G-1019		
															REVISION		
															P1		