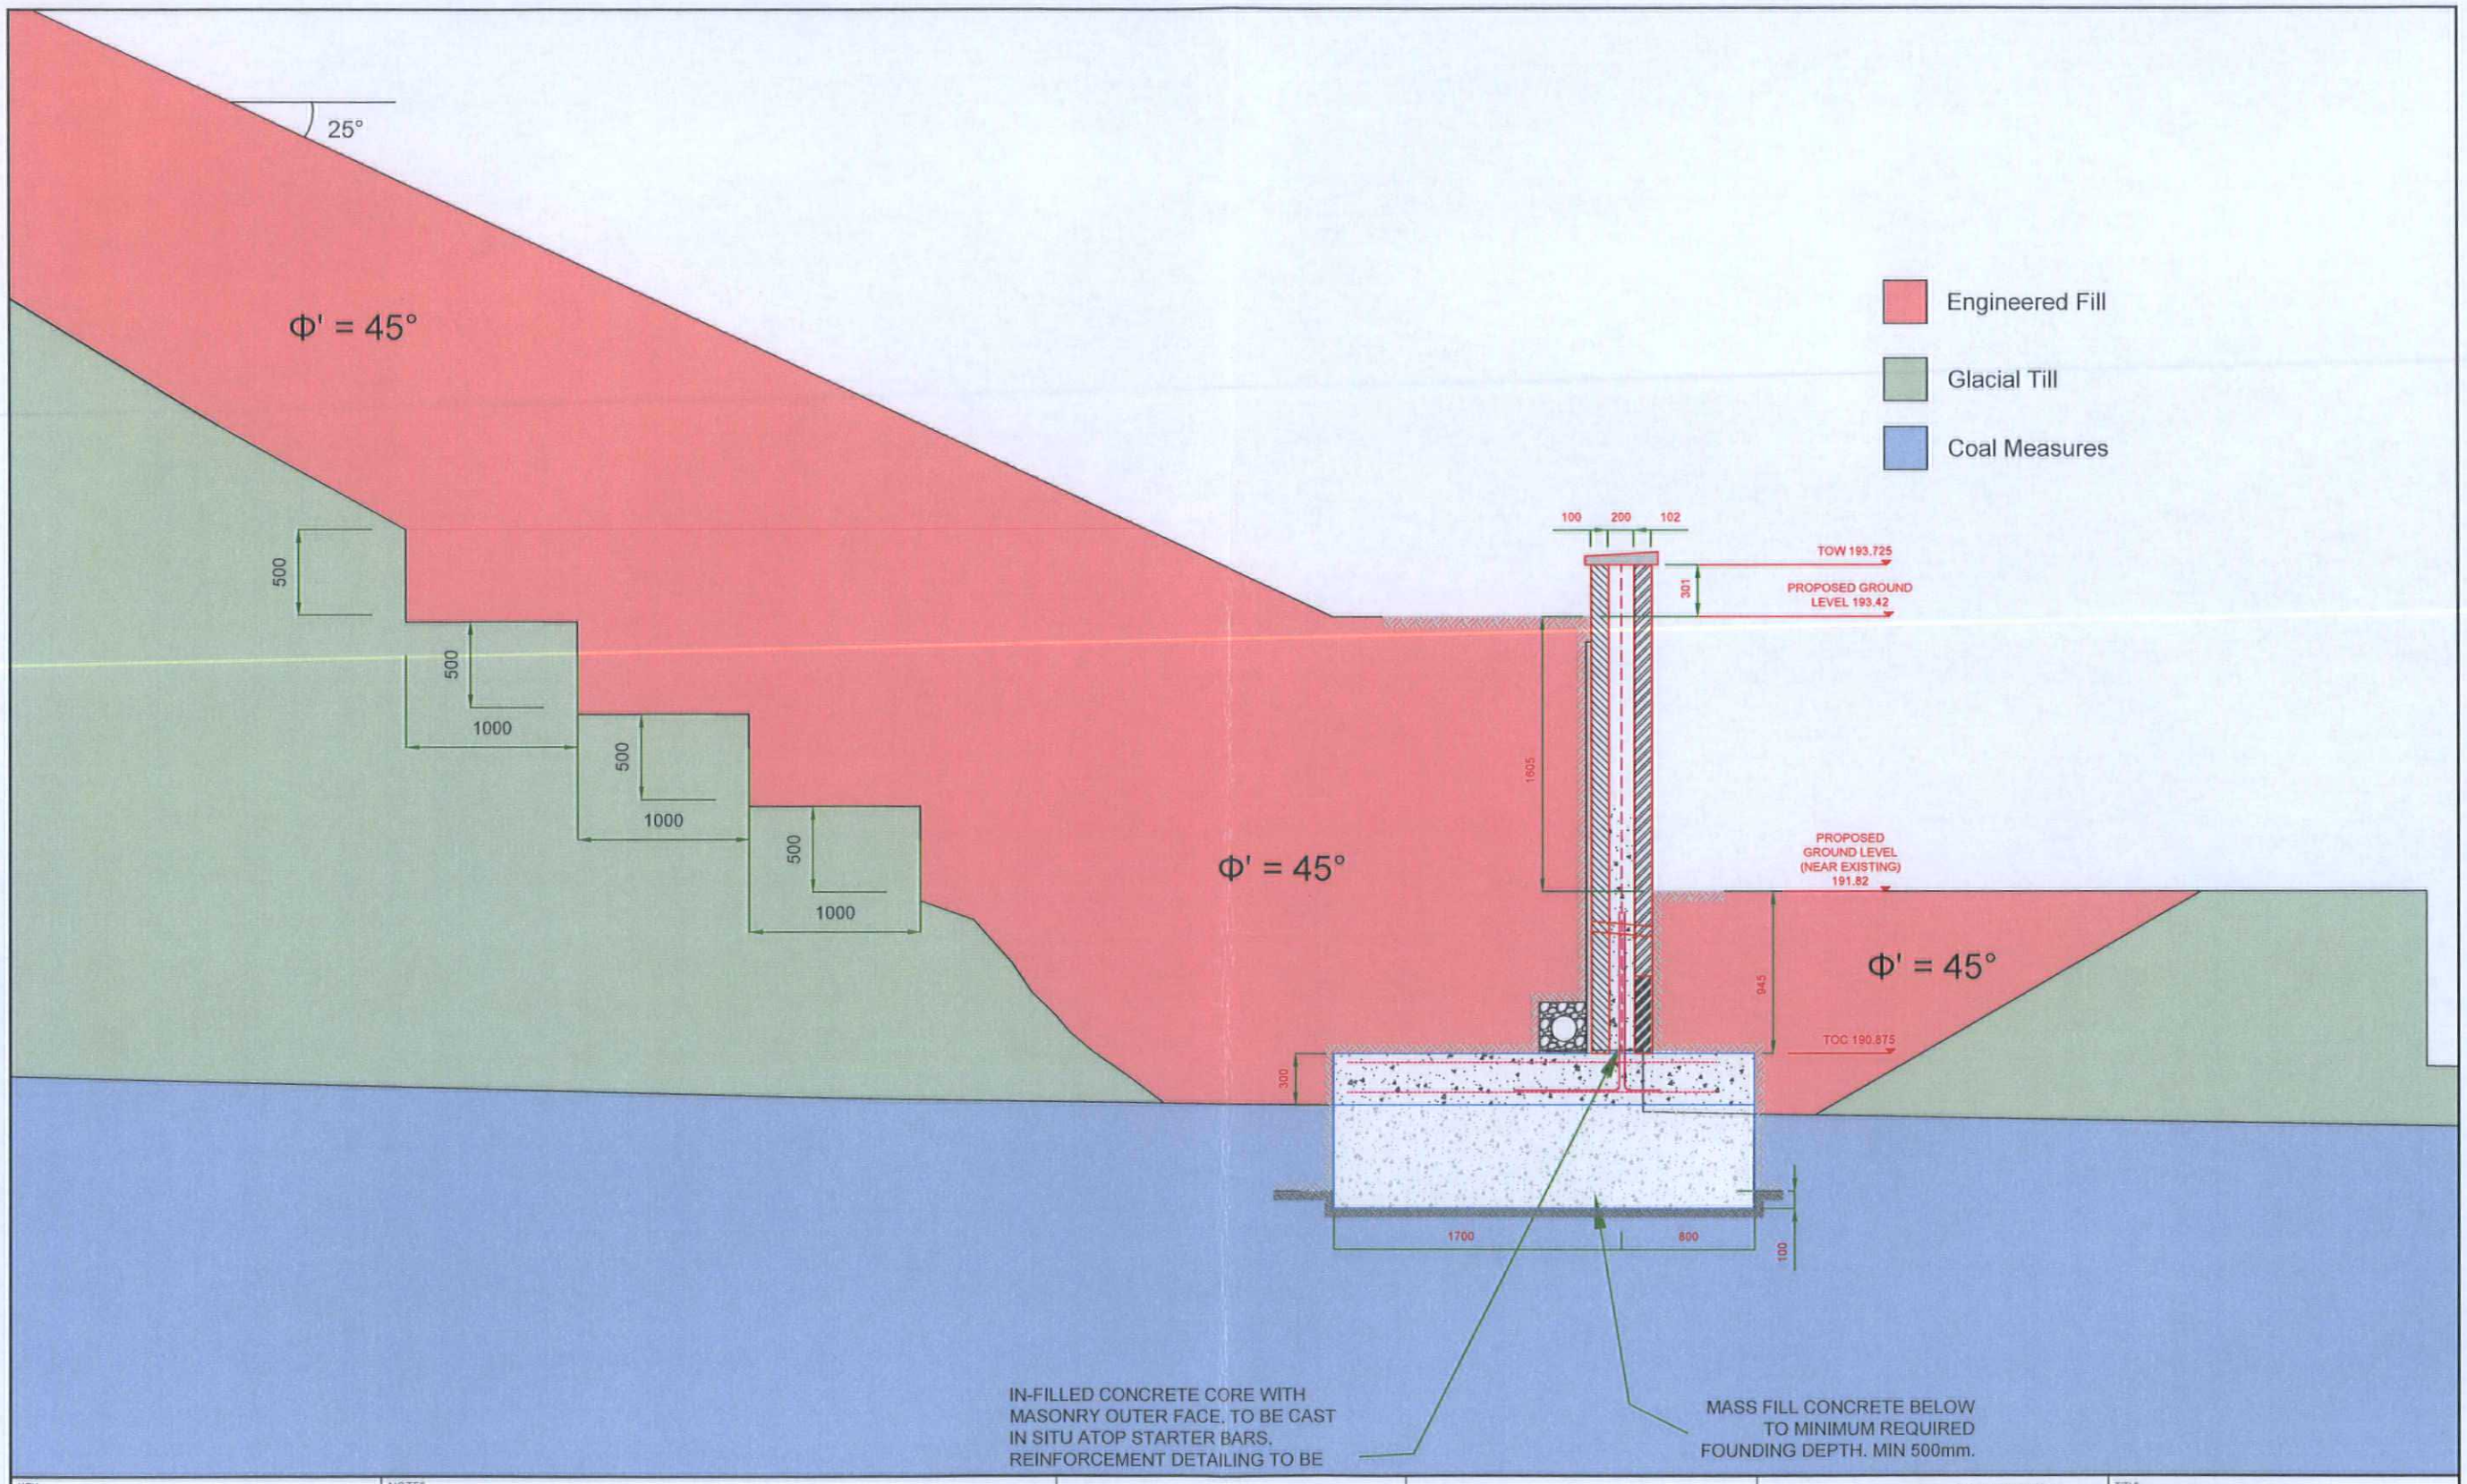


KEY

NOTES

1. All dimensions are to be checked on site before the commencement of works. Any discrepancies are to be reported to the Architect & Engineer for verification. Figured dimensions only are to be taken from this drawing.

2. This drawing is to be read in conjunction with all relevant Engineers' and Service Engineers' drawings and specifications.

3. This drawing has been based on the following drawings and information:
XXXX
XXXX

REV.						
P1	FIRST ISSUE					
	NS	06/11/18	ML	06/11/18	ML	06/11/18
	REVISION NOTES/COMMENTS					
	DRAWN BY	DATE	CHECKED BY	DATE	APPROVED BY	DATE

Hydrock
5-19 Cowbridge Road East
Cardiff
CF11 9AB
t: +44(0) 2920 023 665
e: cardiff@hydrock.com

CLIENT
HALE CONSTRUCTION

PROJECT
LABOUR EXCHANGE SLOPE REINSTATEMENT

TITLE
PROFILE : 4-4'
RETAINING WALL DETAIL

HYDROCK PROJECT NO.	SCALE @ A3
C-161041-C	1:200

PURPOSE OF ISSUE	STATUS
SUITABLE FOR STAGE APPROVAL	S4

DRAWING NO. (PROJECT CODE-ORIGINATOR-ZONE-LEVEL-TYPE-ROLE-NUMBER) LEM-HYD-XX-GI-DR-G-1018

REVISION P1