

Labour Exchange
Residential Development
Merthyr Tydfil

Planning Dec 18
Proposed Flats
Second Floor


SCALE	1:50 at A1	DRAWN	MSB..
DATE	Dec 18	JOB No.	1549
DESIGNED		DATE	
CHECKED		DATE	

DRAWING No.	1549_1-34	REVISION	-
-------------	-----------	----------	---

NOTES

Round dimensions must be used only.
For all dimensions, the dimensions on site &
any discrepancies must be reported to the CA.
The copyright of this drawing is to remain the
property of W.Griffiths

REV	AMENDMENTS	DATE	SIGN
-----	------------	------	------

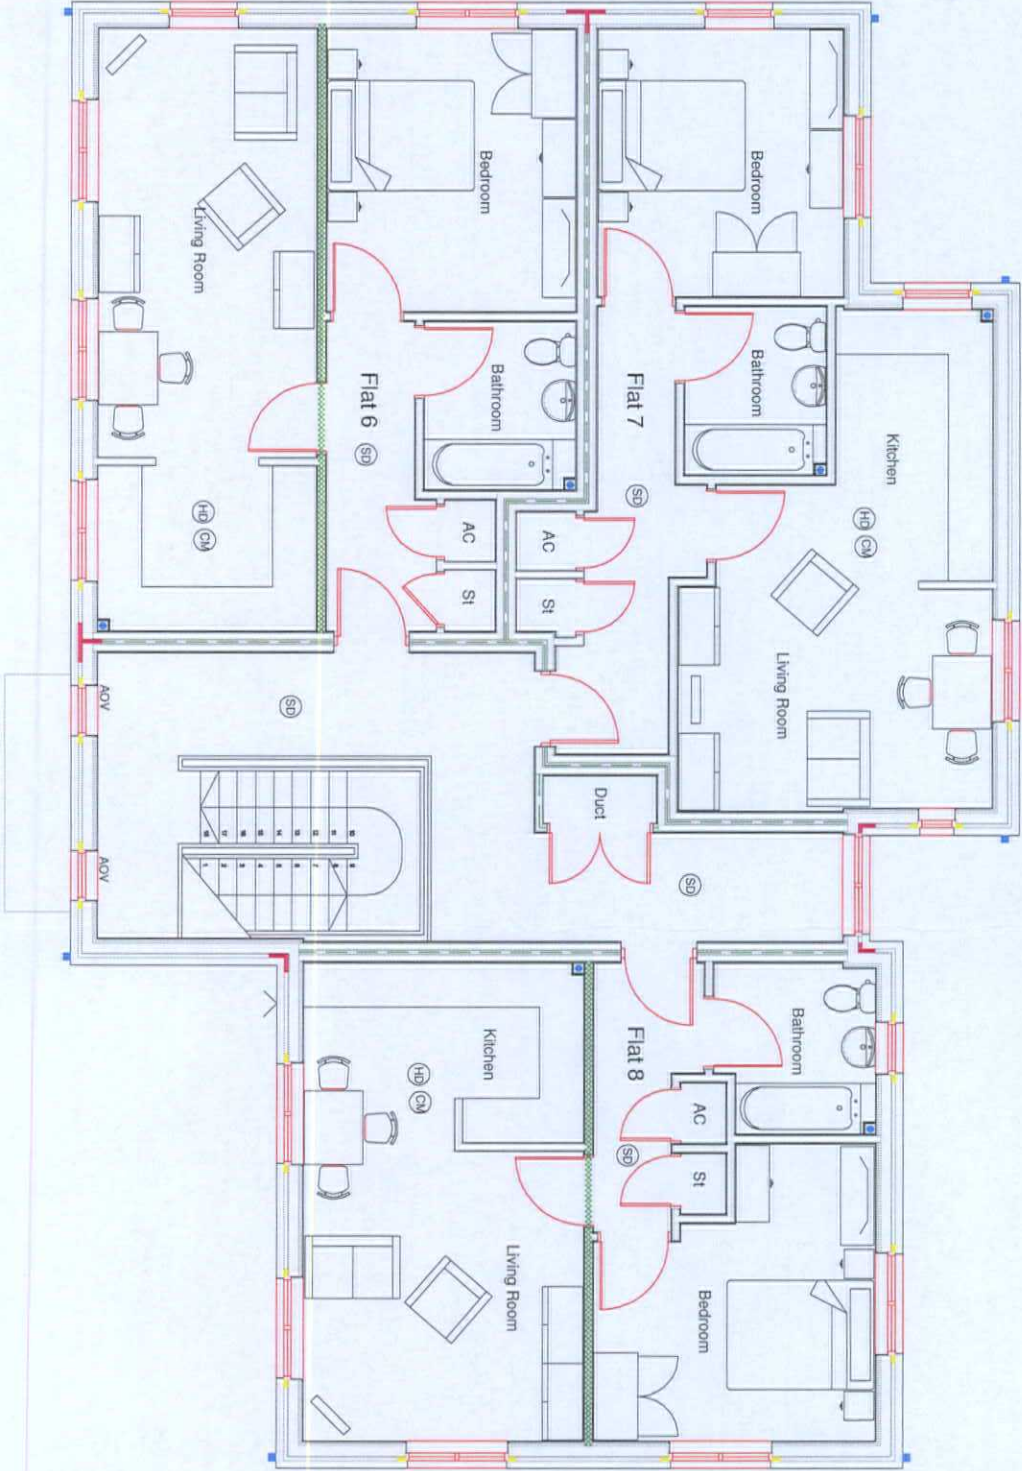

Scale at A3 1:100



PLANNING - FLATS - SECOND FLOOR