


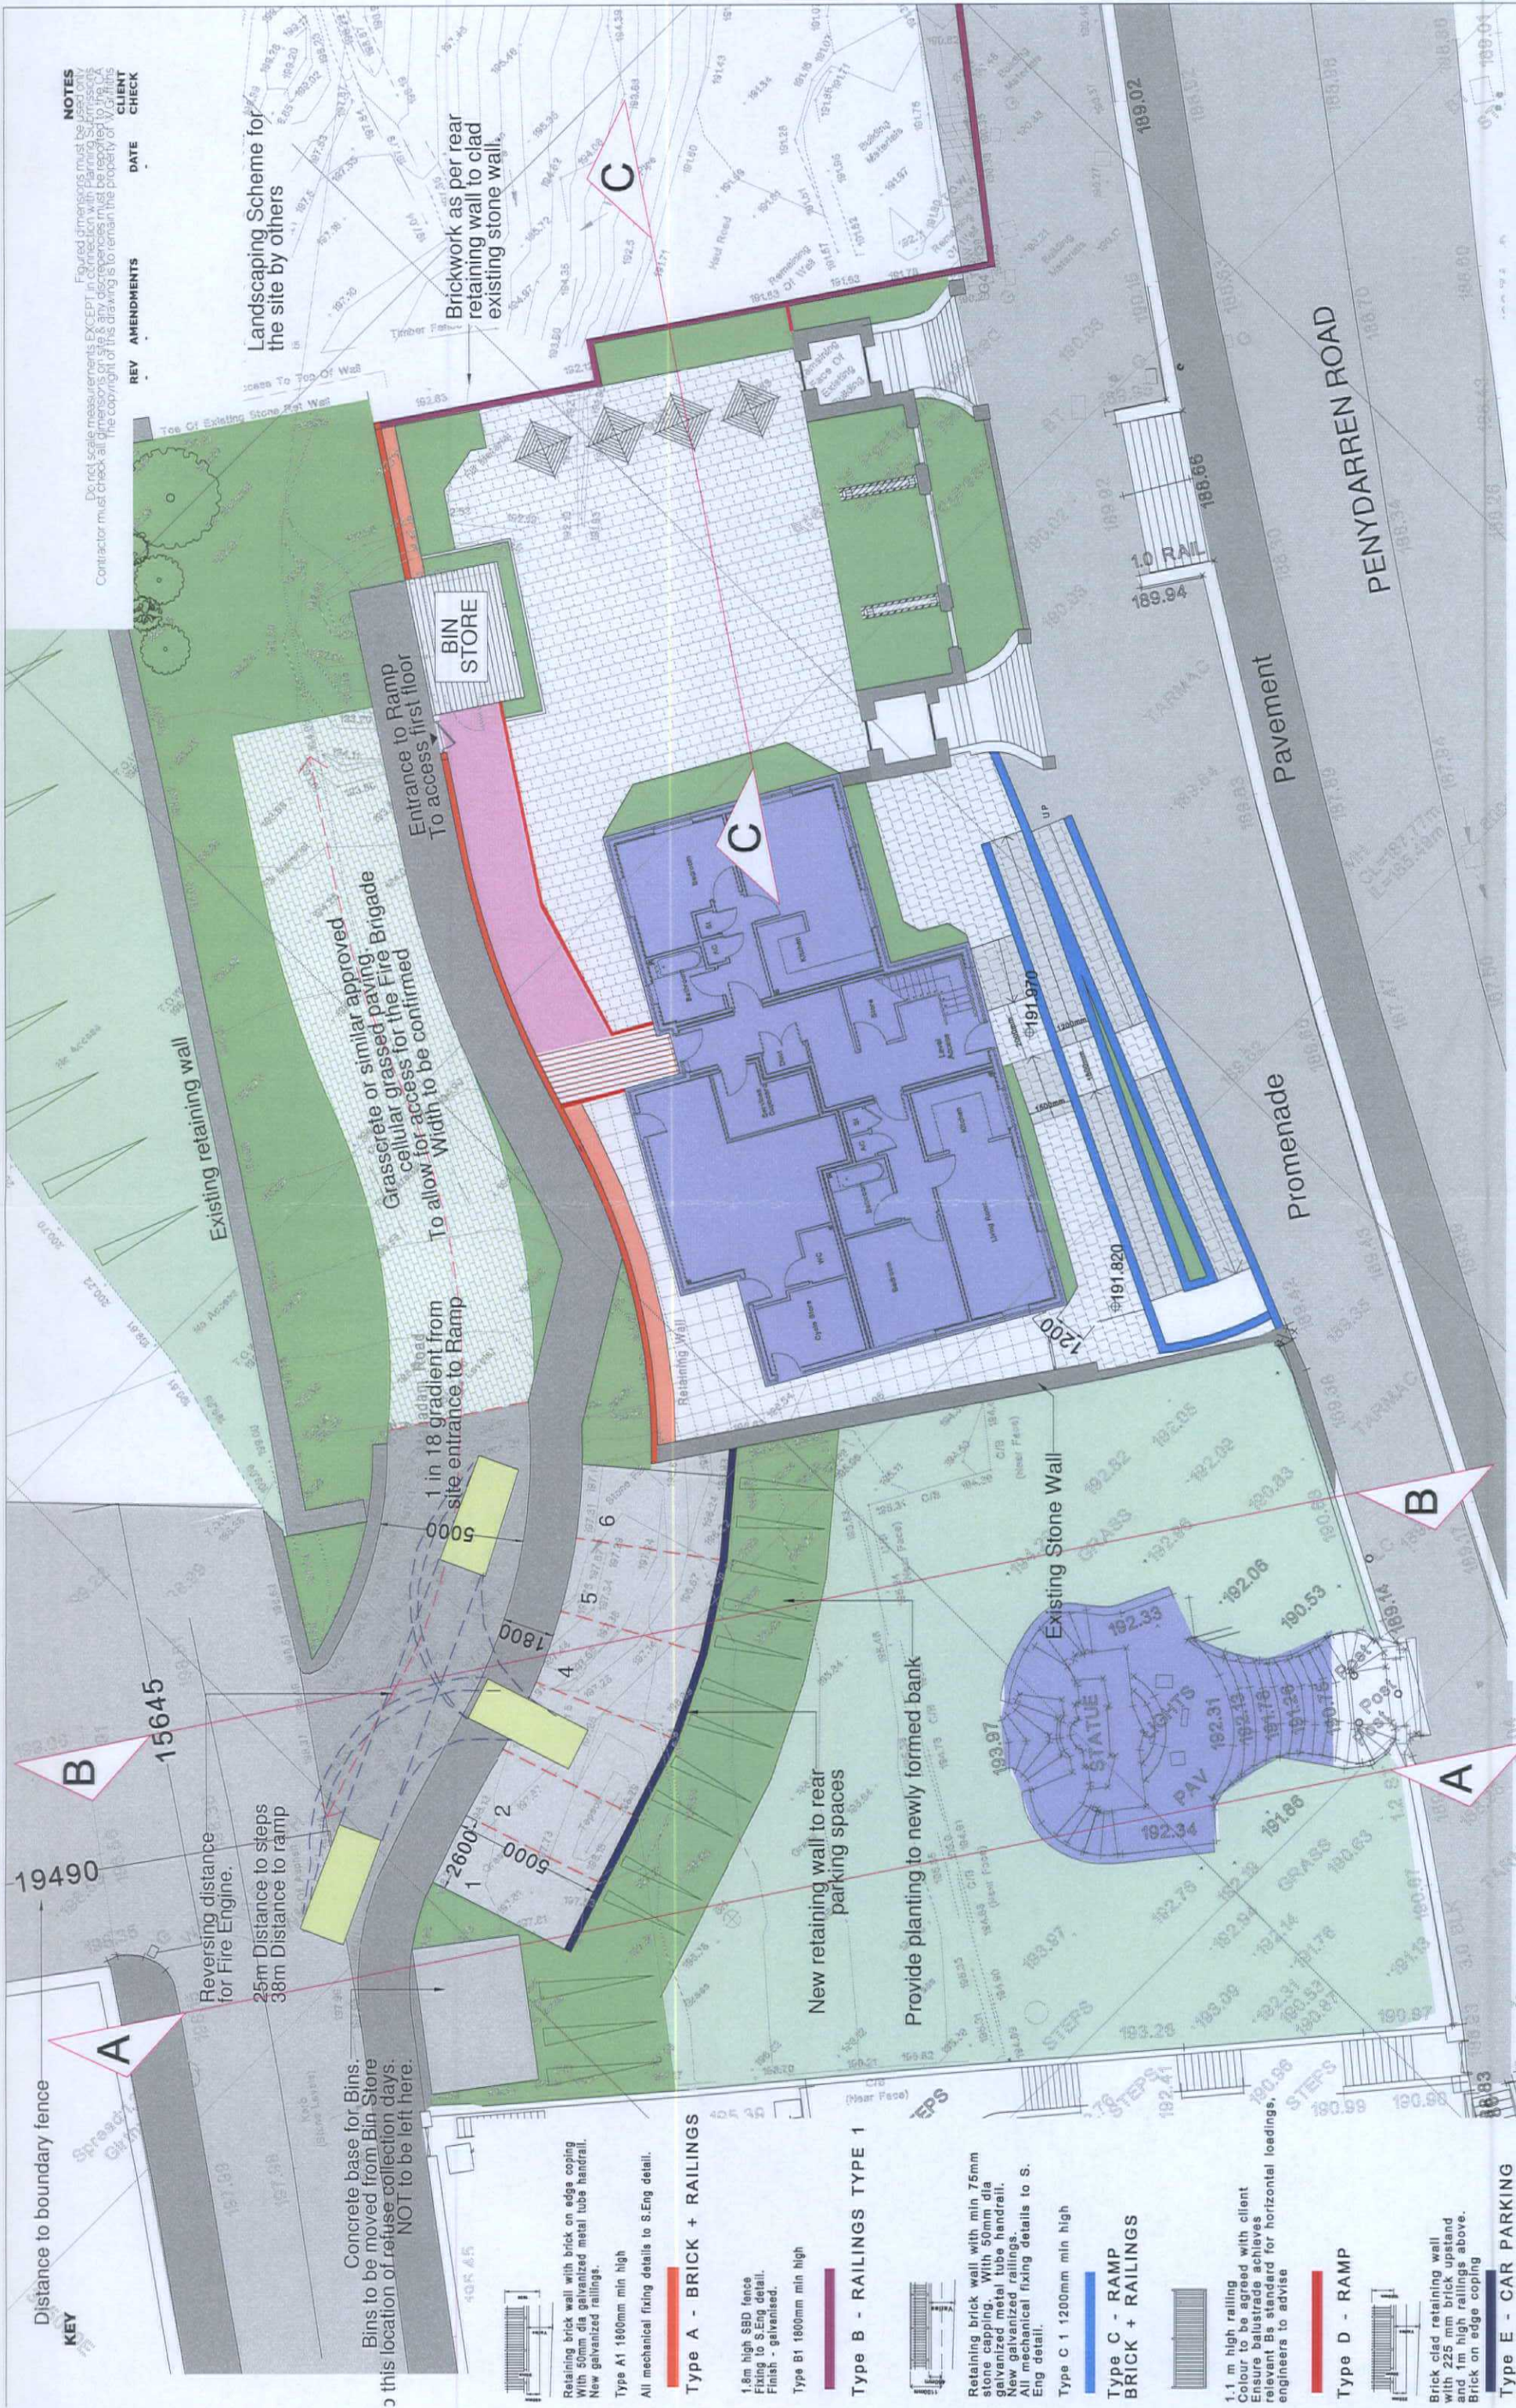

NOTES

Do not scale measurements EXCEPT in connection with Planning Submissions. Contractor must check all dimensions on site & any discrepancies must be reported to W.G. Griffiths. The copyright of this drawing is to remain the property of W.G. Griffiths.

REV	AMENDMENTS	DATE	CLIENT	CHECK

Landscaping Scheme for the site by others

Brickwork as per rear retaining wall to clad existing stone wall.

Grasscrete or similar approved cellular grassed paving for the Fire Brigade access for the Fire Brigade. Width to be confirmed.

Entrance to Ramp To access first floor

BIN STORE

1 in 18 gradient from site entrance to Ramp

C

New retaining wall to rear parking spaces

Provide planting to newly formed bank

Existing Stone Wall

Promenade

Pavement

PENYDARREN ROAD

B

A



Retaining brick wall with brick on edge coping. With 50mm dia galvanized metal tube handrail. New galvanized railings.

Type A1 1800mm min high

All mechanical fixing details to S.Eng detail.

Type A - BRICK + RAILINGS

1.8m high SBD fence. Fixing to S.Eng detail. Finish - galvanised.

Type B1 1800mm min high

Type B - RAILINGS TYPE 1



Retaining brick wall with min 75mm stone capping. With 50mm dia galvanized metal tube handrail. New galvanized railings. All mechanical fixing details to S. Eng detail.


Type C 1 1200mm min high

Type C - RAMP BRICK + RAILINGS



1.1 m high railing. Colour to be agreed with client. Ensure balustrade achieves relevant BS standard for horizontal loadings. engineers to advise

Type D - RAMP

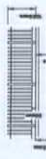

Brick clad retaining wall with 225 mm brick upstand with 1m high railings above. Brick on edge coping

Type E - CAR PARKING



W.G. GRIFFITHS
ARCHITECTS + PENSEIRI

Falcon Chambers
100 West Street, Llanelli
SA45 3UB
www.w.griffiths.co.uk
Tel 01792 854532

PROJECT
Labour Exchange
Residential Development
Merthyr Tydfil

SCALE	1:200	SIZE	A3
DRAWN	MSB	DATE	DEC 18
CHECKED		DATE	

TITLE
Site Plan
Planning December 18

JOB No.	1549	SERIES	4	11	DRAWING REVISION

SERIES KEY: 1 - ELEVATIONS, 2 - SECTIONS, 3 - EXTERNAL WORKS, 4 - PLANS, 5 - STAIRS, 6 - 1:20 ROOM DATA, 7 - DETAILS, 8 - SCHEDULES