




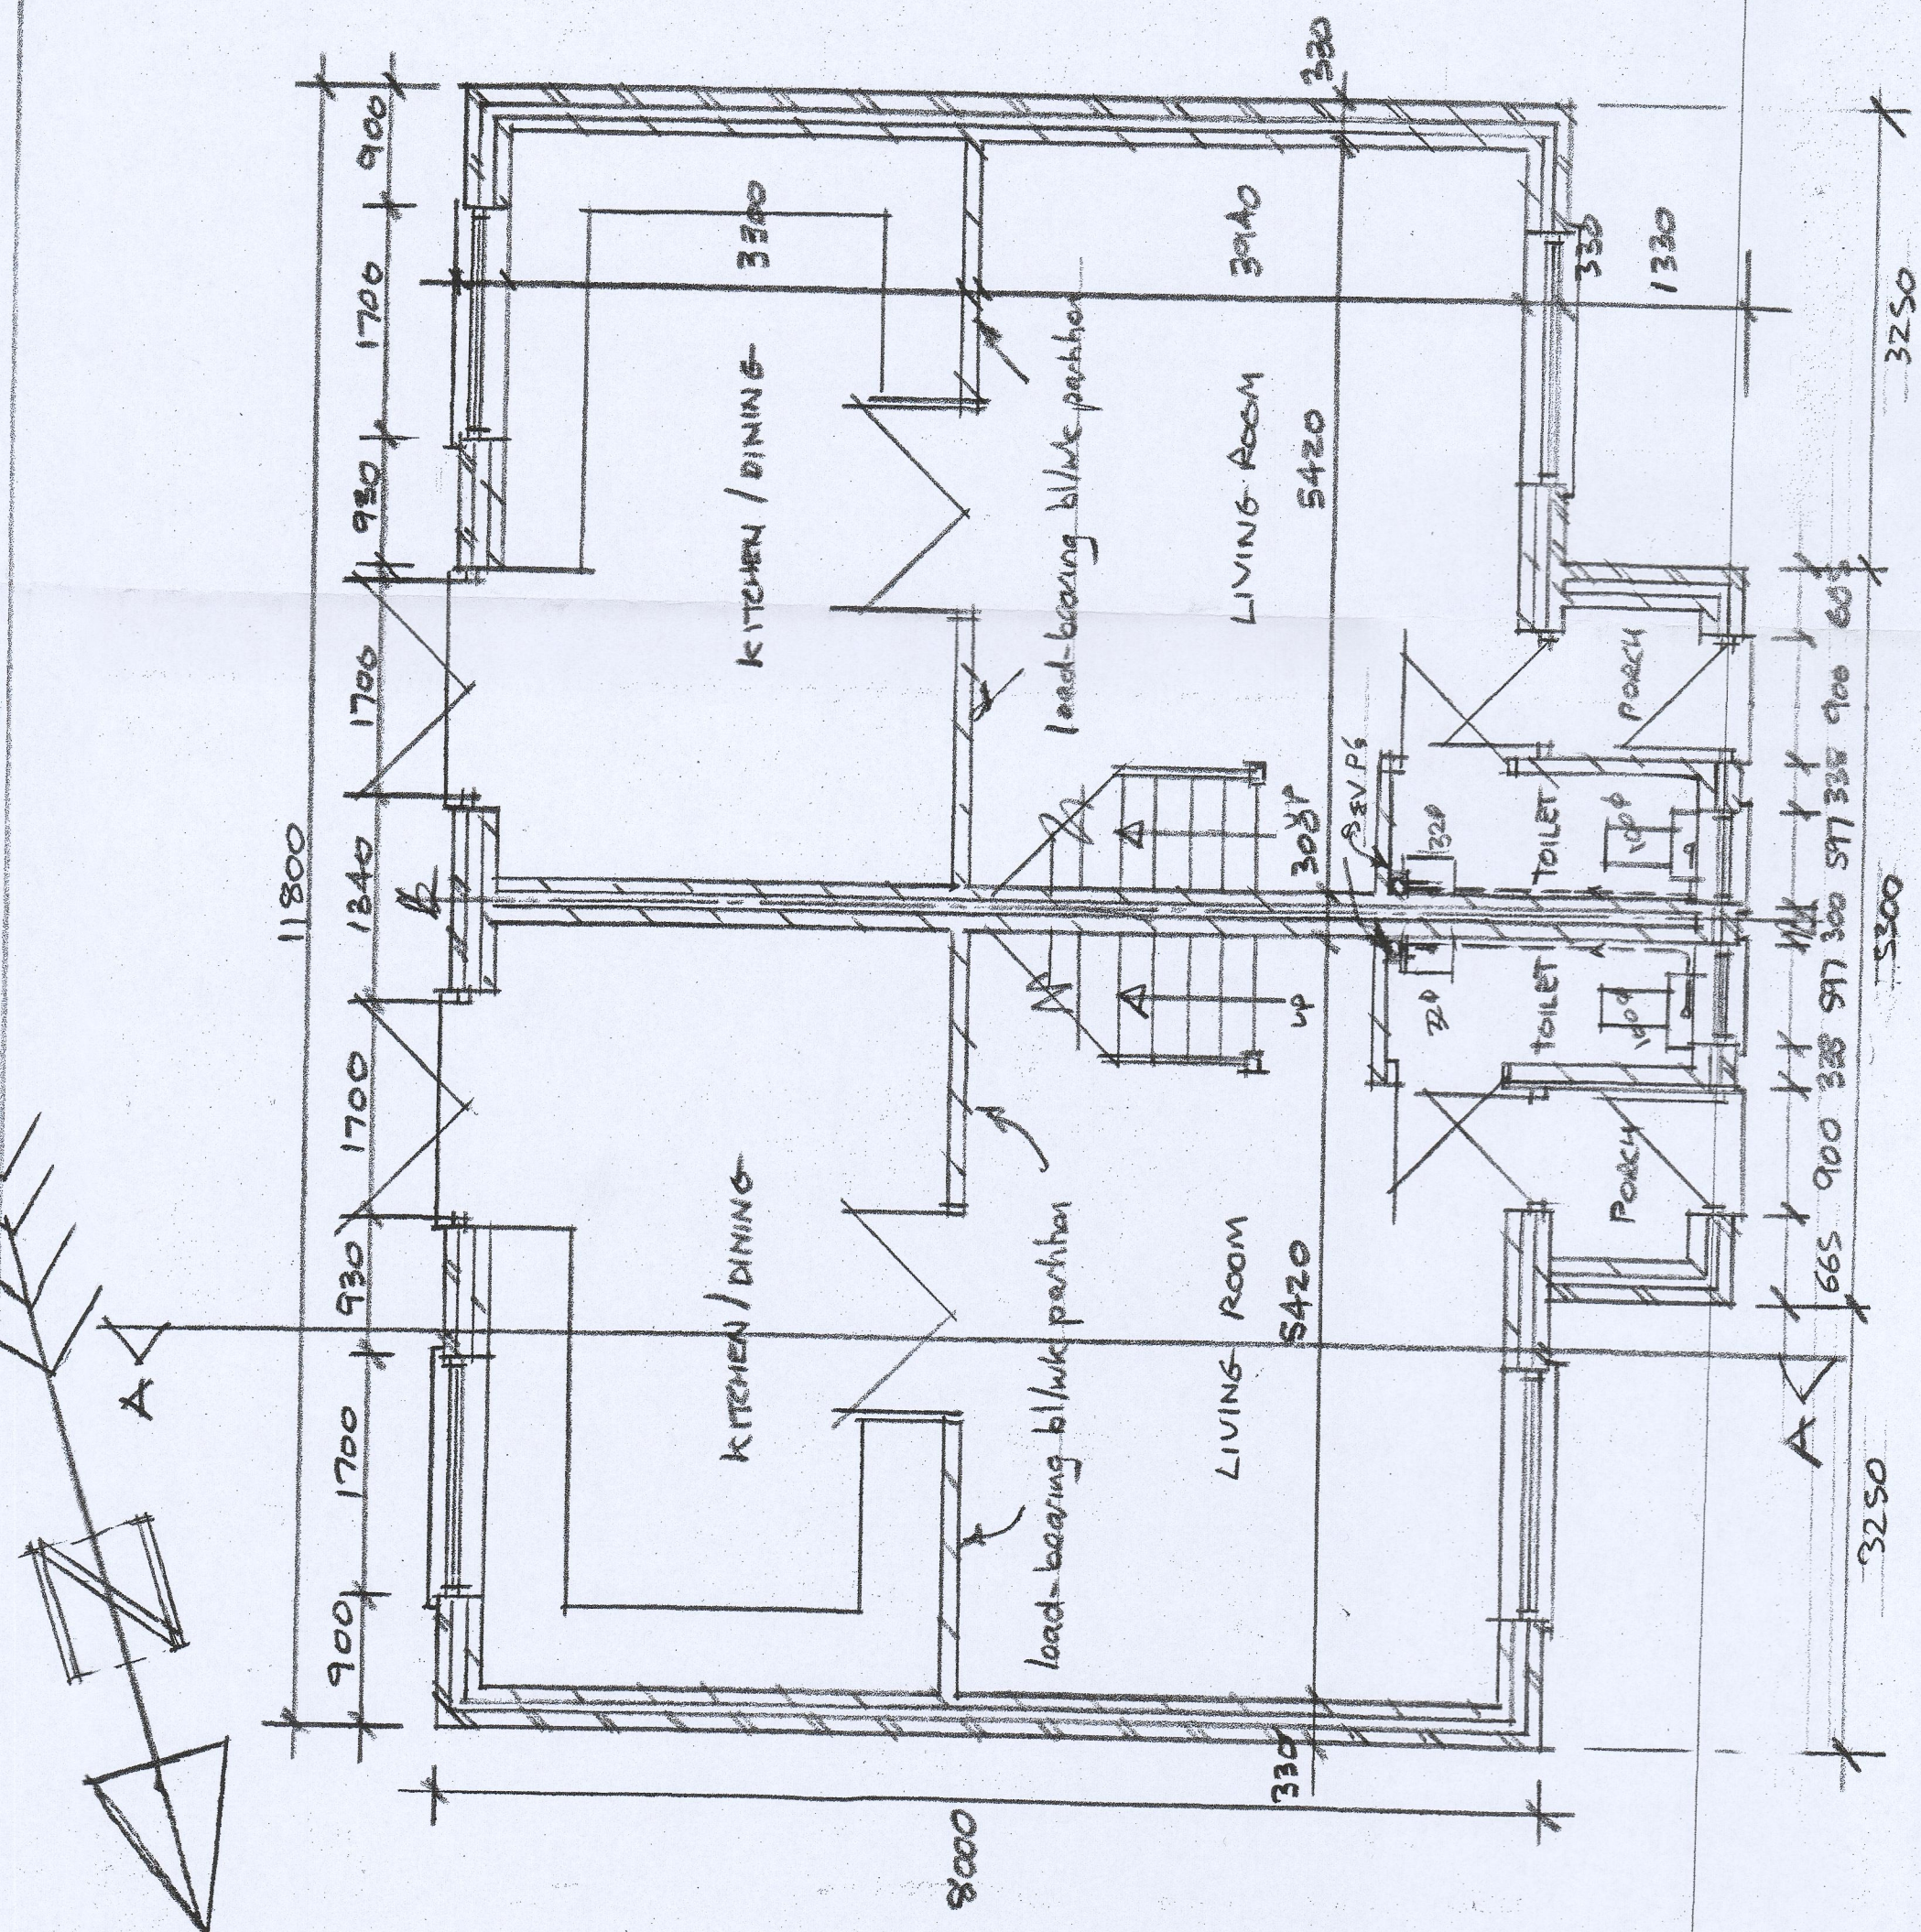


PROPOSED GROUND FLOOR (SEMI-DETACHED HOUSES)

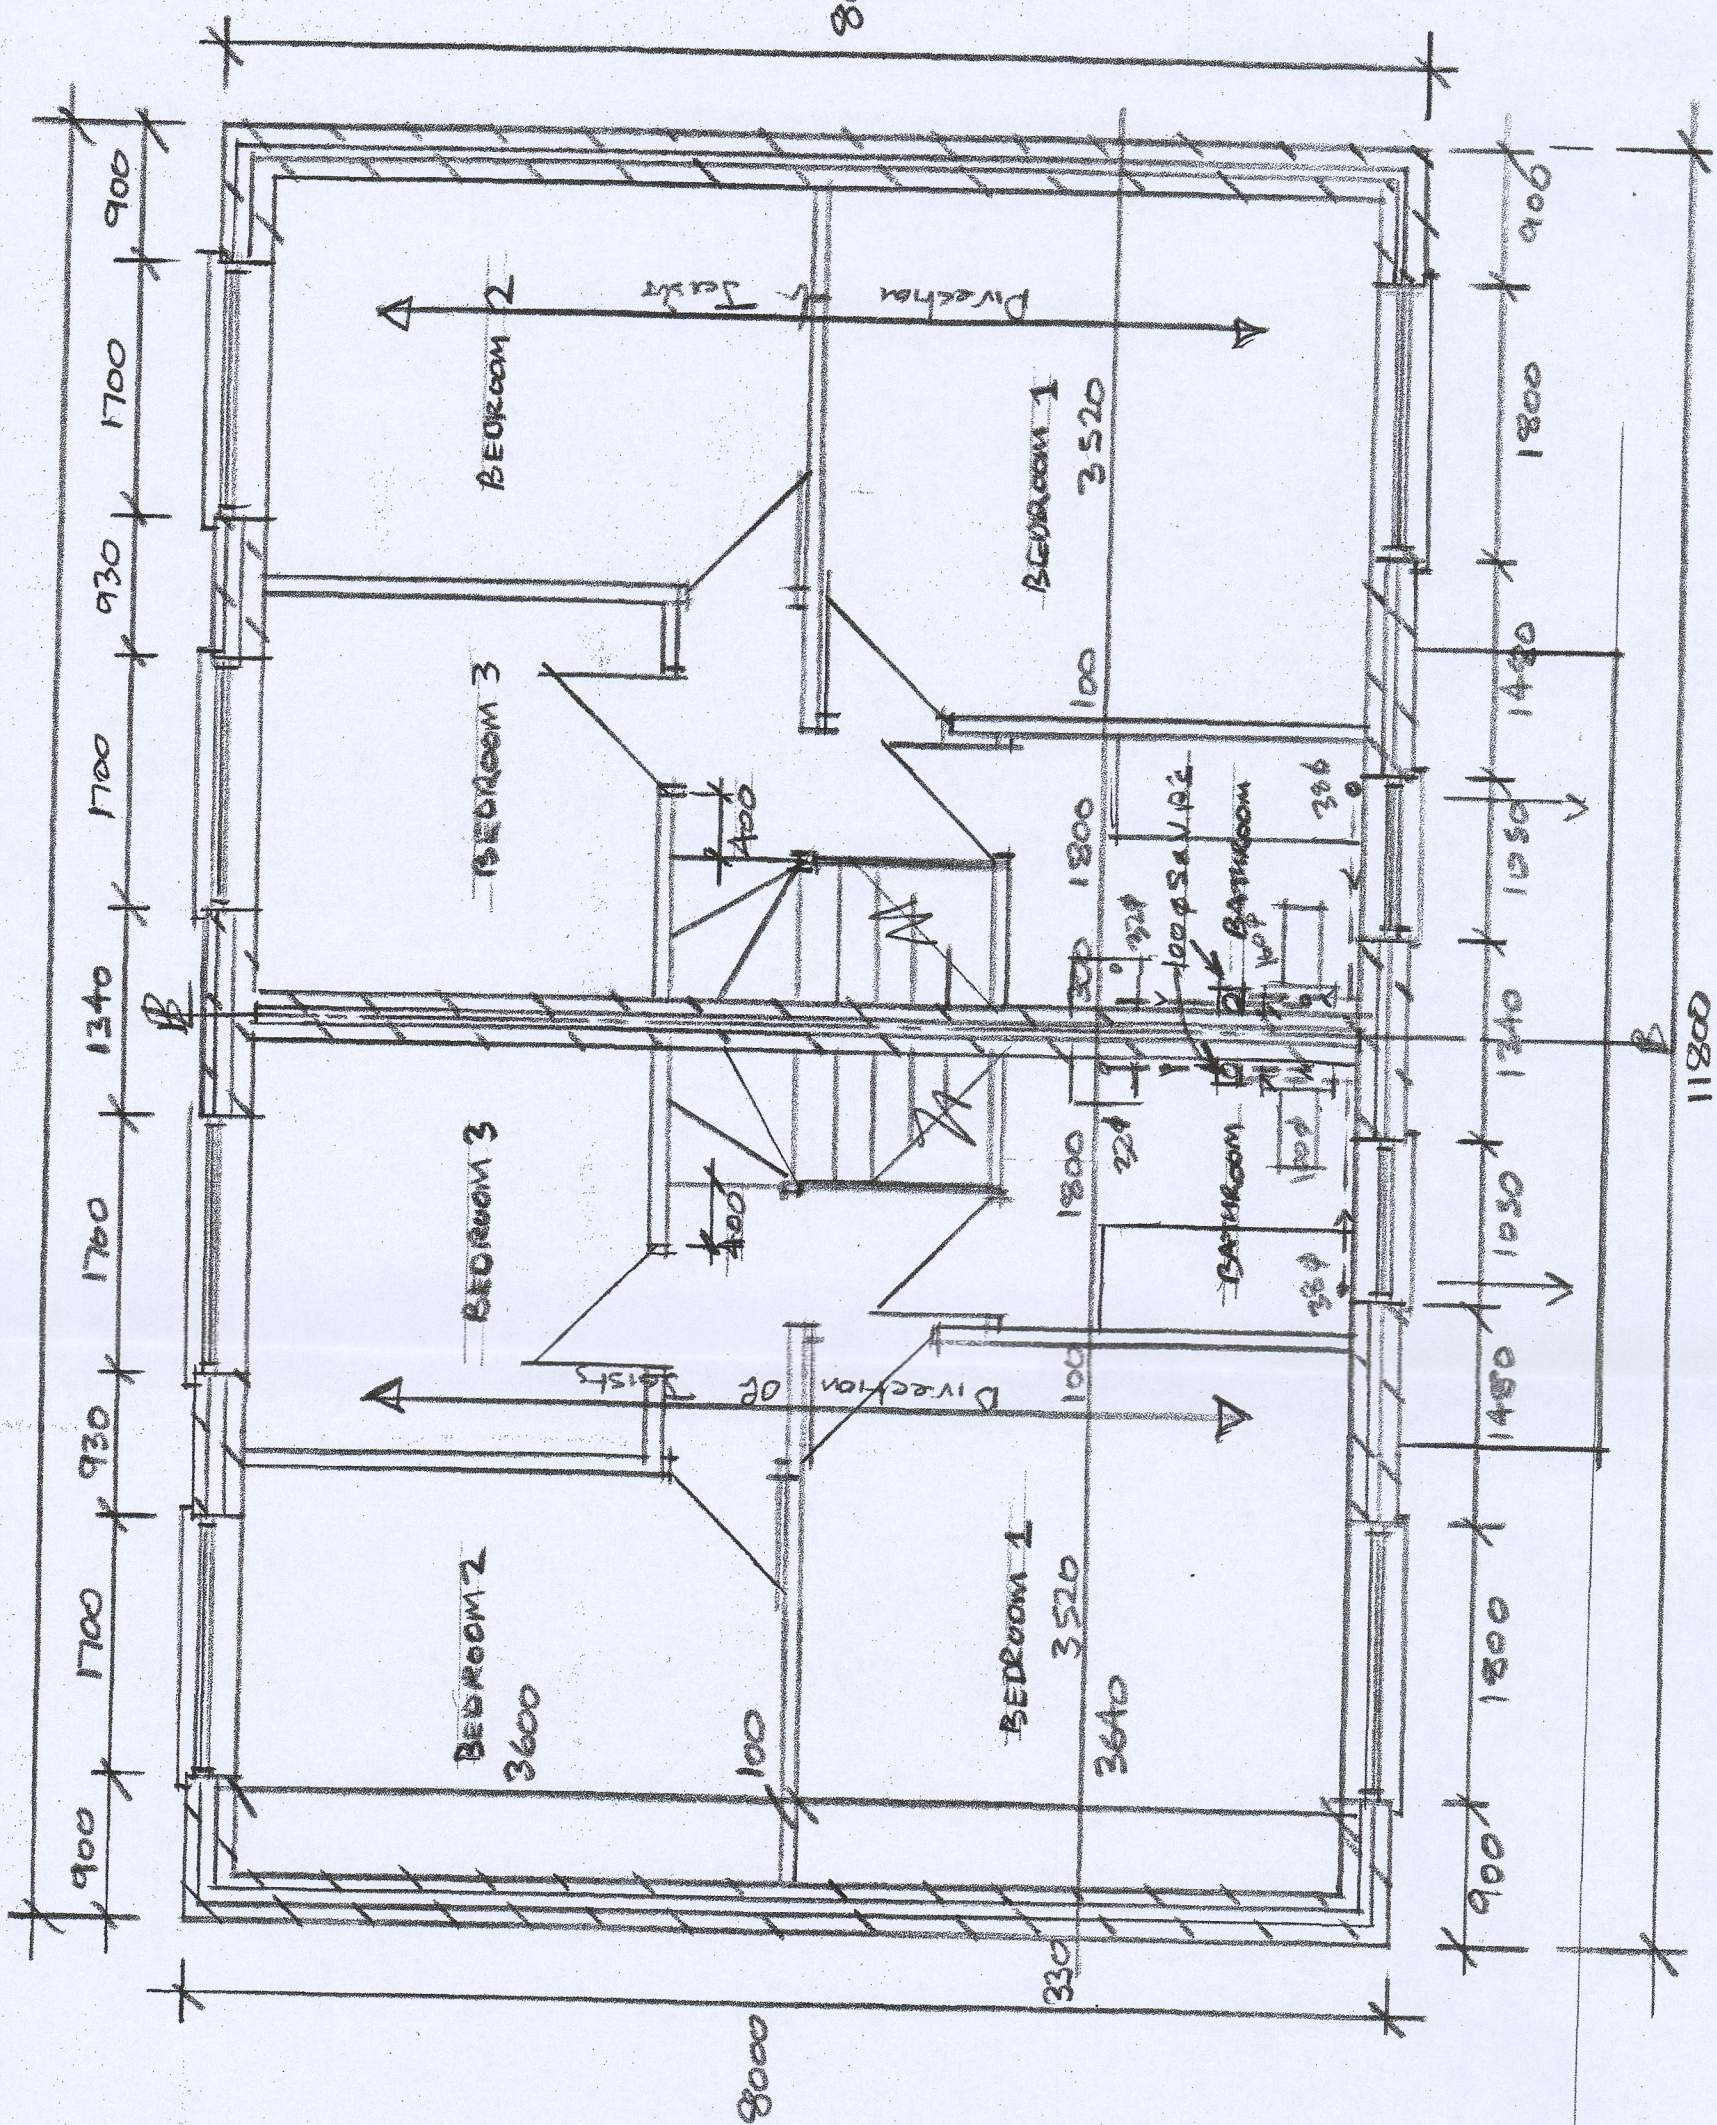


PROPOSED FIRST FLOOR (SEMI-DETACHED HOUSES)

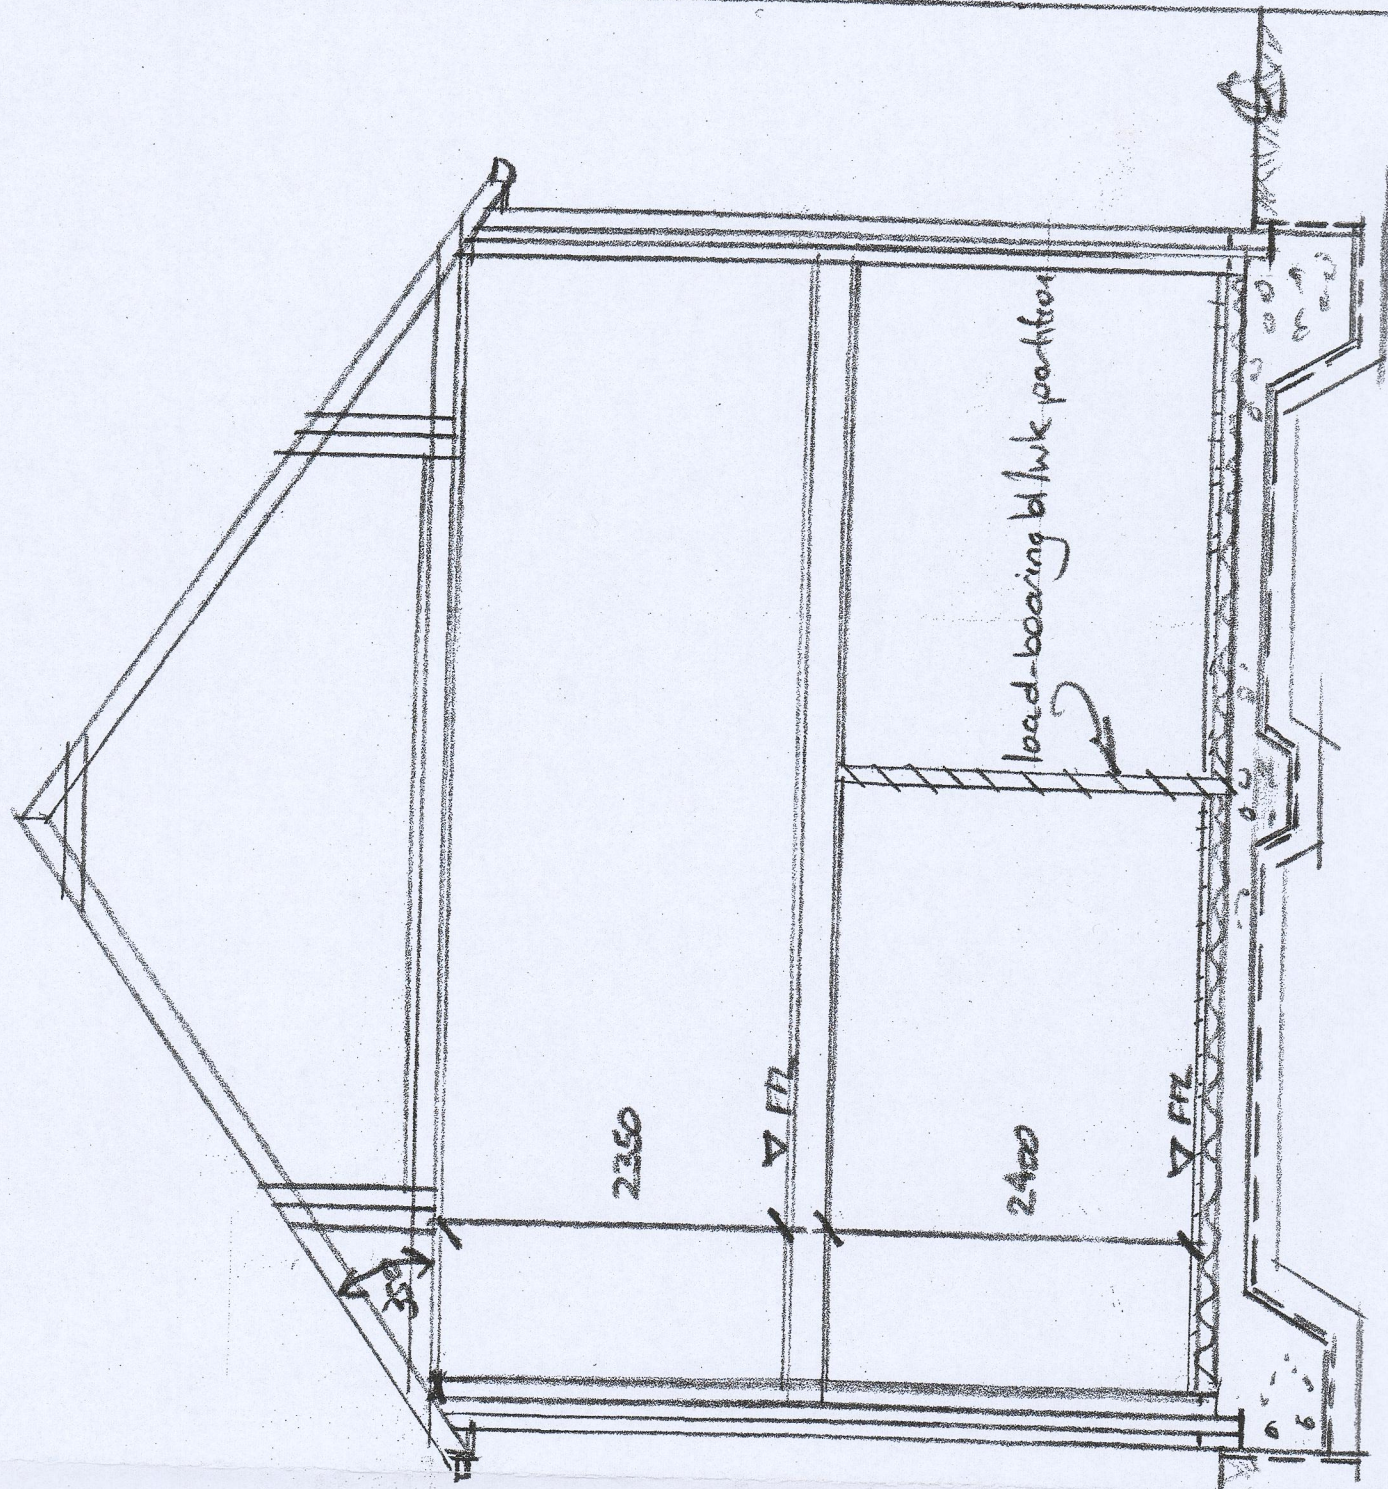

SECTION A-A

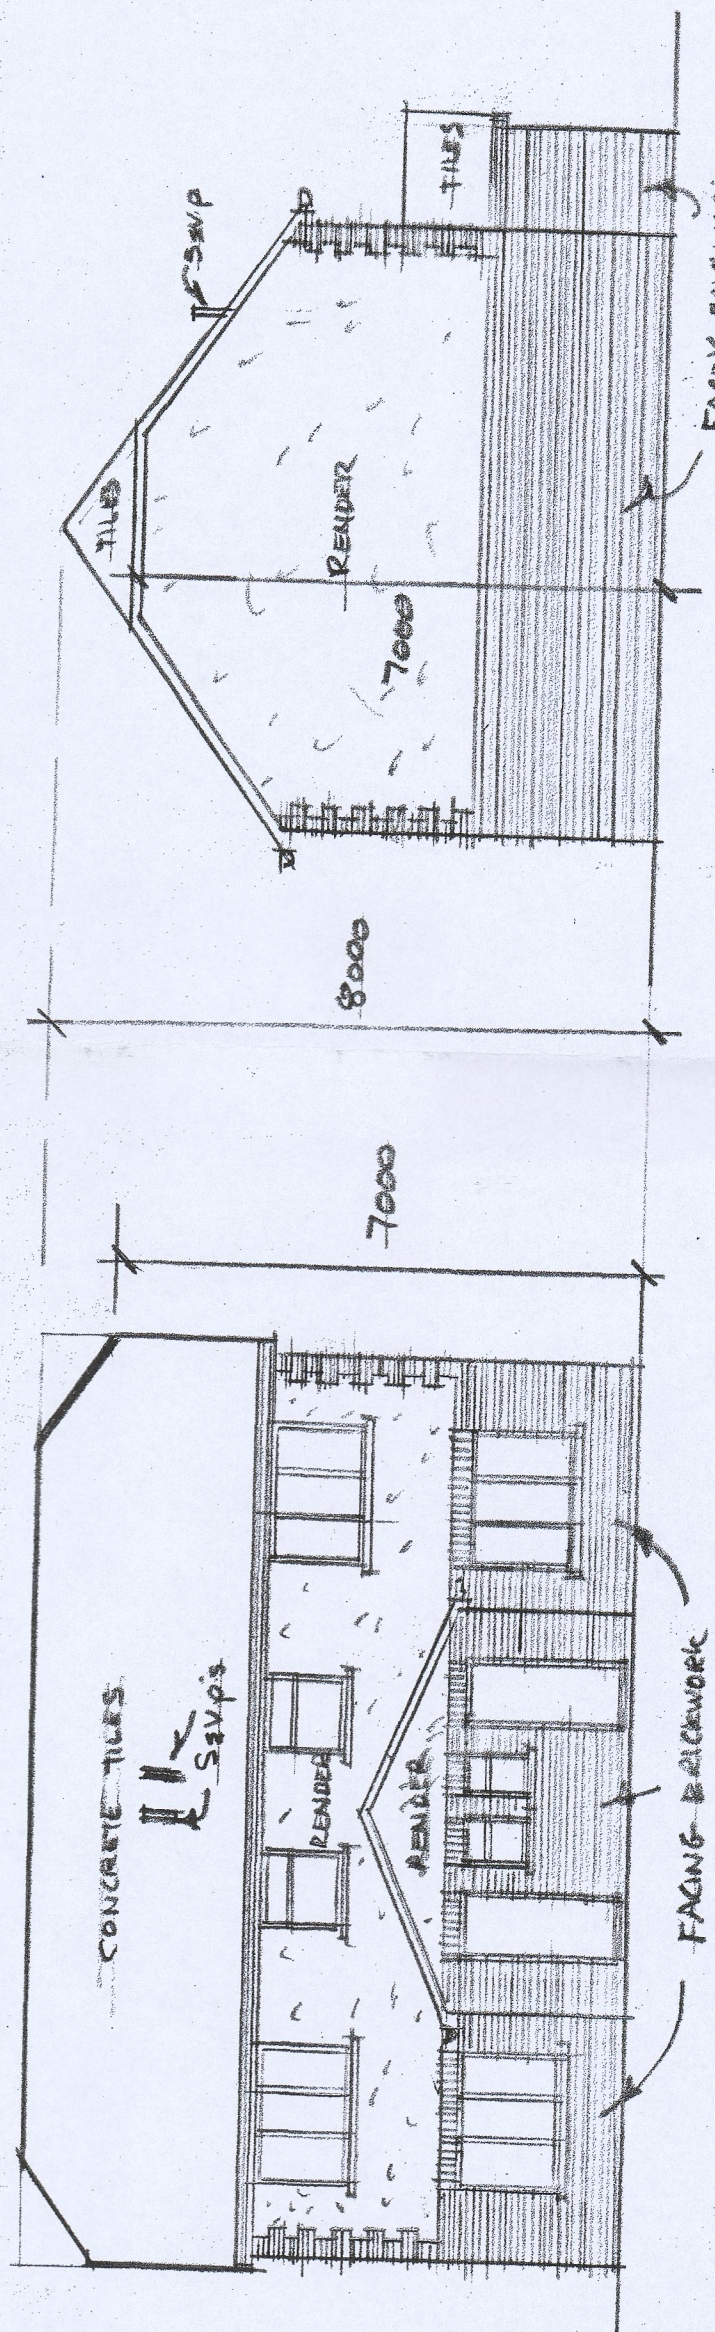


PROPOSED FRONT ELEVATION (NORTH WEST)

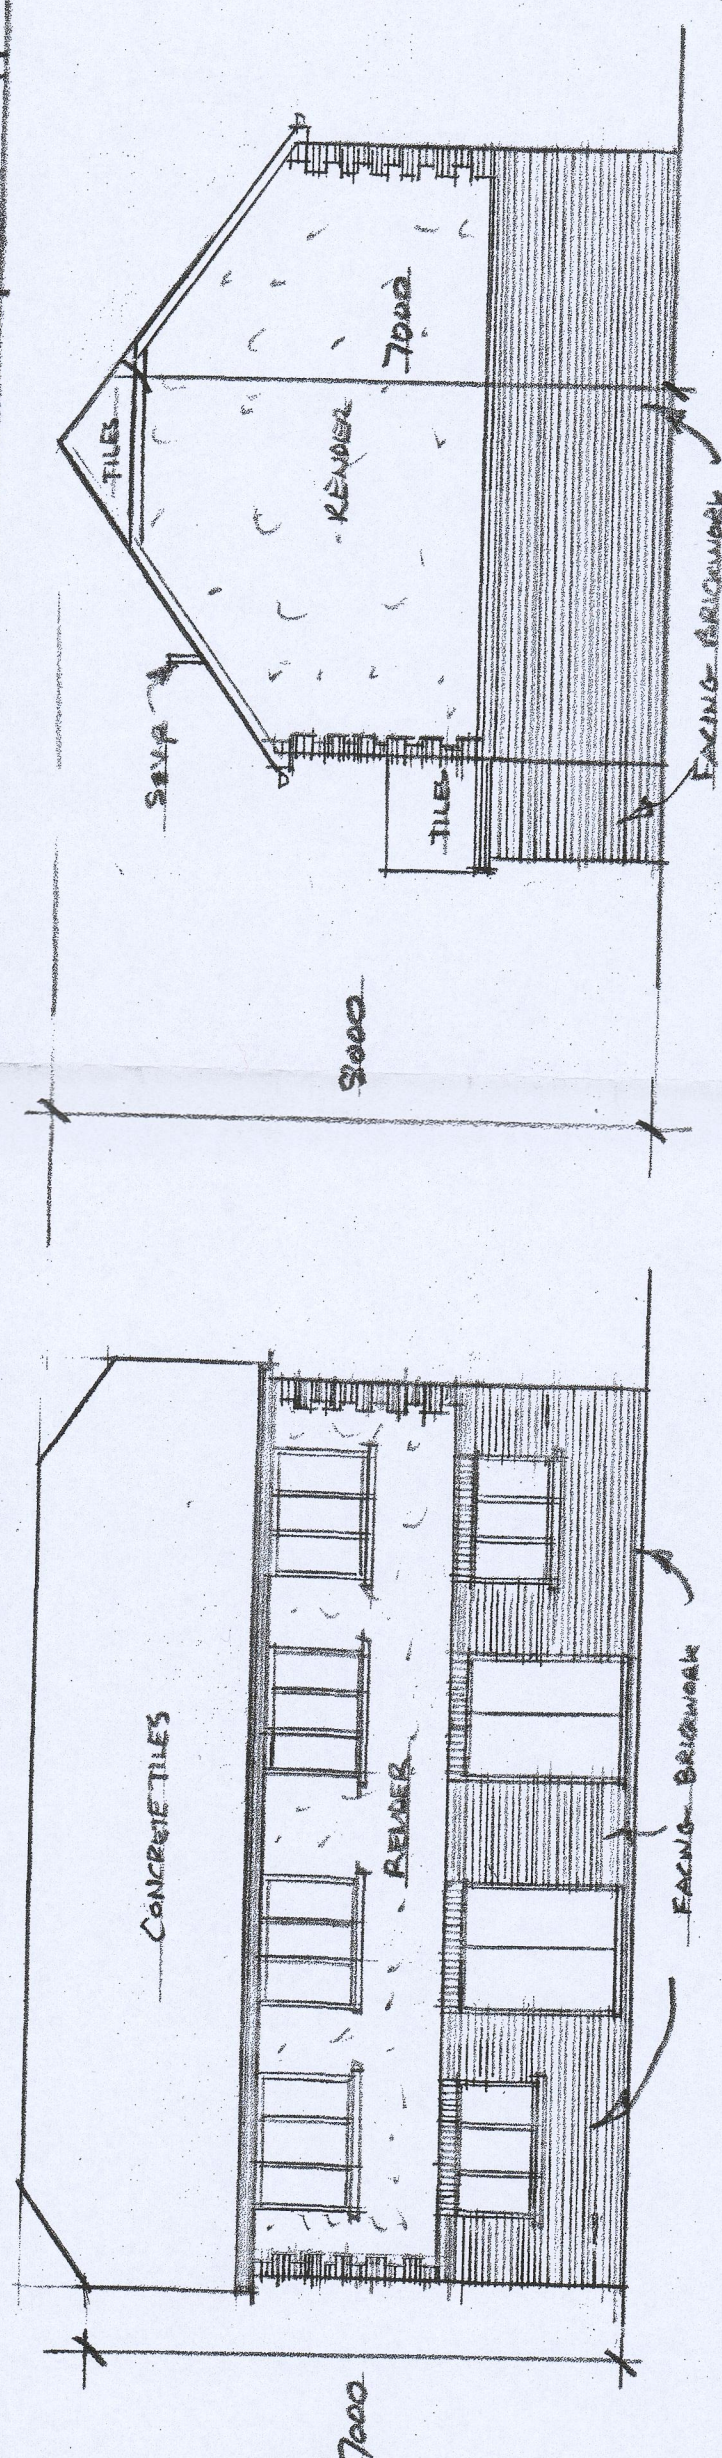

PROPOSED REAR ELEVATION (SOUTH WEST)

PROPOSED SIDE ELEVATION (NORTH)

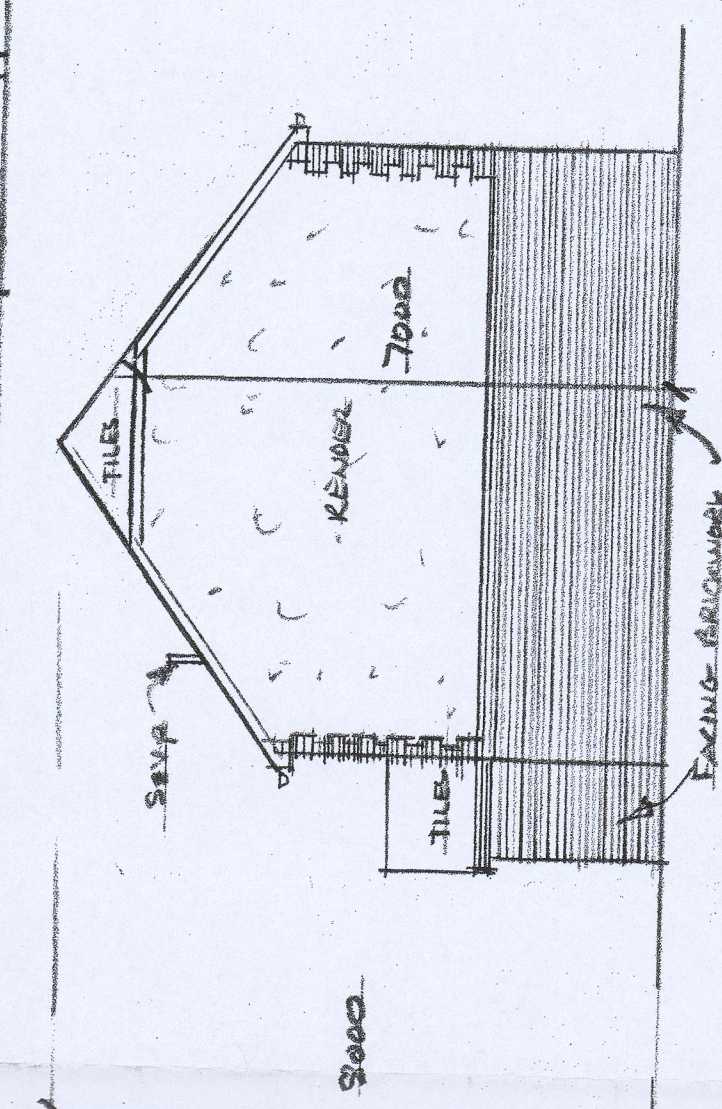

PROPOSED SIDE ELEVATION (SOUTH)

Notes:
A. Measurements added to ridge etc. A. Collins

JOB	PROPOSED FOUR NO. HOUSES		
	PAIR OF SEMI-DETACHED HOUSES		
ADDRESS	(AMENDED)		
	ELWYN DRIVE, THYMYRODYN,		
	MERTHYR TYDFAL, CF47 0NS		
DRAWING	SCALE	DATE	DATE
4 of 4	1:50, 1:100	FEB 2022	A COLLINS
		MAR 2022	