



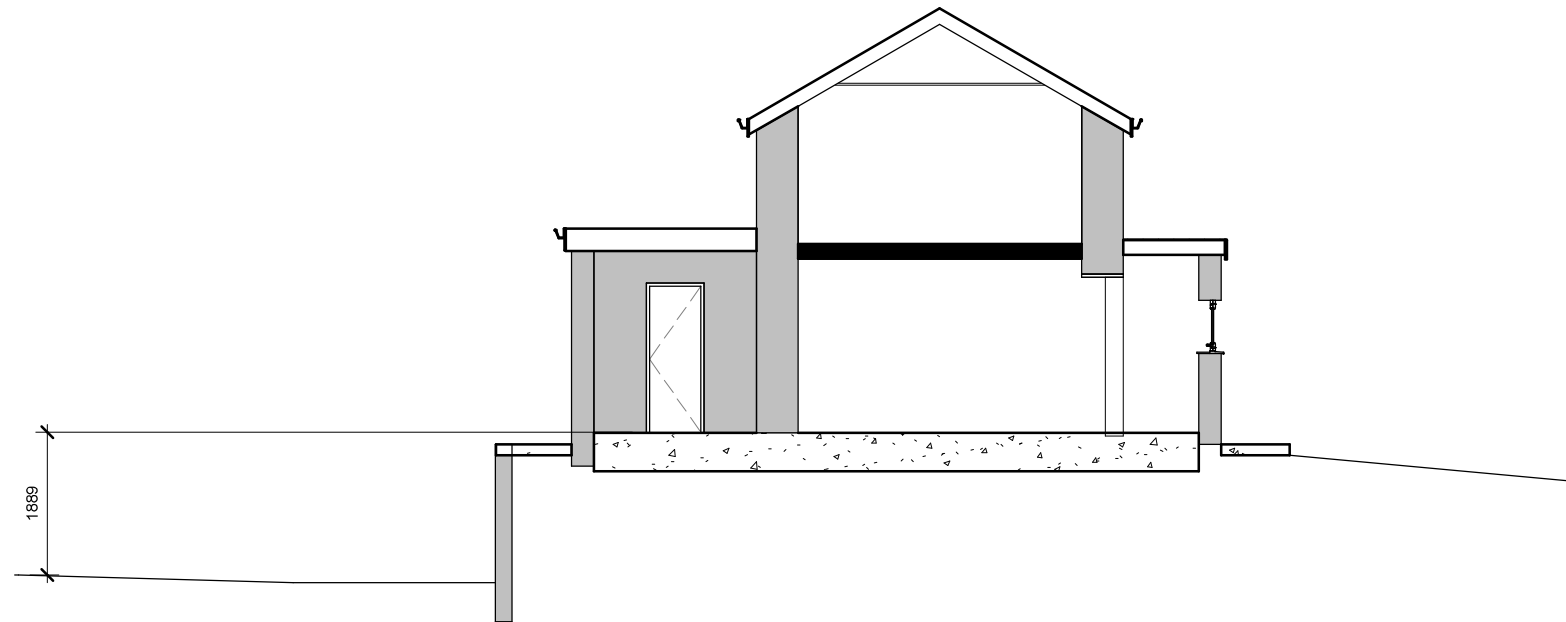

2 Proposed Section
1 : 100

INDIGO DESIGN (Part of 3dcadwales Ltd) 5 Ashlea Drive,
Merthyr Tydfil, CF47 0NY Tele 01685 385746 Mob -
07940913216 Email: philip@3dcadwales.co.uk

This Drawing is Copyright,
Dimensions to be checked
on site and not scaled from
this drawing

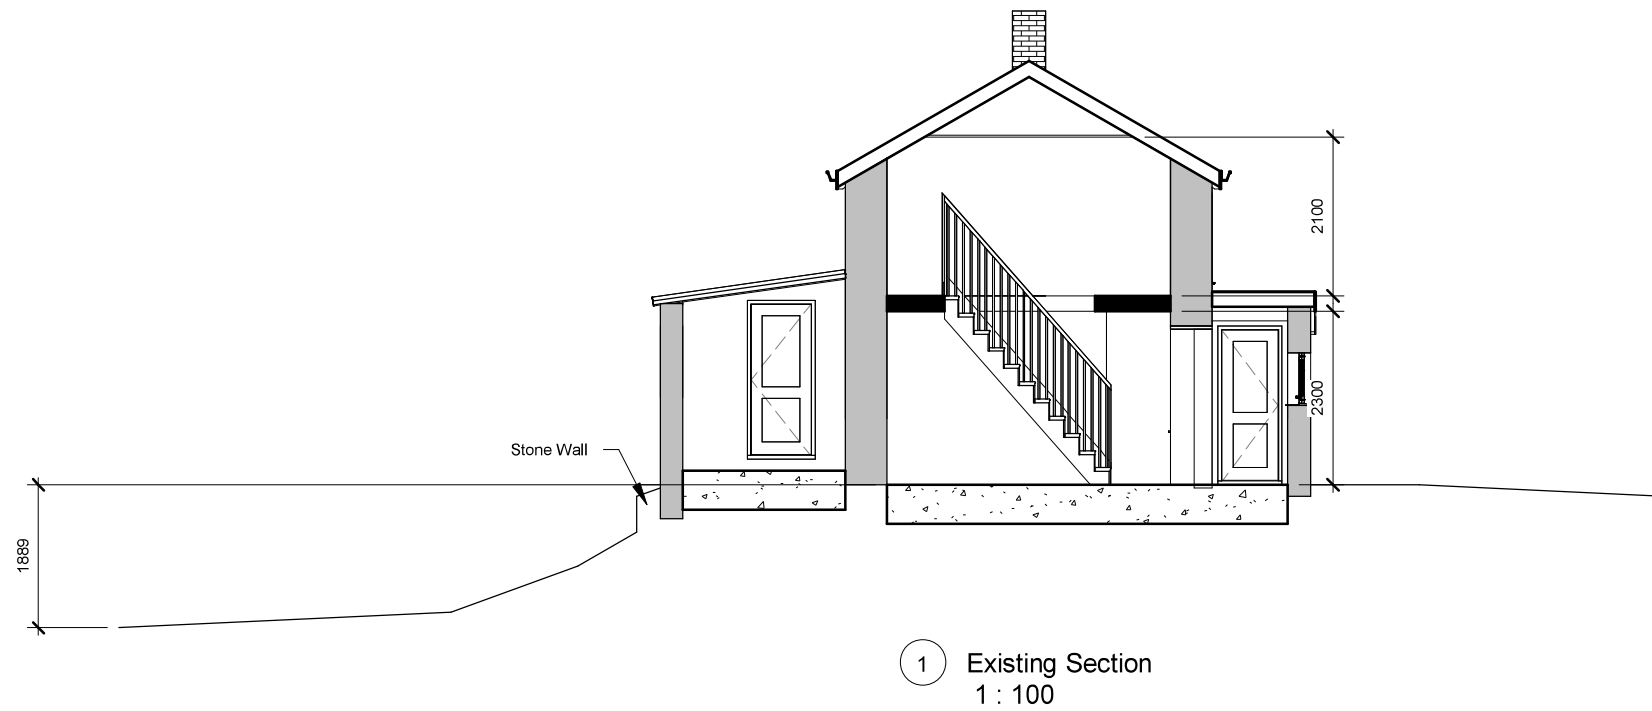

PURPOSE OF ISSUE	DRWAING NUMBER
Planning Approval	PS-05

PROJECT
New first floor and rear extensions

SHEET
Sections

Address
20 Plantation Square, Troedyrhiw, Merthyr Tydfil. CF48 4HQ

Checked by	Drawn by	Scale (@ A3)
JH	PH	1 : 100

Rev No	Description	Date
A	Issue	29/06/2024