


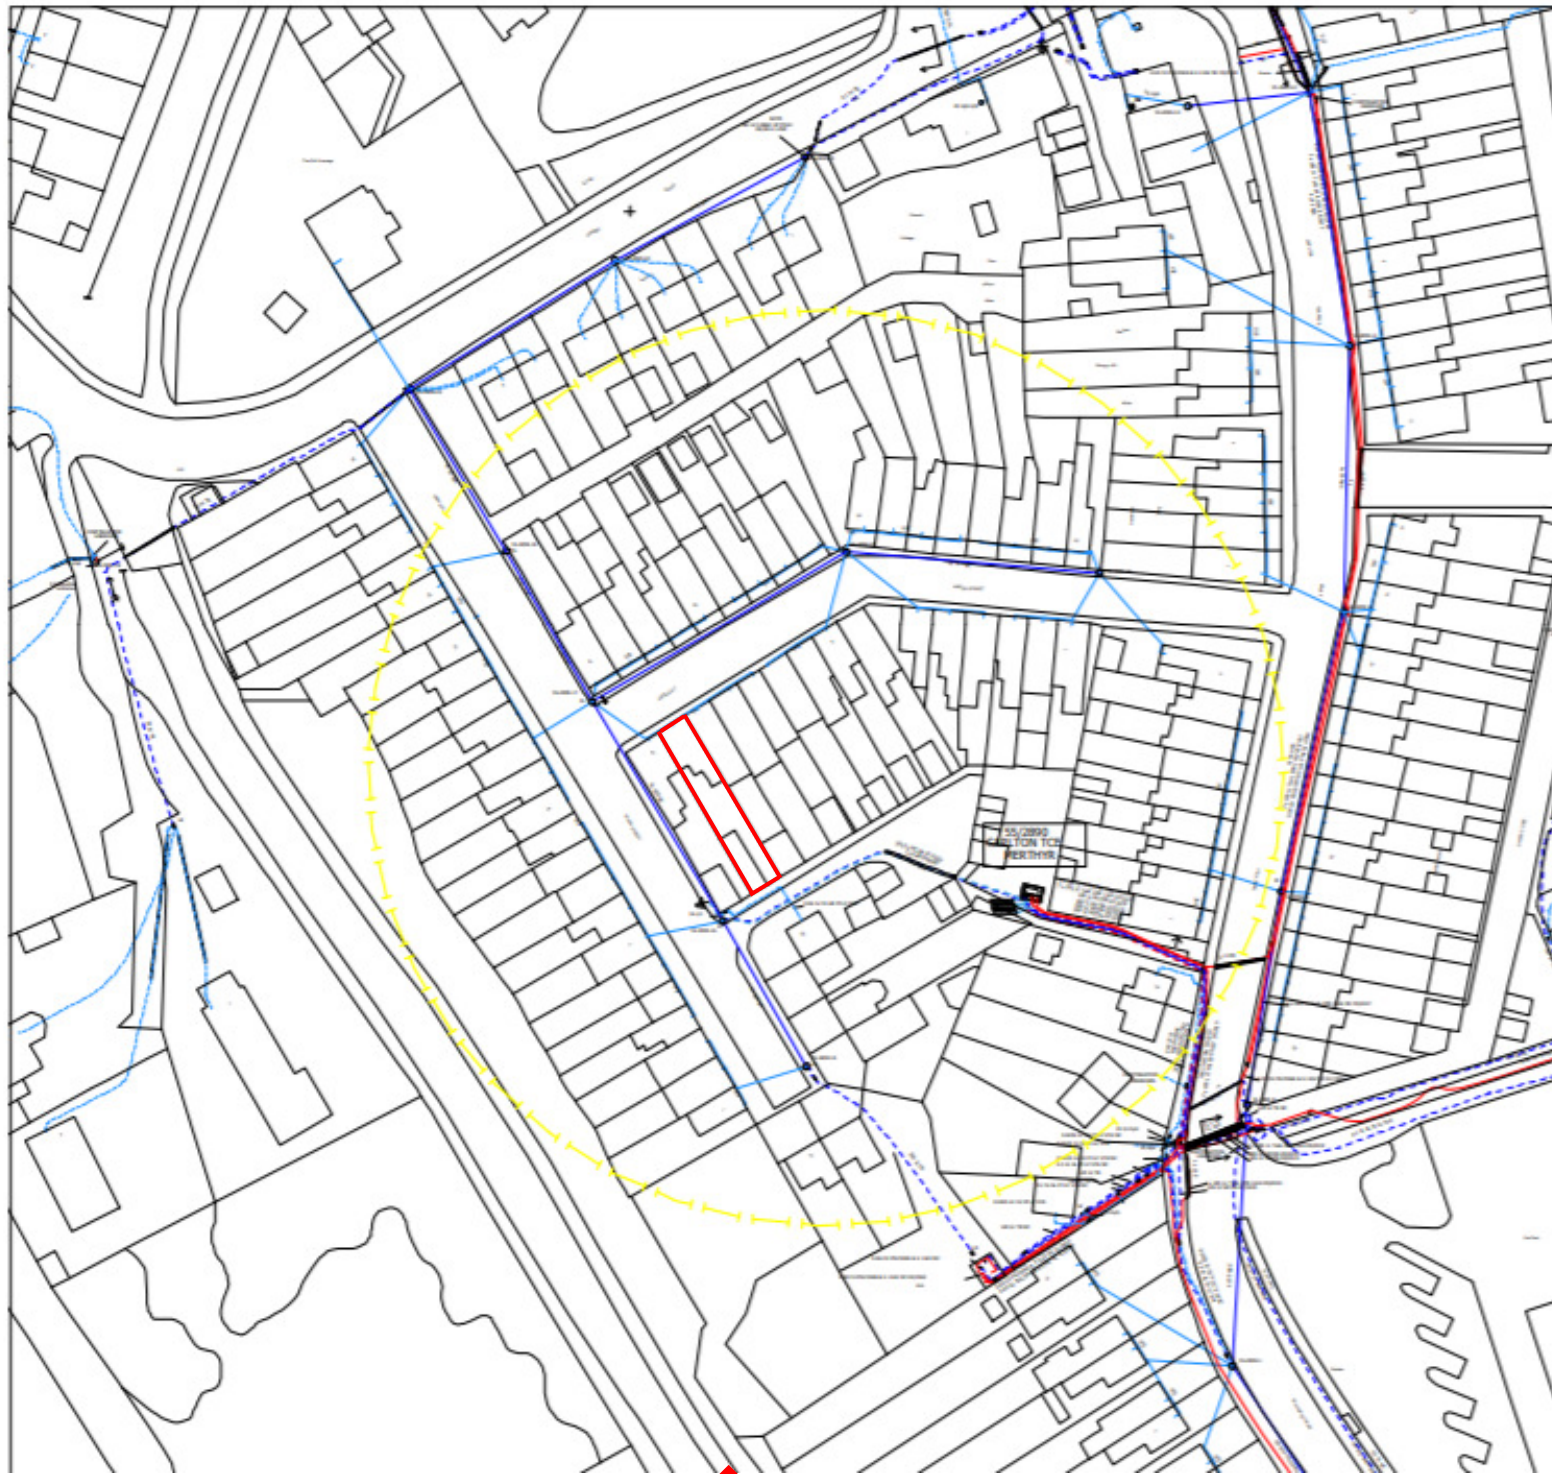

NORTH

Location Plan for.....

14, Angus Street, Troedyrhiw, Merthyr Tydfil, CF48 4EU

Scale - 1:1250

Paper - A4