



THE COMPOUND TO BE UTILISED IS NOTATED
A-B-C-D. THE PROPOSED ACCESS ROAD IS TO
BE 3.0 METRES WIDE.

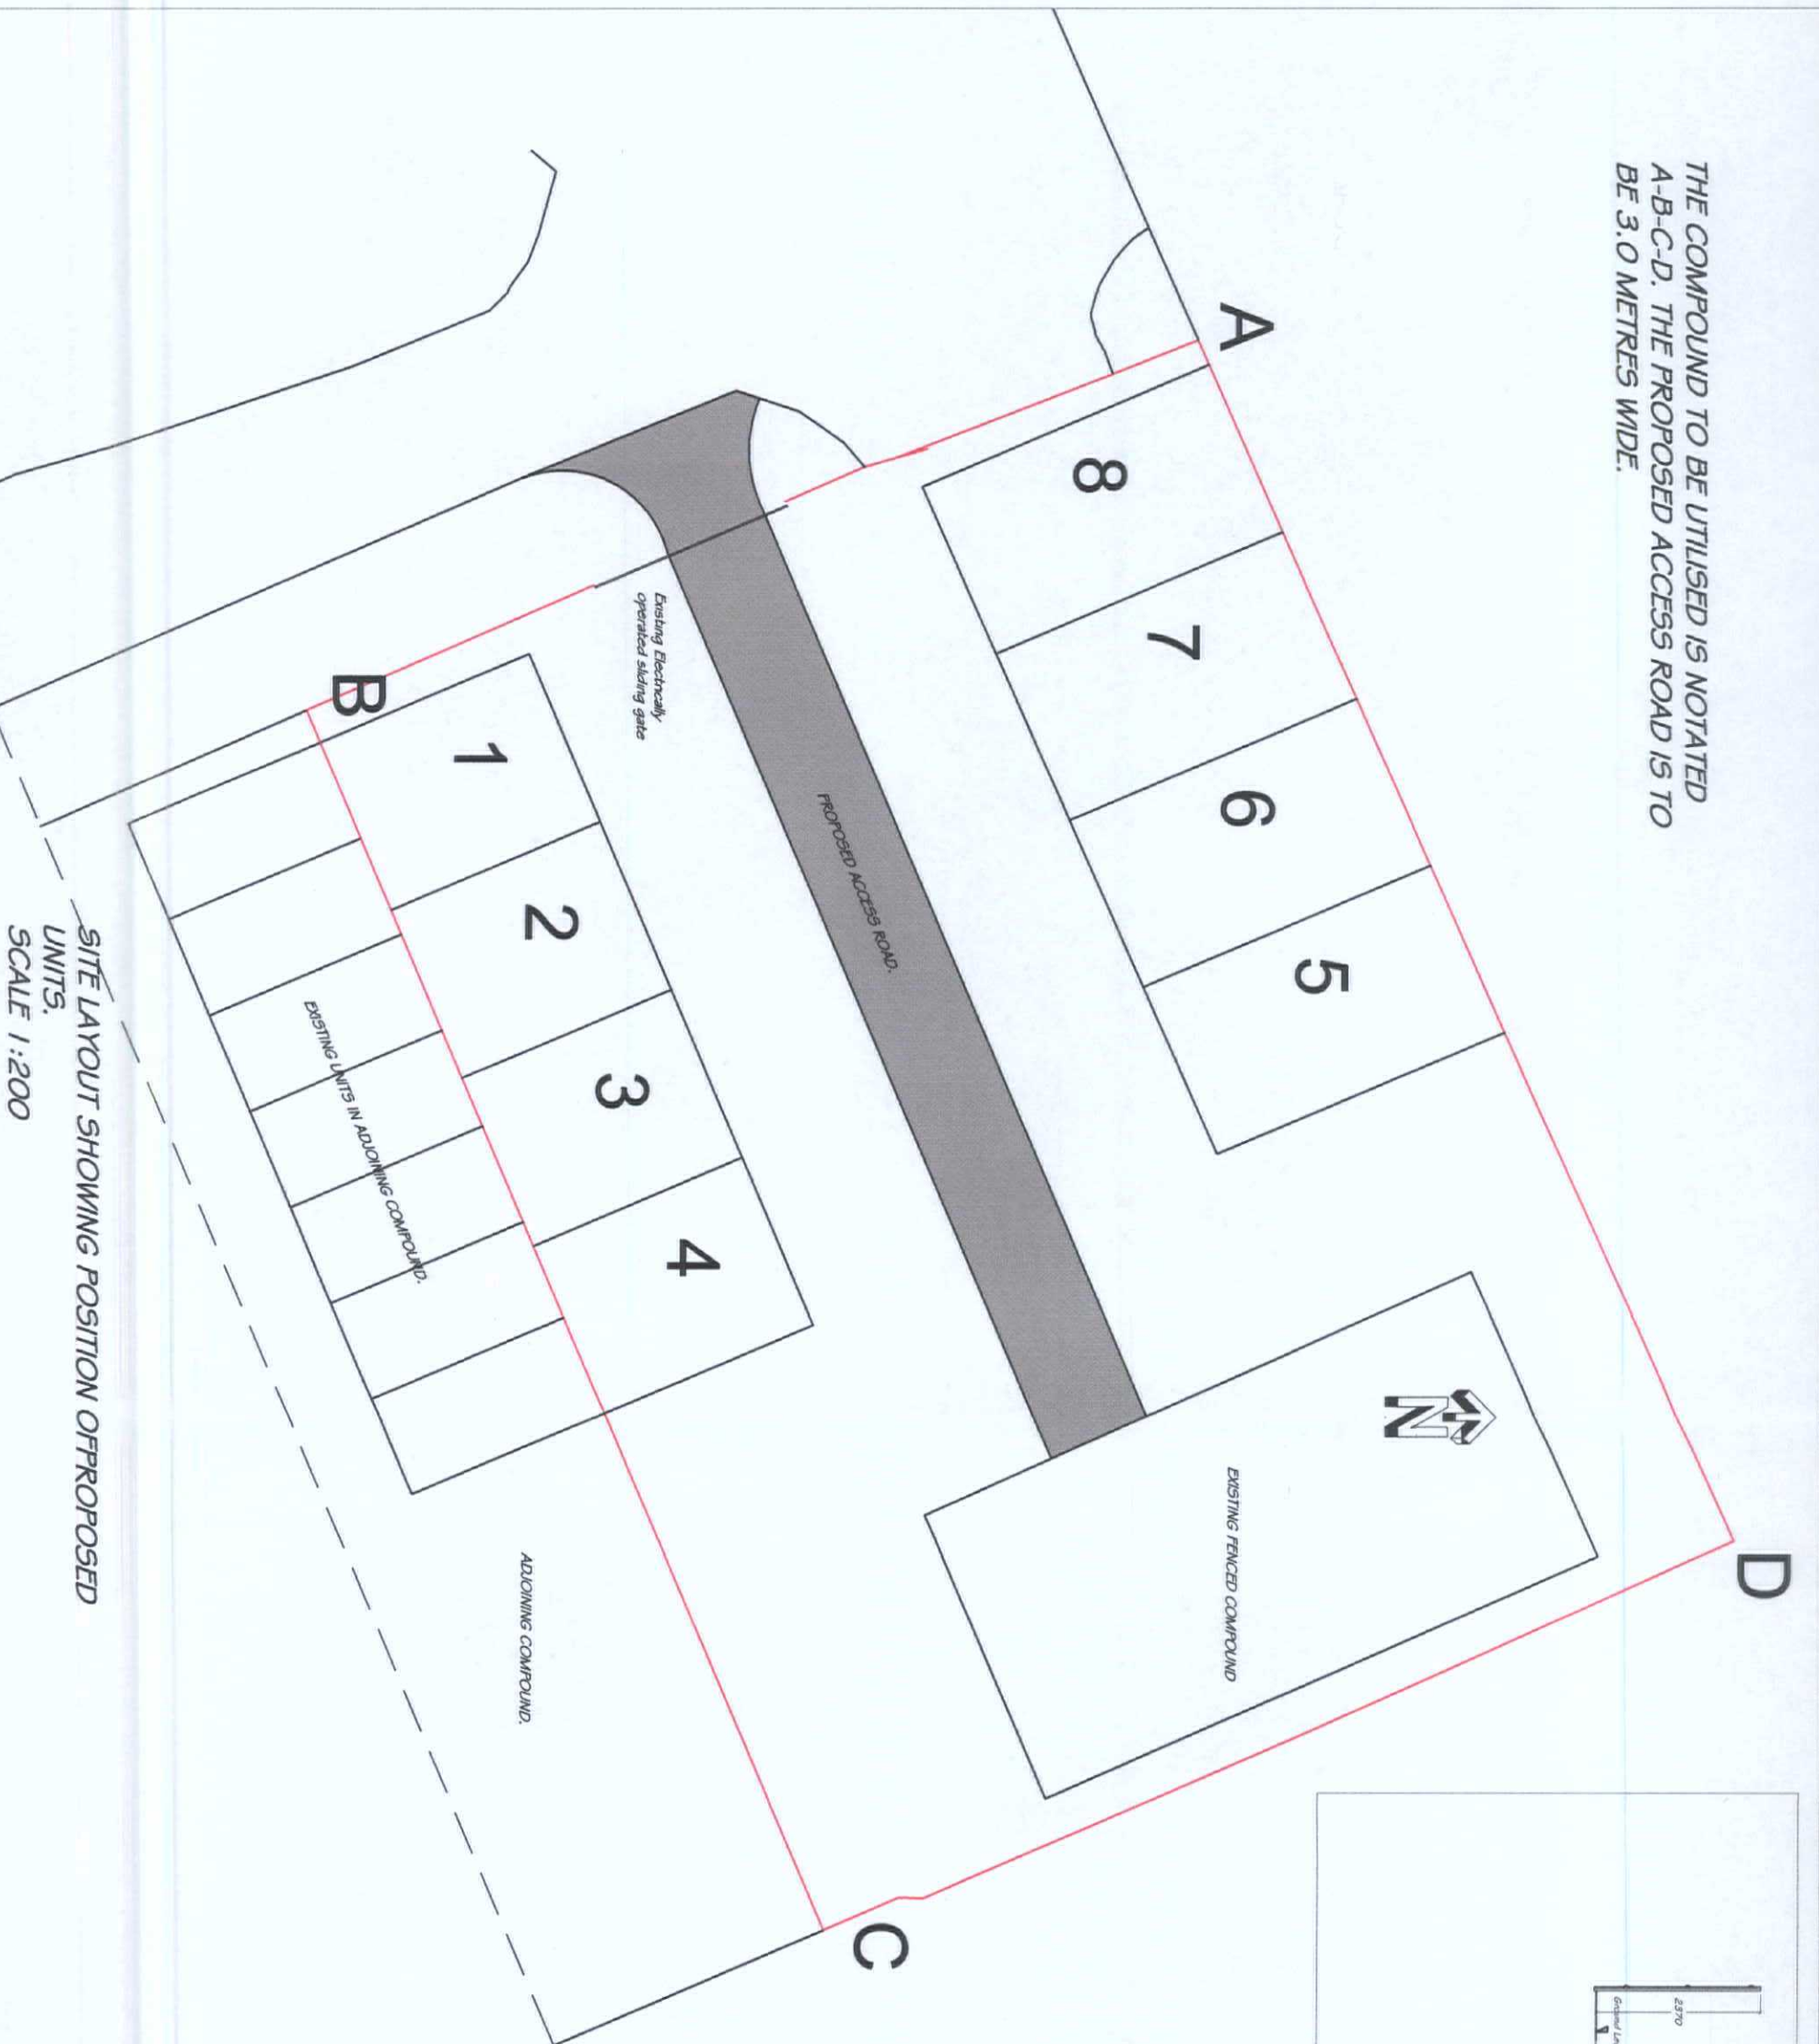

SITE LAYOUT SHOWING POSITION OF PROPOSED
UNITS.
SCALE 1:200

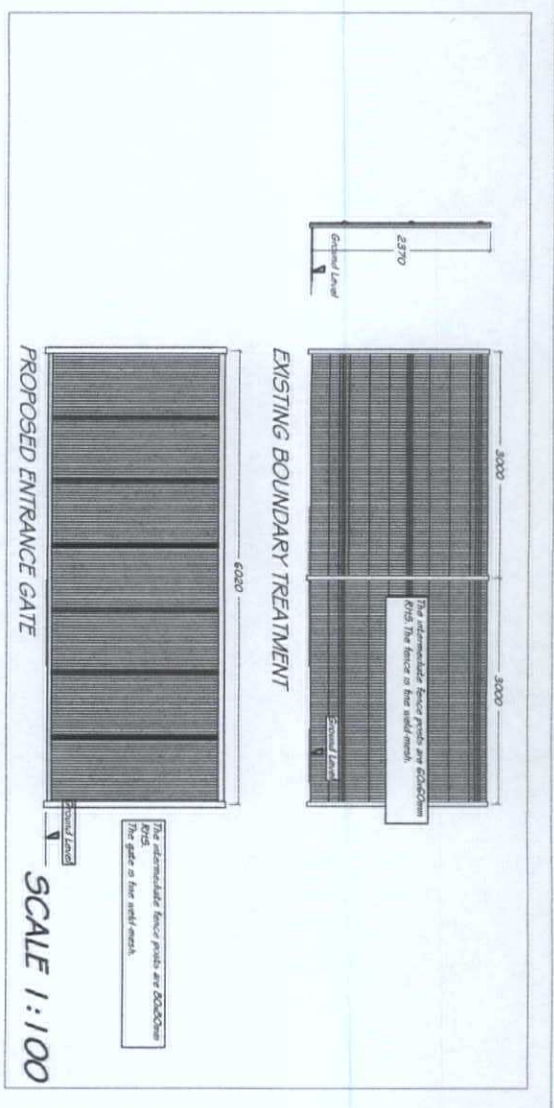

200188

MTCBC
PLANNING DEPARTMENT
18 AUG 2020
RECEIVED