



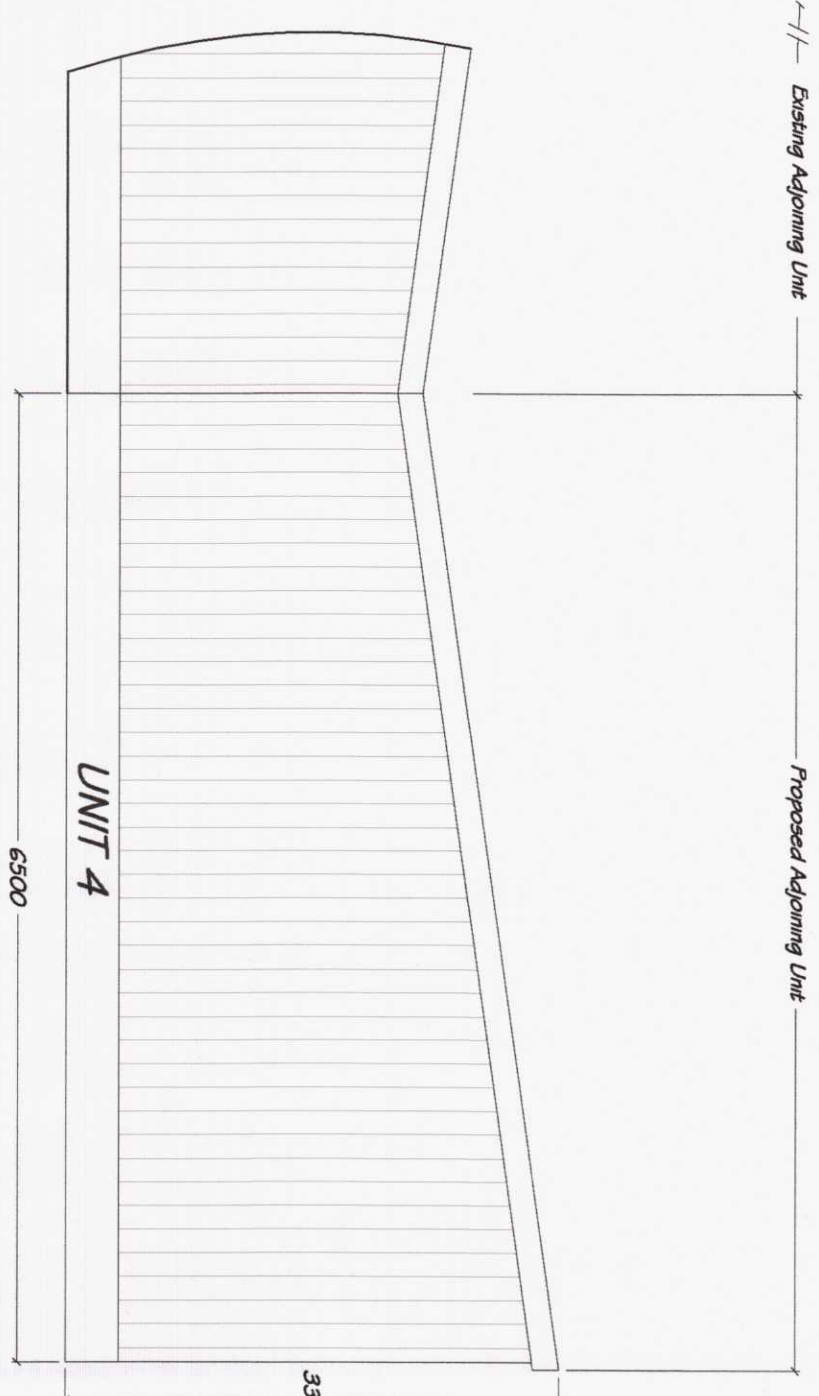


SIDE ELEVATION OF ADJOINING UNITS (1 TO 4) 1:50

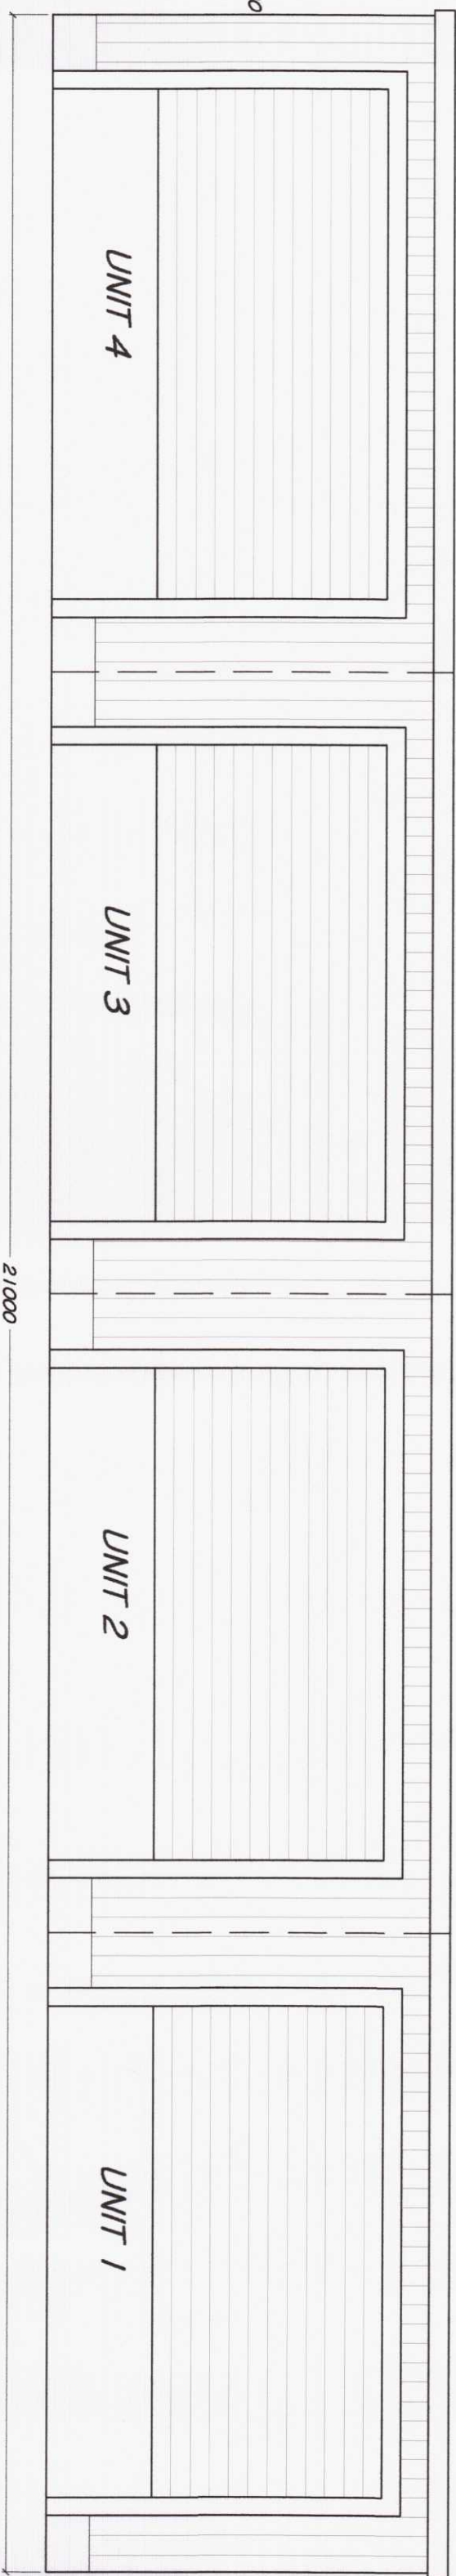


FRONT ELEVATION OF UNITS (1 TO 4) 1:50




SIDE ELEVATION OF ADJOINING UNITS (1 TO 4) 1:50

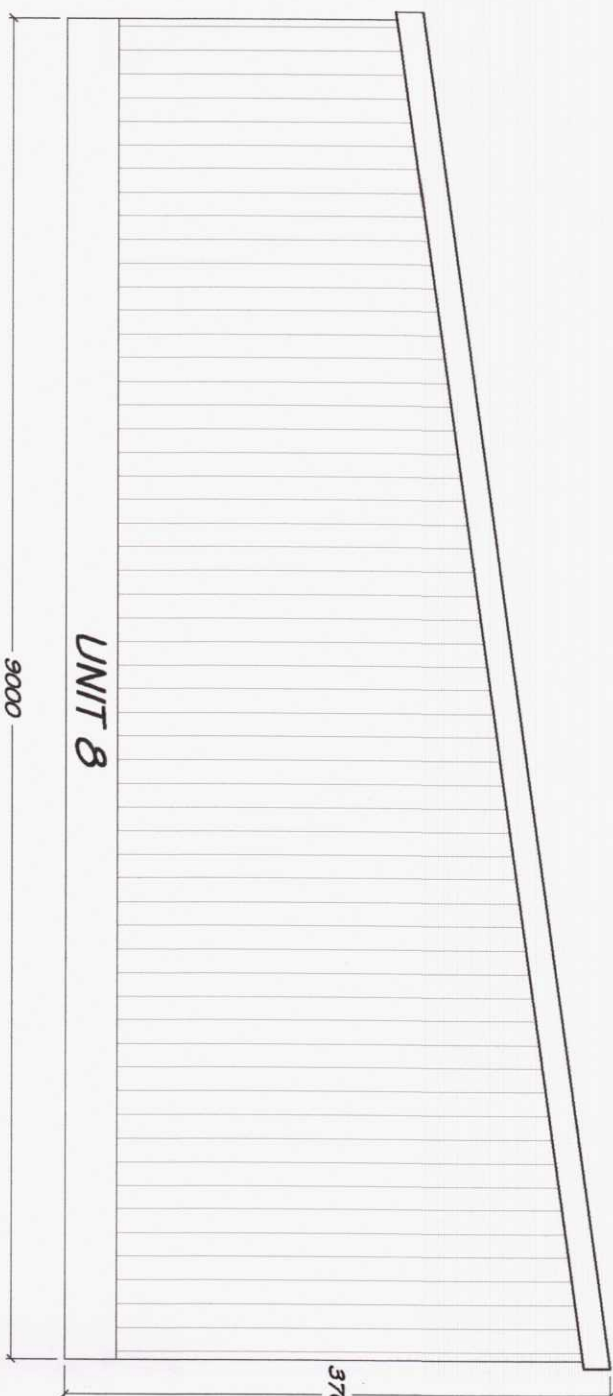


SIDE ELEVATION OF UNITS (5 TO 8) 1:50

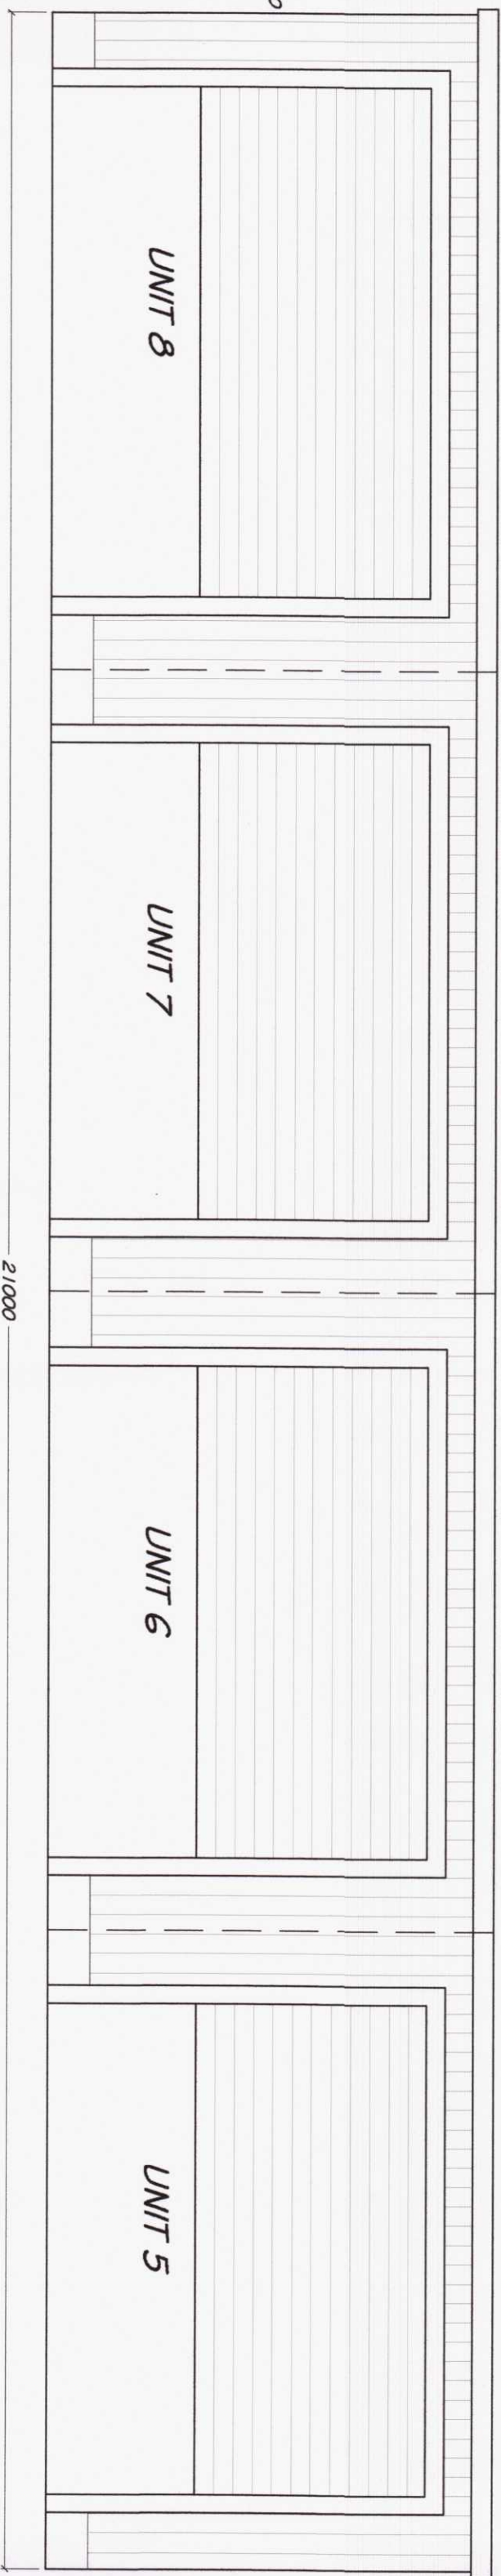

FRONT ELEVATION OF UNITS (5 TO 8) 1:50

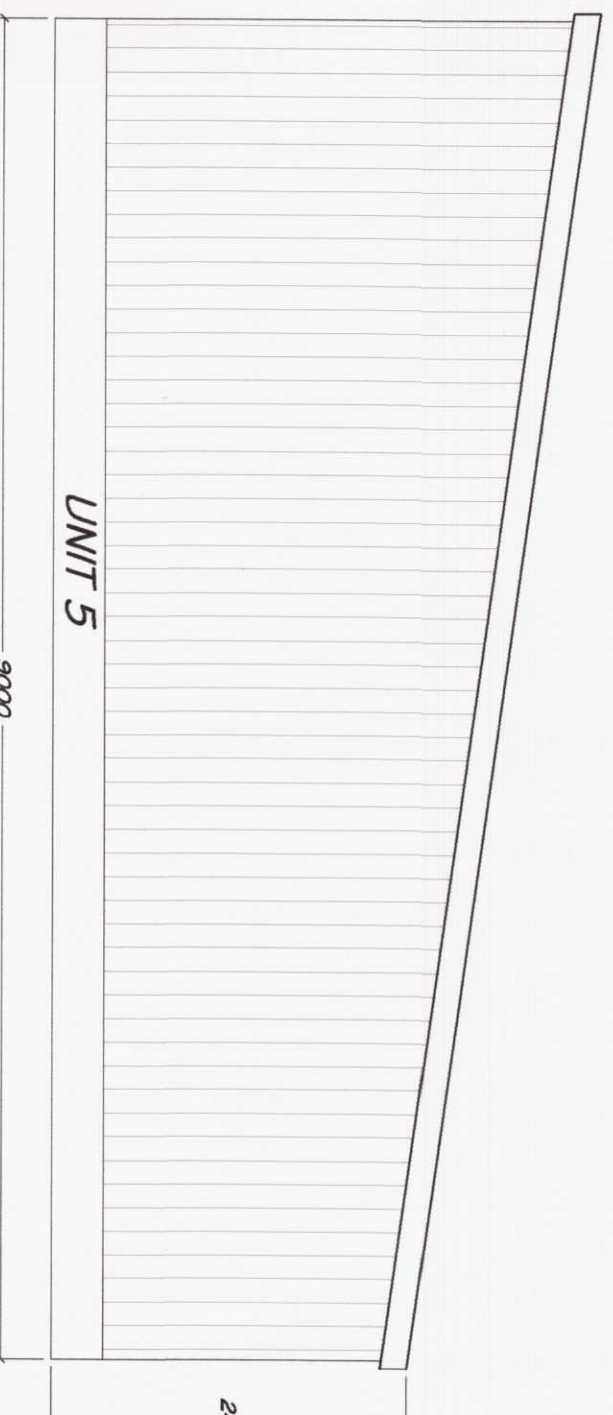


SIDE ELEVATION OF UNITS (5 TO 8) 1:50

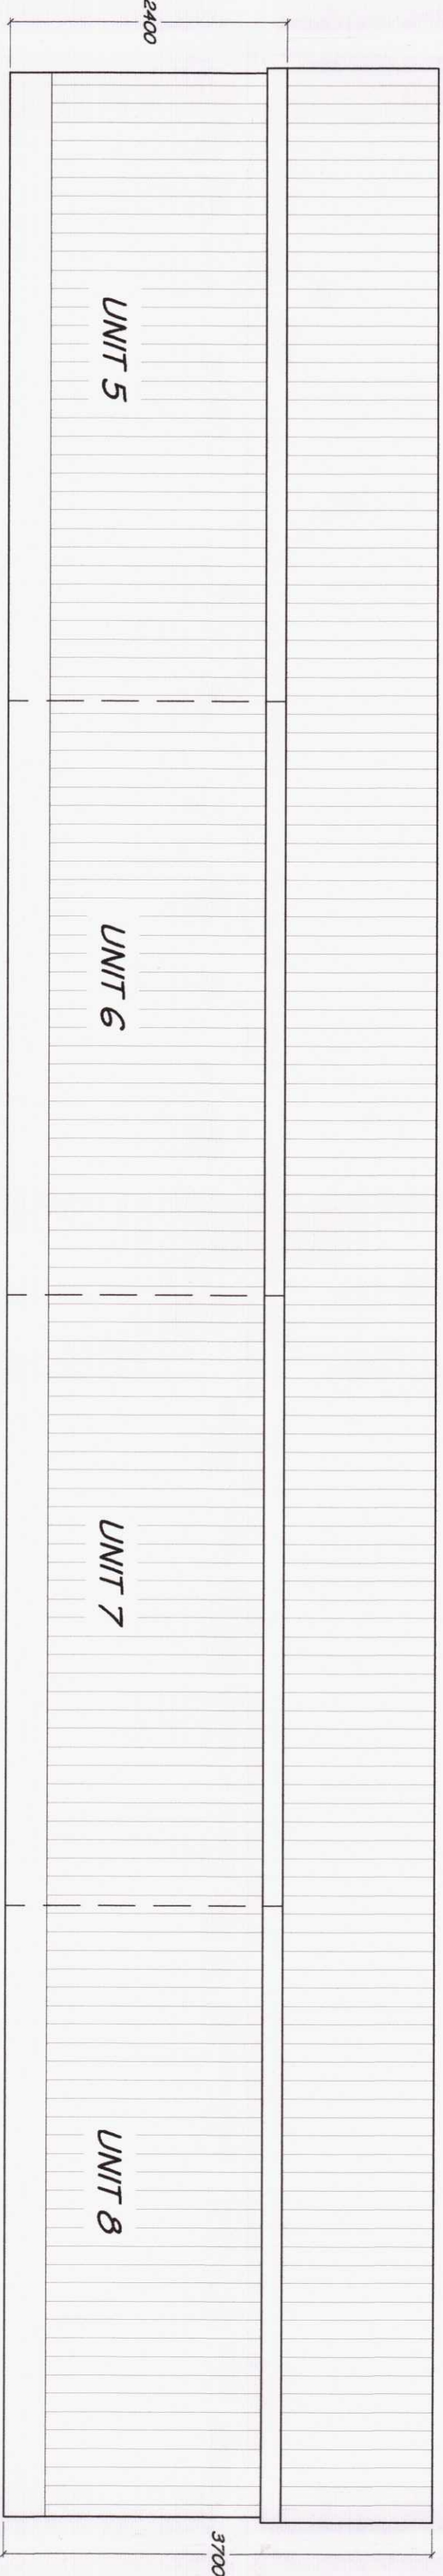

REAR ELEVATION OF UNITS (5 TO 8) 1:50
REAR ELEVATION OF UNITS (1 TO 4) WILL NOT BE VISIBLE

SPECIFICATION
ROOF:
GALVANISED STEEL PROFILE SHEETS, UNPC FLASHING AND RAINWATER GOODS.
WALLS:
DENSE CONCRETE BLOCKWORK.
FLOOR:
CONCRETE SLAB.
ALL DOORS TO BE GALVANISED STEEL ROLLER SHUTTER TYPE. THE FINISH TO THE EXTERNAL YARD AREA TO BE OF A PREVIOUS MATERIAL.

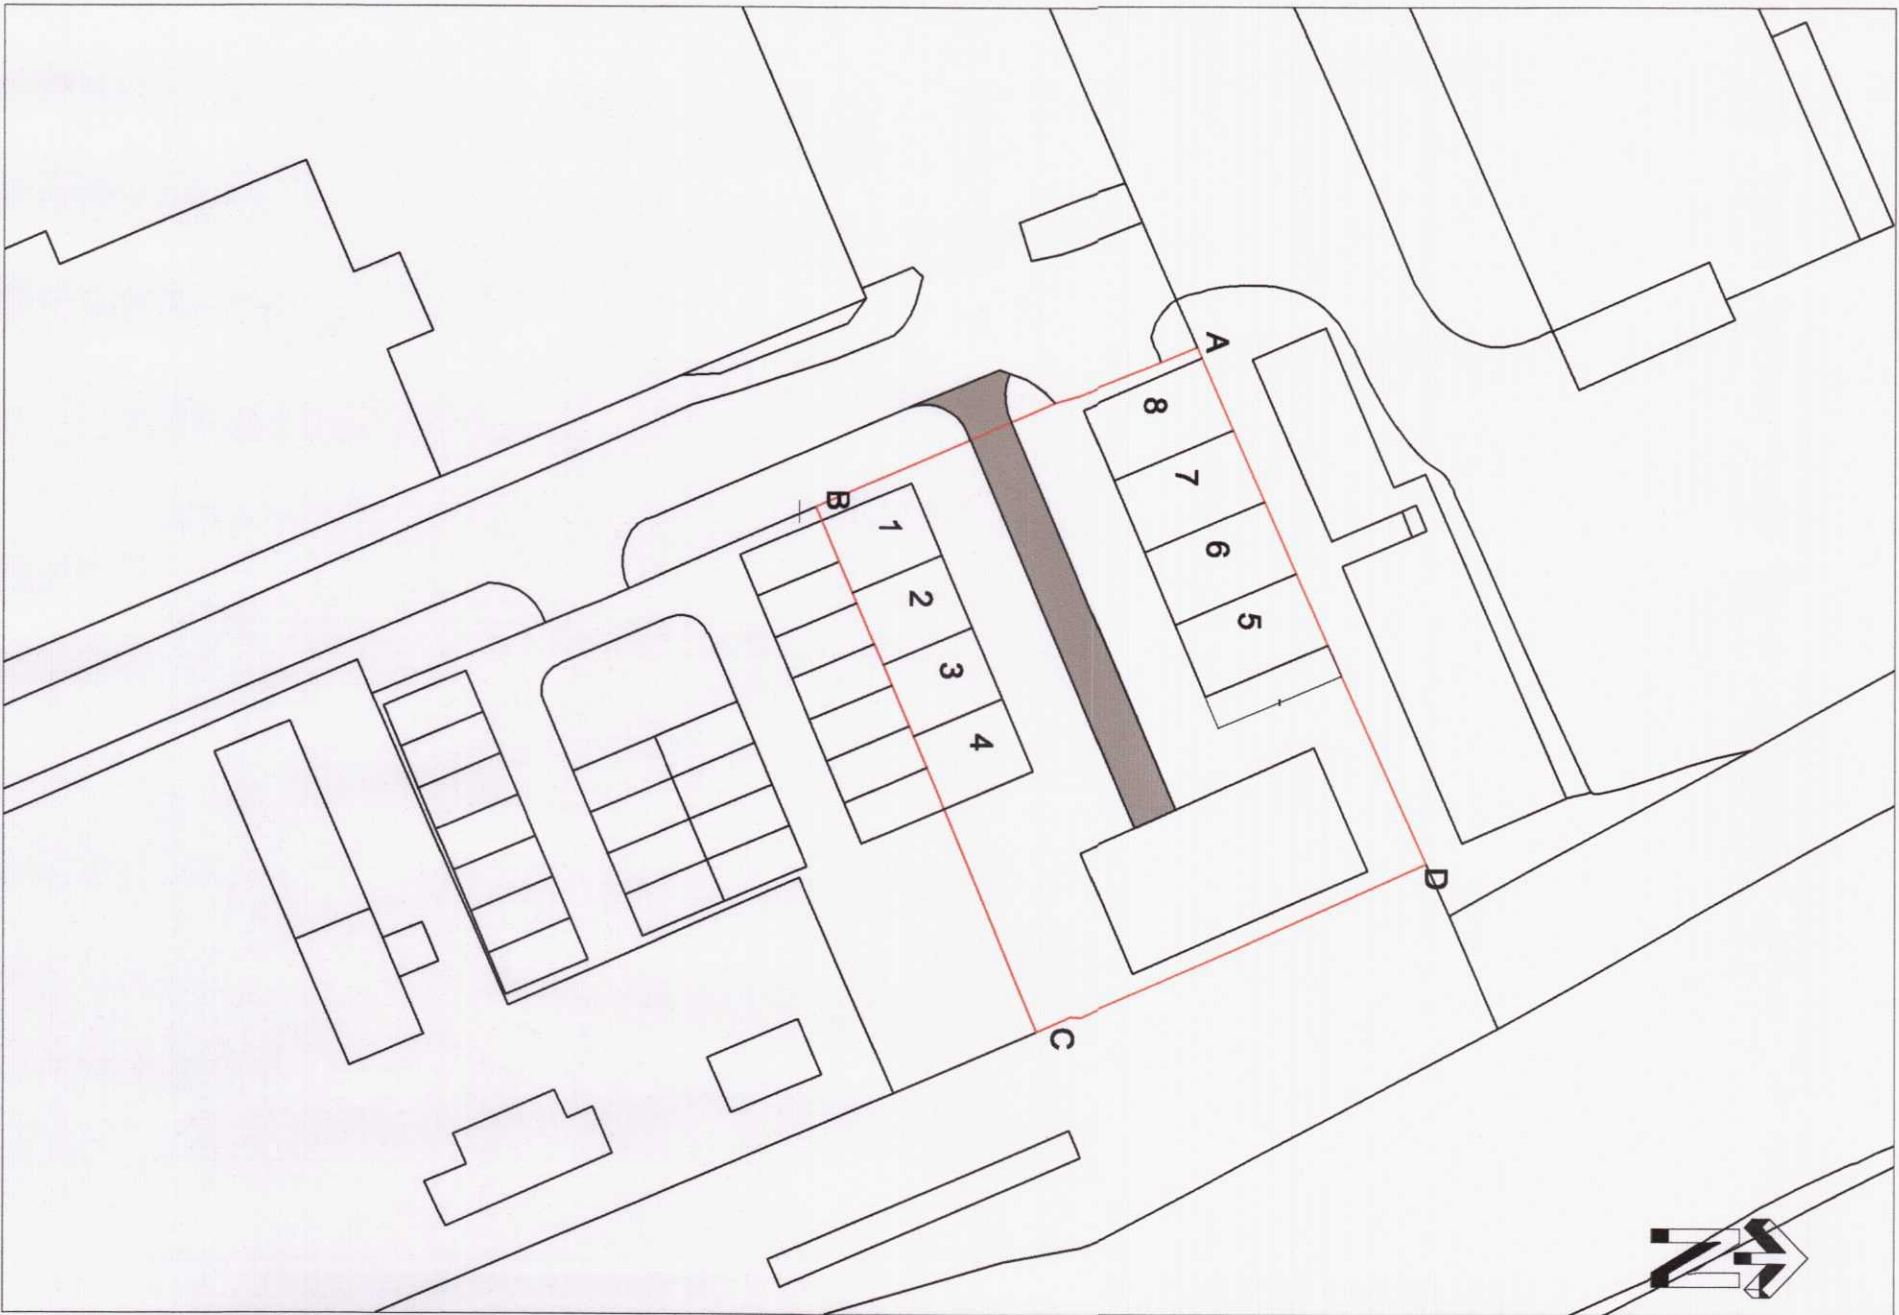

SITE PLAN 1:500



LOCATION PLAN 1:1250

Client: **LOUWIS COMMERCIAL PROPERTY DEVELOPMENT**

Project: **PROPOSED STORAGE UNITS AT THE WILLOWS, ABERCANAID, MERTHYR TYDFIL**

Drawing Title: **PROPOSED PLANS & ELEVATIONS**

Date: **AUGUST 2020**