
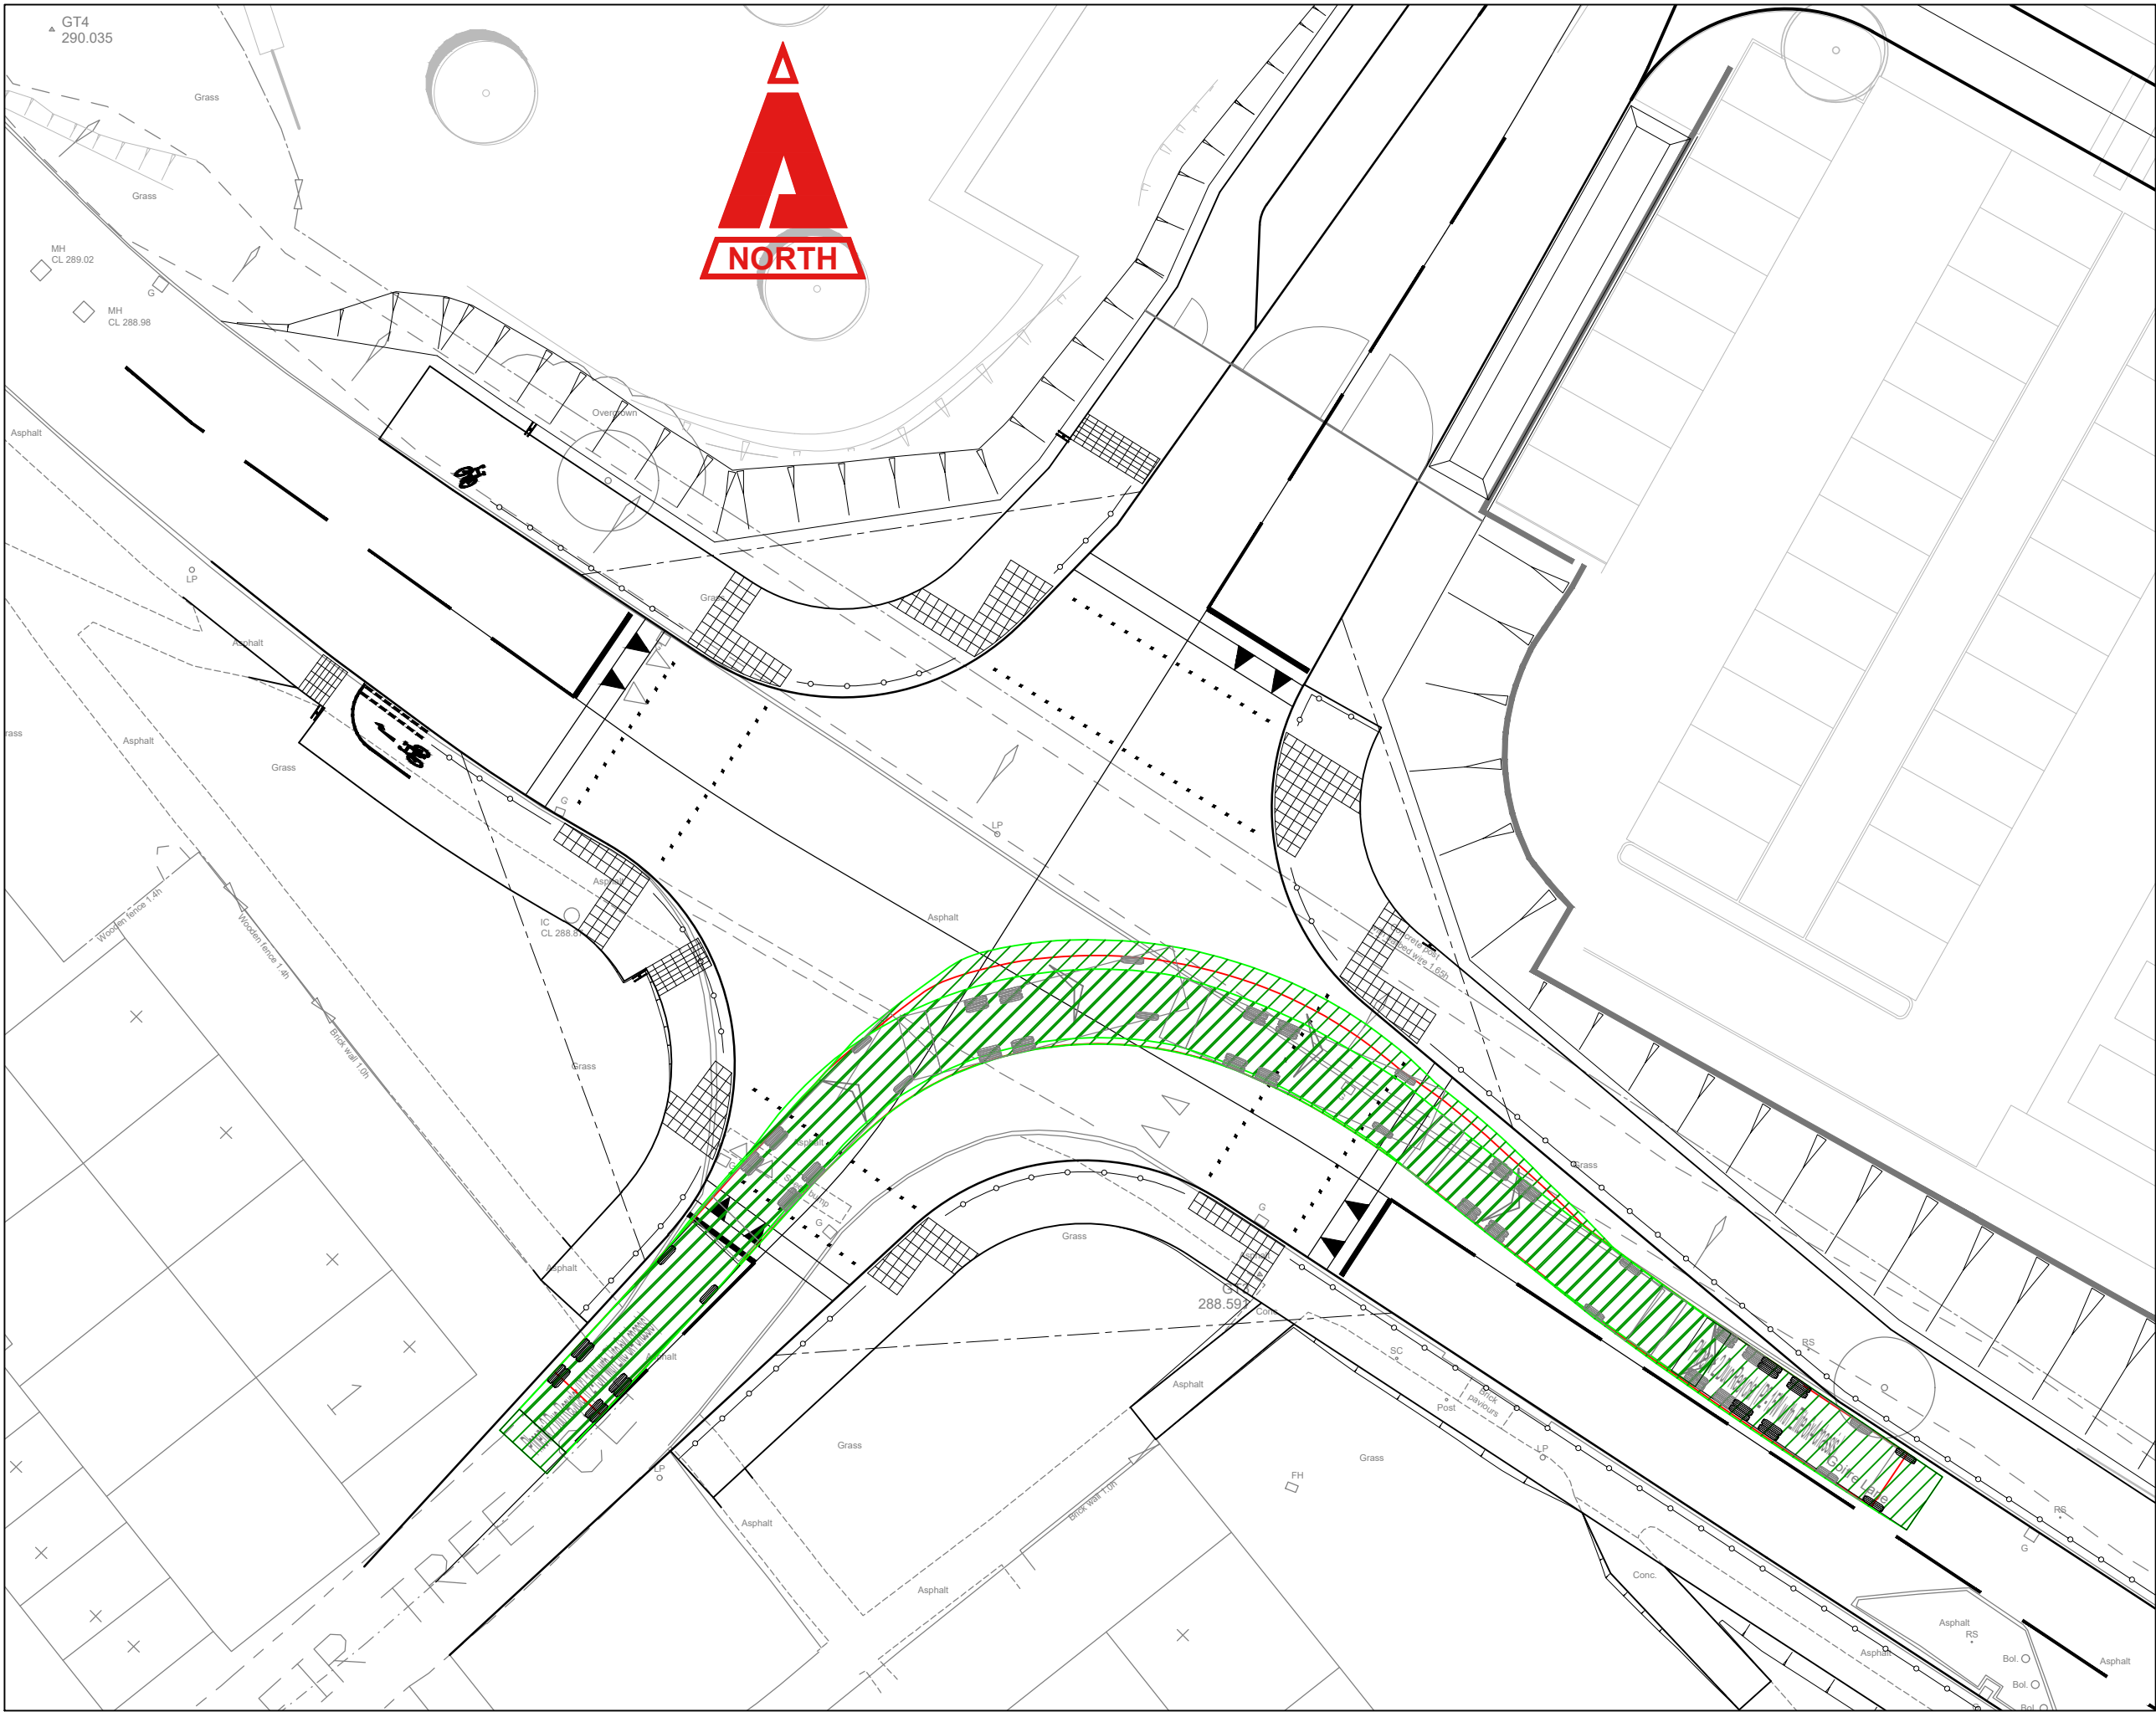
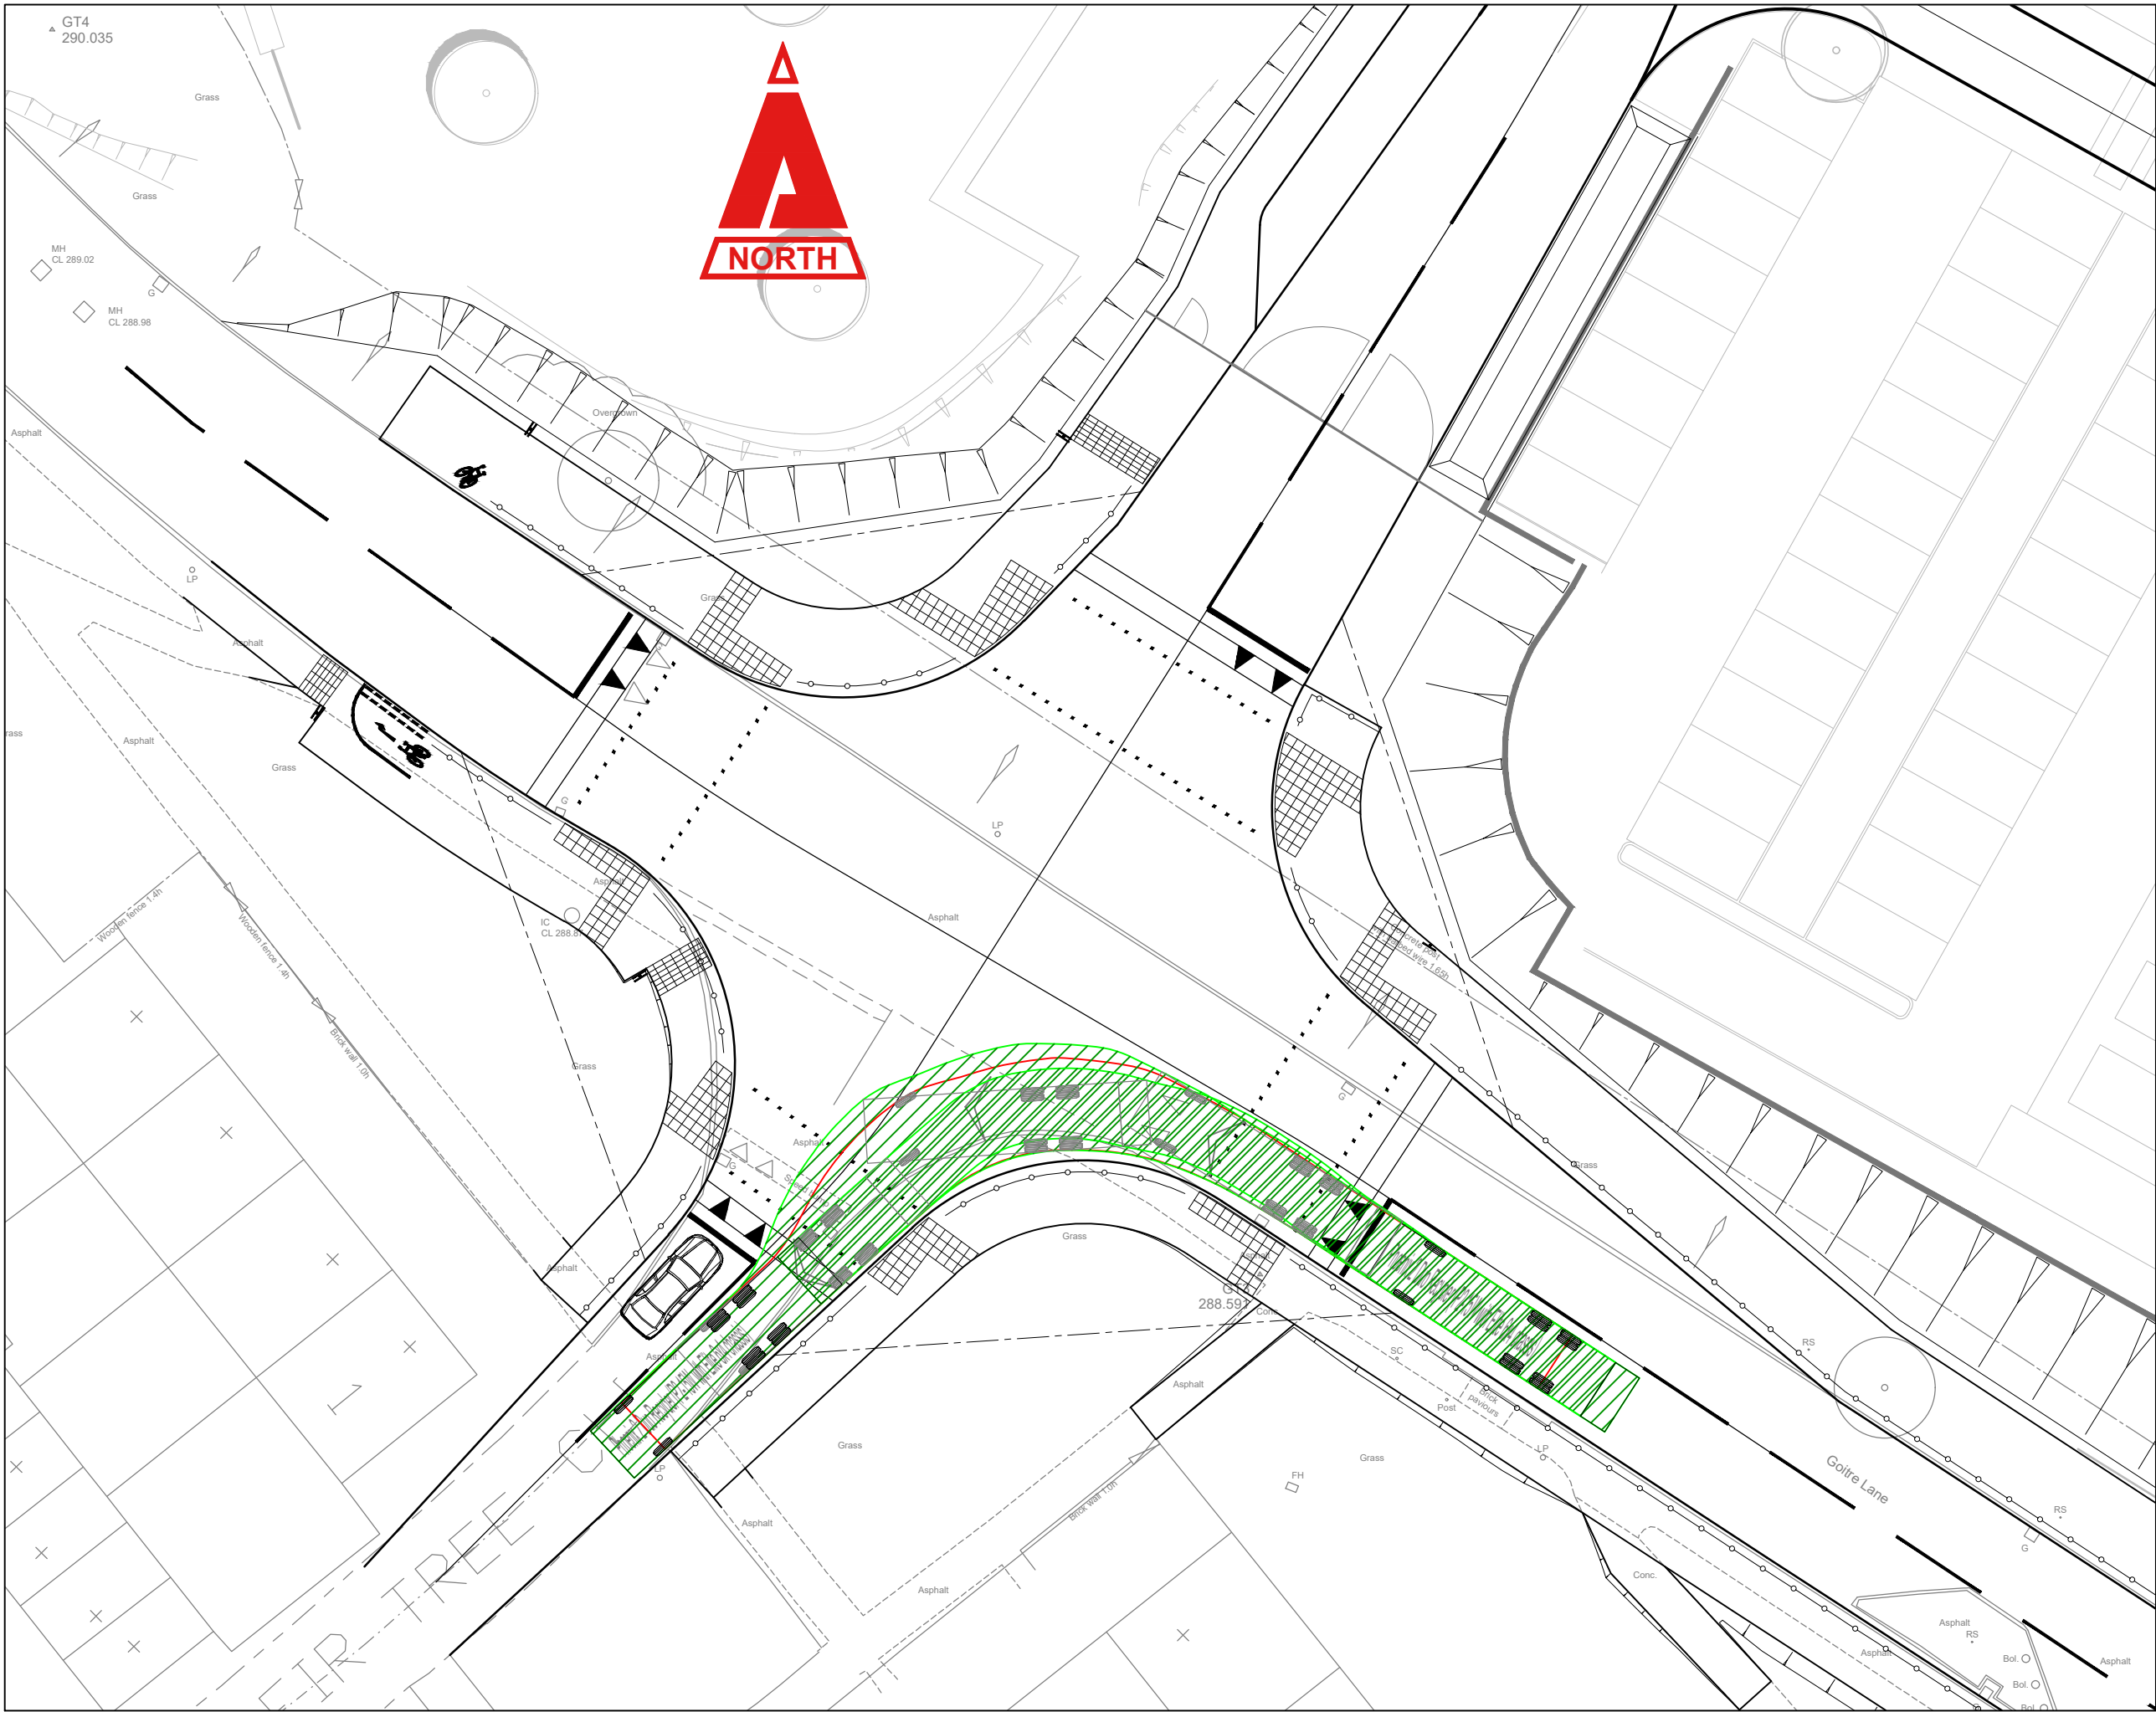
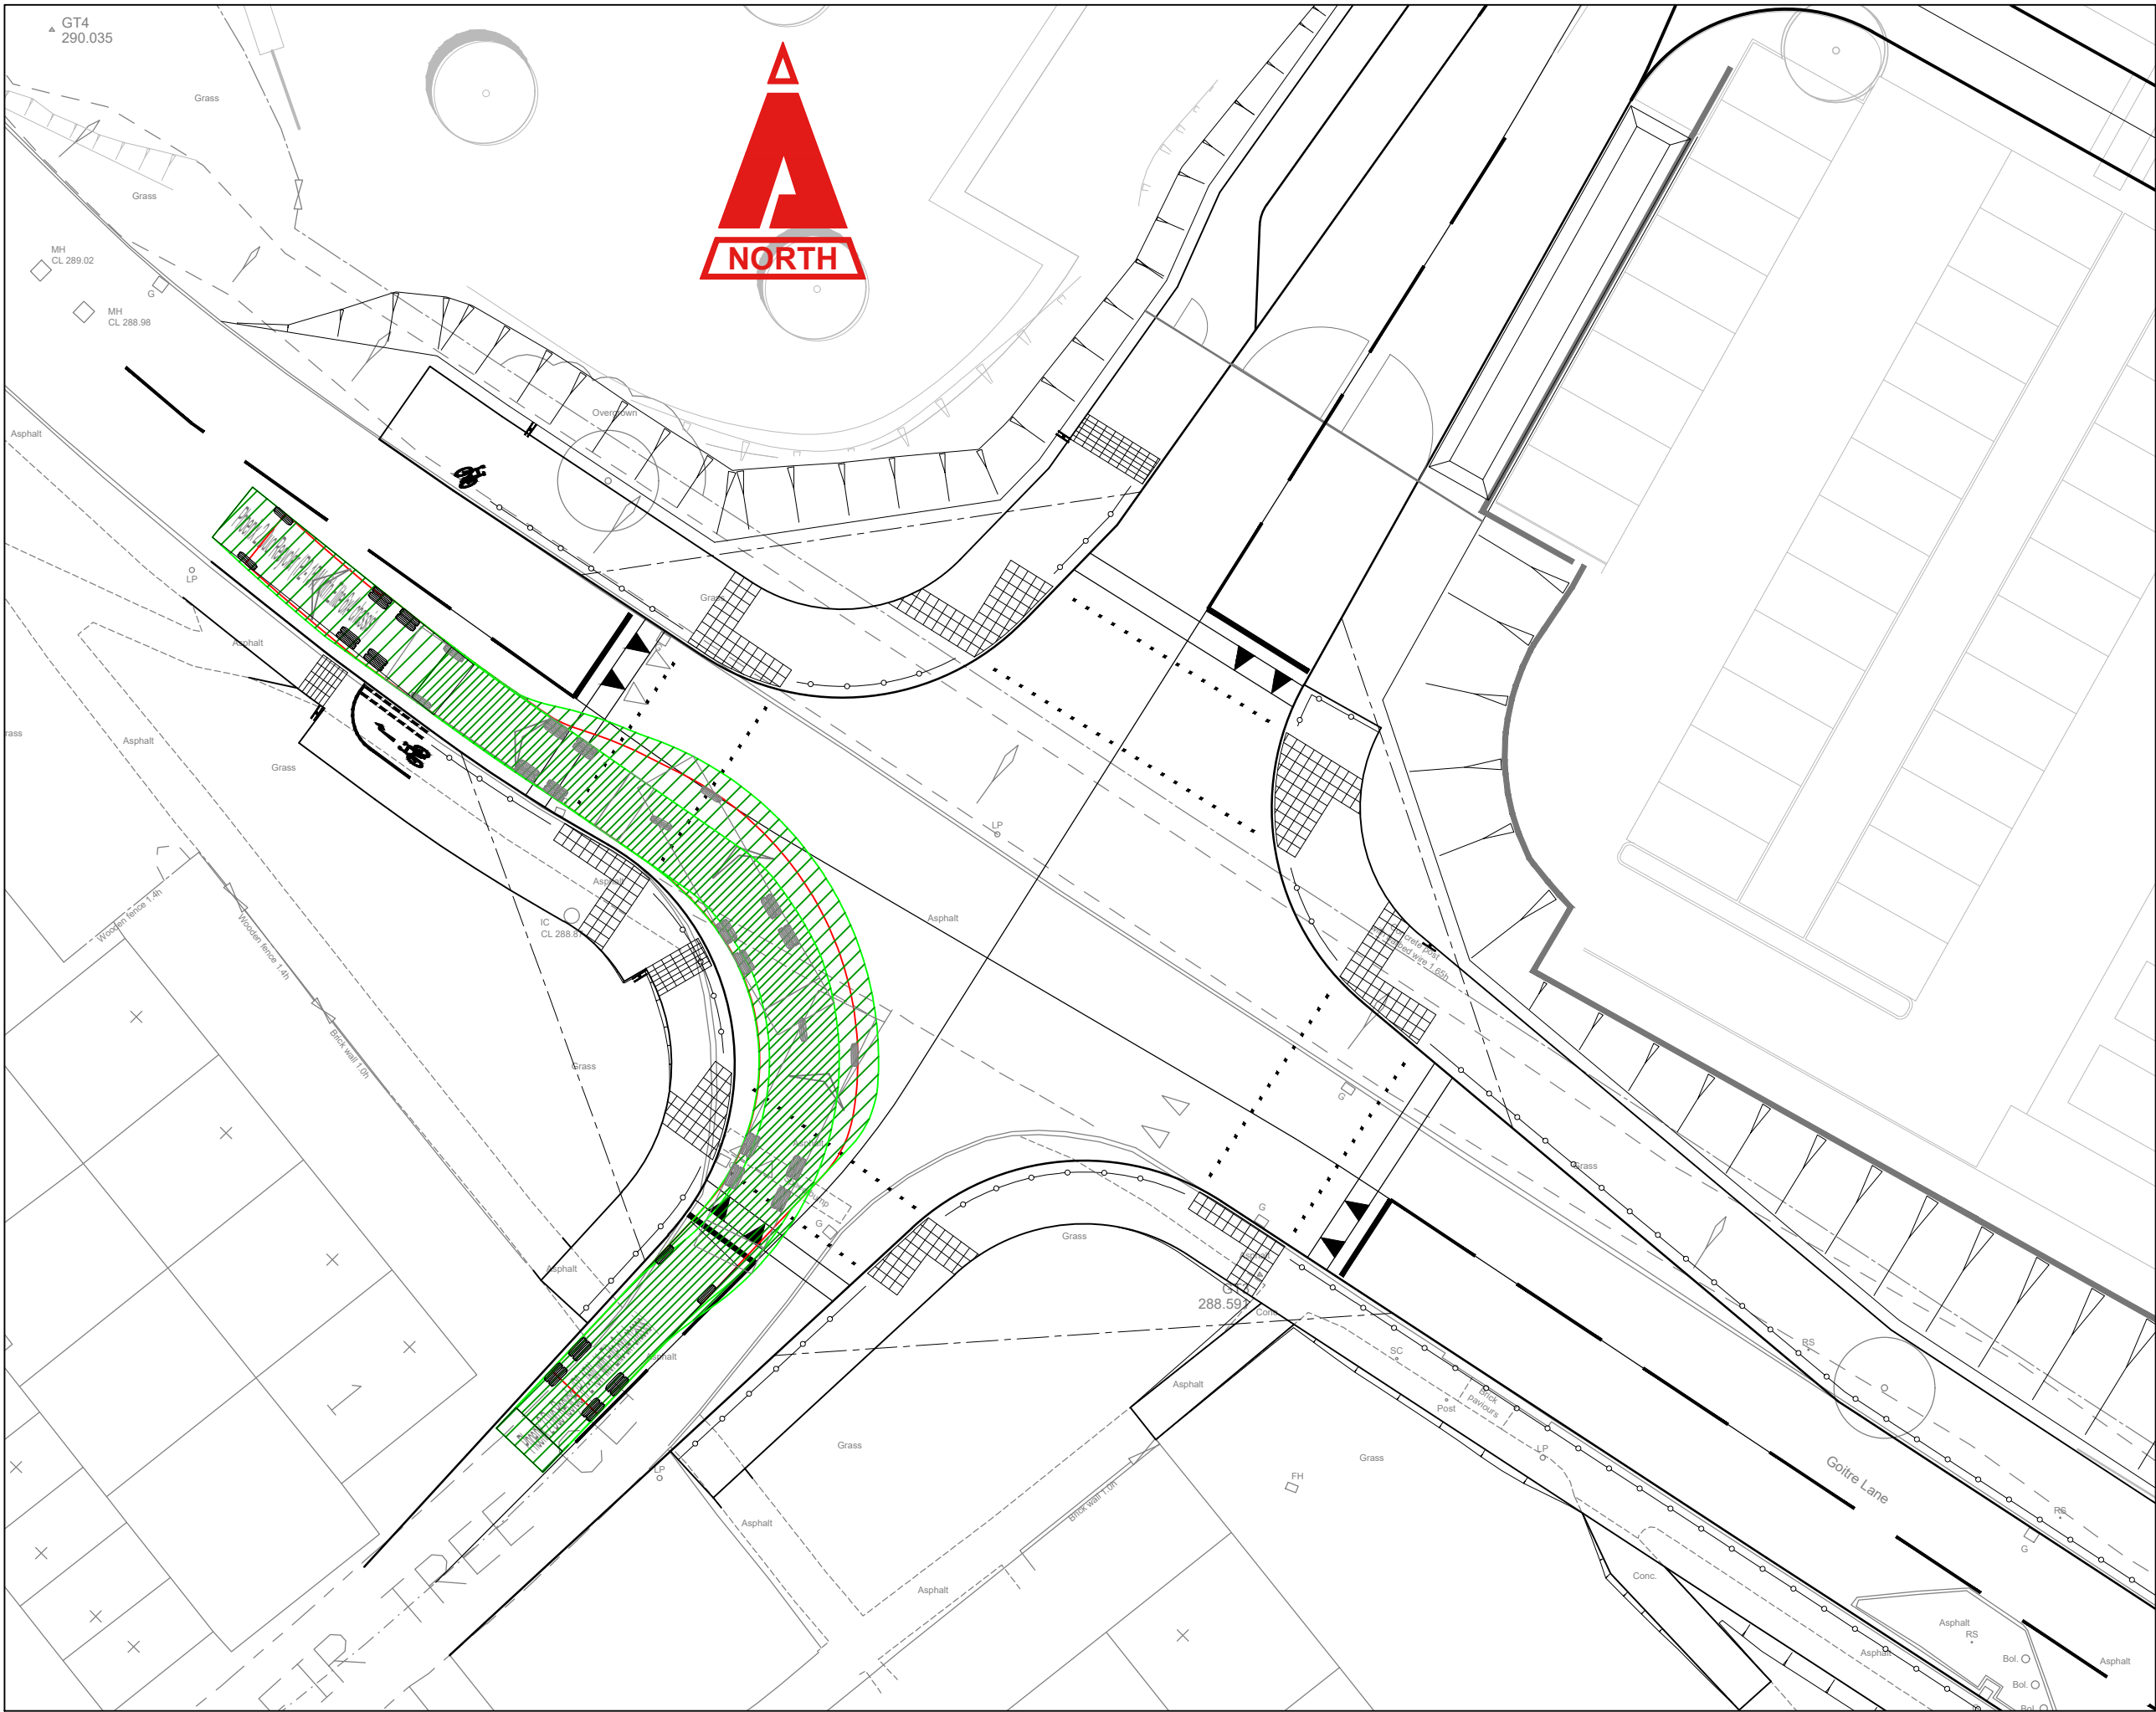


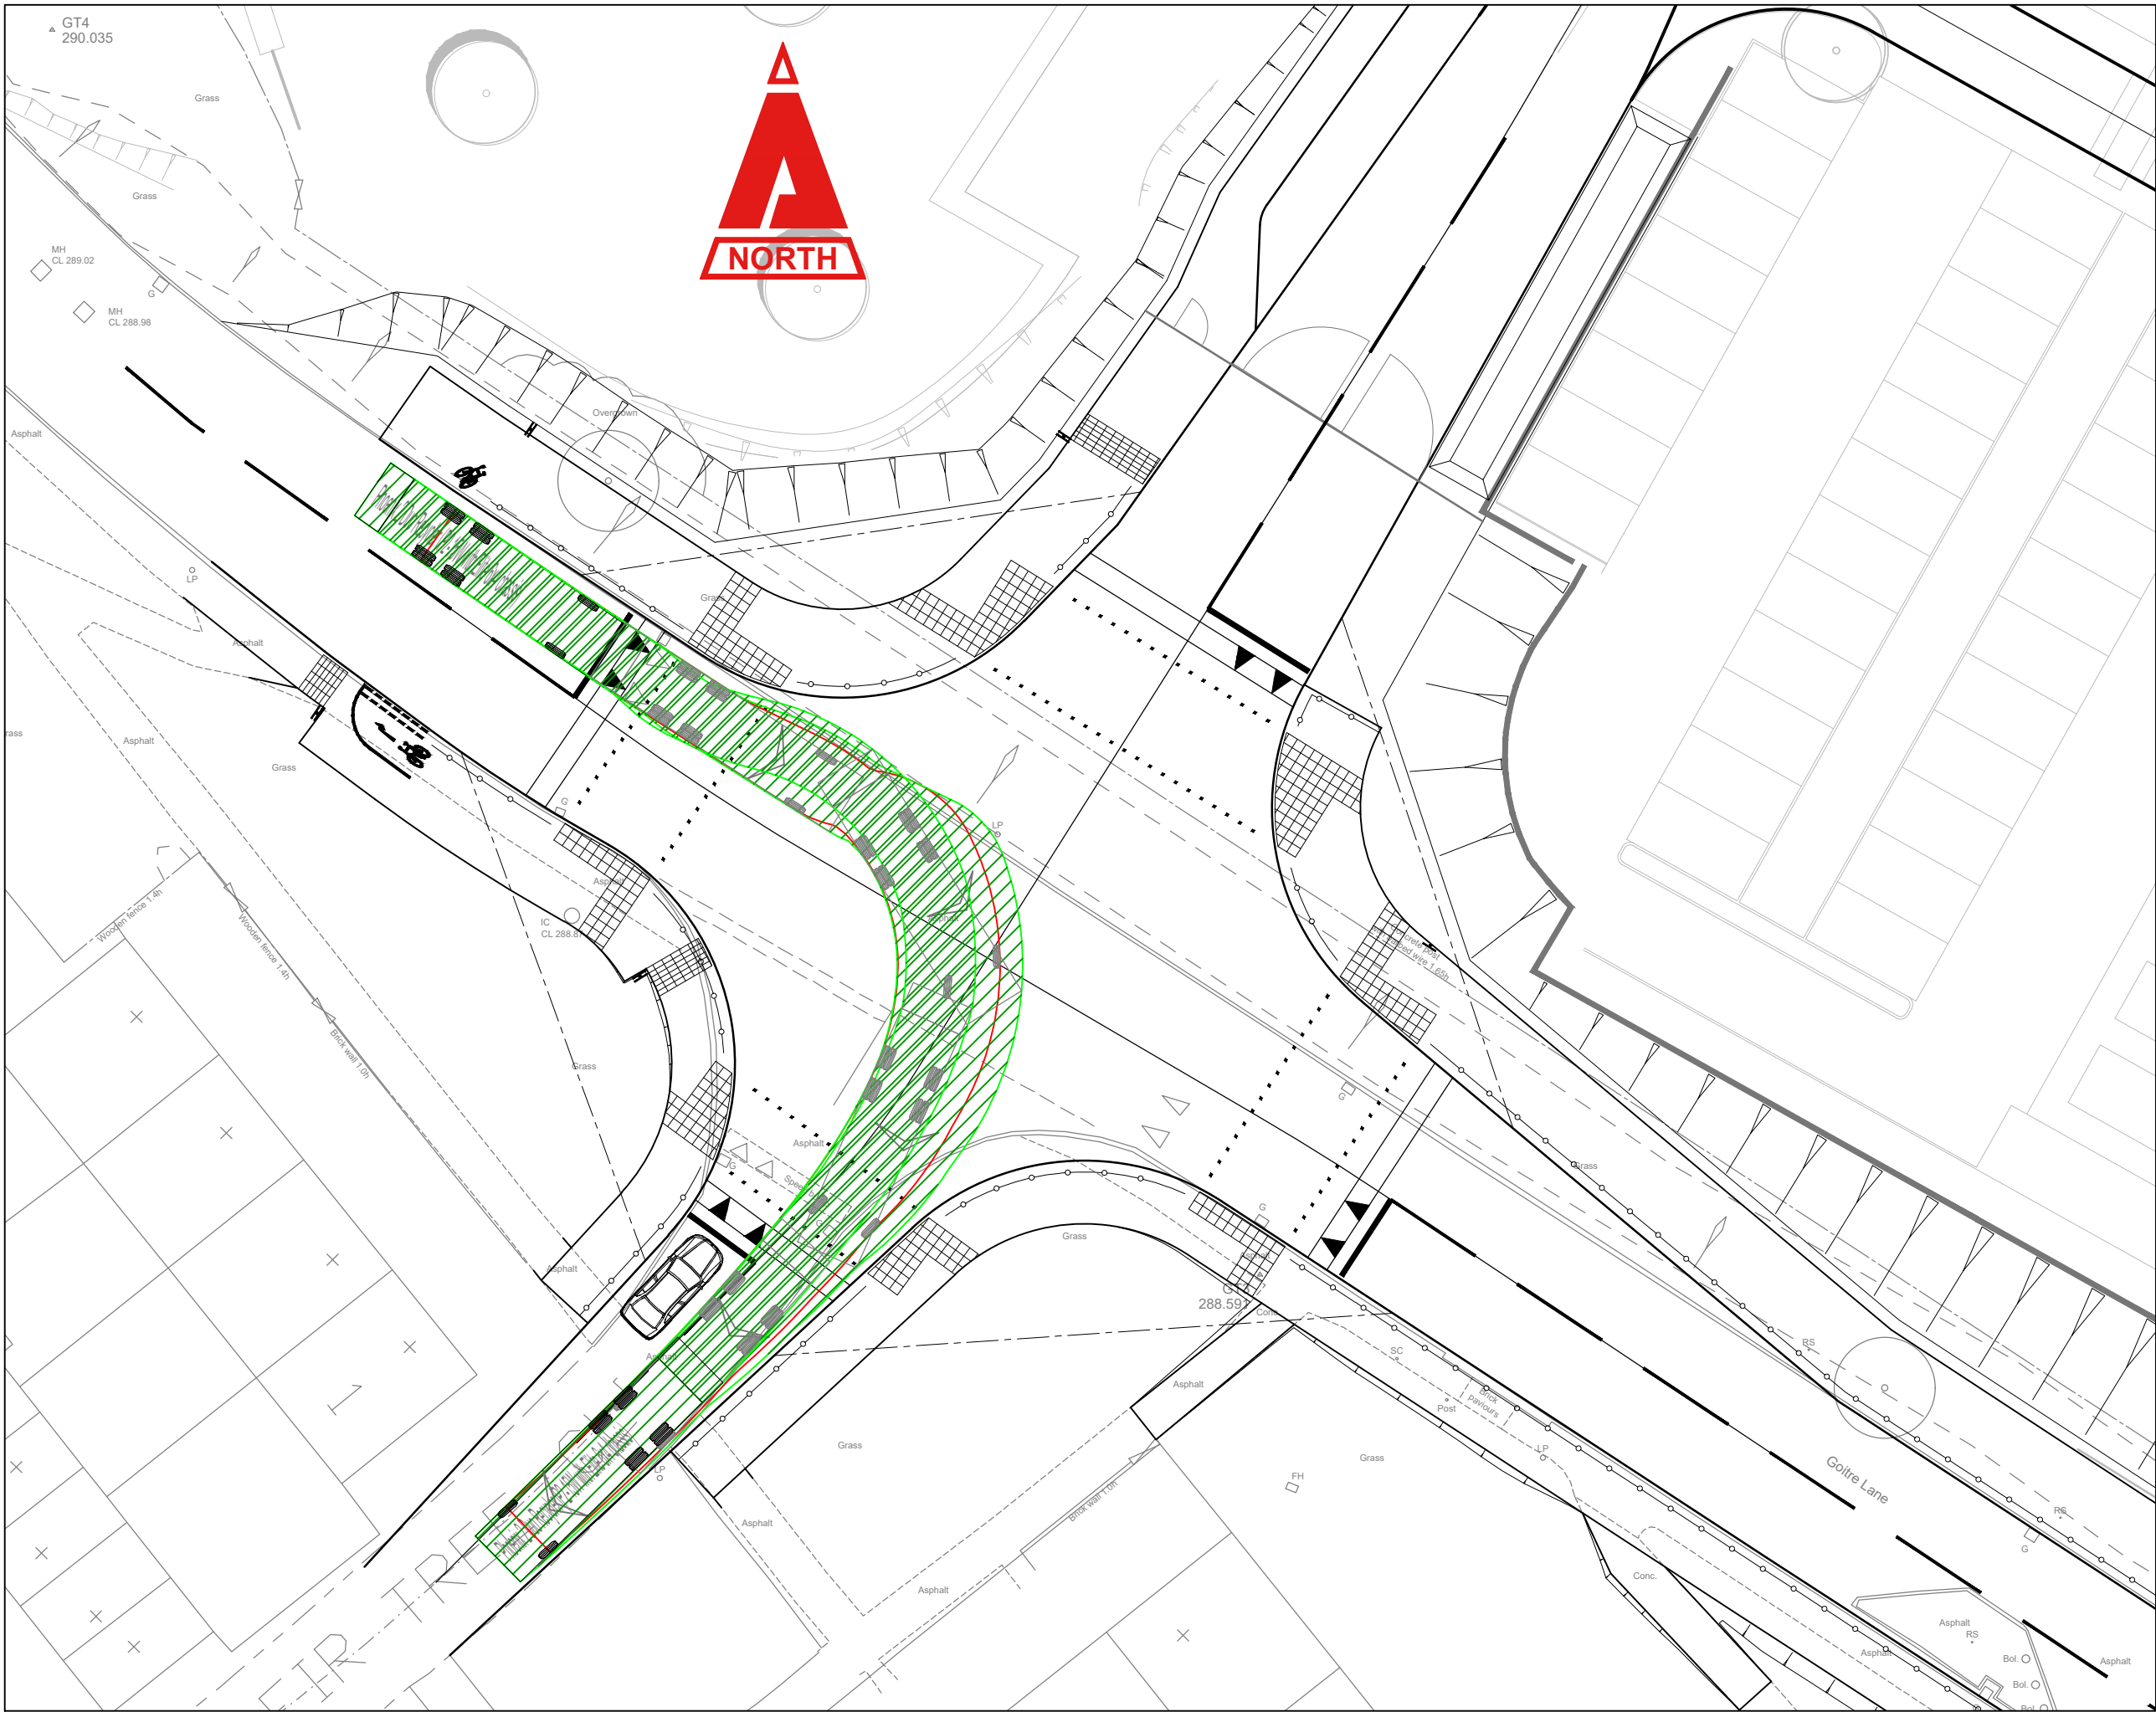


THIS DRAWING IS COPYRIGHT © CAMBRIA CONSULTING LTD.

DO NOT SCALE FROM THIS DRAWING.

CONTRACTORS MUST CHECK ALL DIMENSIONS ON SITE. ONLY FIGURED DIMENSIONS ARE TO BE WORKED FROM. DISCREPANCIES MUST BE REPORTED IMMEDIATELY TO CAMBRIA CONSULTING LIMITED BEFORE PROCEEDING.

THE CONTRACTOR IS TO REFER TO THE SPECIFICATION, FULL SCHEDULE OF RESIDUAL RISKS IN THE CONTRACT DOCUMENTATION AND ALSO TO INFORMATION FROM OTHER DESIGNERS, IN PARTICULAR THE M&E CONSULTANT REGARDING EXISTING LIVE SERVICES.

 THIS SYMBOL IS USED TO HIGHLIGHT INSTANCES OF RISK WITHIN THE CONSTRUCTION PROCESS. ALWAYS CHECK FOR LATER REVISIONS OF THIS DRAWING.

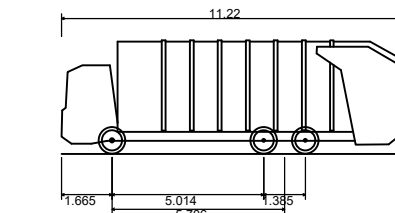

Phoenix 2 Duo Recycler (P2-15W with Elite 6x4 chassis)
Overall Length 11.220m
Overall Width 2.530m
Overall Body Height 3.758m
Min Body Ground Clearance 0.350m
Track Width 2.530m
Lock to lock time 4.00s
Kerb to Kerb Turning Radius 11.550m

P02	ROAD MARKINGS ADDED FOR EXITING AND ENTERING SHARED CYCLEWAY / FOOTWAY.	GVT	RJ	RJ
P01	ISSUED FOR APPROVAL	GVT	RJ	RJ
Rev.	Description	By	Chk	App

Client:

**MORGAN
SINDALL**

Project:

GOETRE PRIMARY SCHOOL
CC2538

Drawing Title:

OFFSITE HIGHWAY WORKS
VEHICLE TRACKING -
REFUSE VEHICLE (2 OF 2)

Drawing No.

26CB01 CAM 50 XX D C 0118

Project Originator Vol. Level Type Role Number

Status: S4 PRELIMINARY Scale @A1: 1:250 Rev. P02

CAMBRIA
Constructive Thinking

Civil & Structural Engineers
Cambria House
16 Plas St. Pol de Leon
Penarth Marina
Cardiff, CF64 1TR
T 029 2099 3333
E admin@cambria.co.uk
W www.cambria.co.uk
@cambriauk
uk.linkedin.com/in/cambriauk