
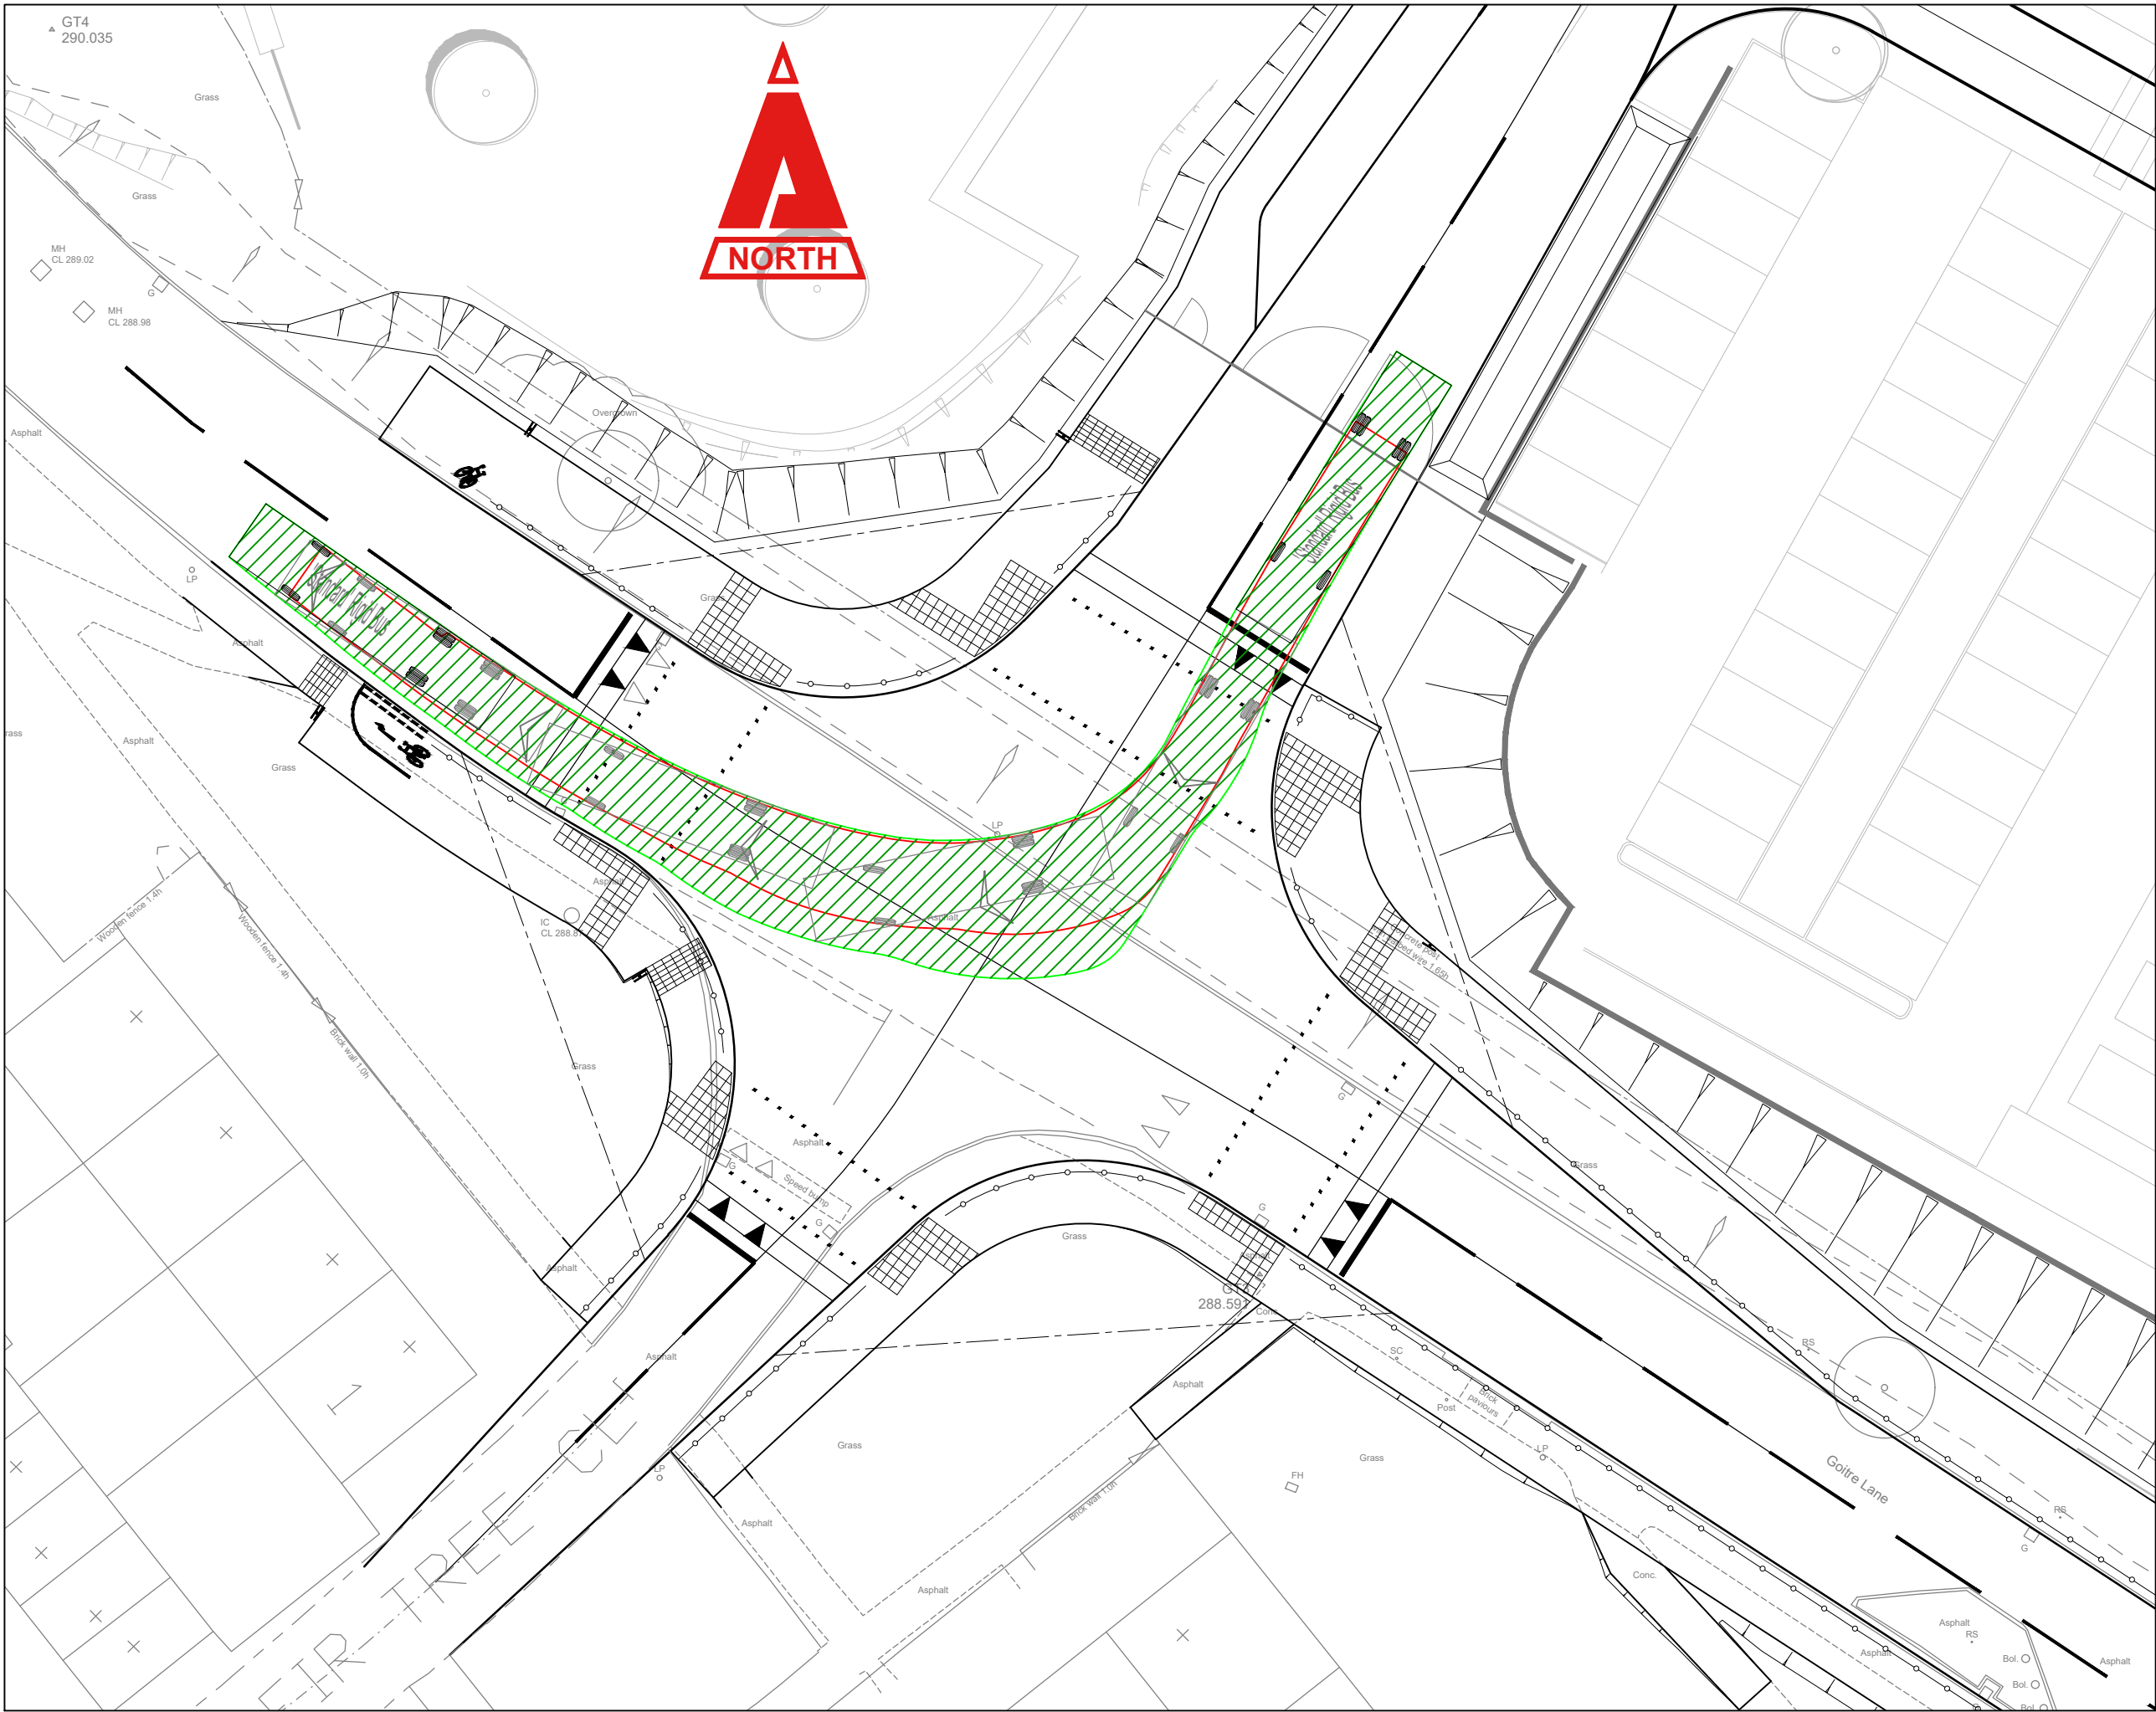
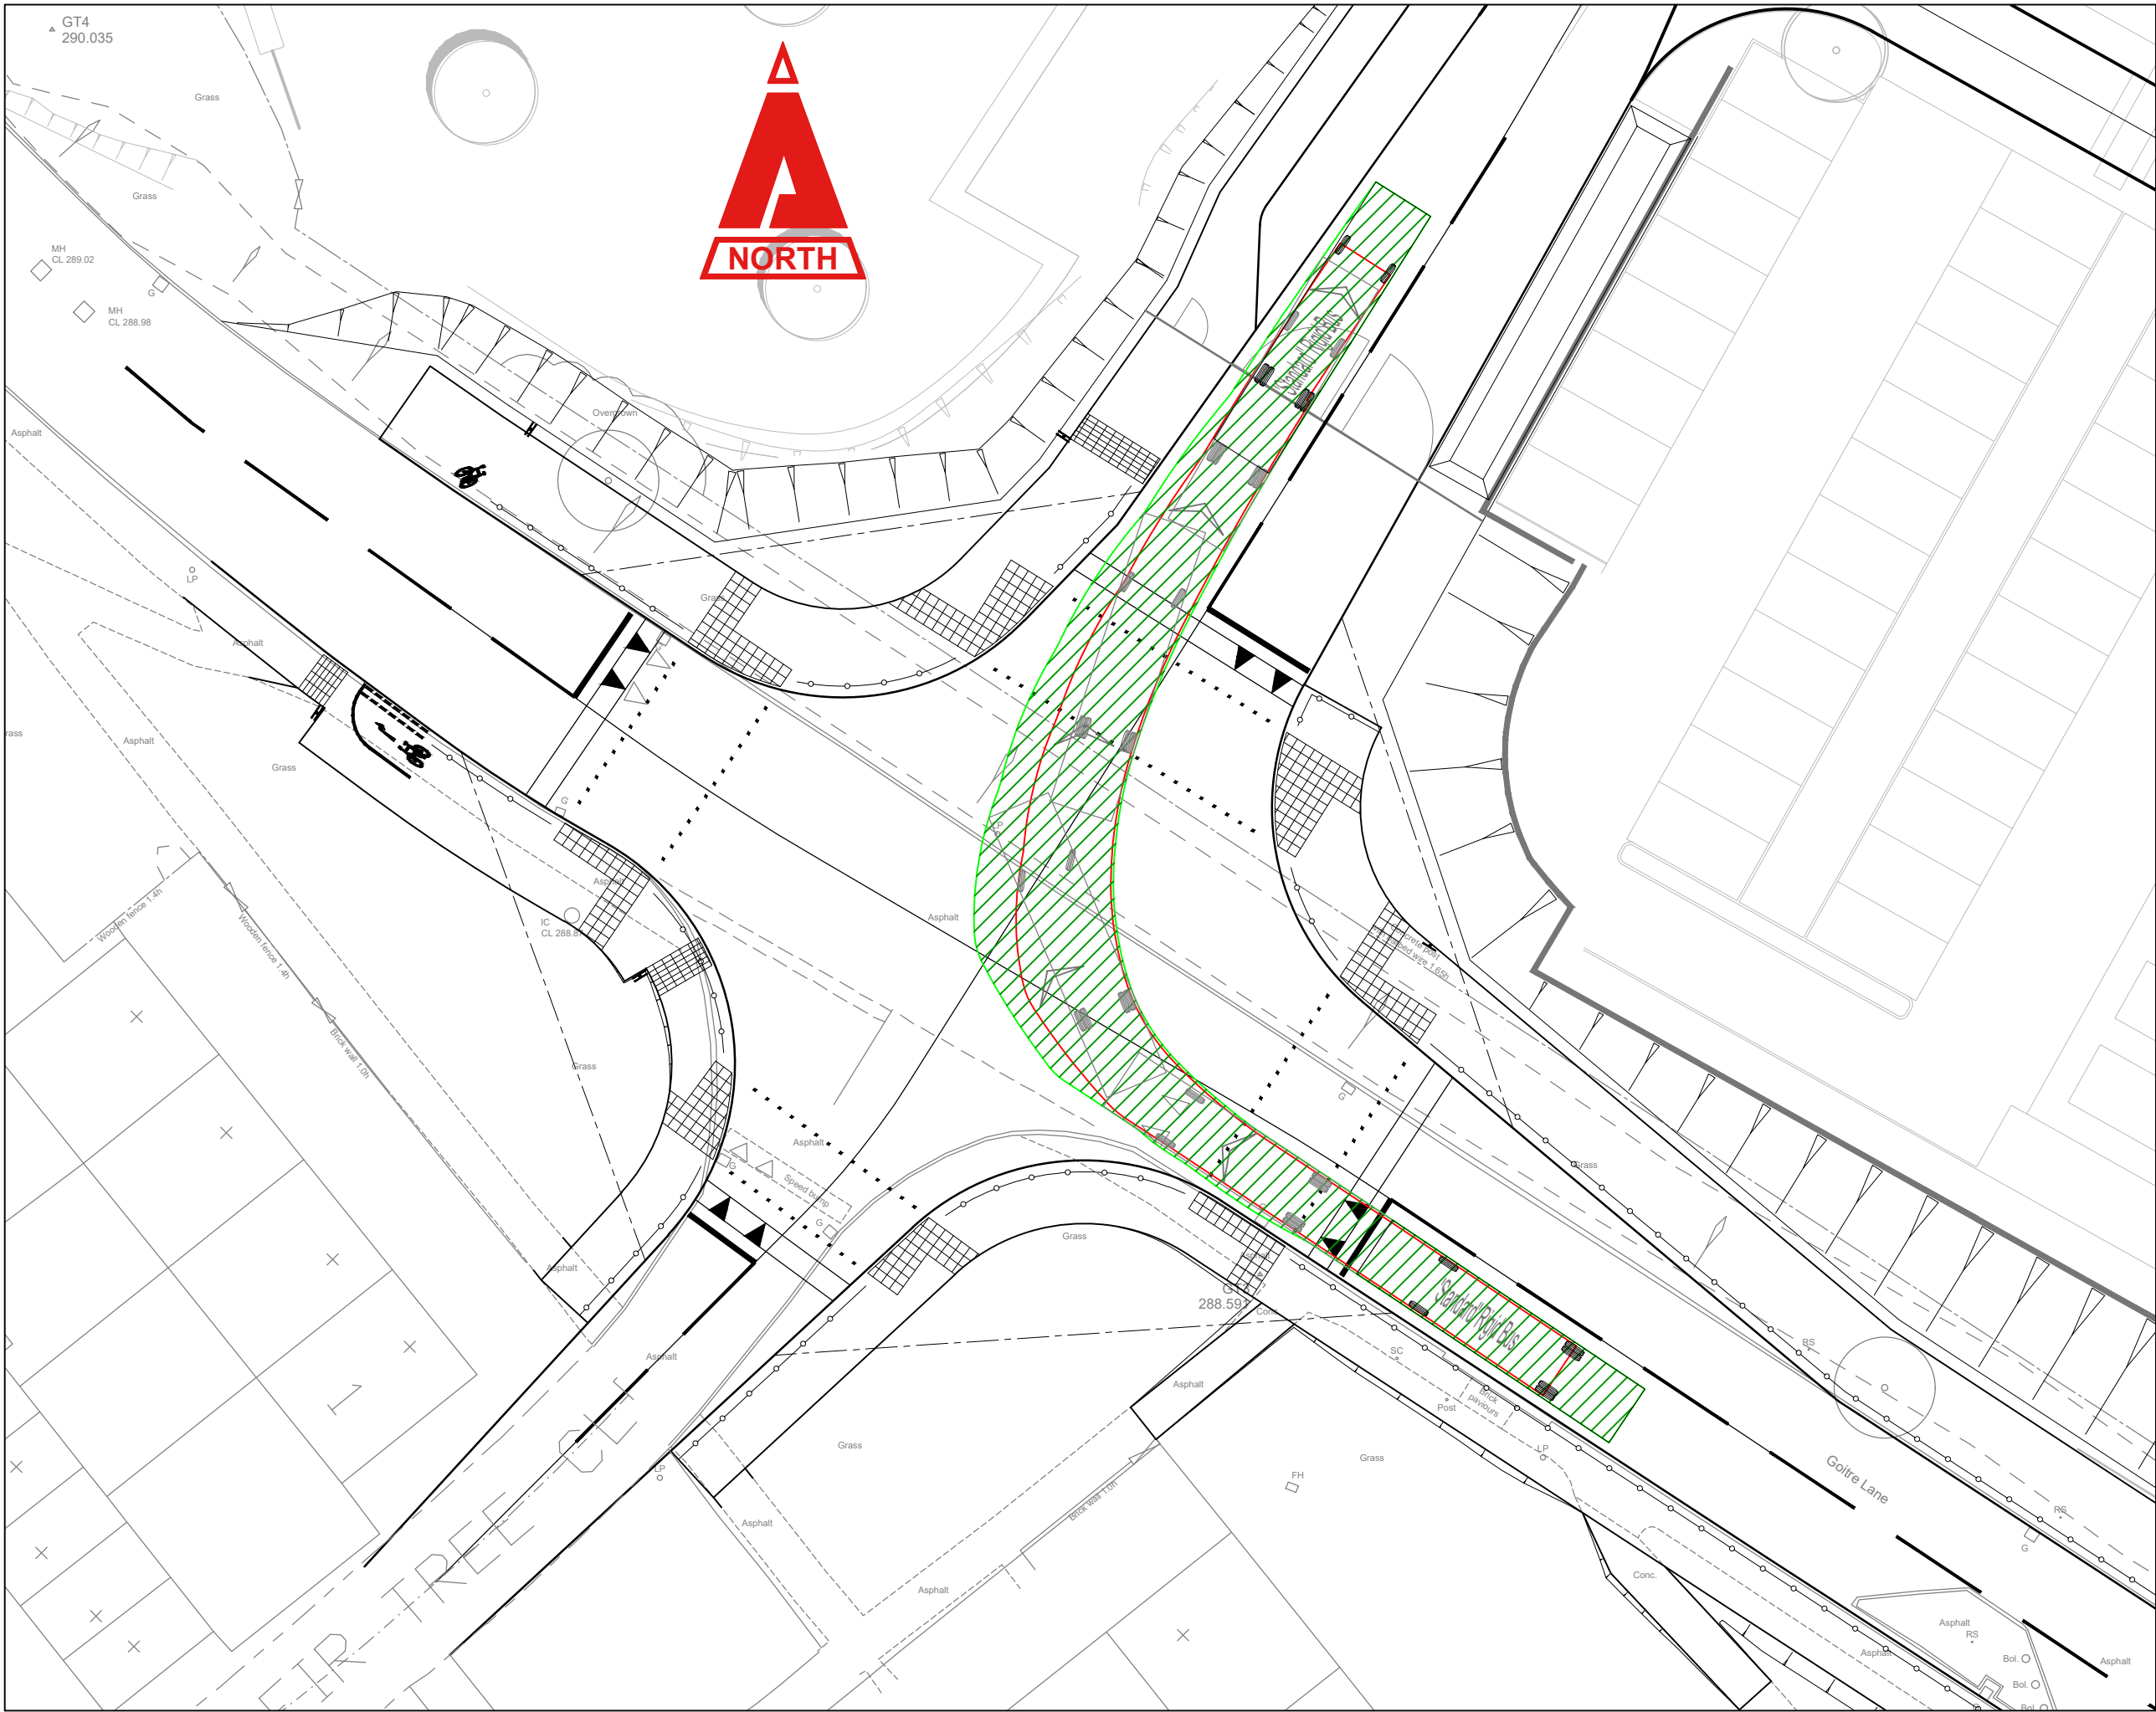
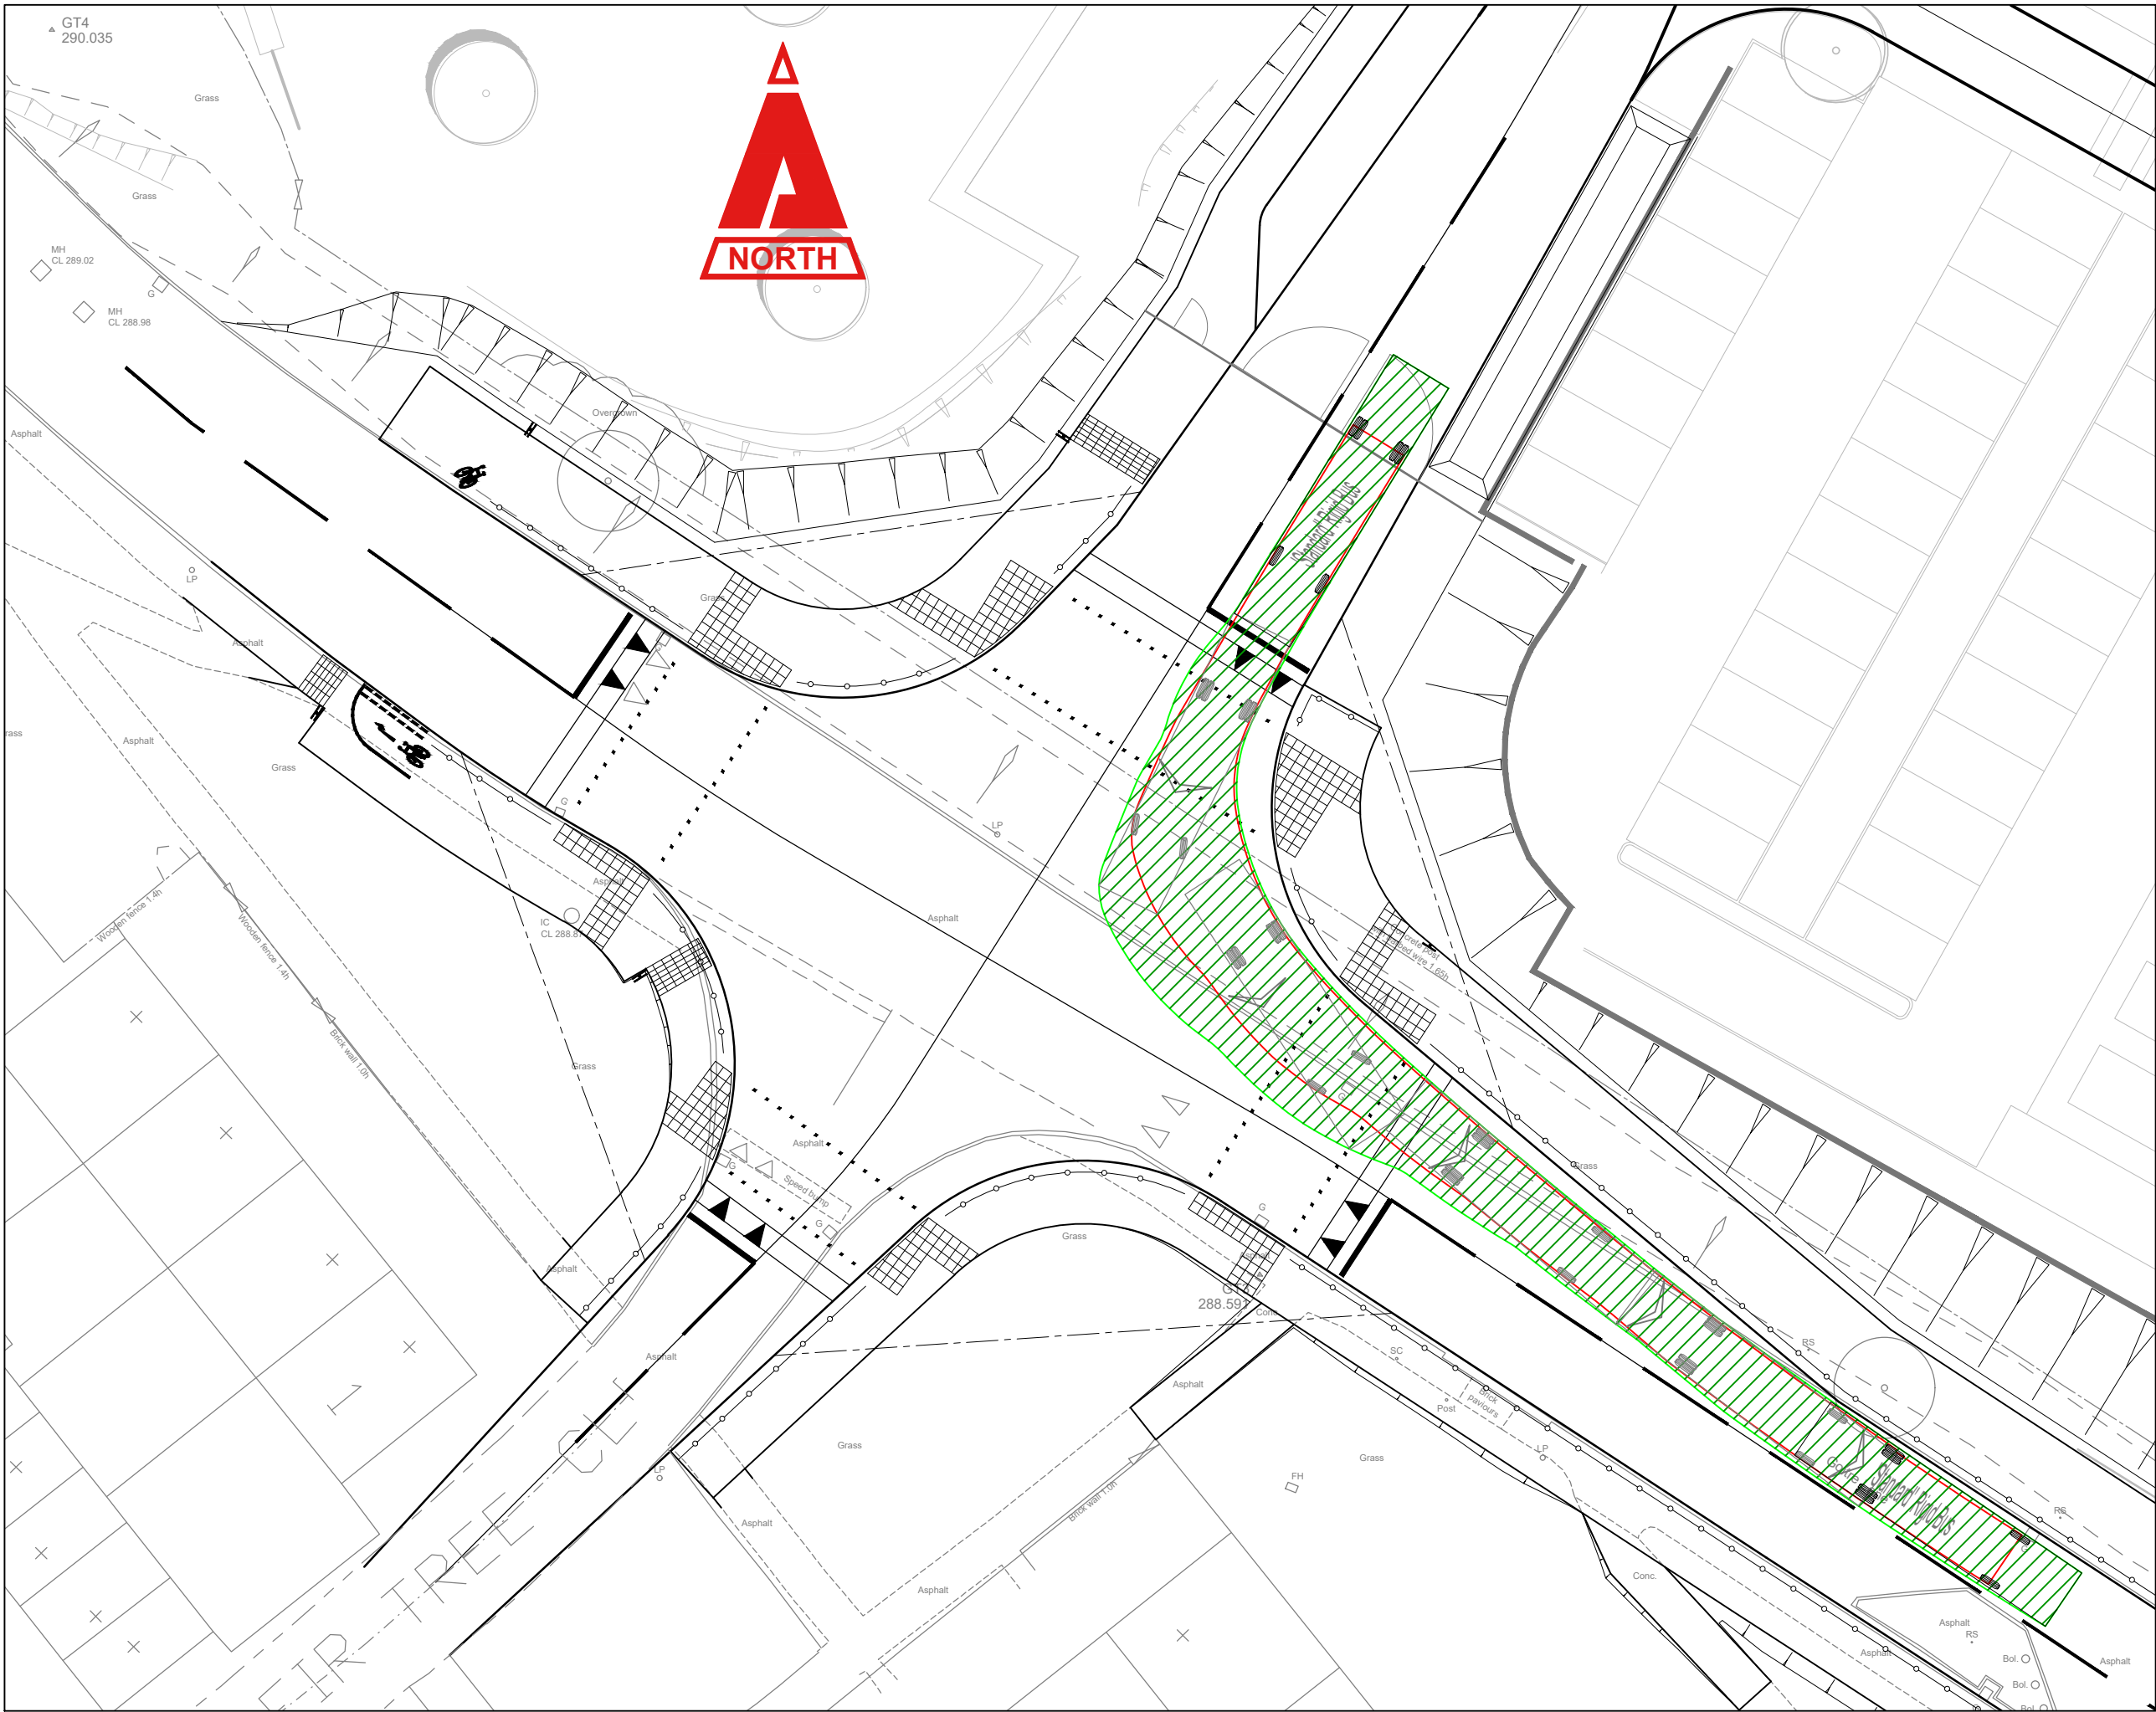


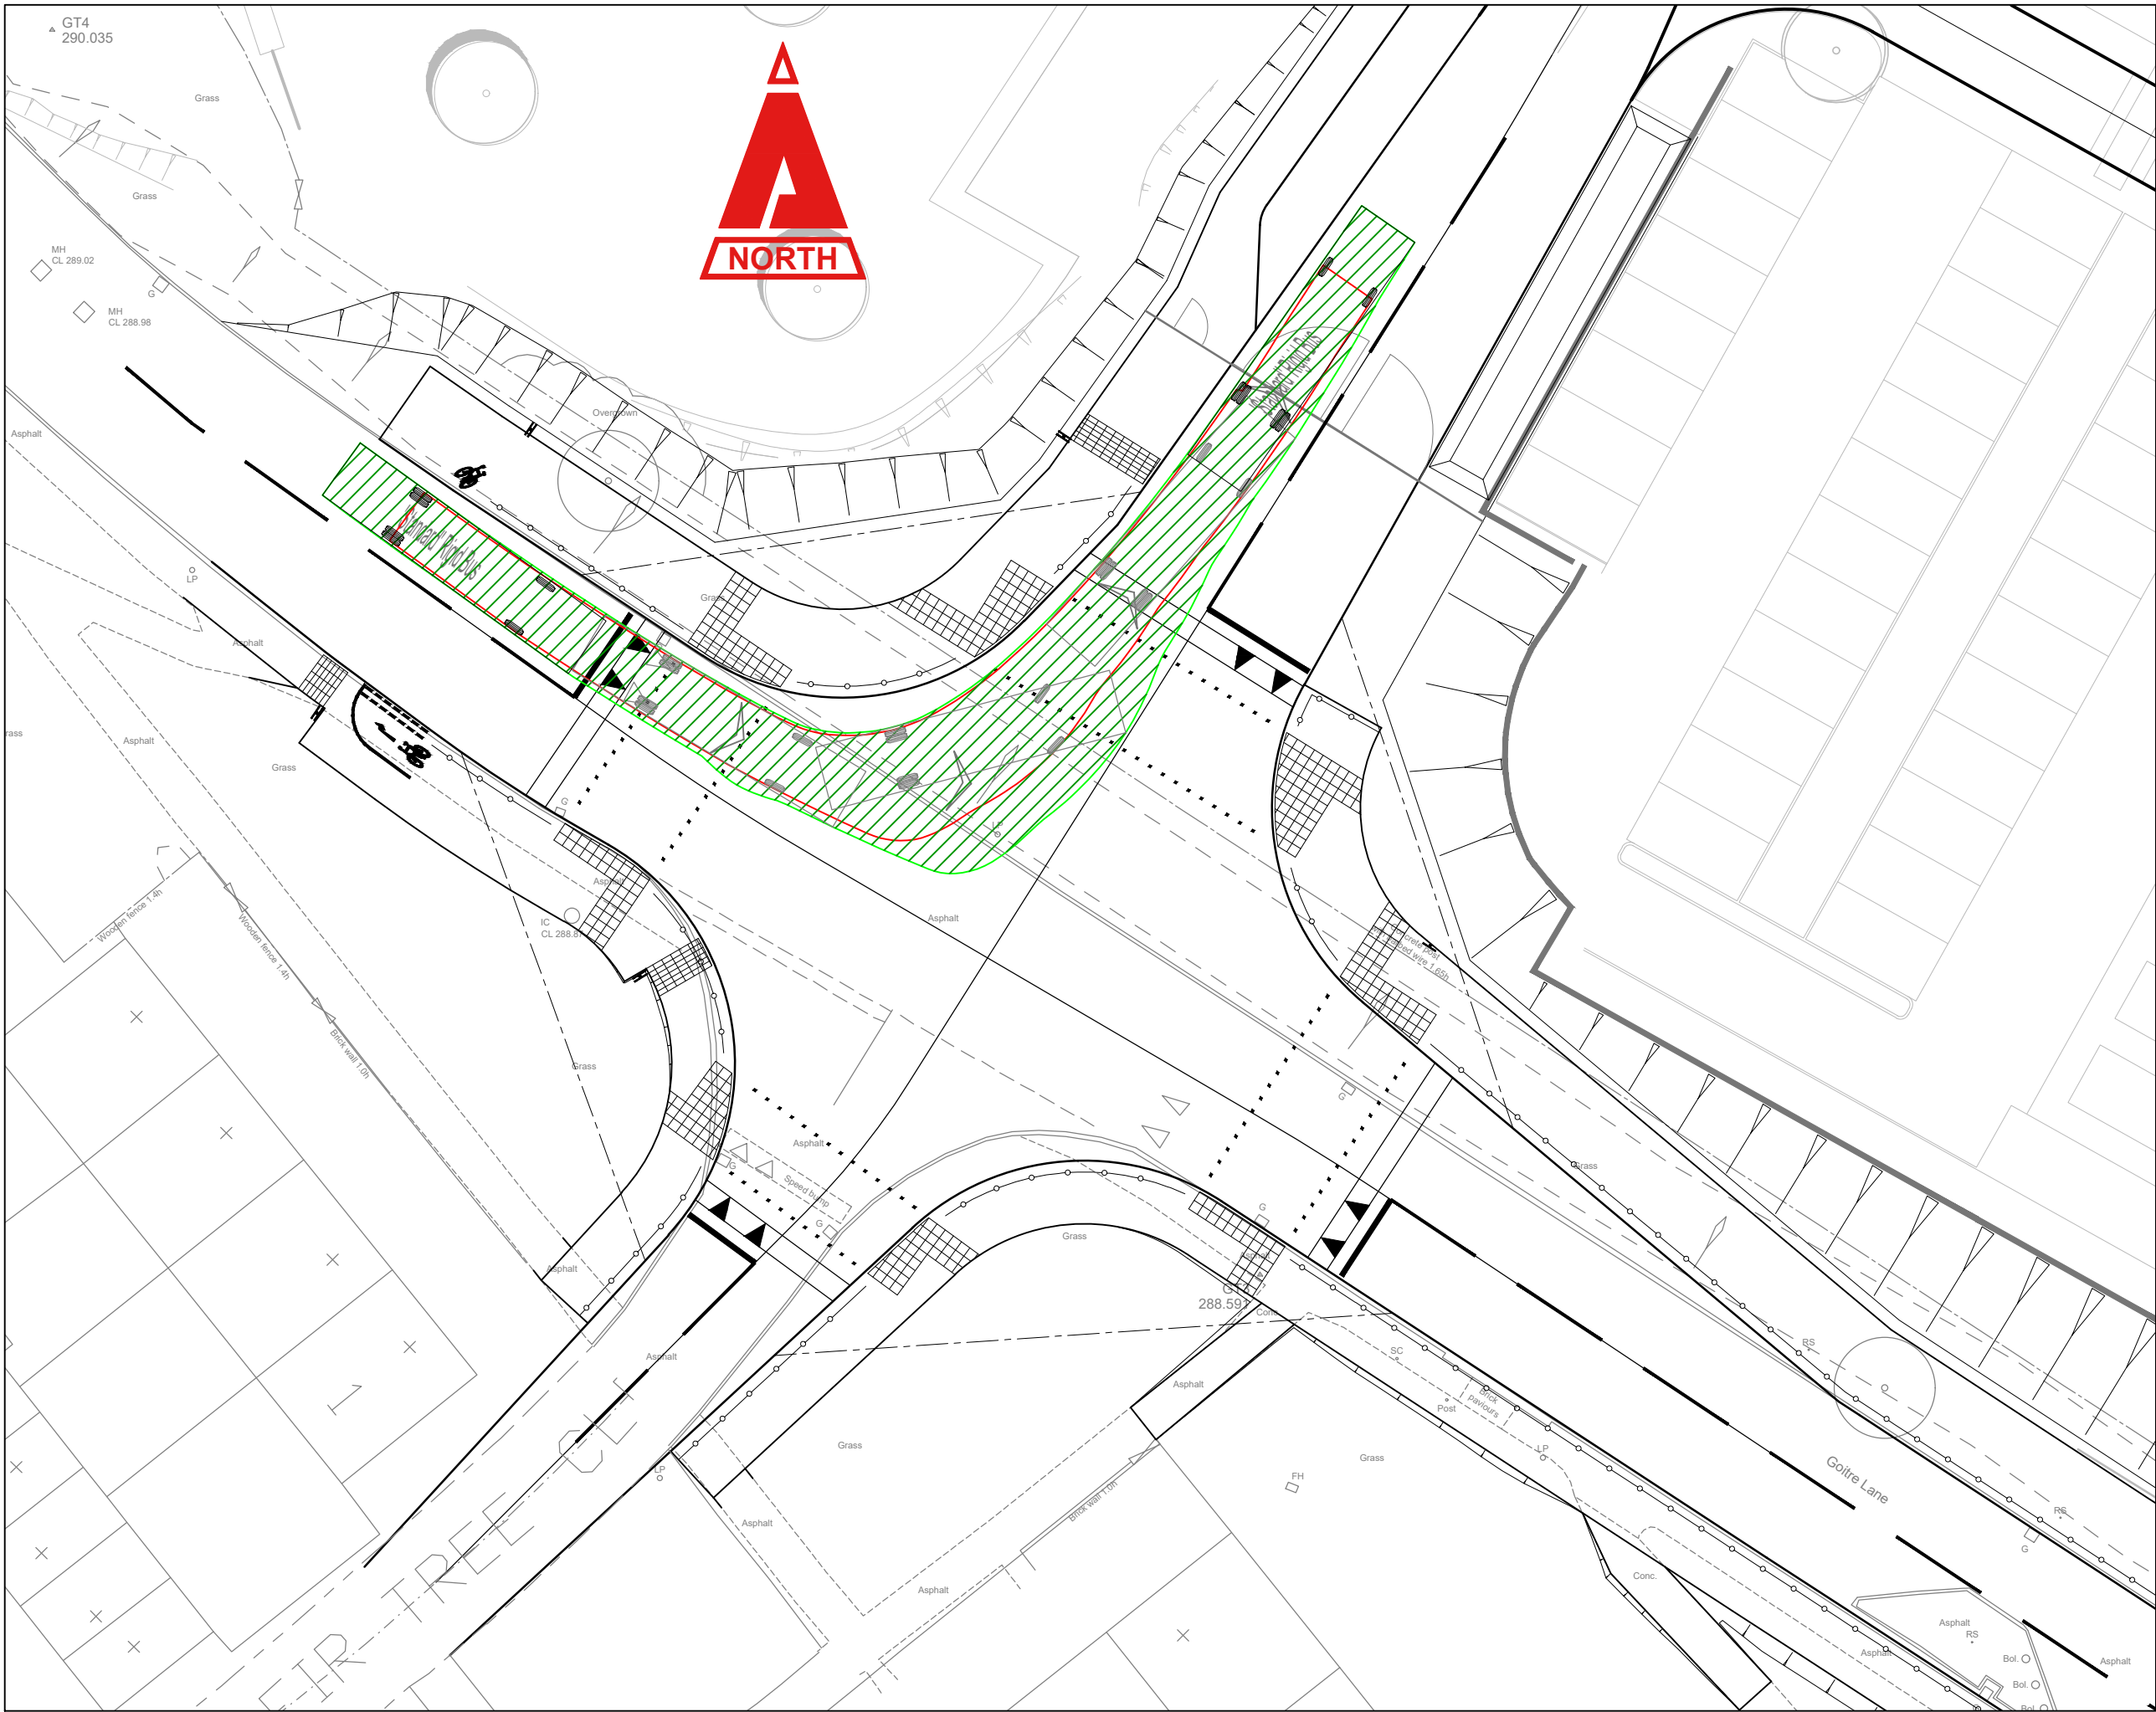


THIS DRAWING IS COPYRIGHT © CAMBRIA CONSULTING LTD.
DO NOT SCALE FROM THIS DRAWING.

CONTRACTORS MUST CHECK ALL DIMENSIONS ON SITE. ONLY FIGURED DIMENSIONS ARE TO BE WORKED FROM. DISCREPANCIES MUST BE REPORTED IMMEDIATELY TO CAMBRIA CONSULTING LIMITED BEFORE PROCEEDING.

THE CONTRACTOR IS TO REFER TO THE SPECIFICATION, FULL SCHEDULE OF RESIDUAL RISKS IN THE CONTRACT DOCUMENTATION AND ALSO TO INFORMATION FROM OTHER DESIGNERS, IN PARTICULAR THE M&E CONSULTANT REGARDING EXISTING LIVE SERVICES.

 THIS SYMBOL IS USED TO HIGHLIGHT INSTANCES OF RISK WITHIN THE CONSTRUCTION PROCESS. ALWAYS CHECK FOR LATER REVISIONS OF THIS DRAWING.

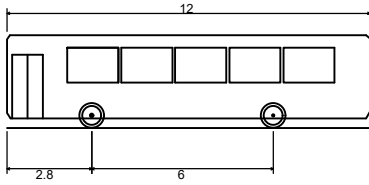

'Standard' Rigid Bus
Overall Length 12.000m
Overall Width 2.550m
Overall Body Height 3.069m
Min Body Ground Clearance 0.305m
Track Width 2.350m
Lock to lock time 4.0m
Wall to Wall Turning Radius 10.771m

P02	ROAD MARKINGS ADDED FOR EXITING AND ENTERING SHARED CYCLEWAY / FOOTWAY.	GVT	RJ	RJ
P01	ISSUED FOR APPROVAL	GVT	RJ	RJ
Rev.	Description	By	Chk	App

Client:

MORGAN SINDALL

Project:

GOETRE PRIMARY SCHOOL
CC2538

Drawing Title:

OFFSITE HIGHWAY WORKS
(JUNCTION) TRACKING
12m BUS

Drawing No.

26CB01 CAM 50 XX D C 0119

Project	Originator	Vol.	Level	Type	Role	Number
---------	------------	------	-------	------	------	--------

Status:	Scale @A1:	Rev.
S4 PRELIMINARY	1:250	P02

CAMBRIA
Constructive Thinking

Civil & Structural Engineers
Cambria House
16 Plas St. Pol de Leon
Penarth Marina
Cardiff, CF64 1TR

T 029 2099 3333
E admin@cambria.co.uk
W www.cambria.co.uk
@cambriauk
uk.linkedin.com/in/cambriauk