




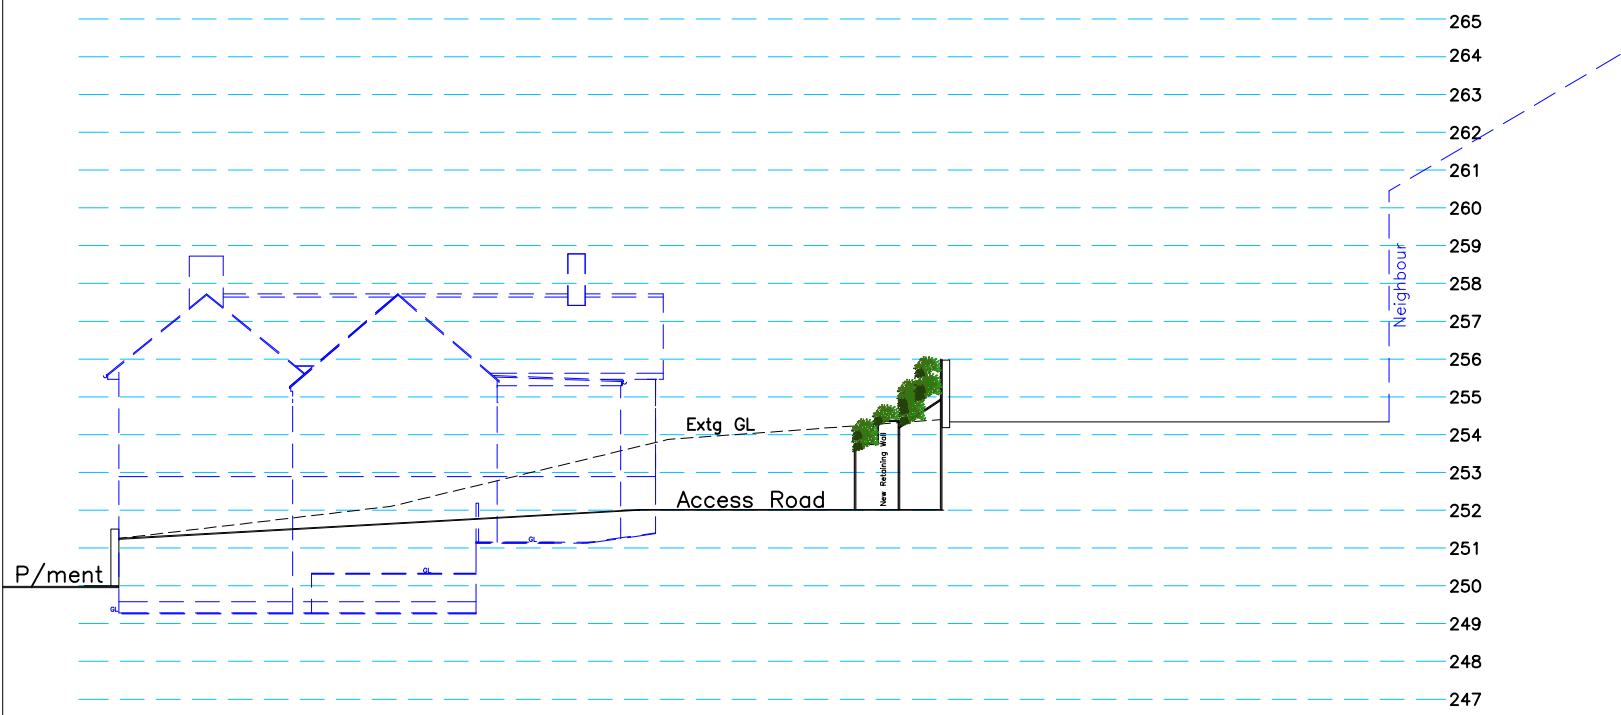


Proposed Section A-A
1:200

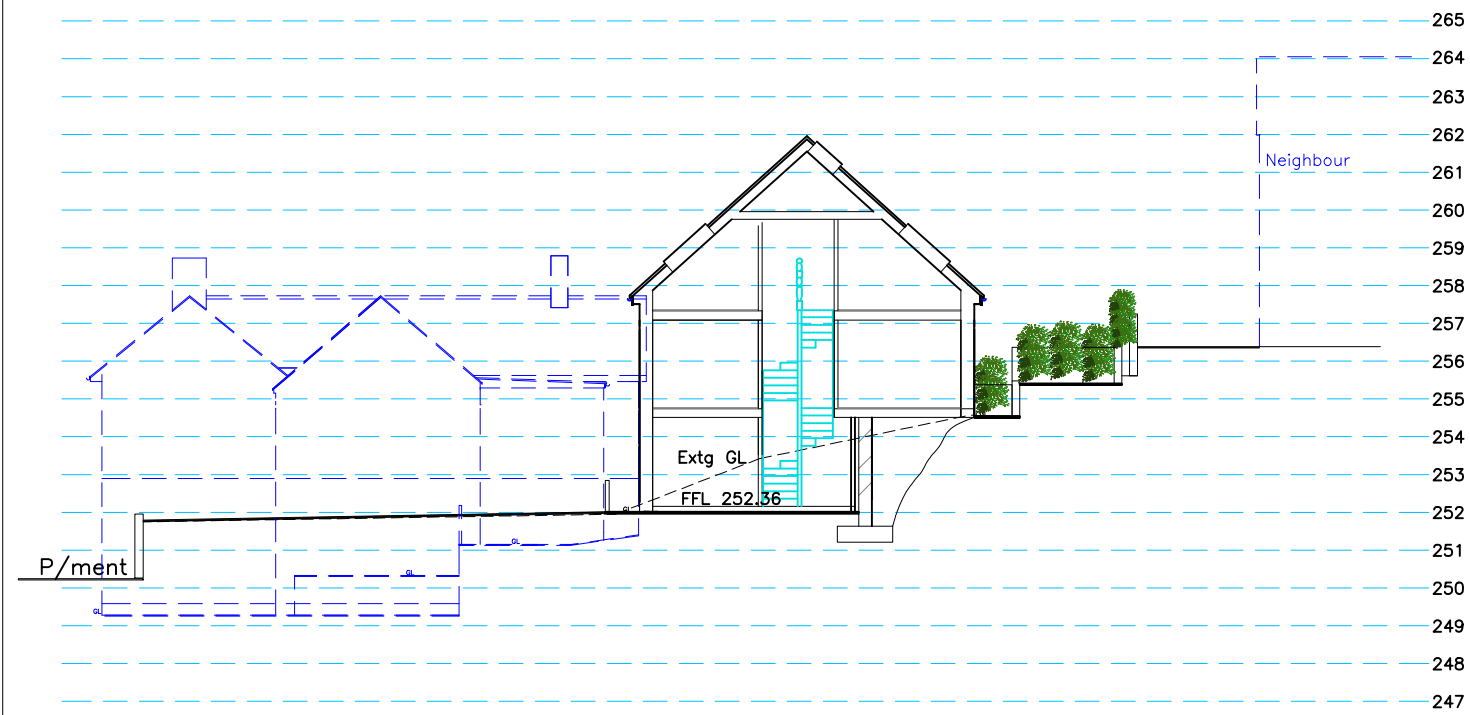


Proposed Section B-B
1:200

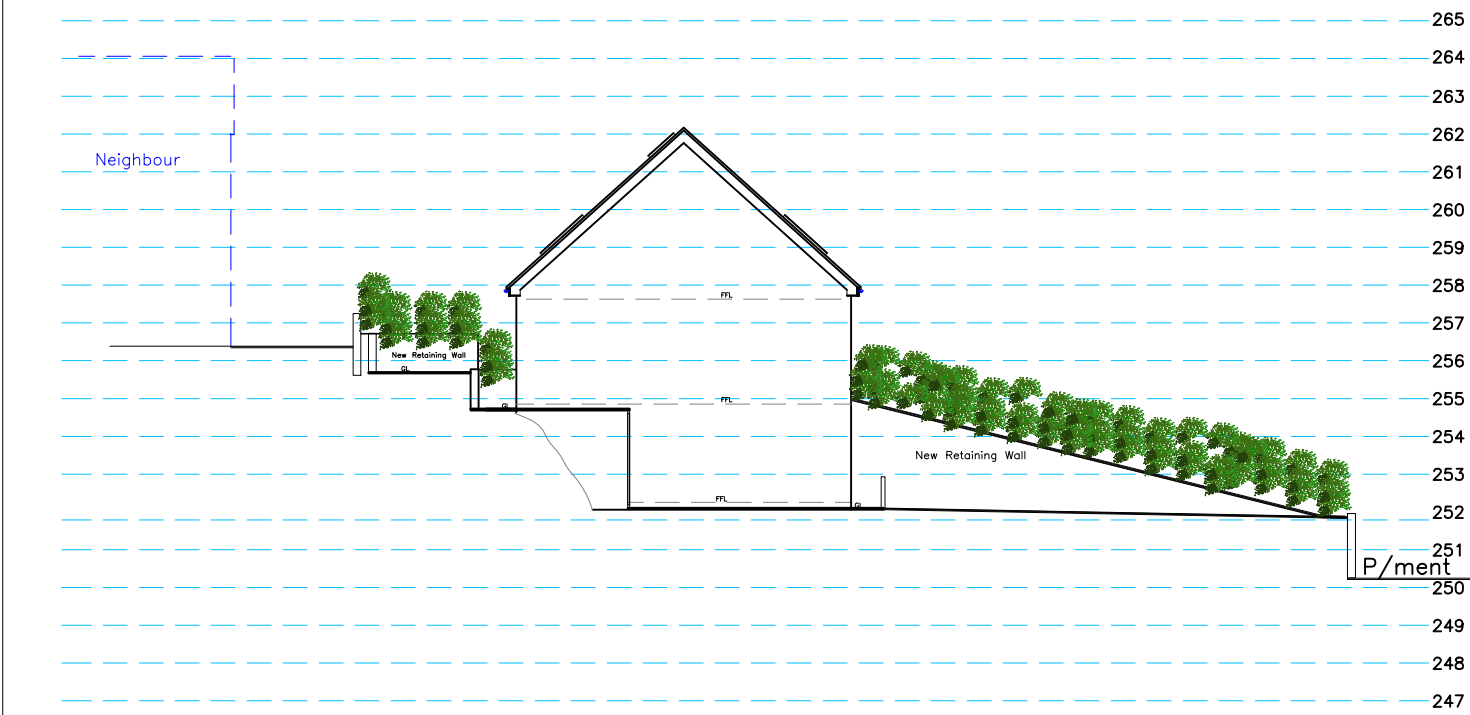


Proposed Section C-C
1:200

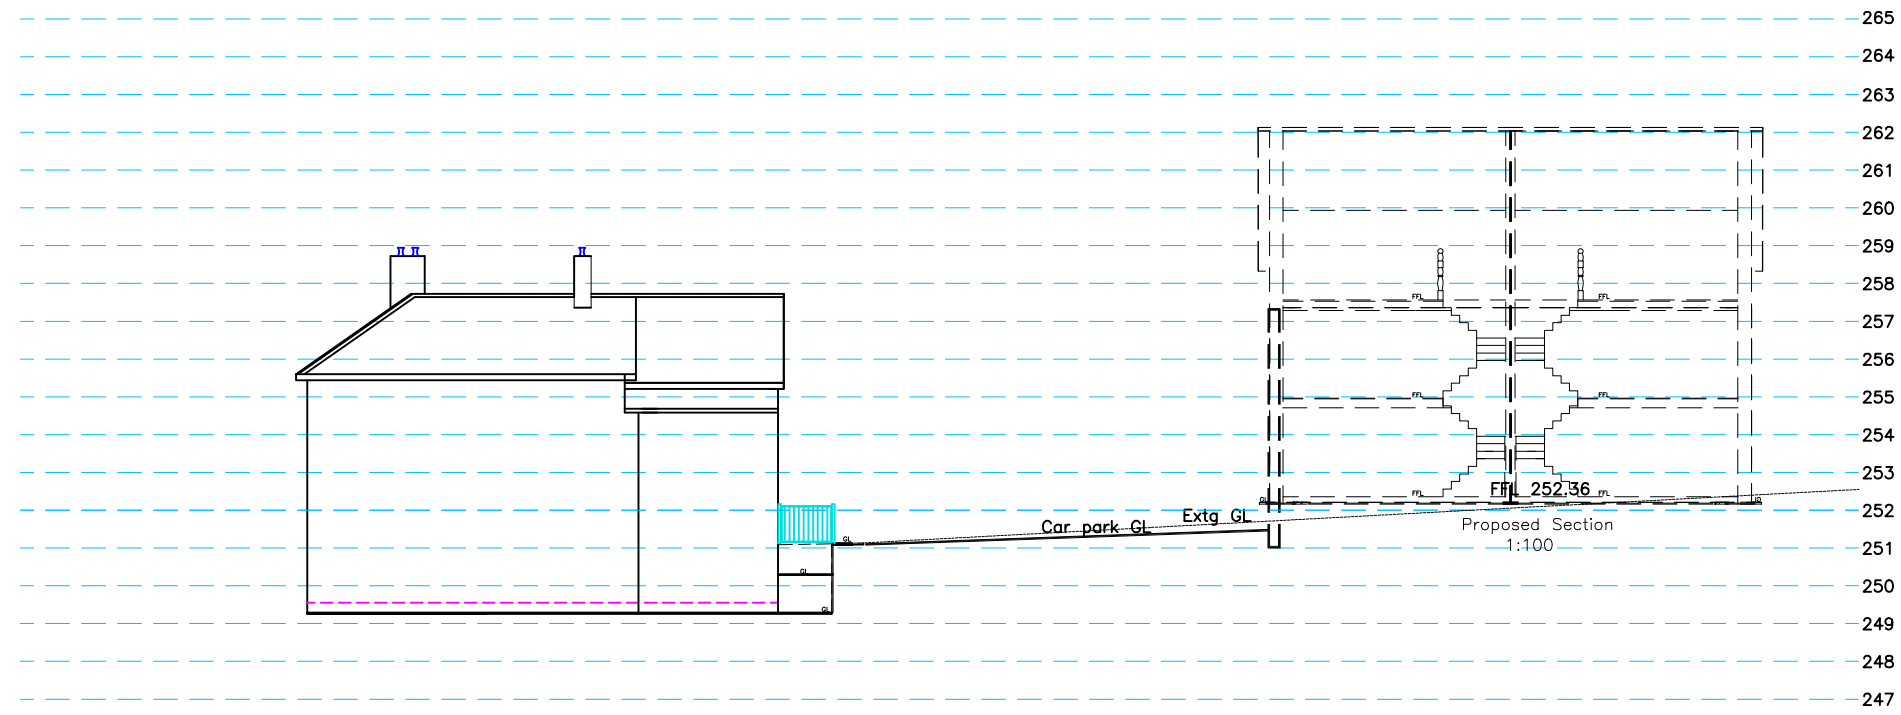

Proposed Section D-D
1:200

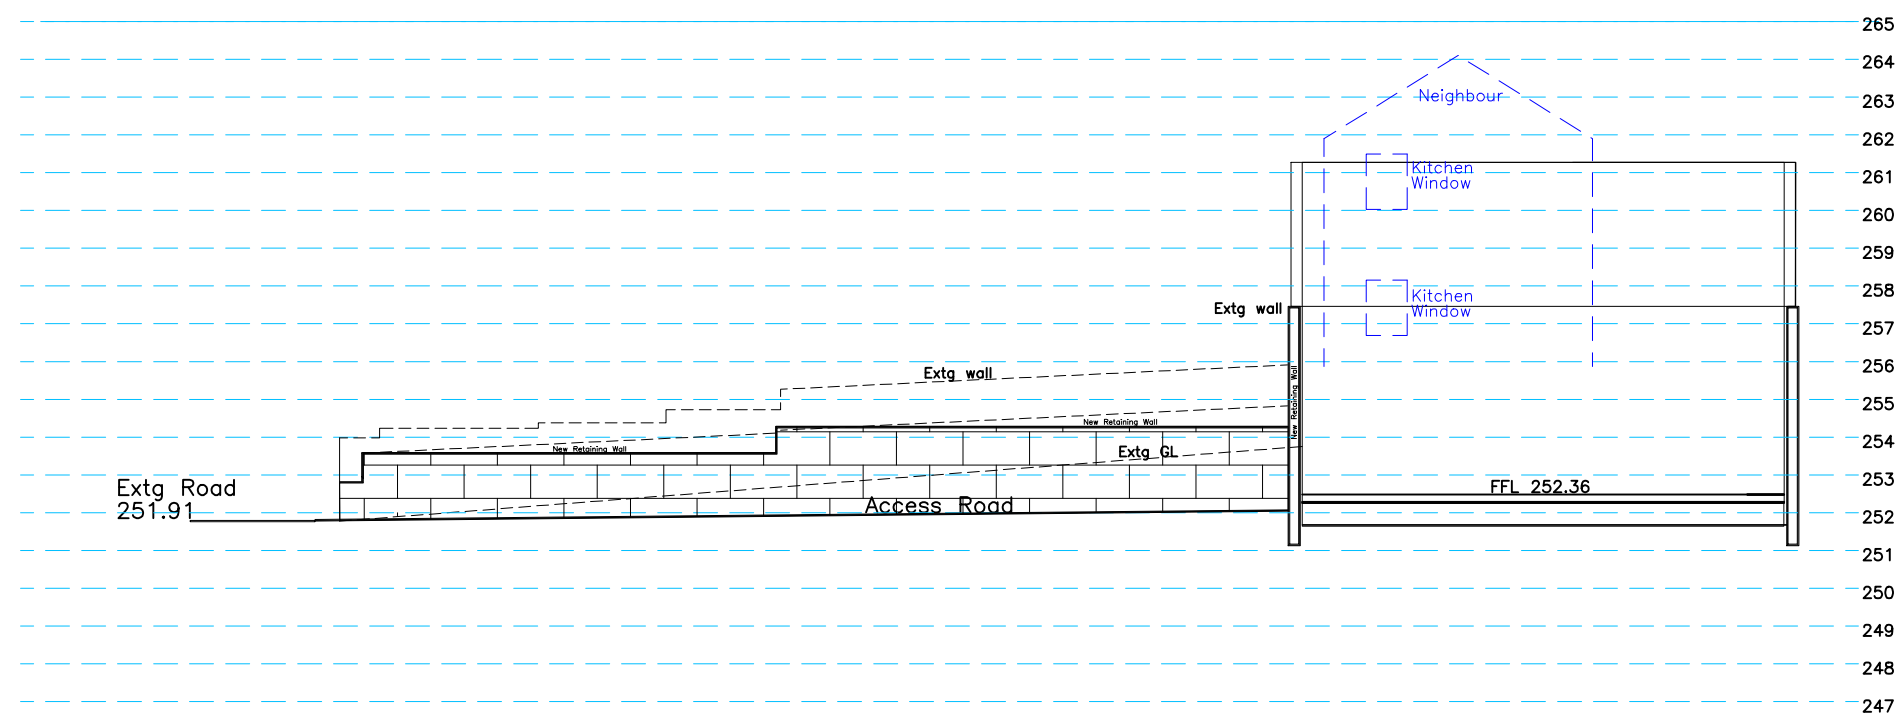

Proposed Section E-E
1:200

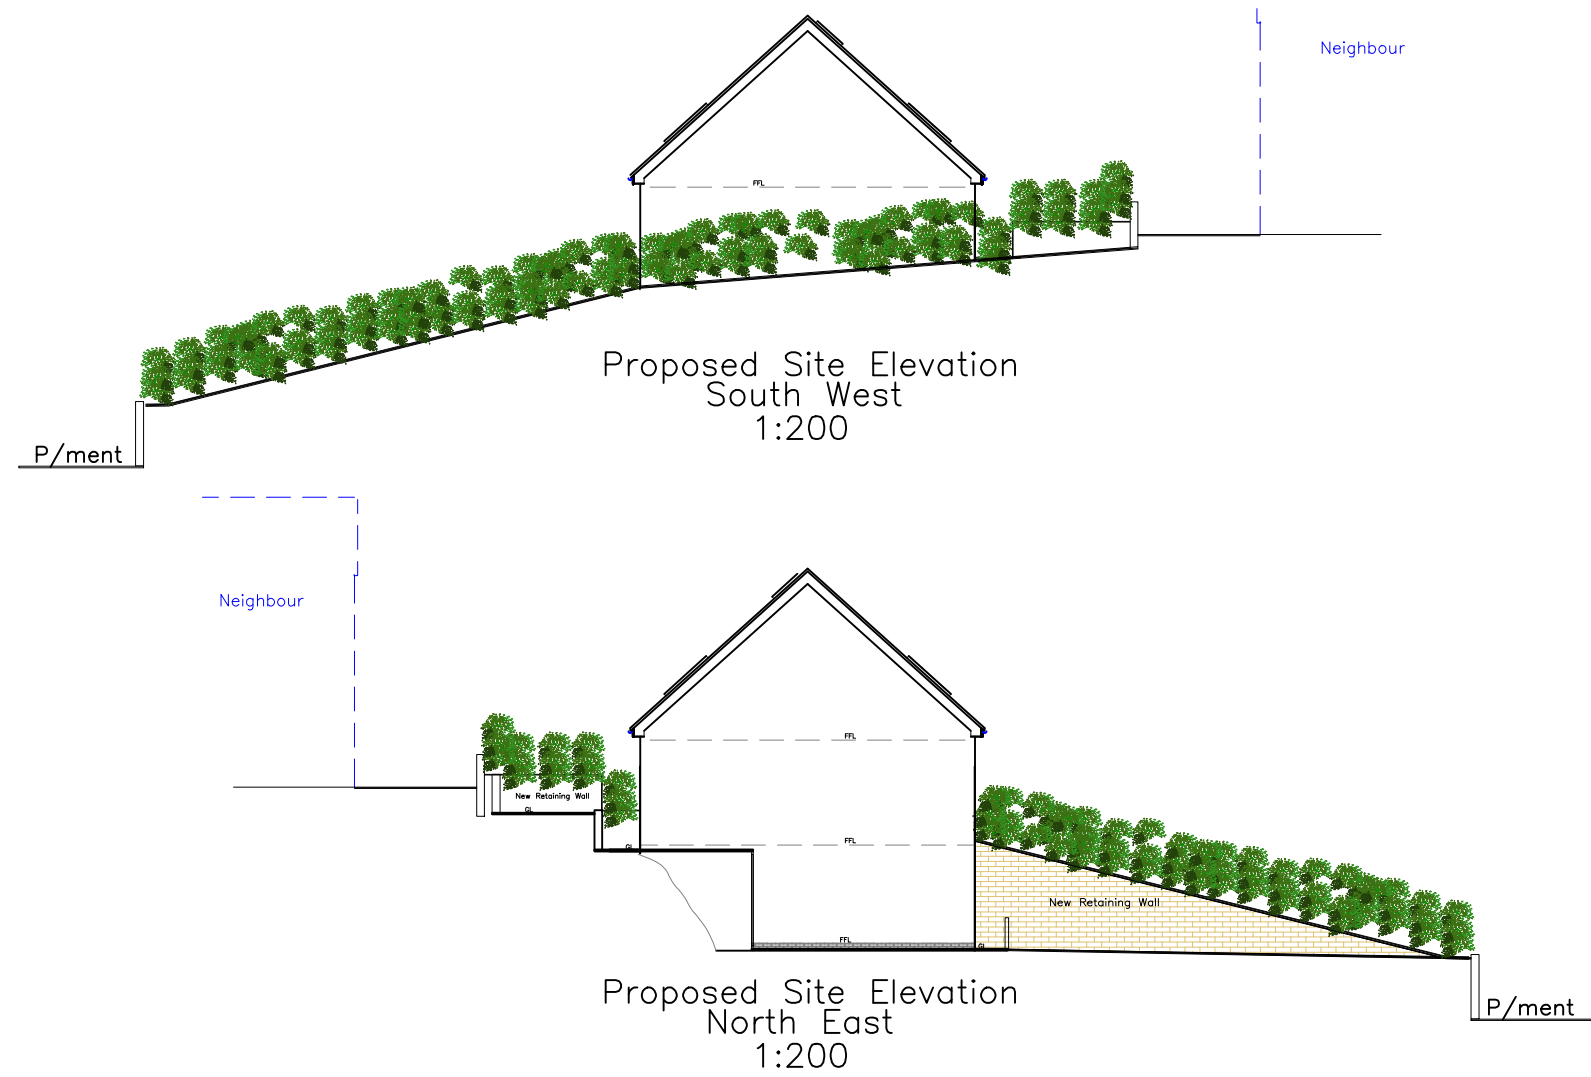

House Finishes	
Roof:	Slate Substitute
External walls:	Parex Render Rough Cast Grey FB to Plinth
Windows/Doors:	Grey uPVC
Pavement/Roads:	Grey uPVC
Safety Rails:	Fabricated Steel Railings
Boundary:	Native species hedge
Hard Surface:	Tarmac & Paving Slabs
Norton Flats Finishes	
Roof:	Slate Substitute & EPDM
External walls:	Parex Render Rough Cast Grey FB to Plinth
Windows/Doors:	Grey uPVC
Pavement/Roads:	Grey uPVC
Safety Rails:	Fabricated Steel Railings
Boundary:	Native species hedge
Hard Surface:	Tarmac & Paving Slabs
N.B.	
Application needs to be presented regarding The Party Wall Act in particular the foundations & retaining wall	
N.B.	
All dimensions are between structural elements All levels to be checked on site by contractor Any discrepancies found refer to author	

Utopia Design Architectural Services	
Building Planning Application Support Paul Thomas: BSc (Hons) Tel: 01685 559230. Mob: 07908 725065 Issued Only for Purpose Indicated	
Drawing Status: FOR PLANNING/BUILDING REGS PURPOSES ONLY	
Address	High Street Penydarren Merthyr Tydfil CF47 9HG
Project	Conversion of Norton Tavern to 6 Flats with Demolition of End Section to Provide Vehicle/Pedestrian Access with Re-profiling of Rear Ground Level for 2 New Dwellings with Associated Parking
Drawn by	PT
Date	AUG 25
Paper	A2
Title	Proposed Site Sections
Scale	1:200
Drwg No	Norton SEPT FP 03B