




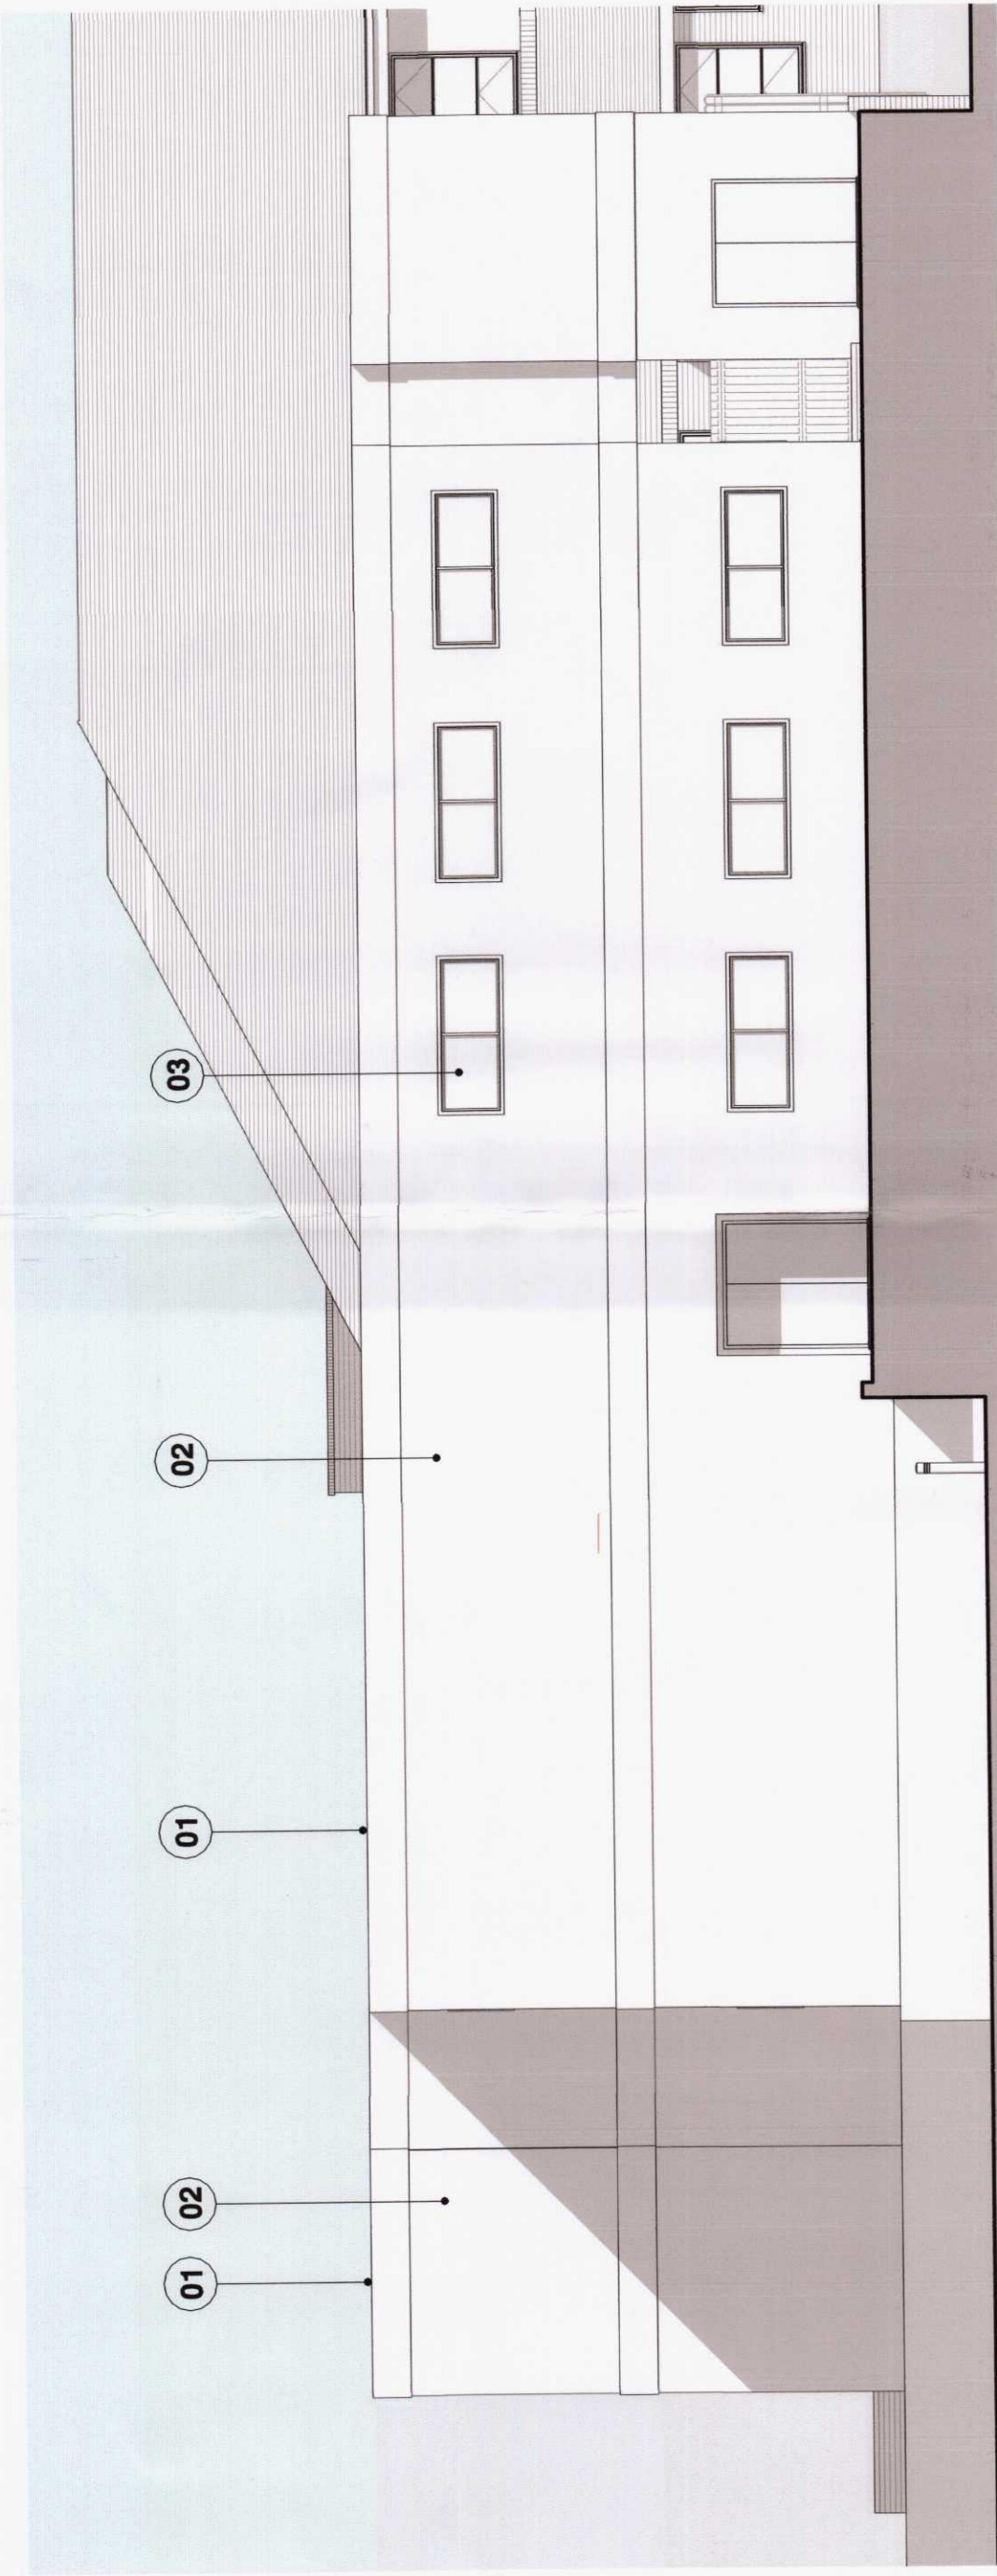


01 - Unit 2 - Proposed South Facing Elevation
Scale: 1 : 100

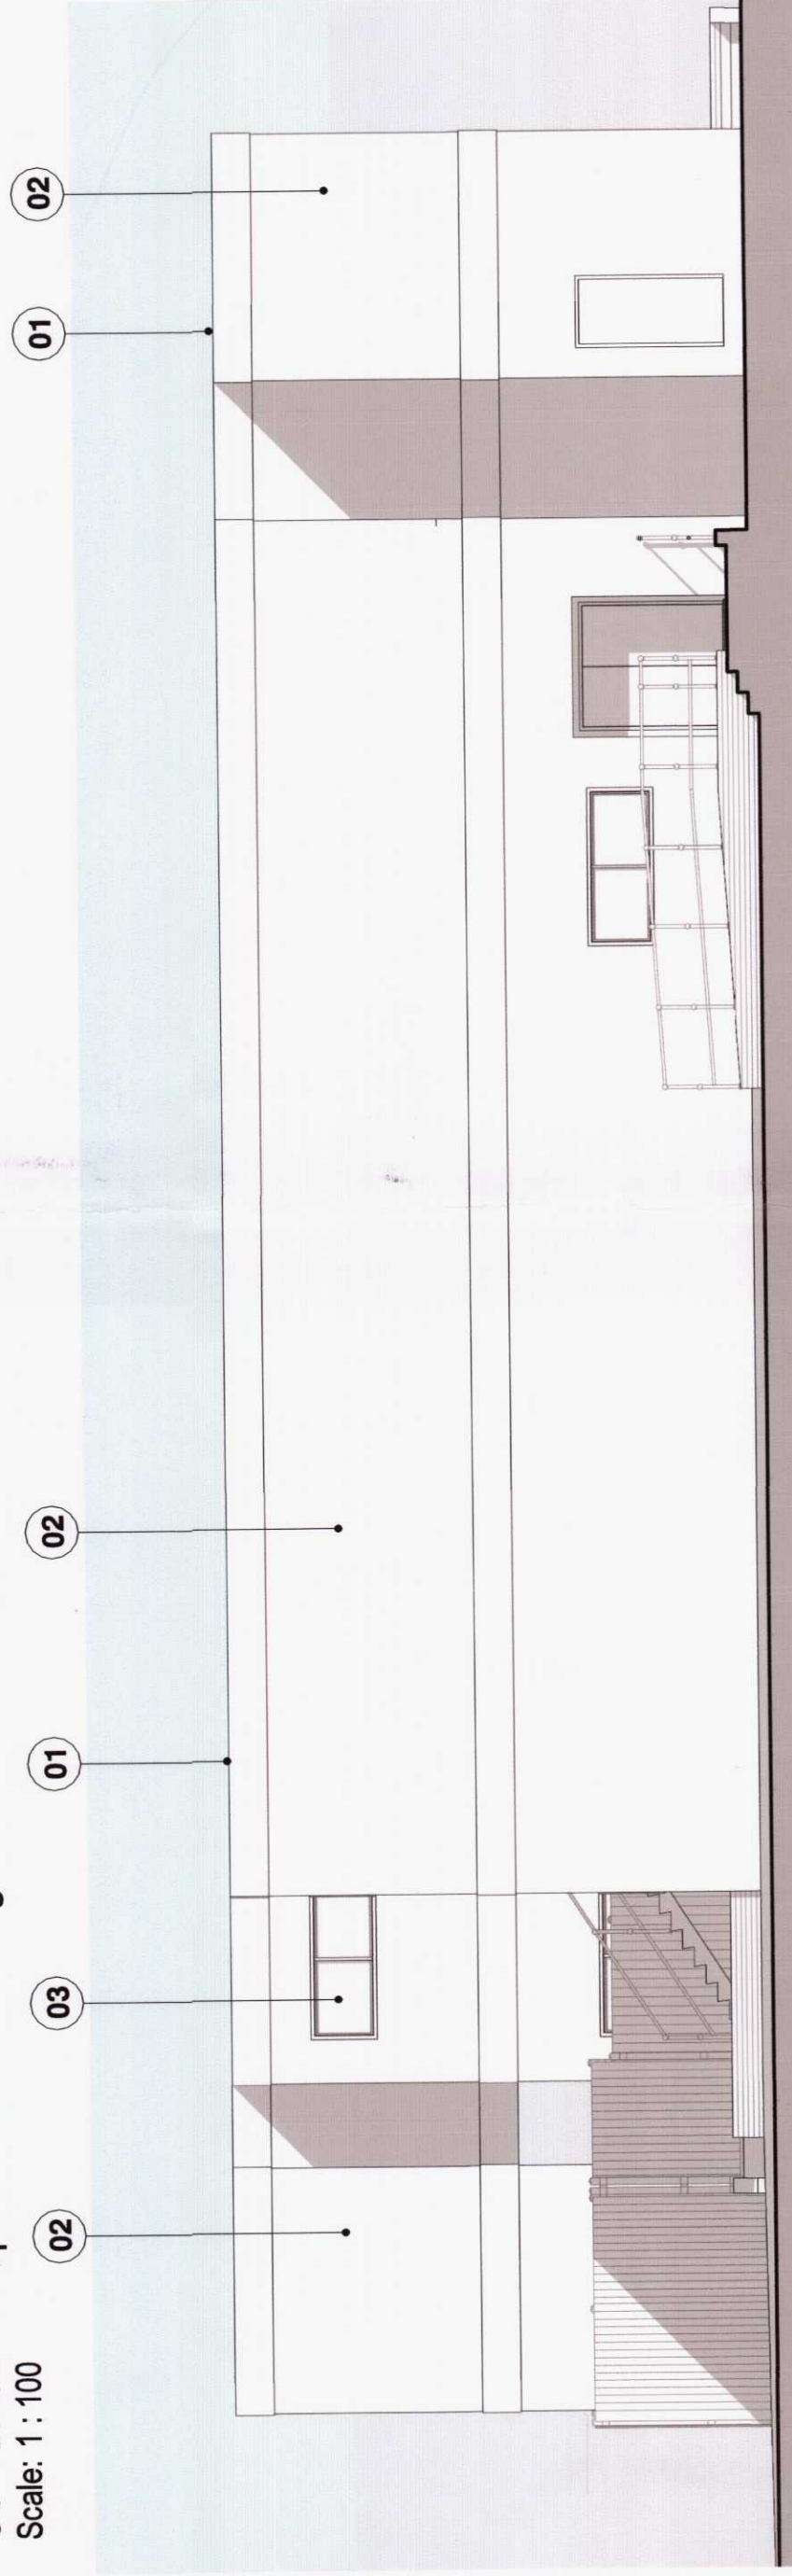


02 - Unit 2 - Proposed North Facing Elevation
Scale: 1 : 100

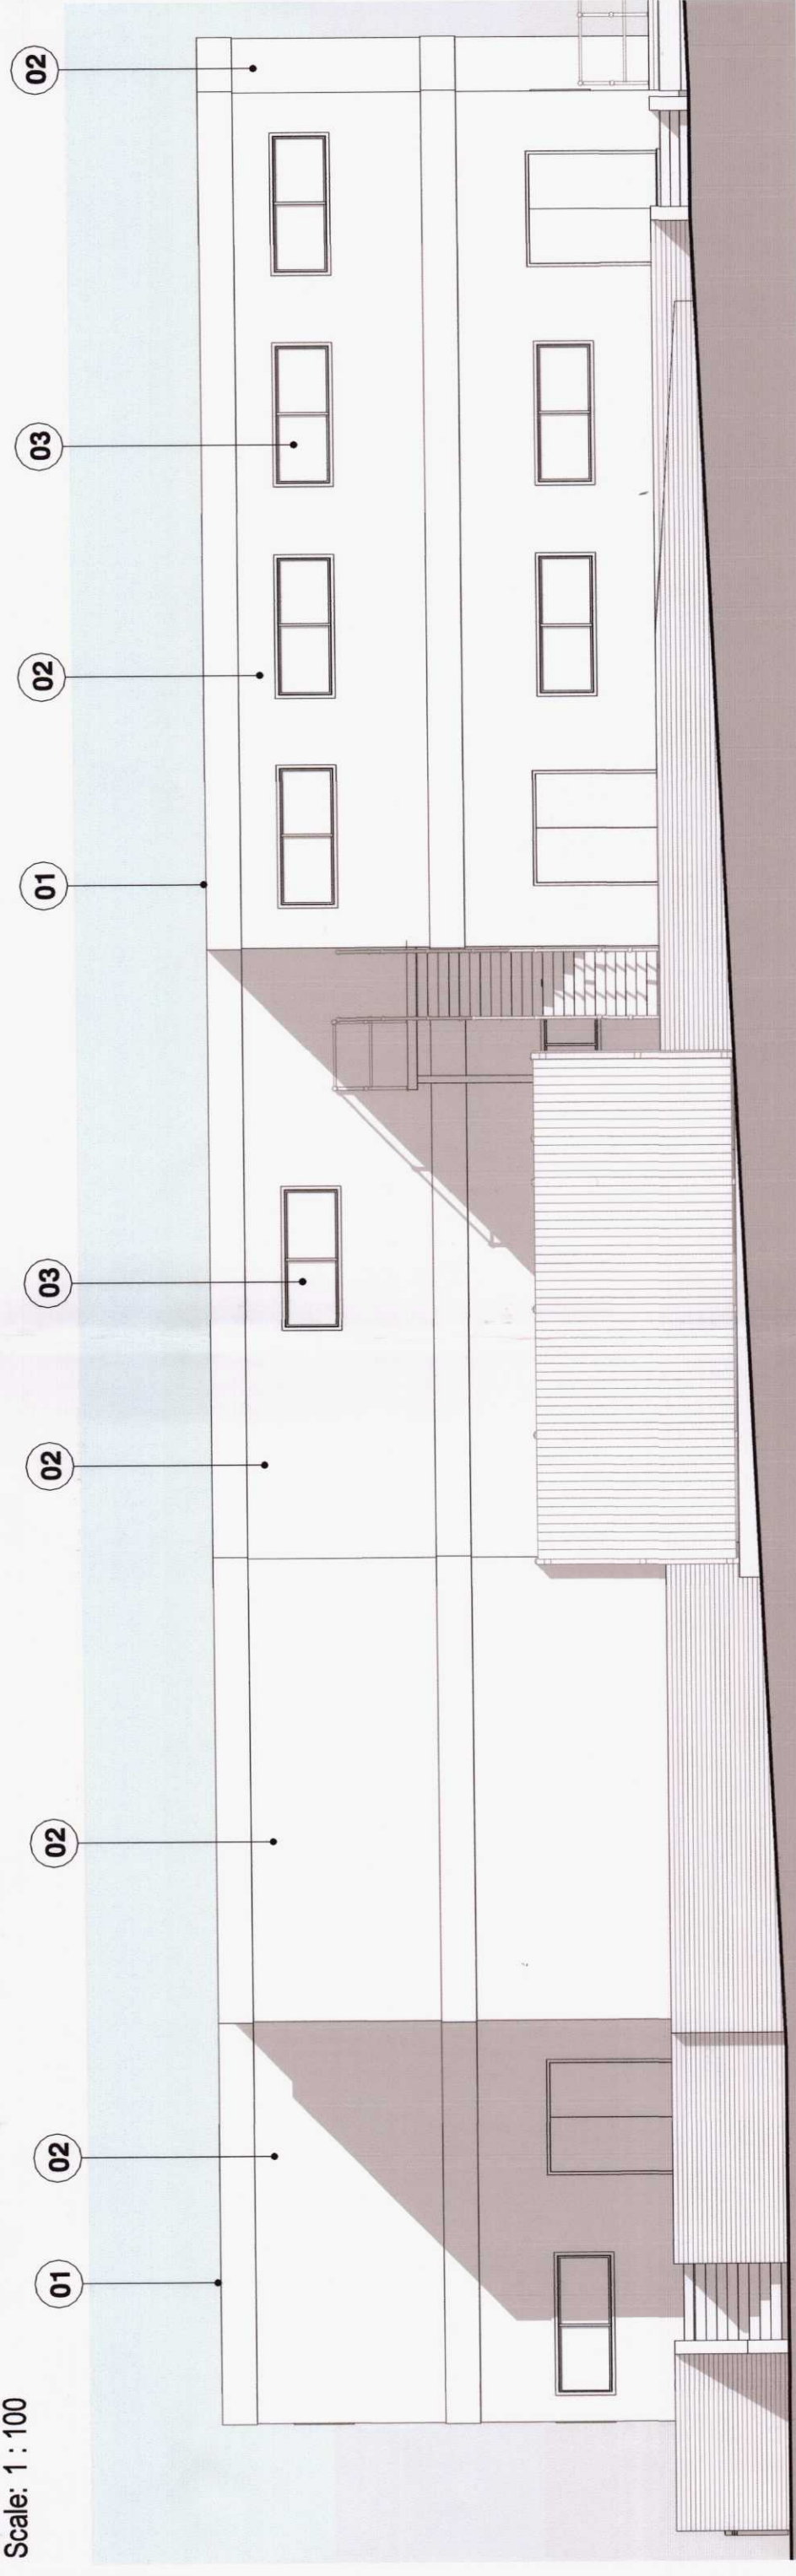

03 - Unit 2 - Proposed East Facing Elevation
Scale: 1 : 100

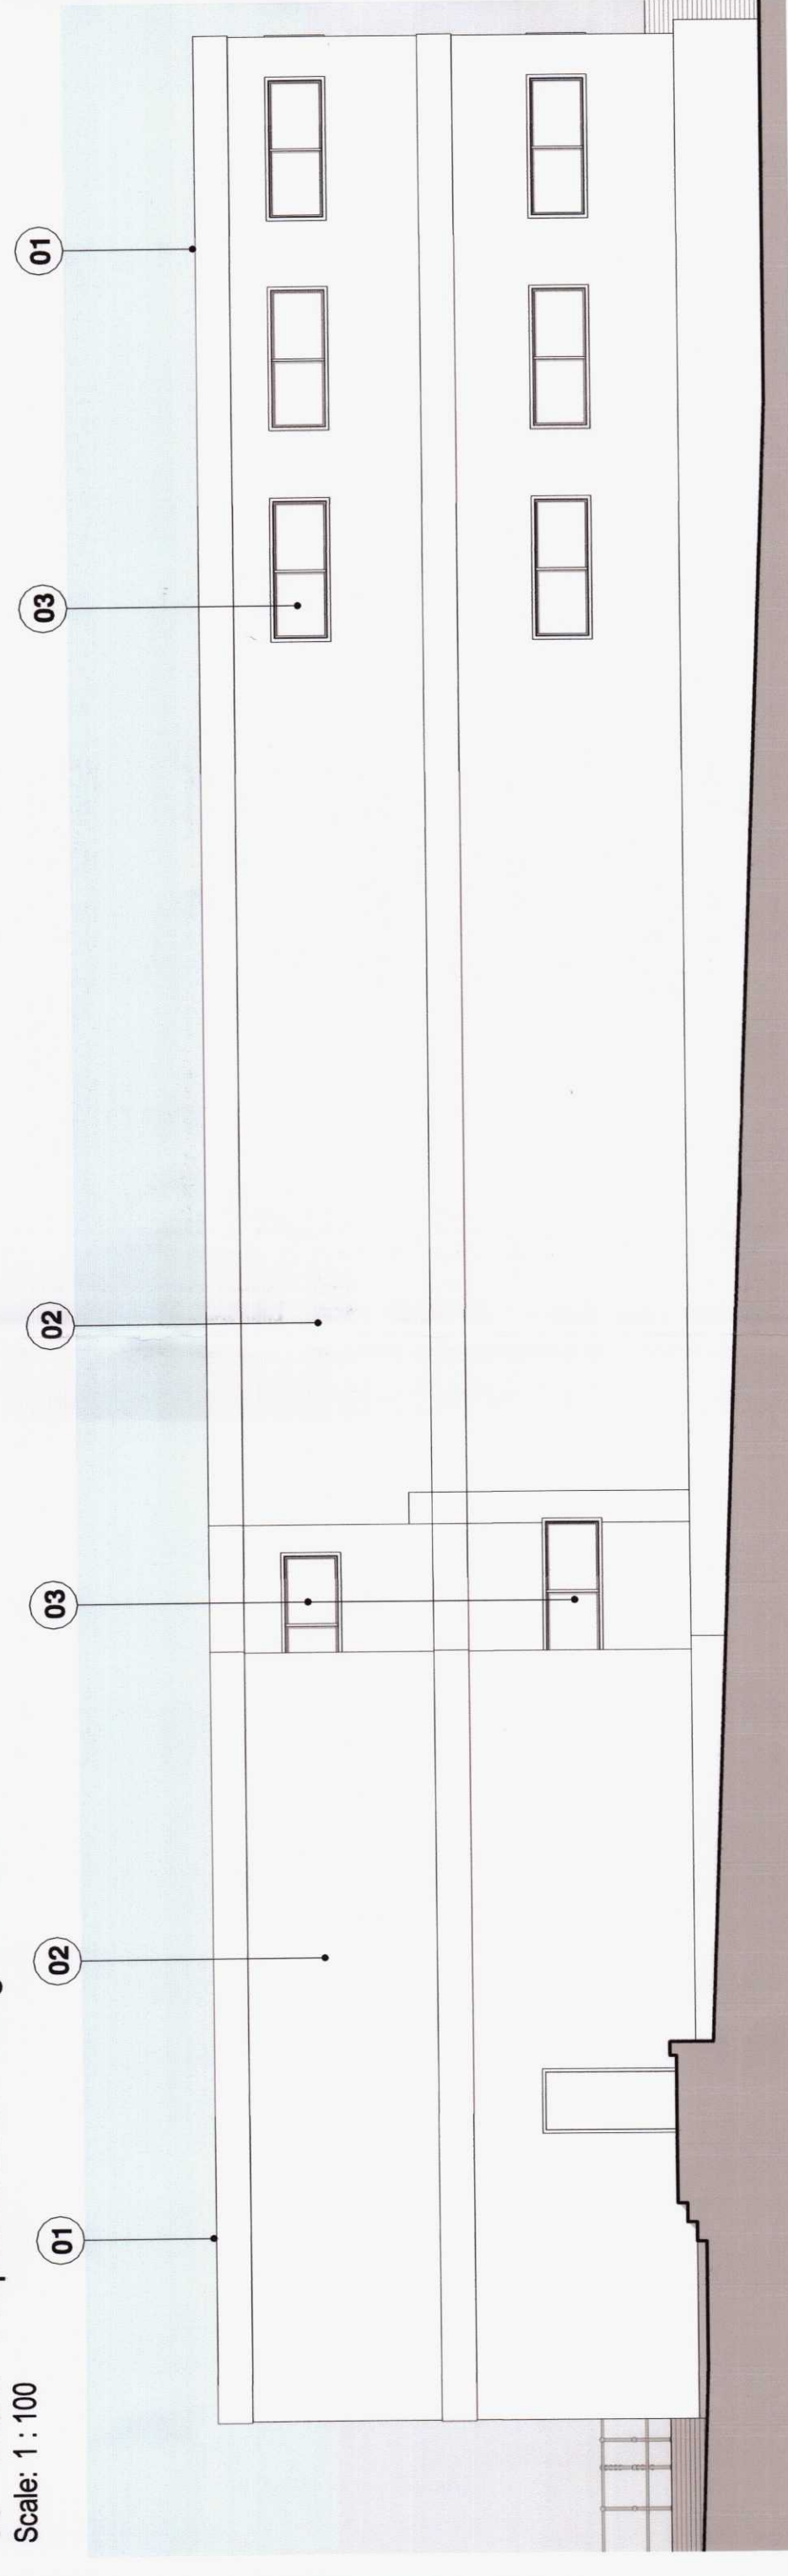

04 - Unit 2 - Proposed West Facing Elevation
Scale: 1 : 100

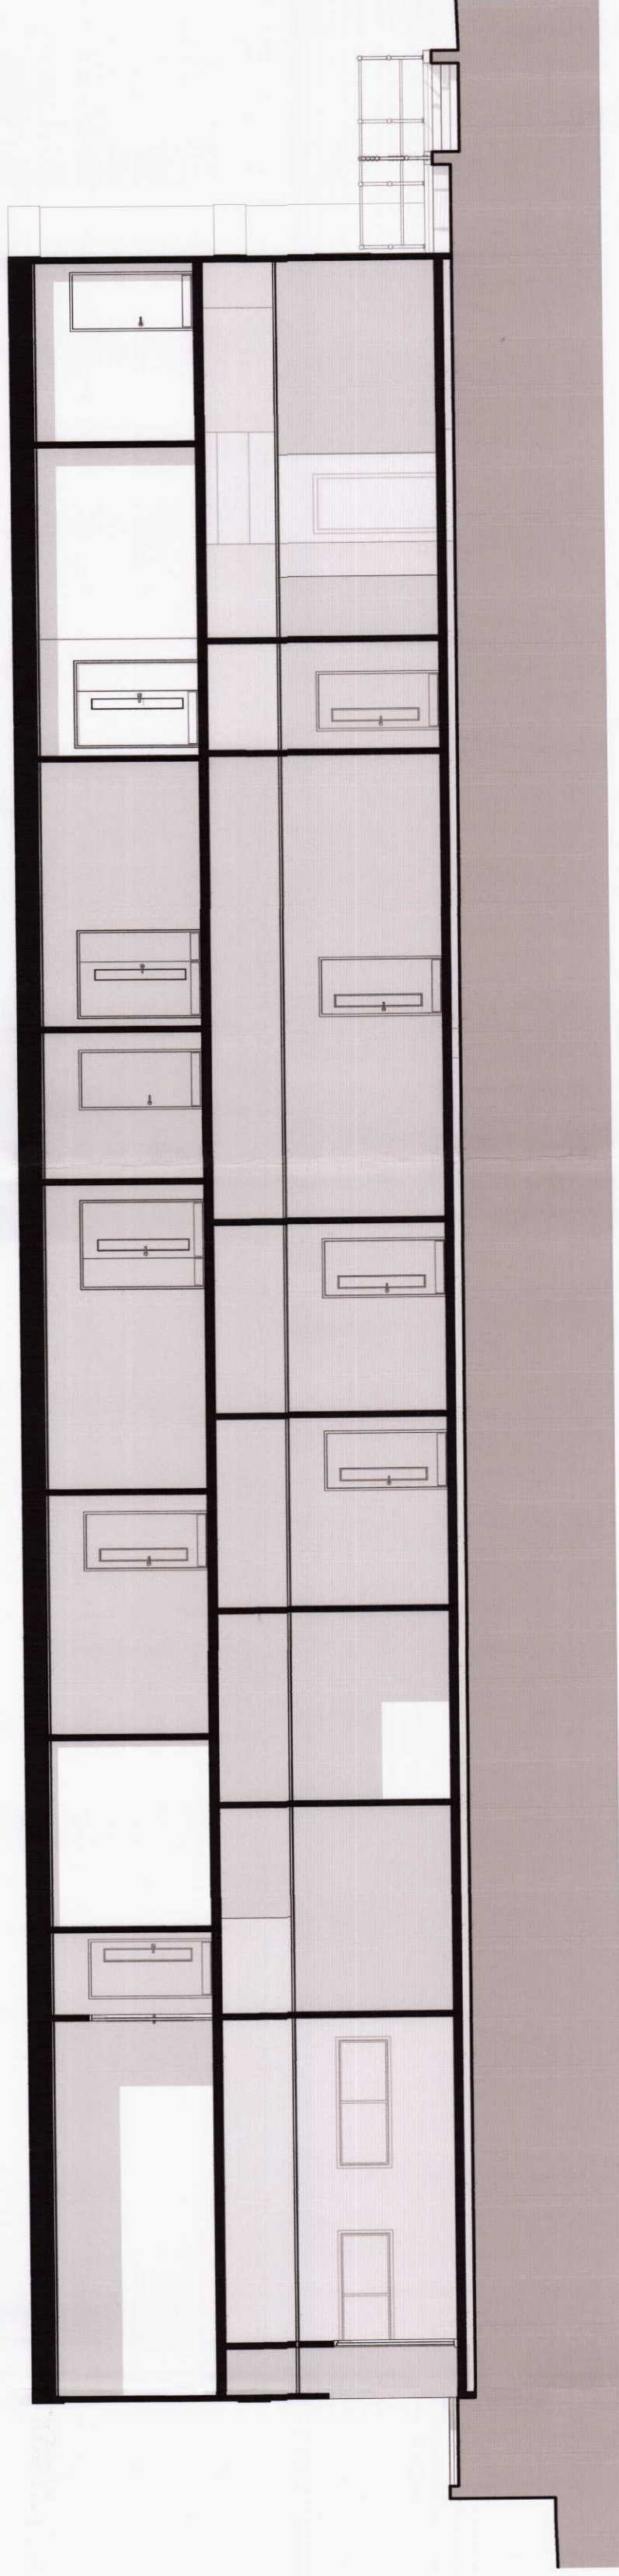

Proposed Section
Scale: 1 : 100

[illegible]

Mark	Date	Details	By
P01	09/11/2019	Issued for pre application	ML

 **GIG
CYMRU
NHS
WALLES**


Bwrdd Iechyd Prifysgol
Cwm Taf Morgannwg
University Health Board

CWM TAF MORGANNWG UHB
Prince Charles Hospital
Merthyr Tydfil
Mid Glamorgan
CF47 9DT

 Interserve
INTERSERVE CONSTRUCTION
LIMITED
138 HEOL-Y-GORS
CWMBWRLA
SWANSEA
SA5 8LT

Project Title:
Prince Charles Hospital Refurbishment
Merthyr Tydfil
Mid Glamorgan
CF47 9DT

Scale: As indicated	for the original size of A1		
Drawn By: WW	Checked By: ML	Passed By: NO	Date: 11/01/19
Drawing Status:			

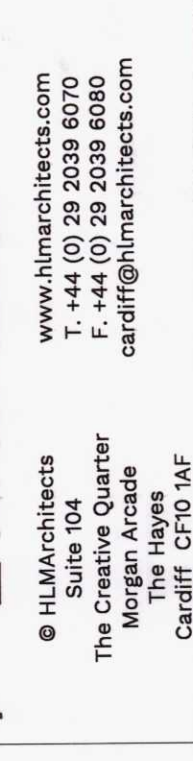

Drawing Title:
Proposed Unit 2 Portkabin
Elevations & Section

Job No:	Drawing No:	Revision:				
5005	Project Origin: P003 HLM 07	Volume	Level	Type	Discp.	Number
			ZZ	DR	A	020701
		Phase:		Workstream:		
		2		-		

Do NOT scale this drawing
Refer to Architects for details of current building layouts

Amended Plan
Revised: 26/02
P120/0013

SCALE 1:100 @ A1

Scale: 1 : 100