




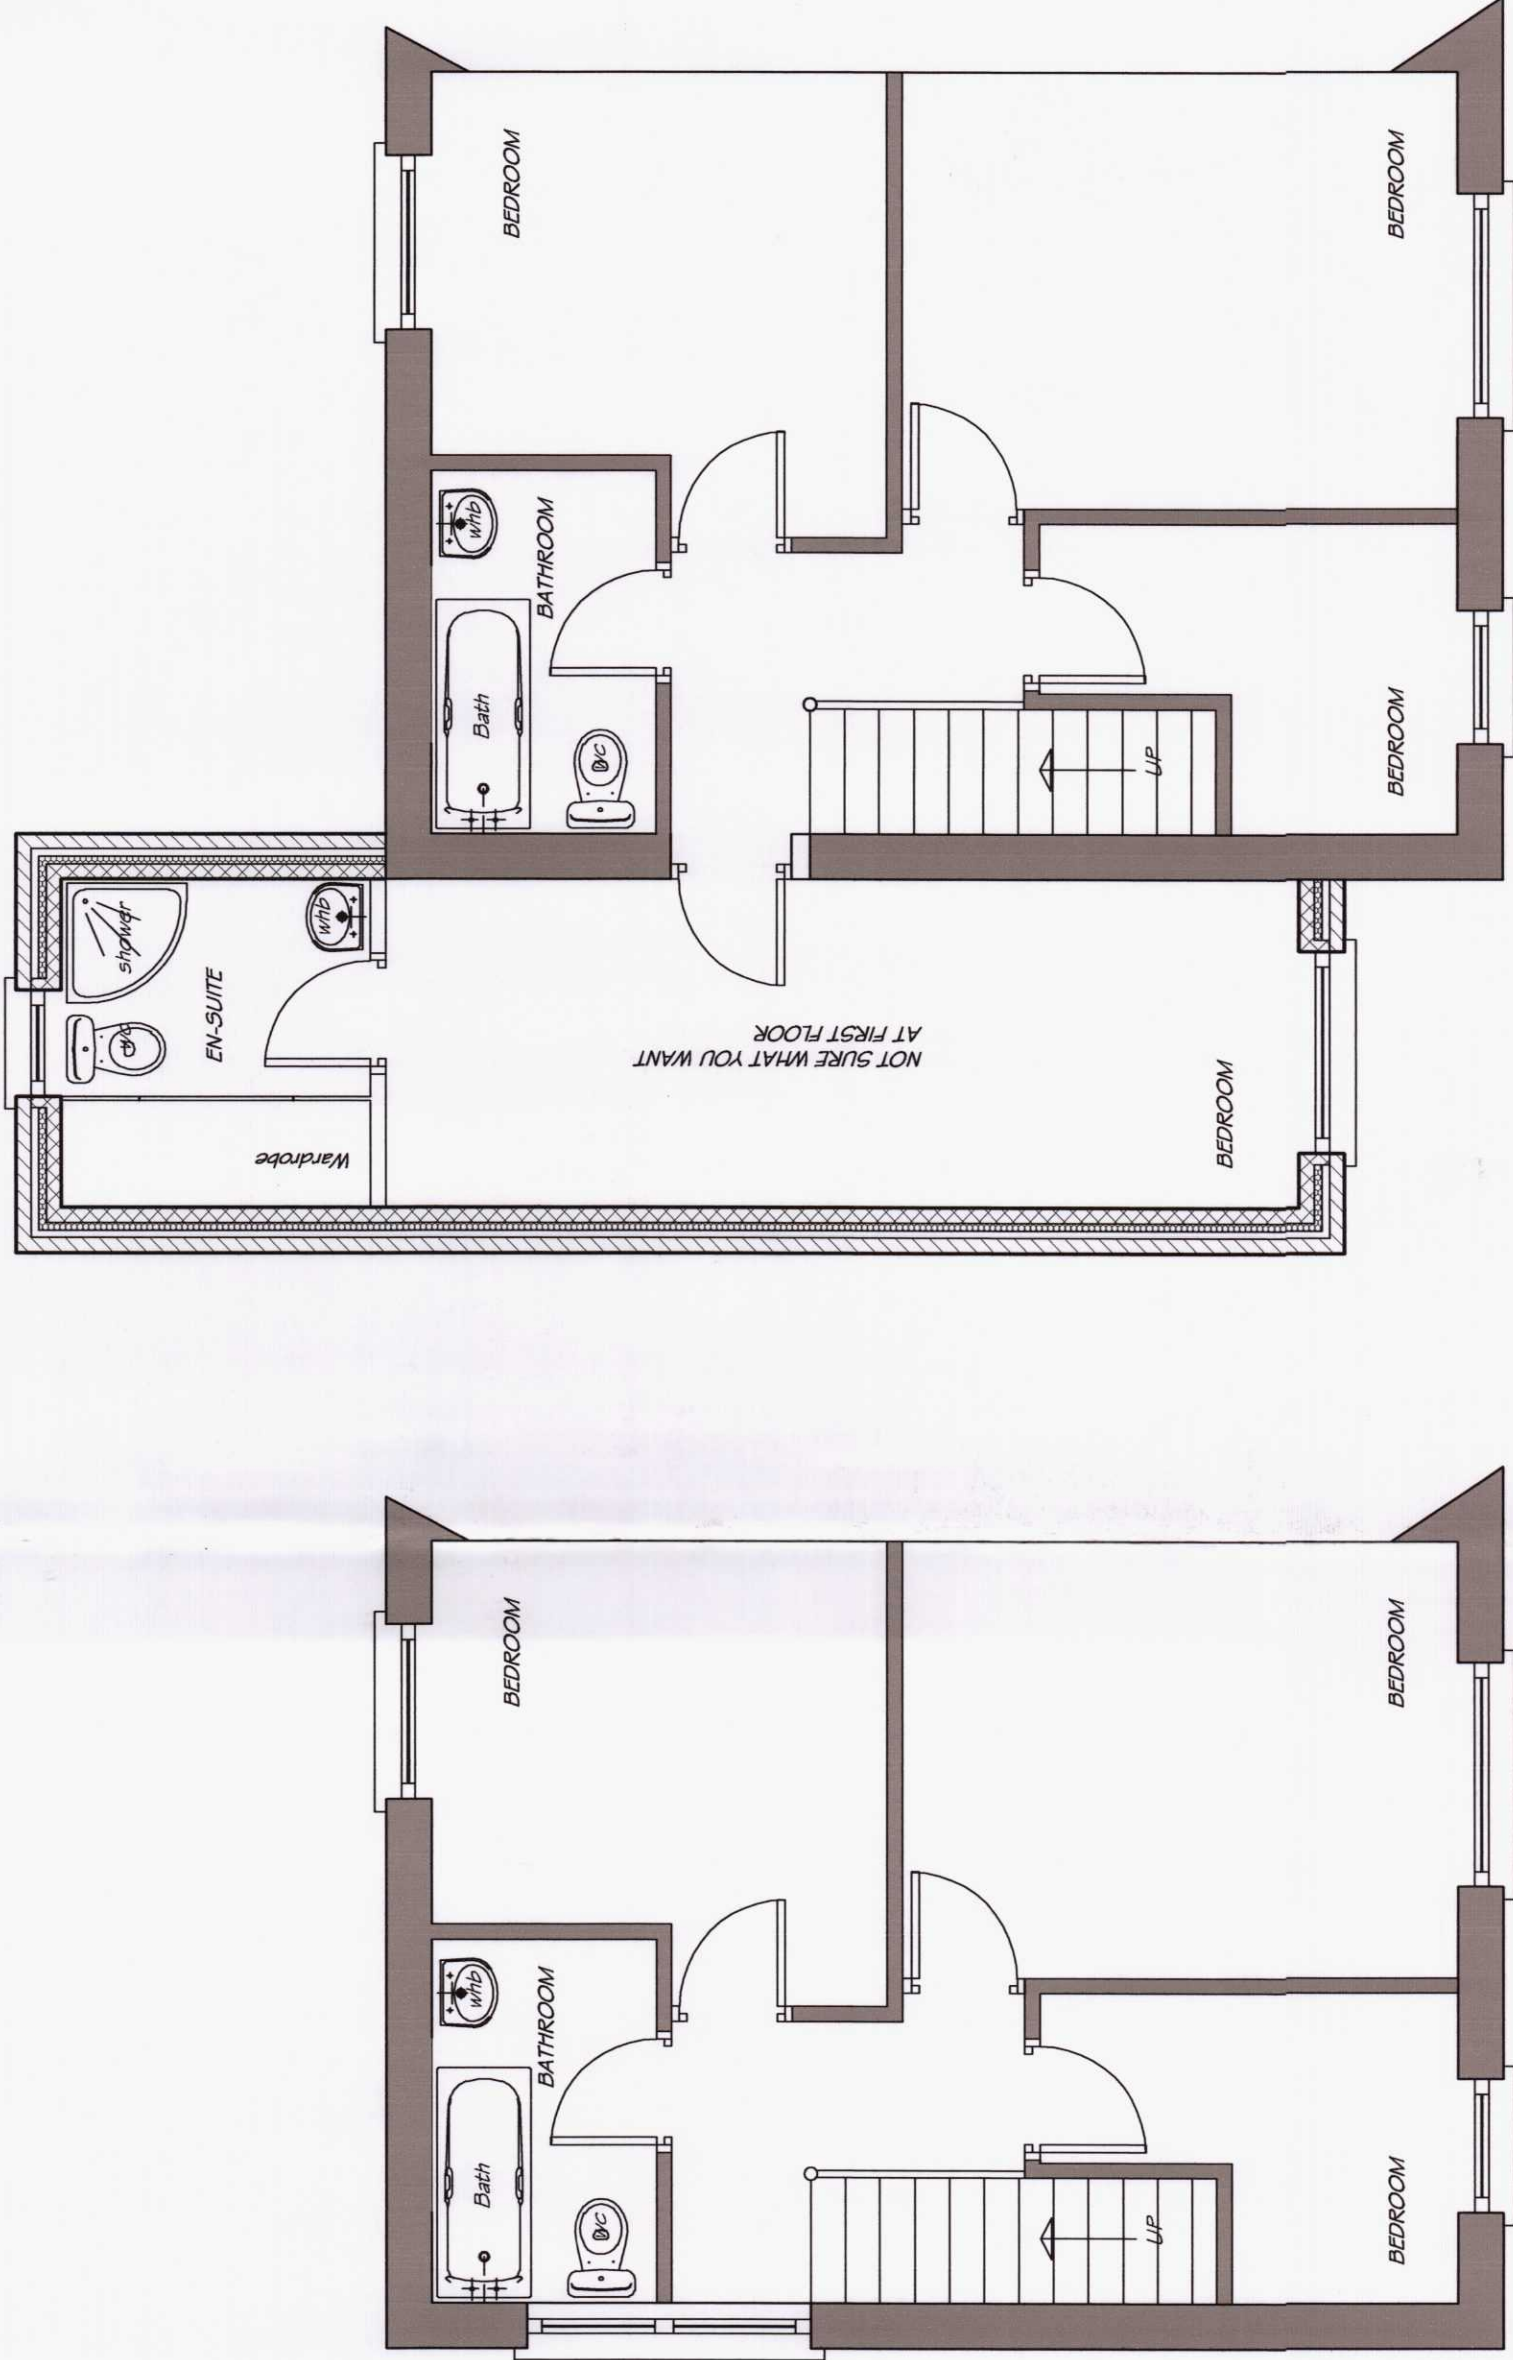

EXISTING FIRST FLOOR PLAN 1:50

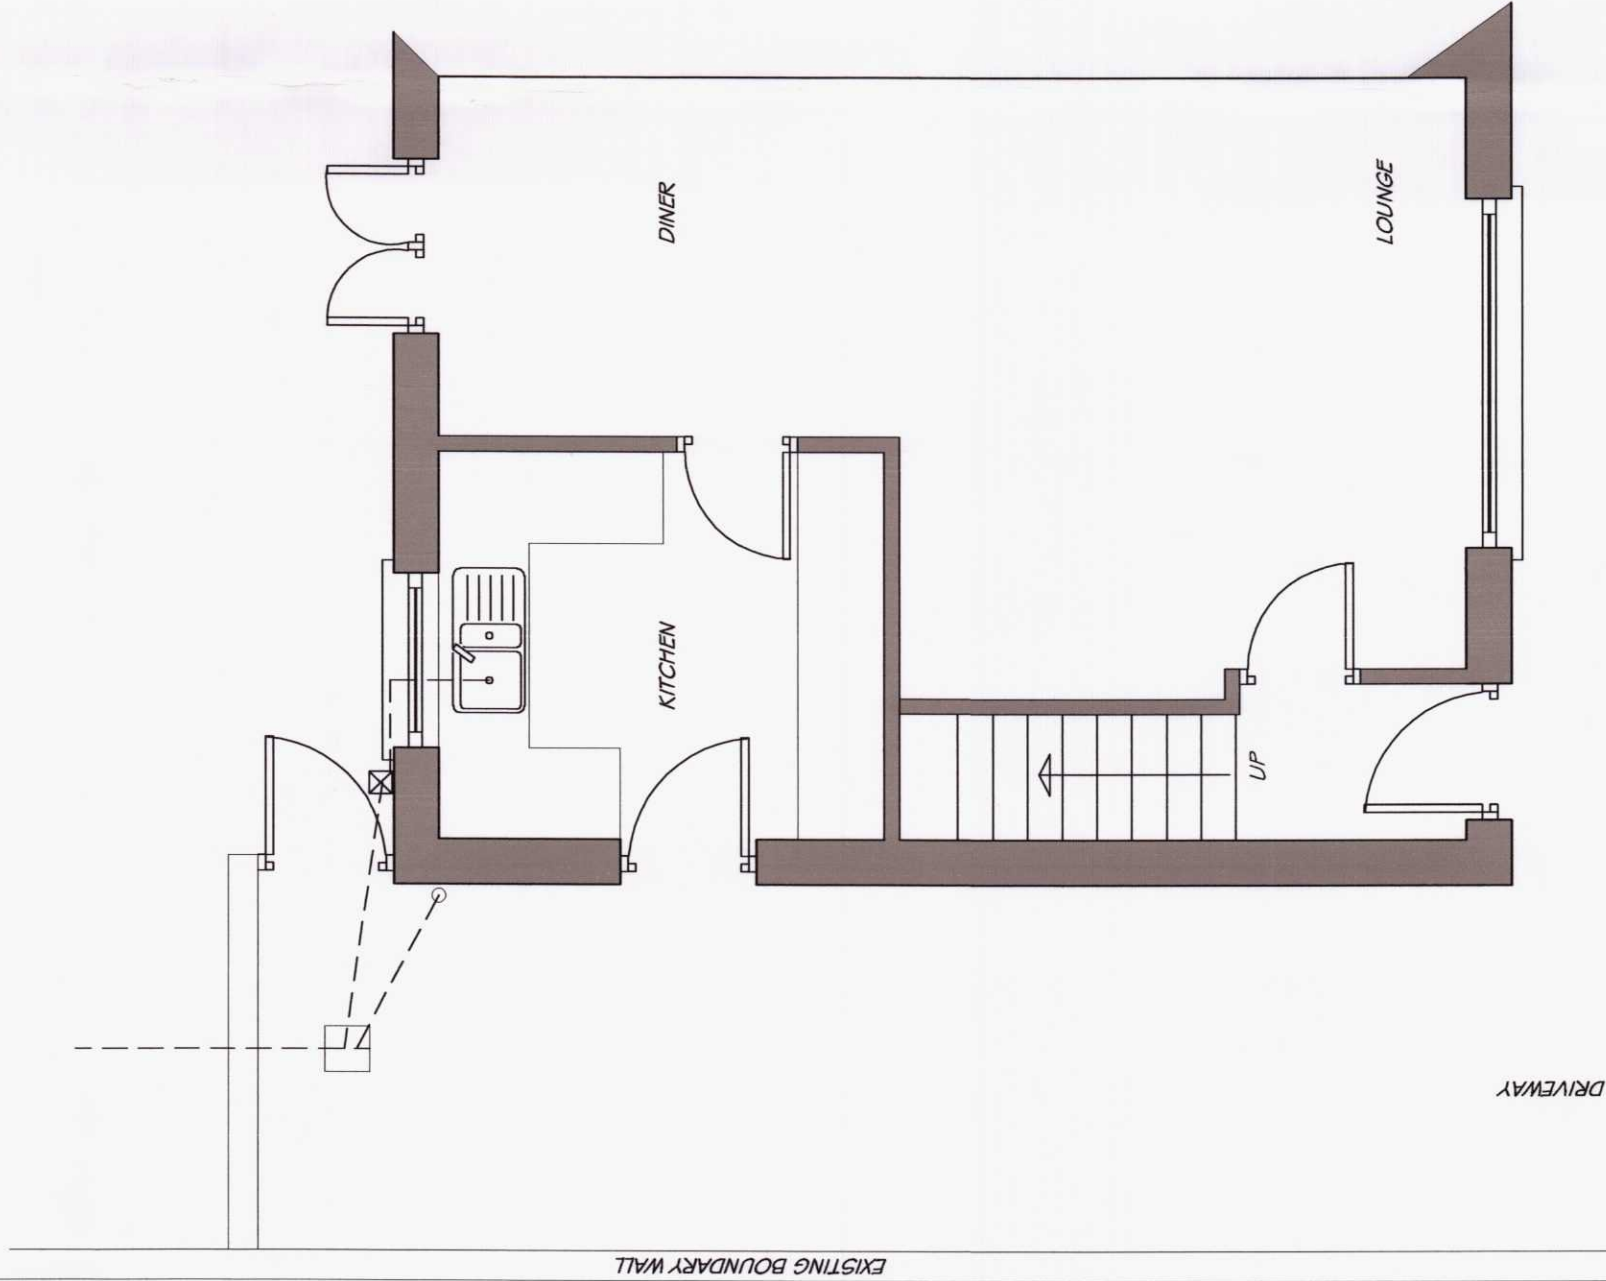


PROPOSED FIRST FLOOR PLAN 1:50

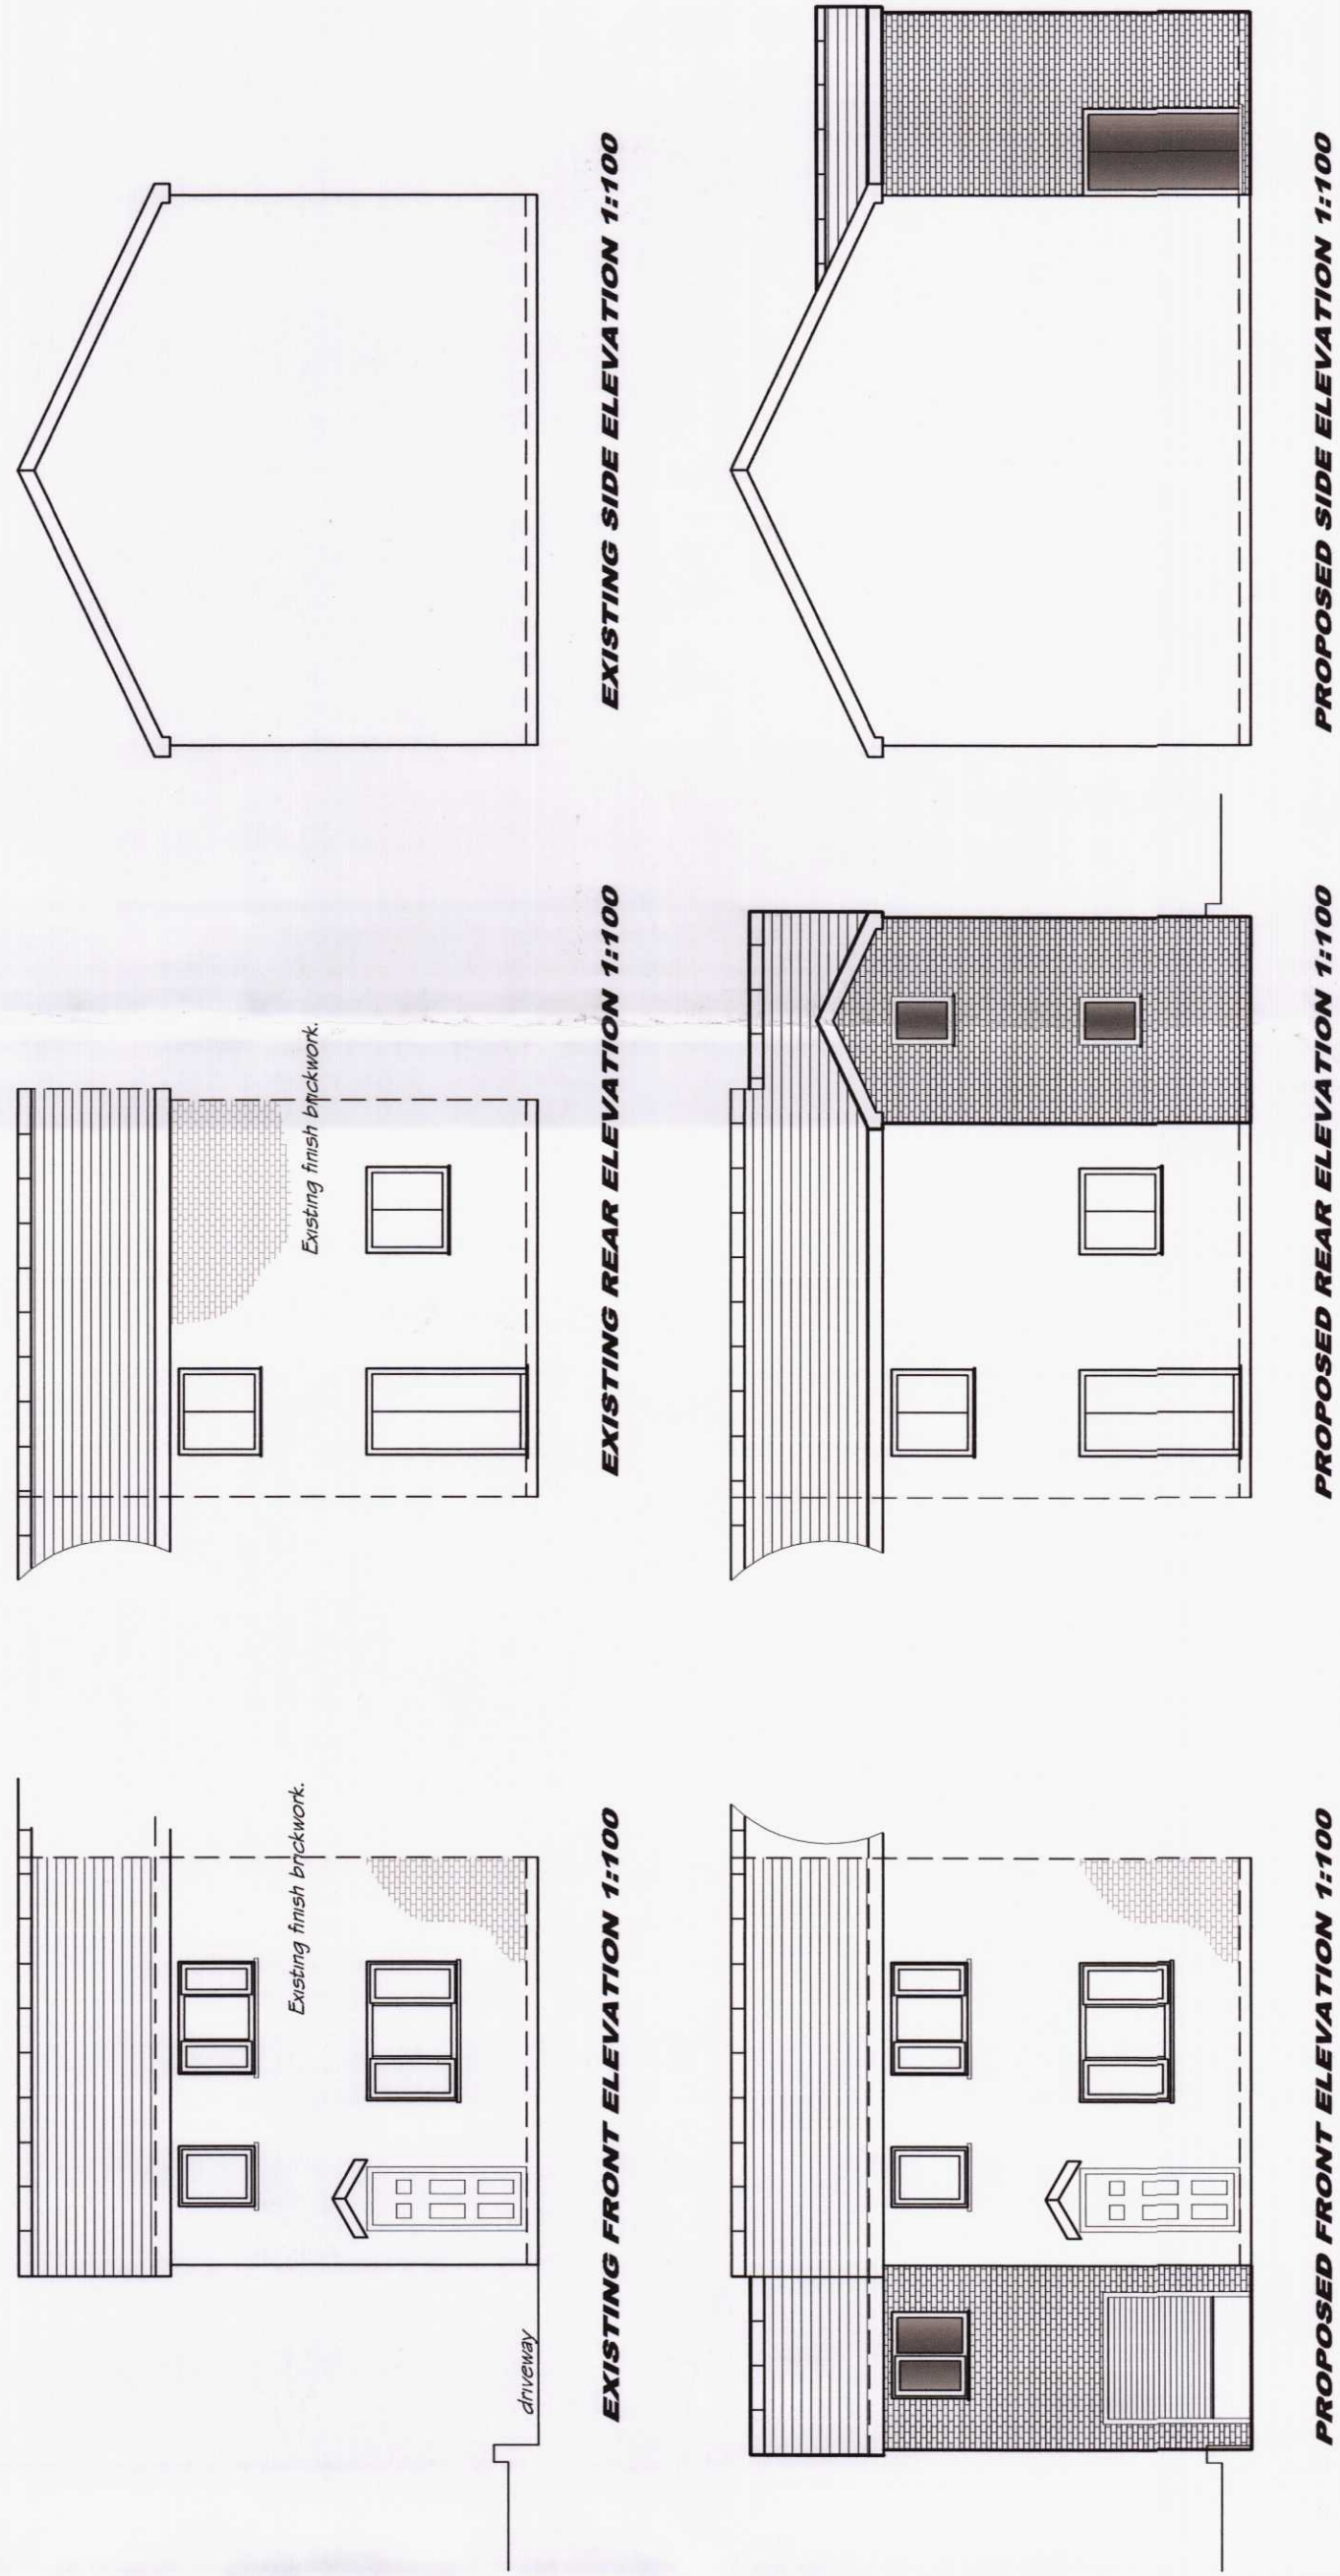

EXISTING FRONT ELEVATION 1:100

EXISTING REAR ELEVATION 1:100


EXISTING SIDE ELEVATION 1:100

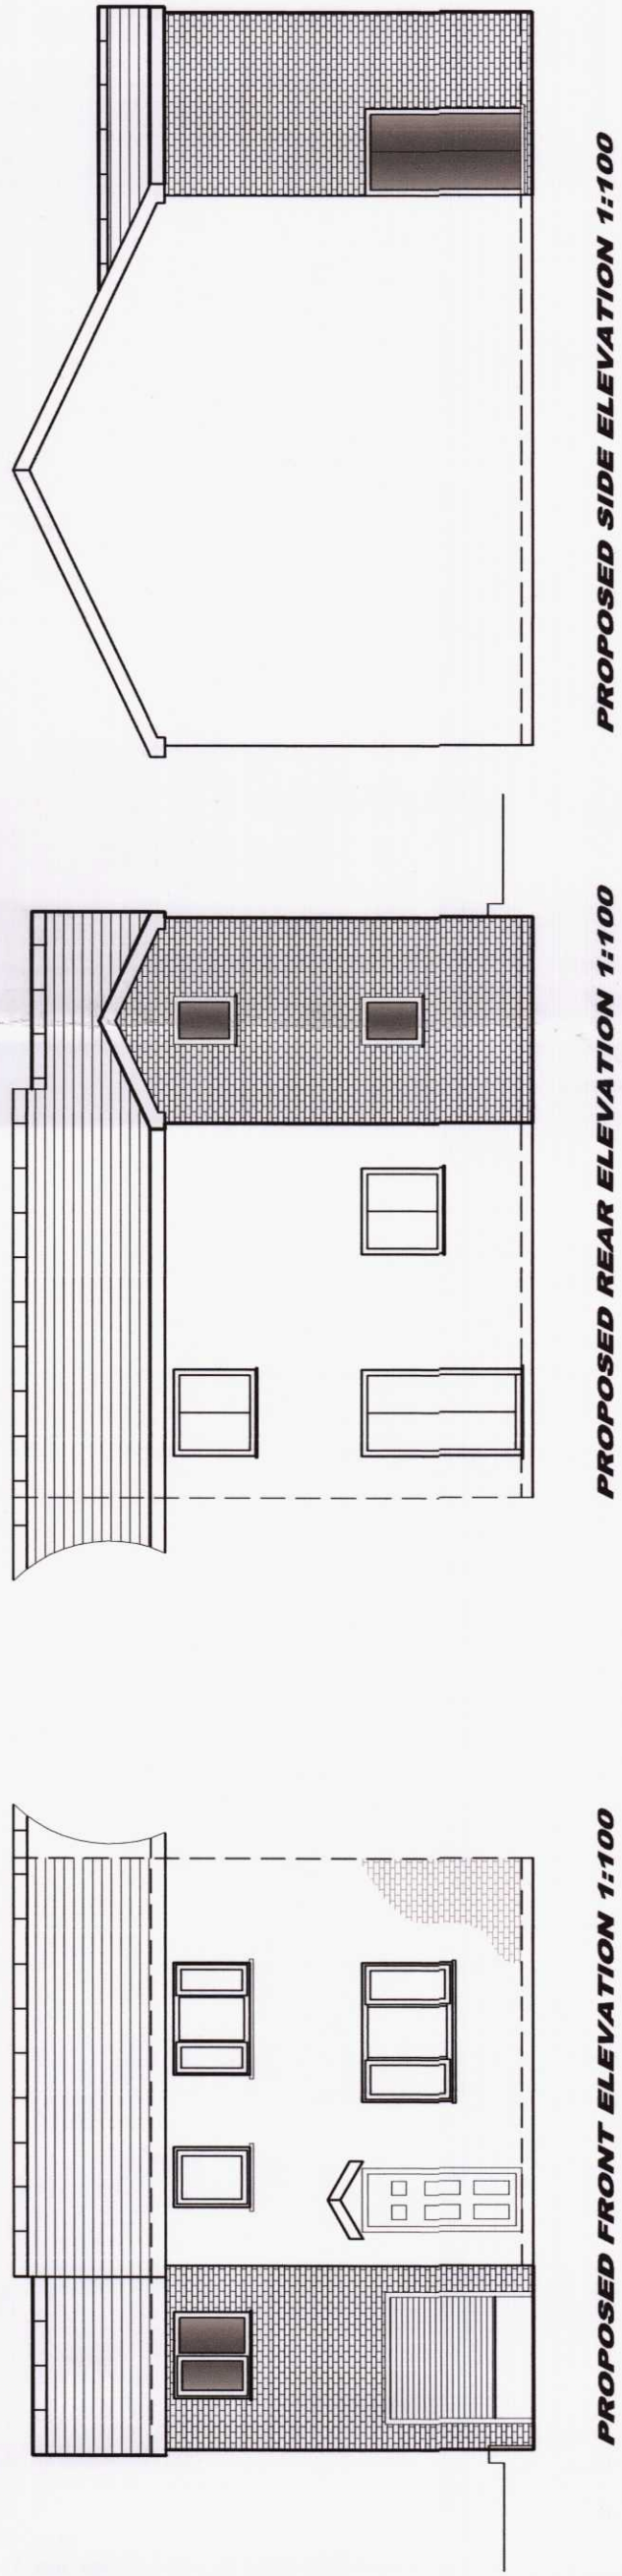


PROPOSED FRONT ELEVATION 1:100

PROPOSED REAR ELEVATION 1:100

PROPOSED SIDE ELEVATION 1:100

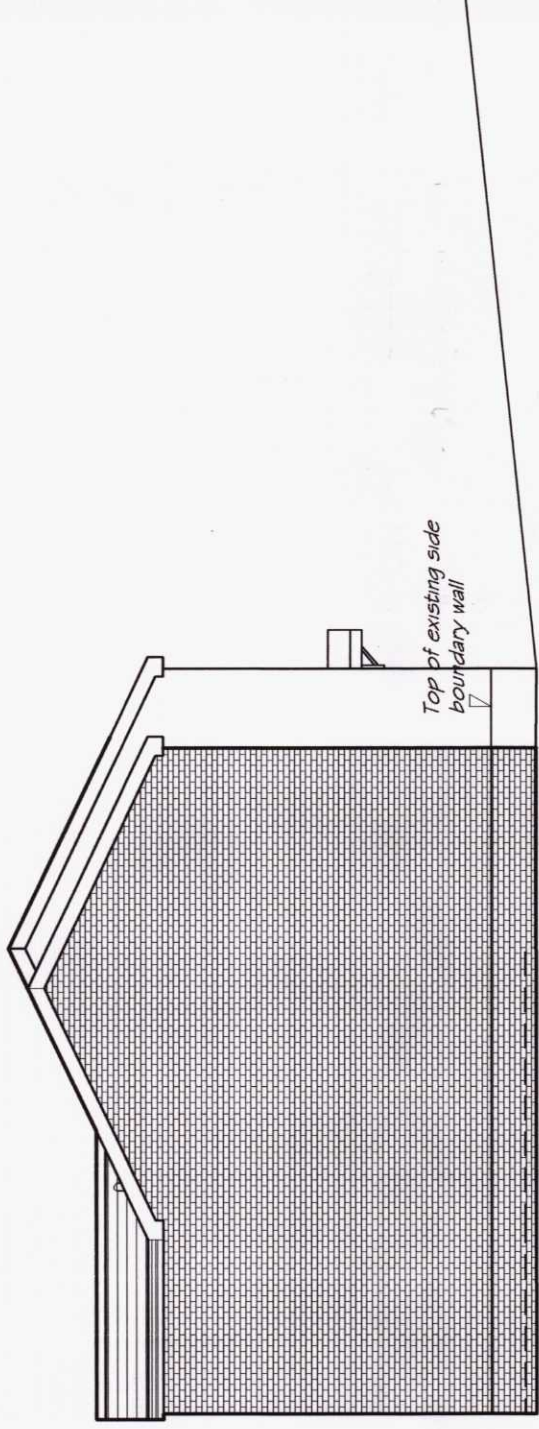

PROPOSED SIDE ELEVATION 1:100

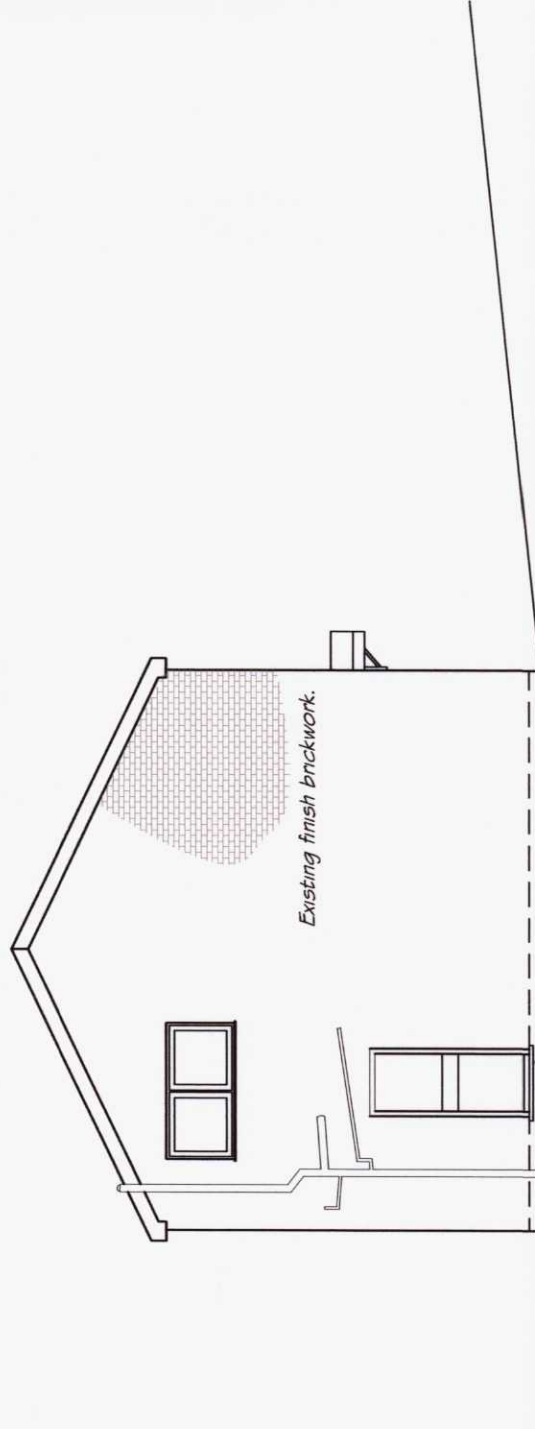

EXISTING SIDE ELEVATION 1:100

PROPOSED FINISHES  
ROOF:  
CONCRETE INTERLOCKING TILES COLOUR TO MATCH EXISTING.  
WALLS:  
FACE BRICKWORK TO MATCH THE EXISTING.  
WINDOWS & DOORS:  
DOUBLE GLAZED UPVC COLOUR TO MATCH EXISTING.  
RAINWATER GOODS & PIPES:  
UPVC COLOUR TO MATCH EXISTING.

MERTHYR TYDFIL  
COUNTY BOROUGH COUNCIL  
Town & Country Planning Department  
PERMISSION GRANTED SUBJECT TO CONDITIONS  
2 APR 2020  
J. JONES  
PAID (P) 312 MERTHYR  
HEALTH & SAFETY PLANNING

MERTHYR TYDFIL  
COUNTY BOROUGH COUNCIL  
Town & Country Planning Department  
PERMISSION GRANTED SUBJECT TO CONDITIONS  
2 APR 2020  
J. JONES  
PAID (P) 312 MERTHYR  
HEALTH & SAFETY PLANNING

See Attached

EXISTING GROUND FLOOR PLAN 1:50

PROPOSED GROUND FLOOR PLAN 1:50

LOCATION PLAN 1:1250

Amended March 23rd 2020

Client: **KATIE REES**

Project: **PROPOSED TWO STOREY STOREY EXTENSION AT, 23 TY LLWYD PARC, QUAKERS YARD, TREHARRIS, MERTHYR TYDFIL**

Drawing Title: **EXISTING & PROPOSED PLANS & ELEVATIONS**

Date: **FEB 2020**