


 George and Co.

Pontmorlais W,
Merthyr Tydfil
CF47 8UT

686.05A	Section		
planning	1:50@A1	Mar 22	CG
1st Floor Woodfired Studios 62 High St Merthyr Tydfil CF37 8DE 07830328652 hello@georgeandco.studio www.georgeandco.studio			
DO NOT SCALE THIS DRAWING		©George and Co.	

A. Amended plans for ecology purposes - 10.12.24

New roof to have BS747
Type 1F Bitumen Roofing
Felt

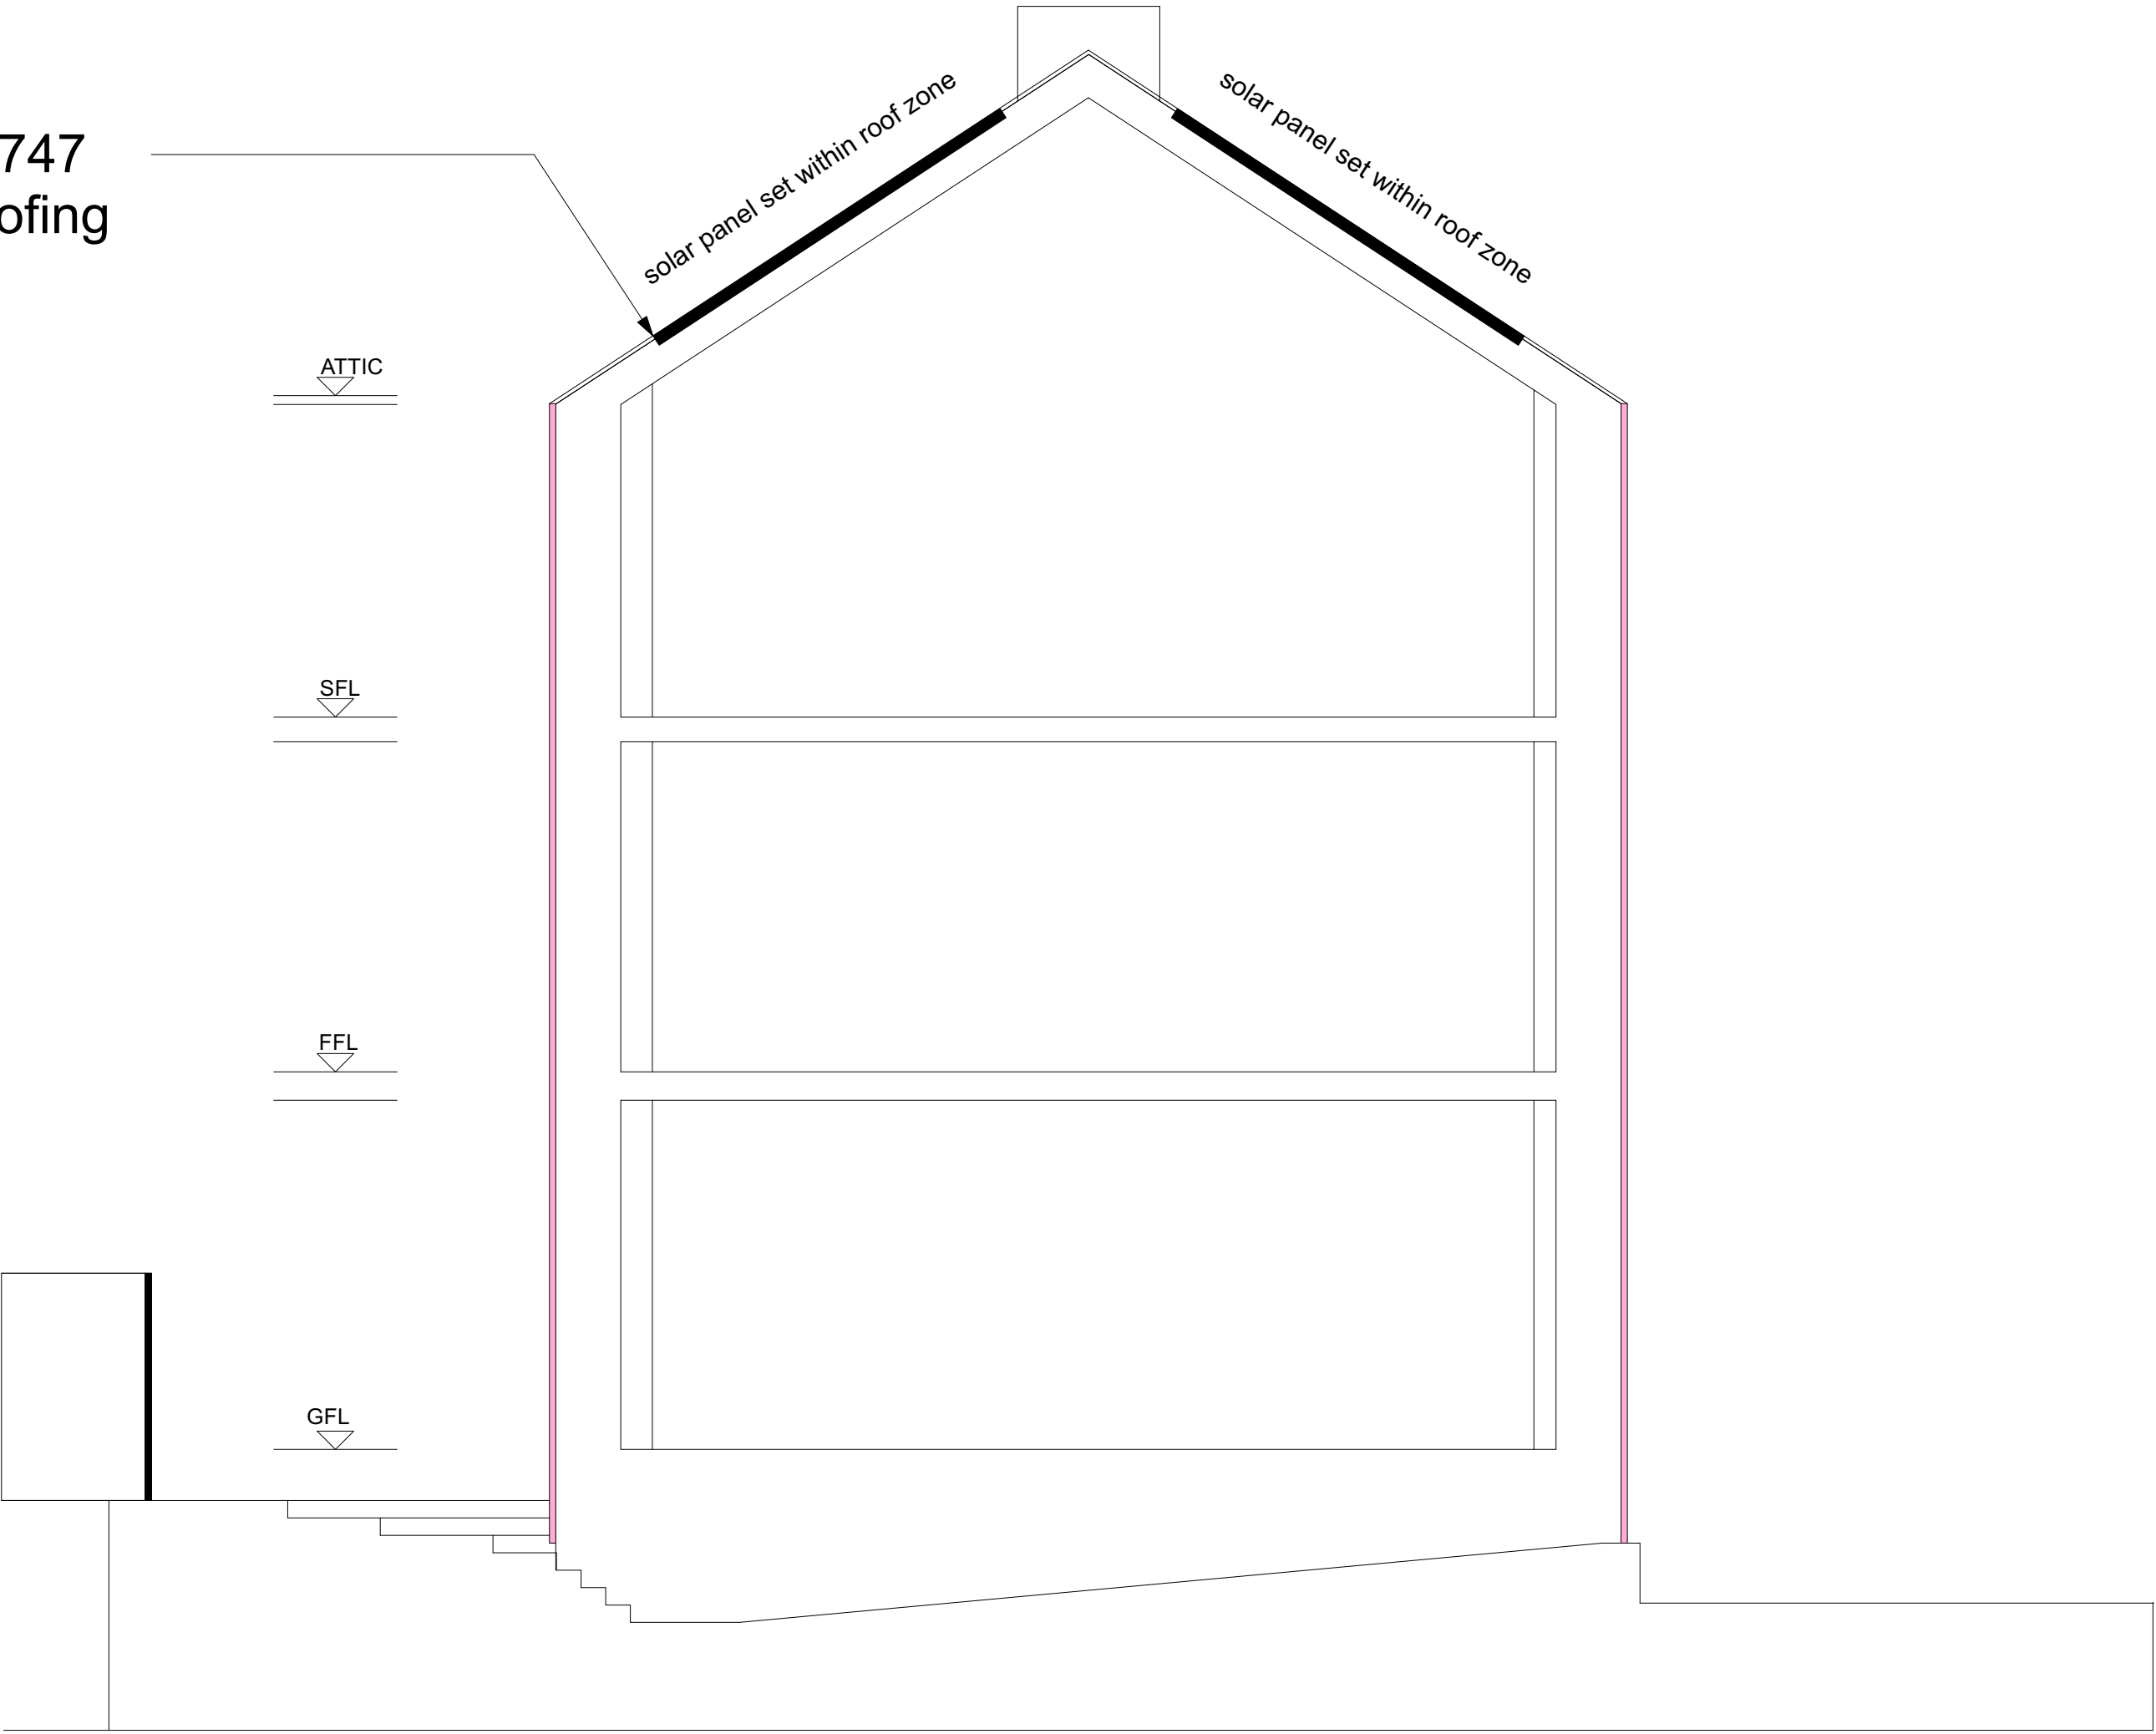

SECTION