


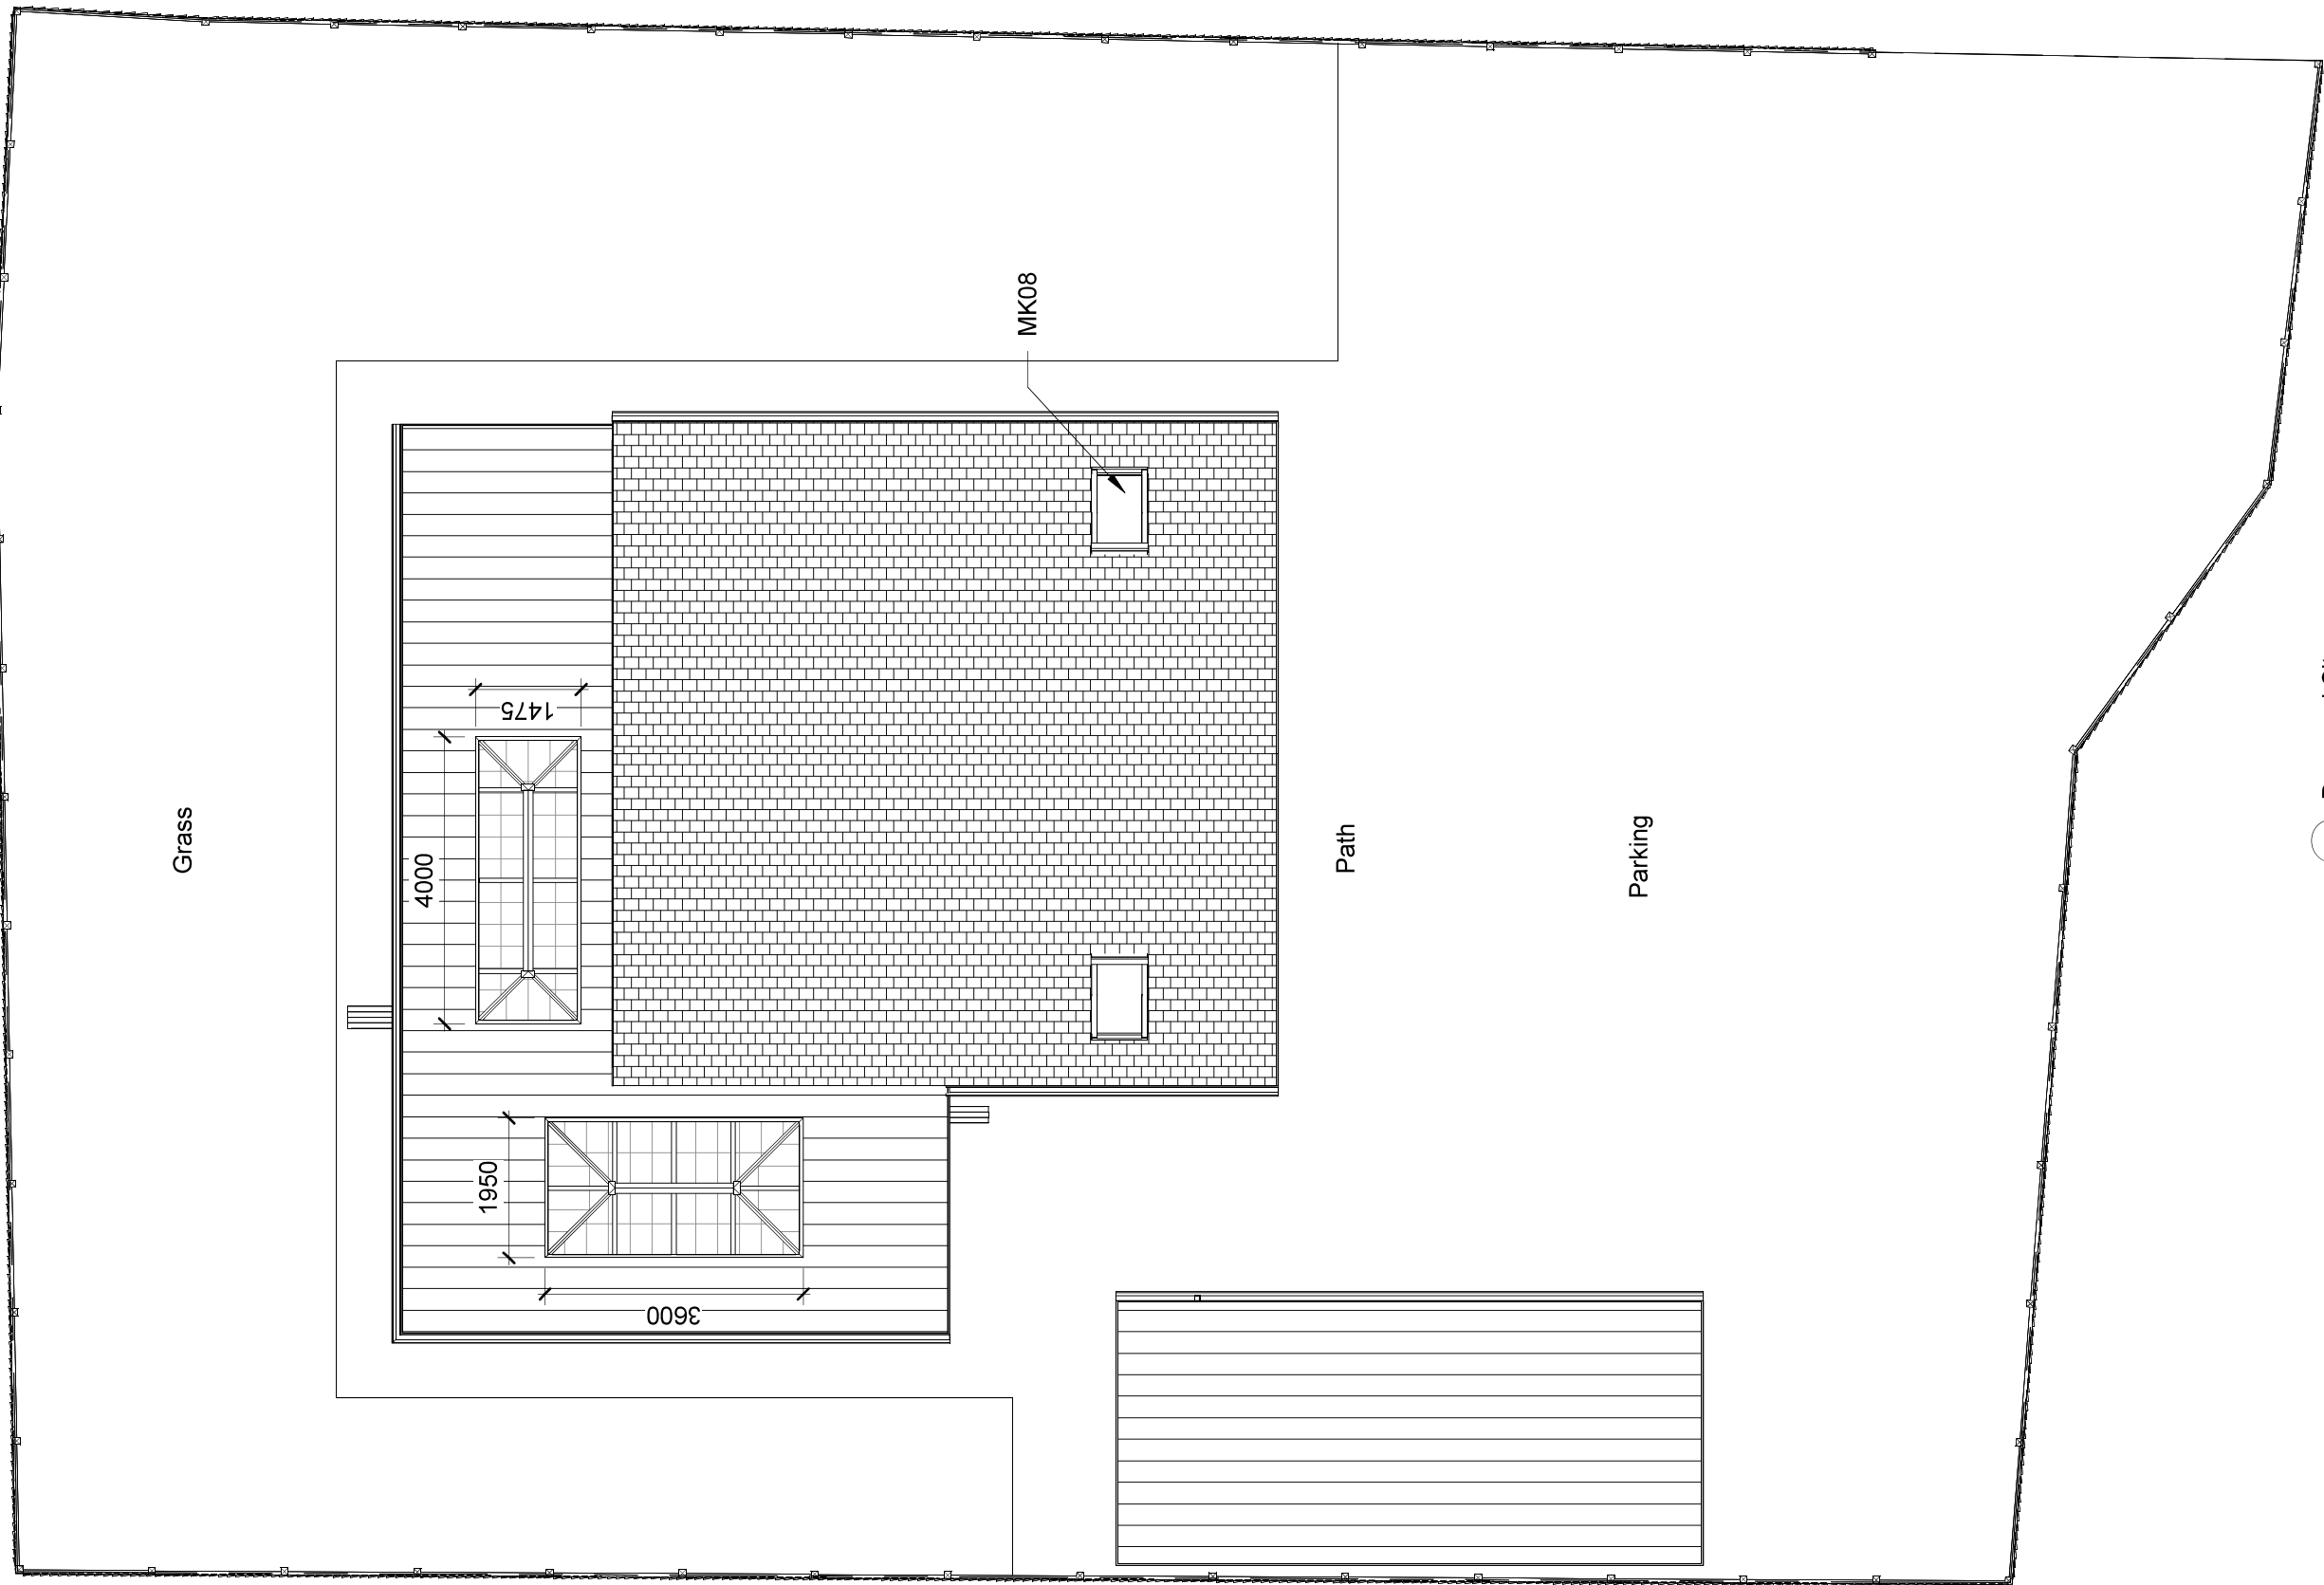

INDIGO DESIGN (Part of 3dcadwales Ltd) 5 Ashlea Drive,  
Merthyr Tydfil, CF47 0NY Tele 01685 385746 Mob -  
07940913216 Email: philip@3dcadwales.co.uk

This Drawing is Copyright,  
Dimensions to be checked  
on site and not scaled from  
this drawing



|                   |                |
|-------------------|----------------|
| PURPOSE OF ISSUE  | DRWAING NUMBER |
| Planning Approval | PV-06          |

|                                     |
|-------------------------------------|
| PROJECT                             |
| New first floor and rear extensions |

|               |
|---------------|
| SHEET         |
| Proposed Site |

|                                                             |
|-------------------------------------------------------------|
| Address                                                     |
| Park View Bungalow, Troedyrhiw,<br>Merthyr Tydfil. CF48 4HU |

|            |          |              |
|------------|----------|--------------|
| Checked by | Drawn by | Scale (@ A3) |
| JH         | PH       | 1 : 100      |

| Rev No | Description            | Date       |
|--------|------------------------|------------|
| A      | Issue                  | 22/07/2024 |
| B      | Extension size amended | 12/08/2024 |
|        |                        |            |
|        |                        |            |