


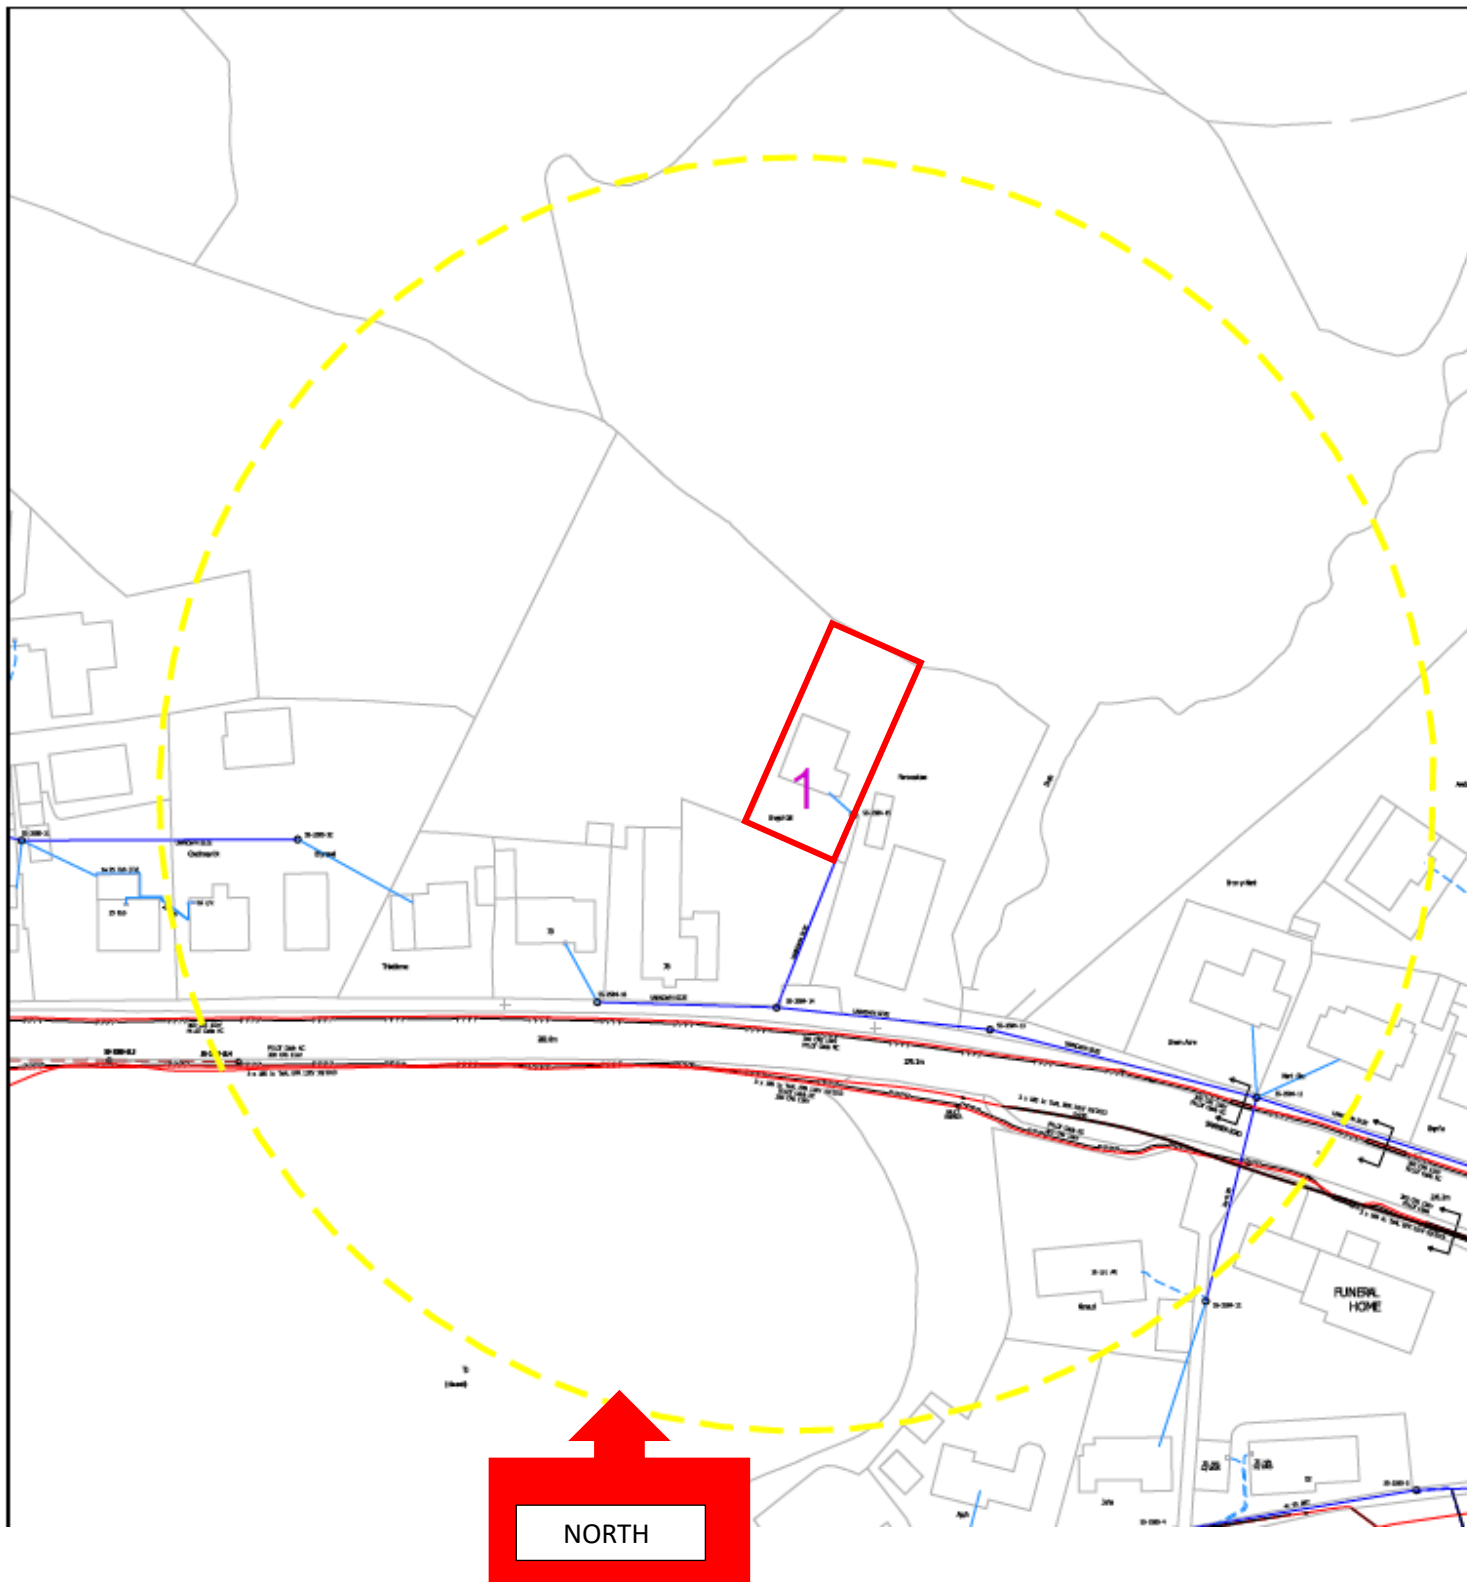

Location plan for.....

Erwyd Dell, Swansea Road, Merthyr Tydfil CF48 1HN

Scale – 1:1250

Paper – A4