

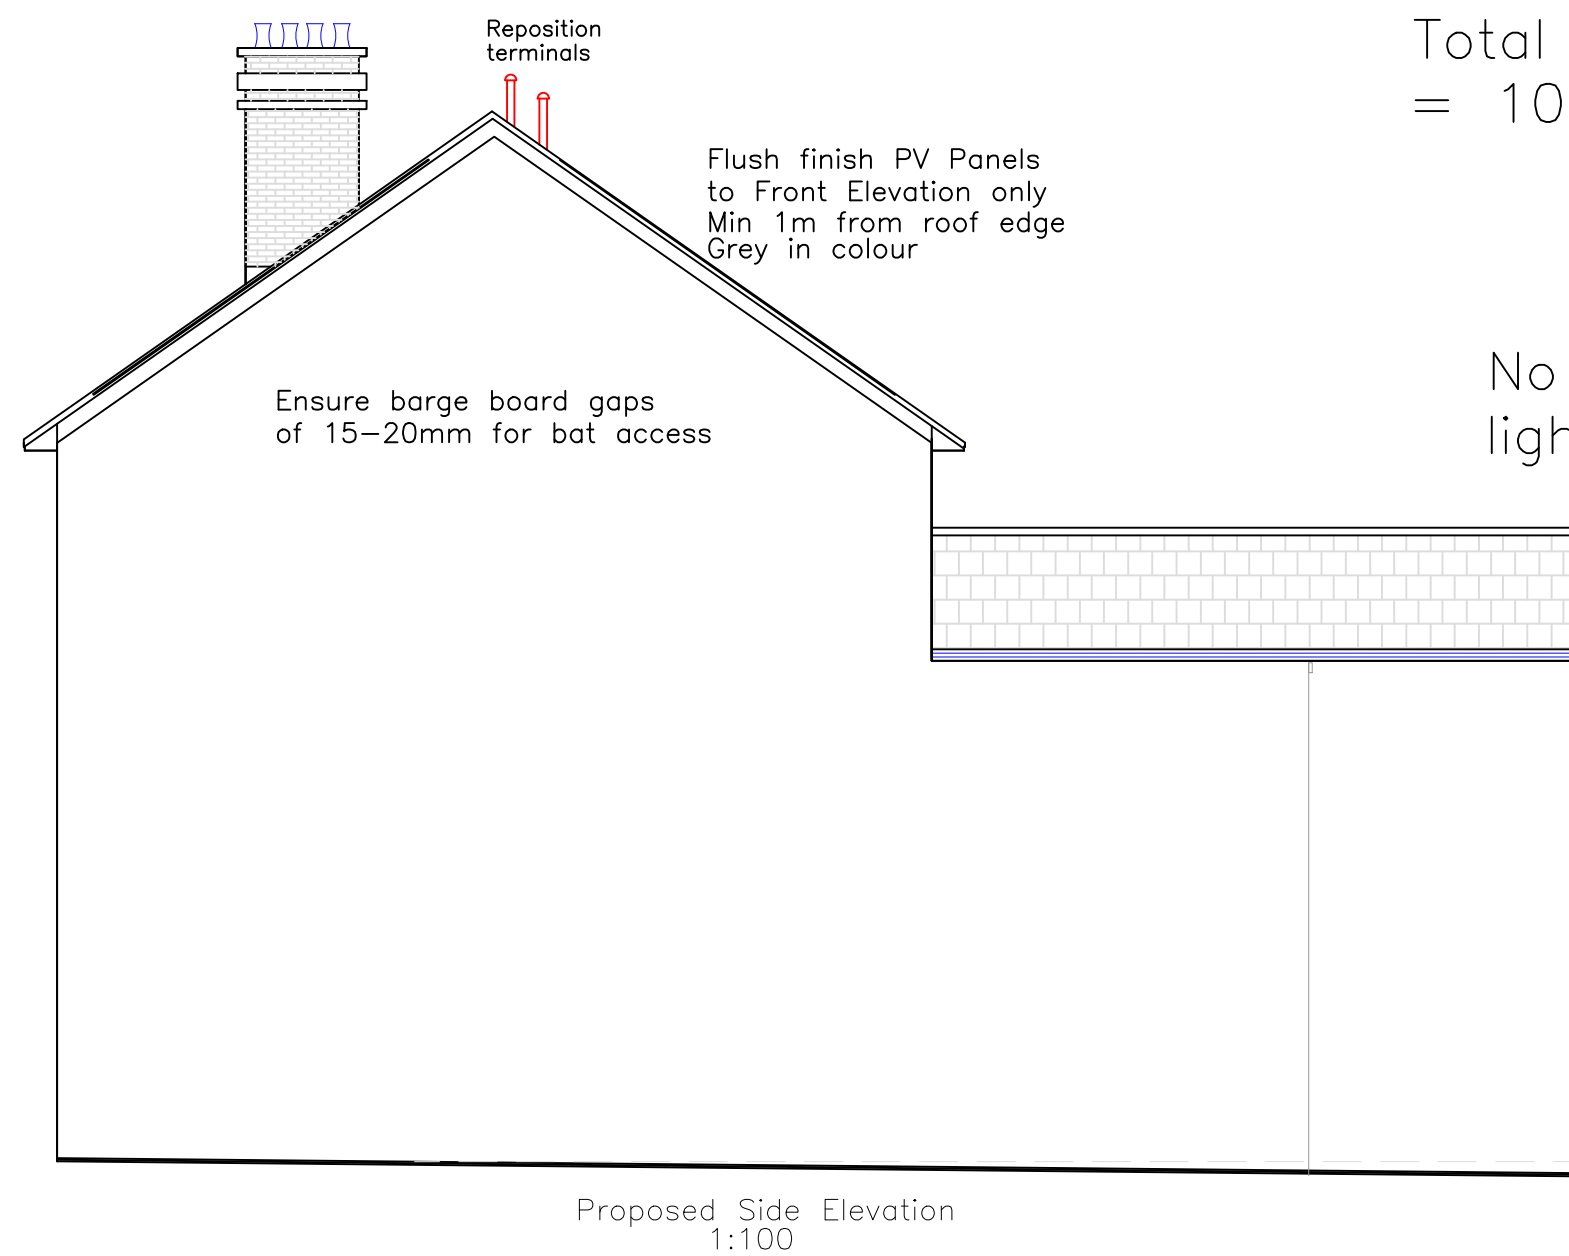


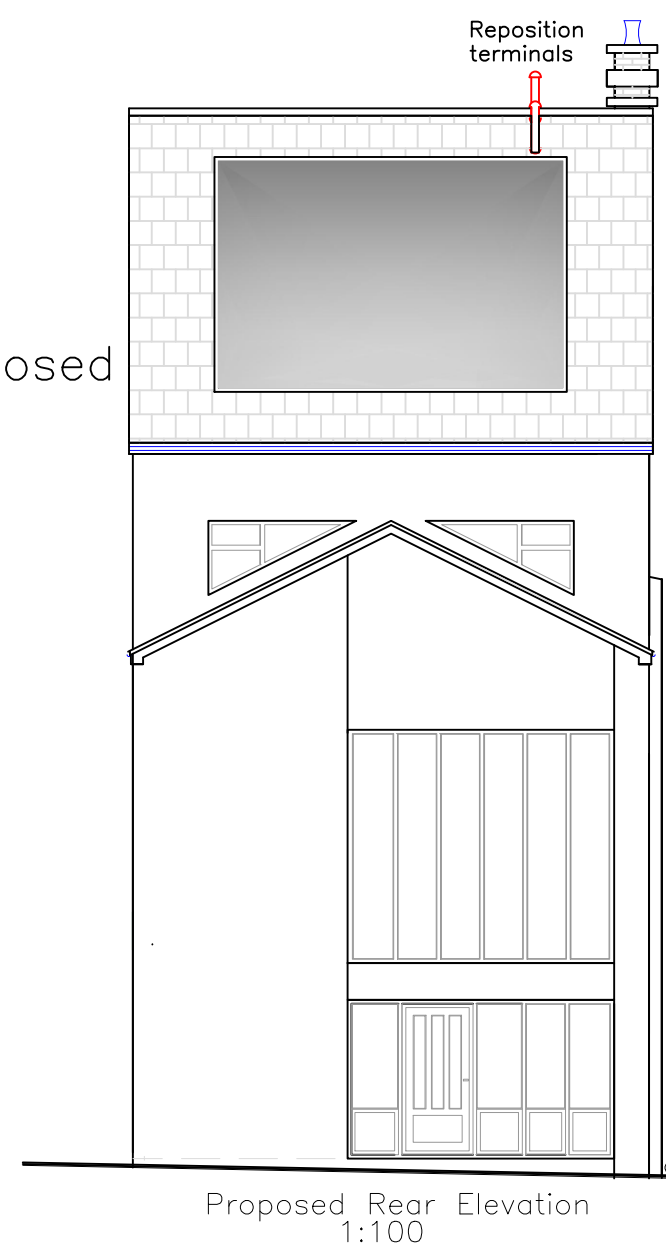


Total PV Panels Output
= 10,555 kWh

No external
lighting proposed

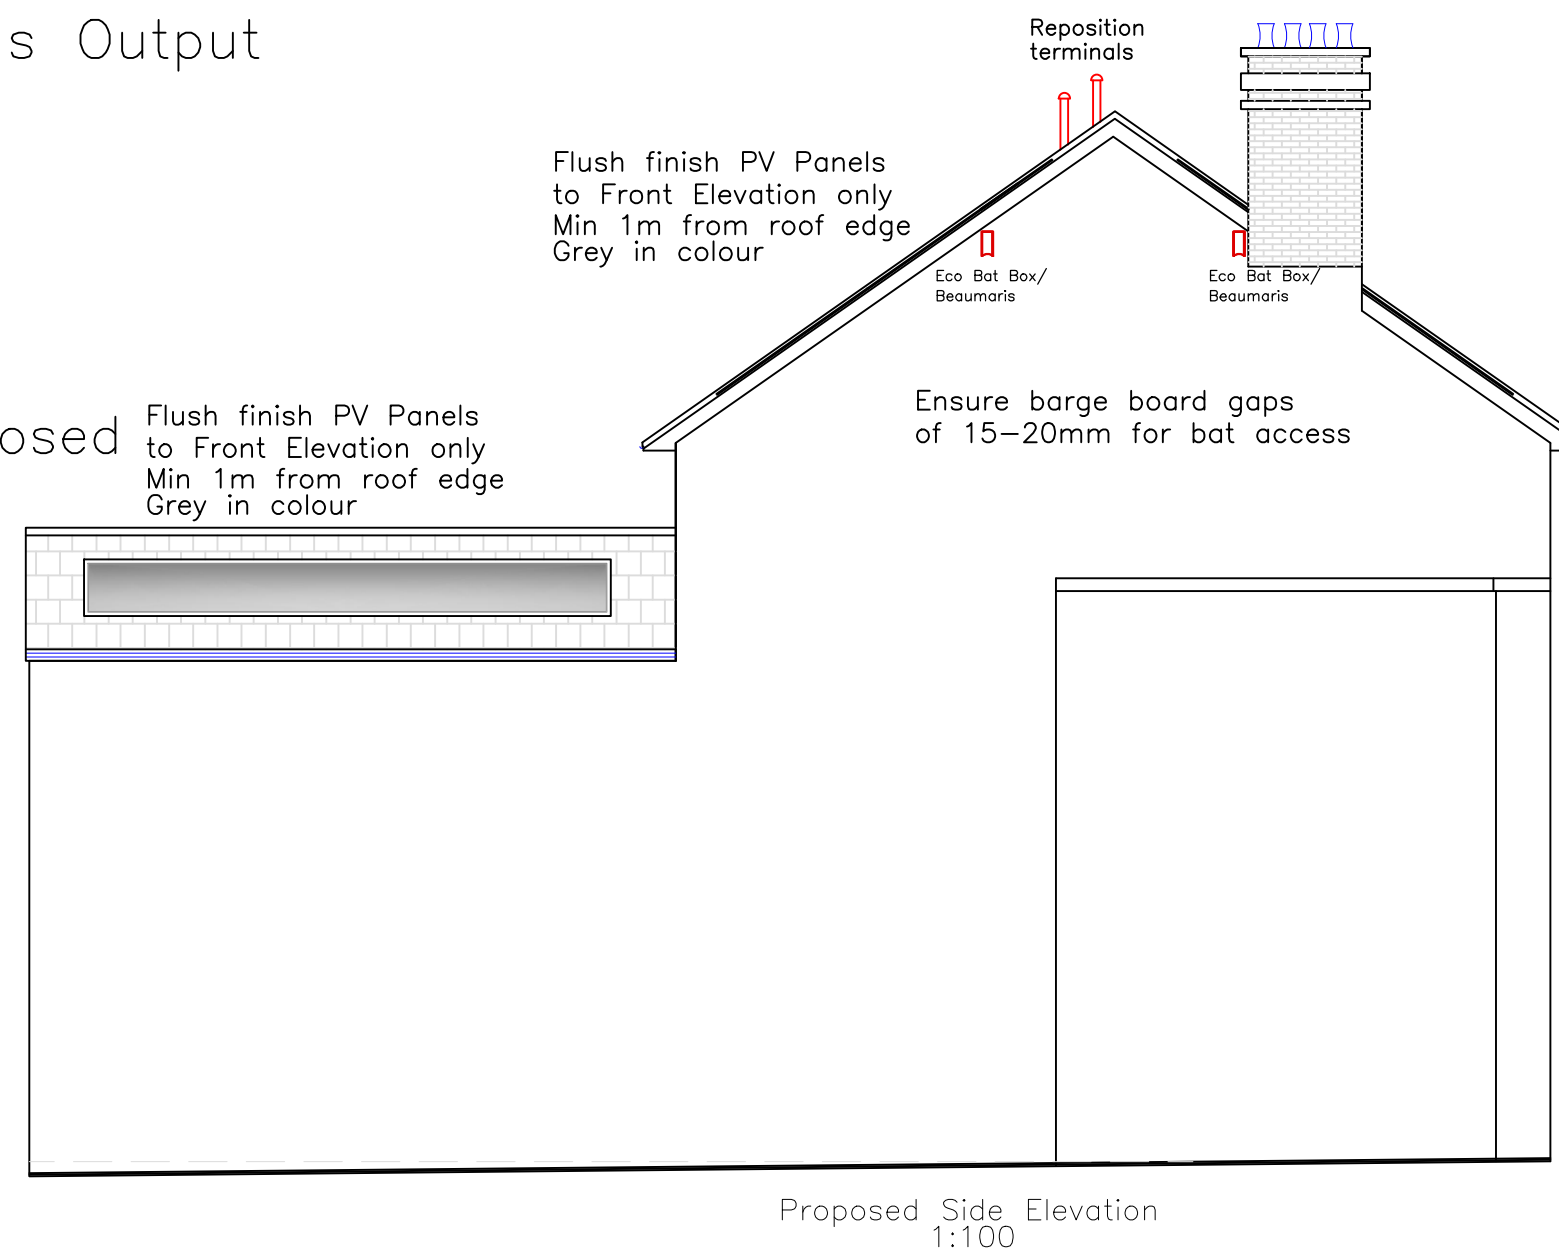

No external
lighting proposed

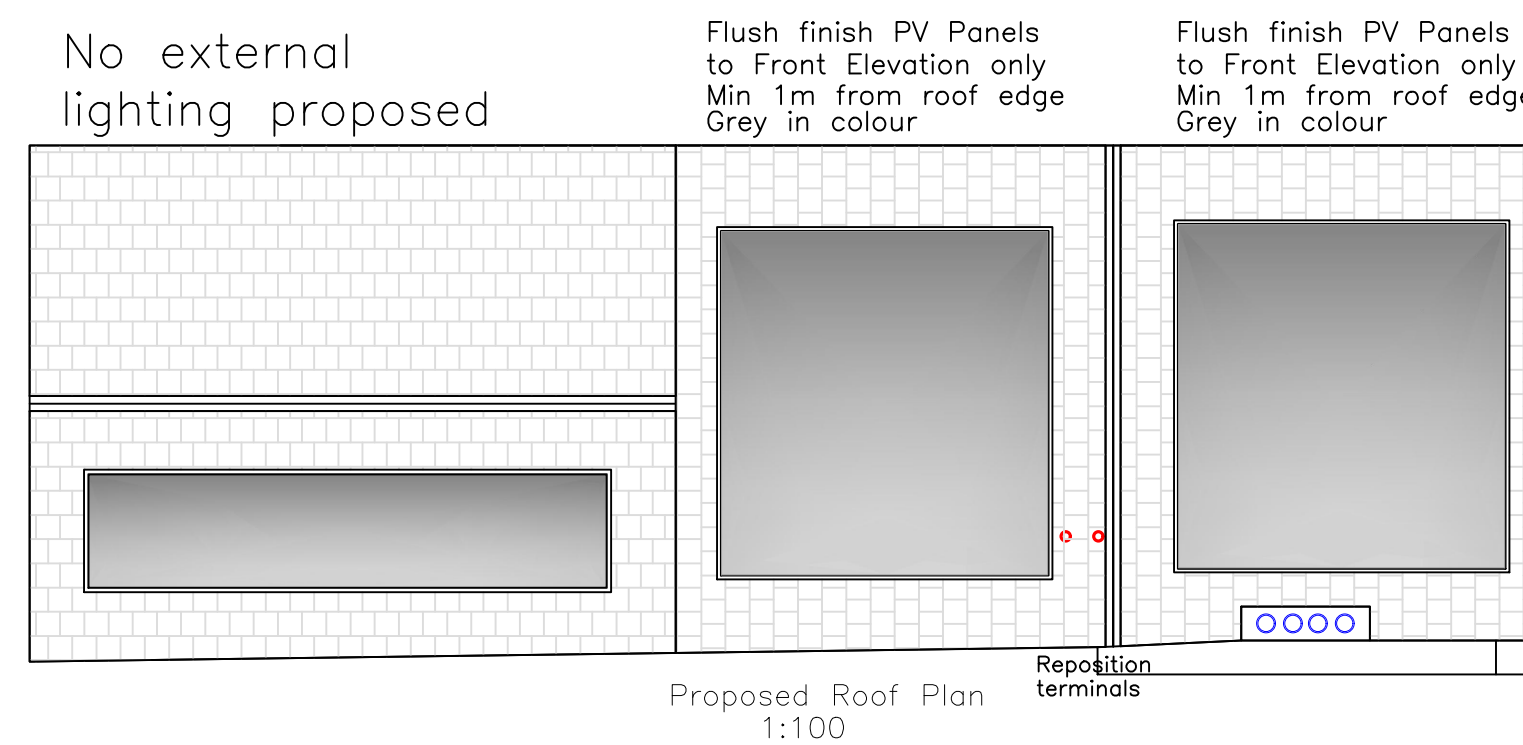

Revision: Dated 20.10.24
Flush PV panels to all roofs
Grey in colour

All dimensions and datums to be checked
on site by contractor.

	
Issued Only for Purpose Indicated	
Drawing Status: FOR PLANNING PURPOSES ONLY	
Address	
Hairport 97, High Street Merthyr Tydfil CF47 8UD	
Project	
Proposed Solar Panels on Roof	
Title	Date
	JUNE 24
	Scale
	1:100
Proposed Plans & Elevations	Paper
	A2
Drwg No	
HAIRPORT 97 02B	