


All existing window openings to have sash windows set behind rebated jambe

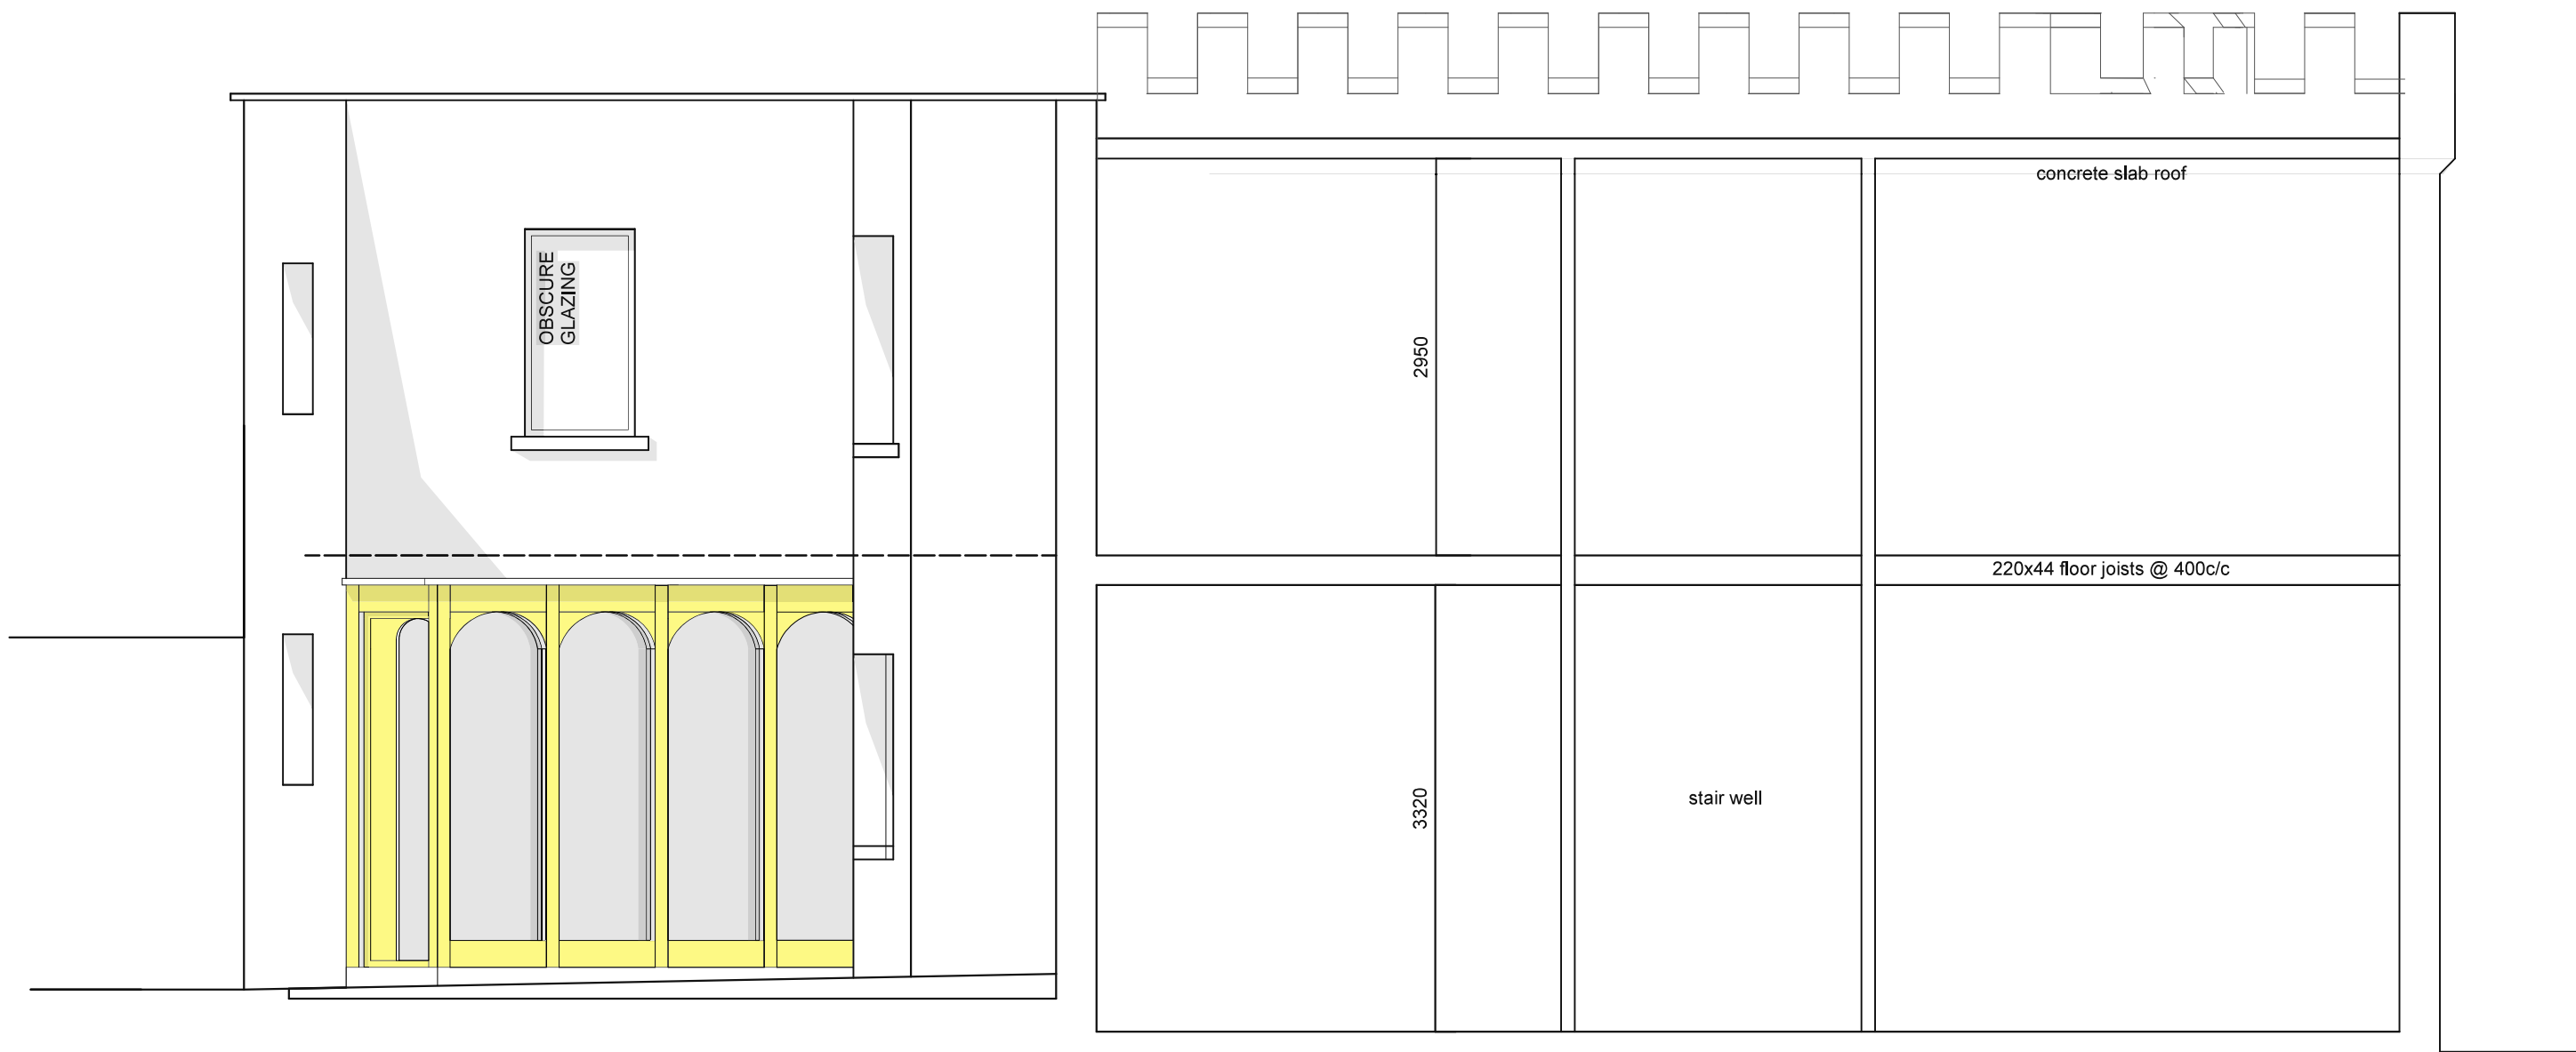

PROPOSED SECTION A-A

FOR PLANNING ONLY

George and Co.

Thespian House,
Penydarren Rd, Merthyr Tydfil,
CF47 0LJ

907.13

section

planning

1:50@ A3

OCT 23

AJ

George + Co
Crownford House, Swan Street, Merthyr Tydfil,
Mid Glamorgan, Wales, CF47 8EU
TEL 07830328652
hello@georgeandco.studio

DO NOT SCALE THIS DRAWING

©George and Co.