


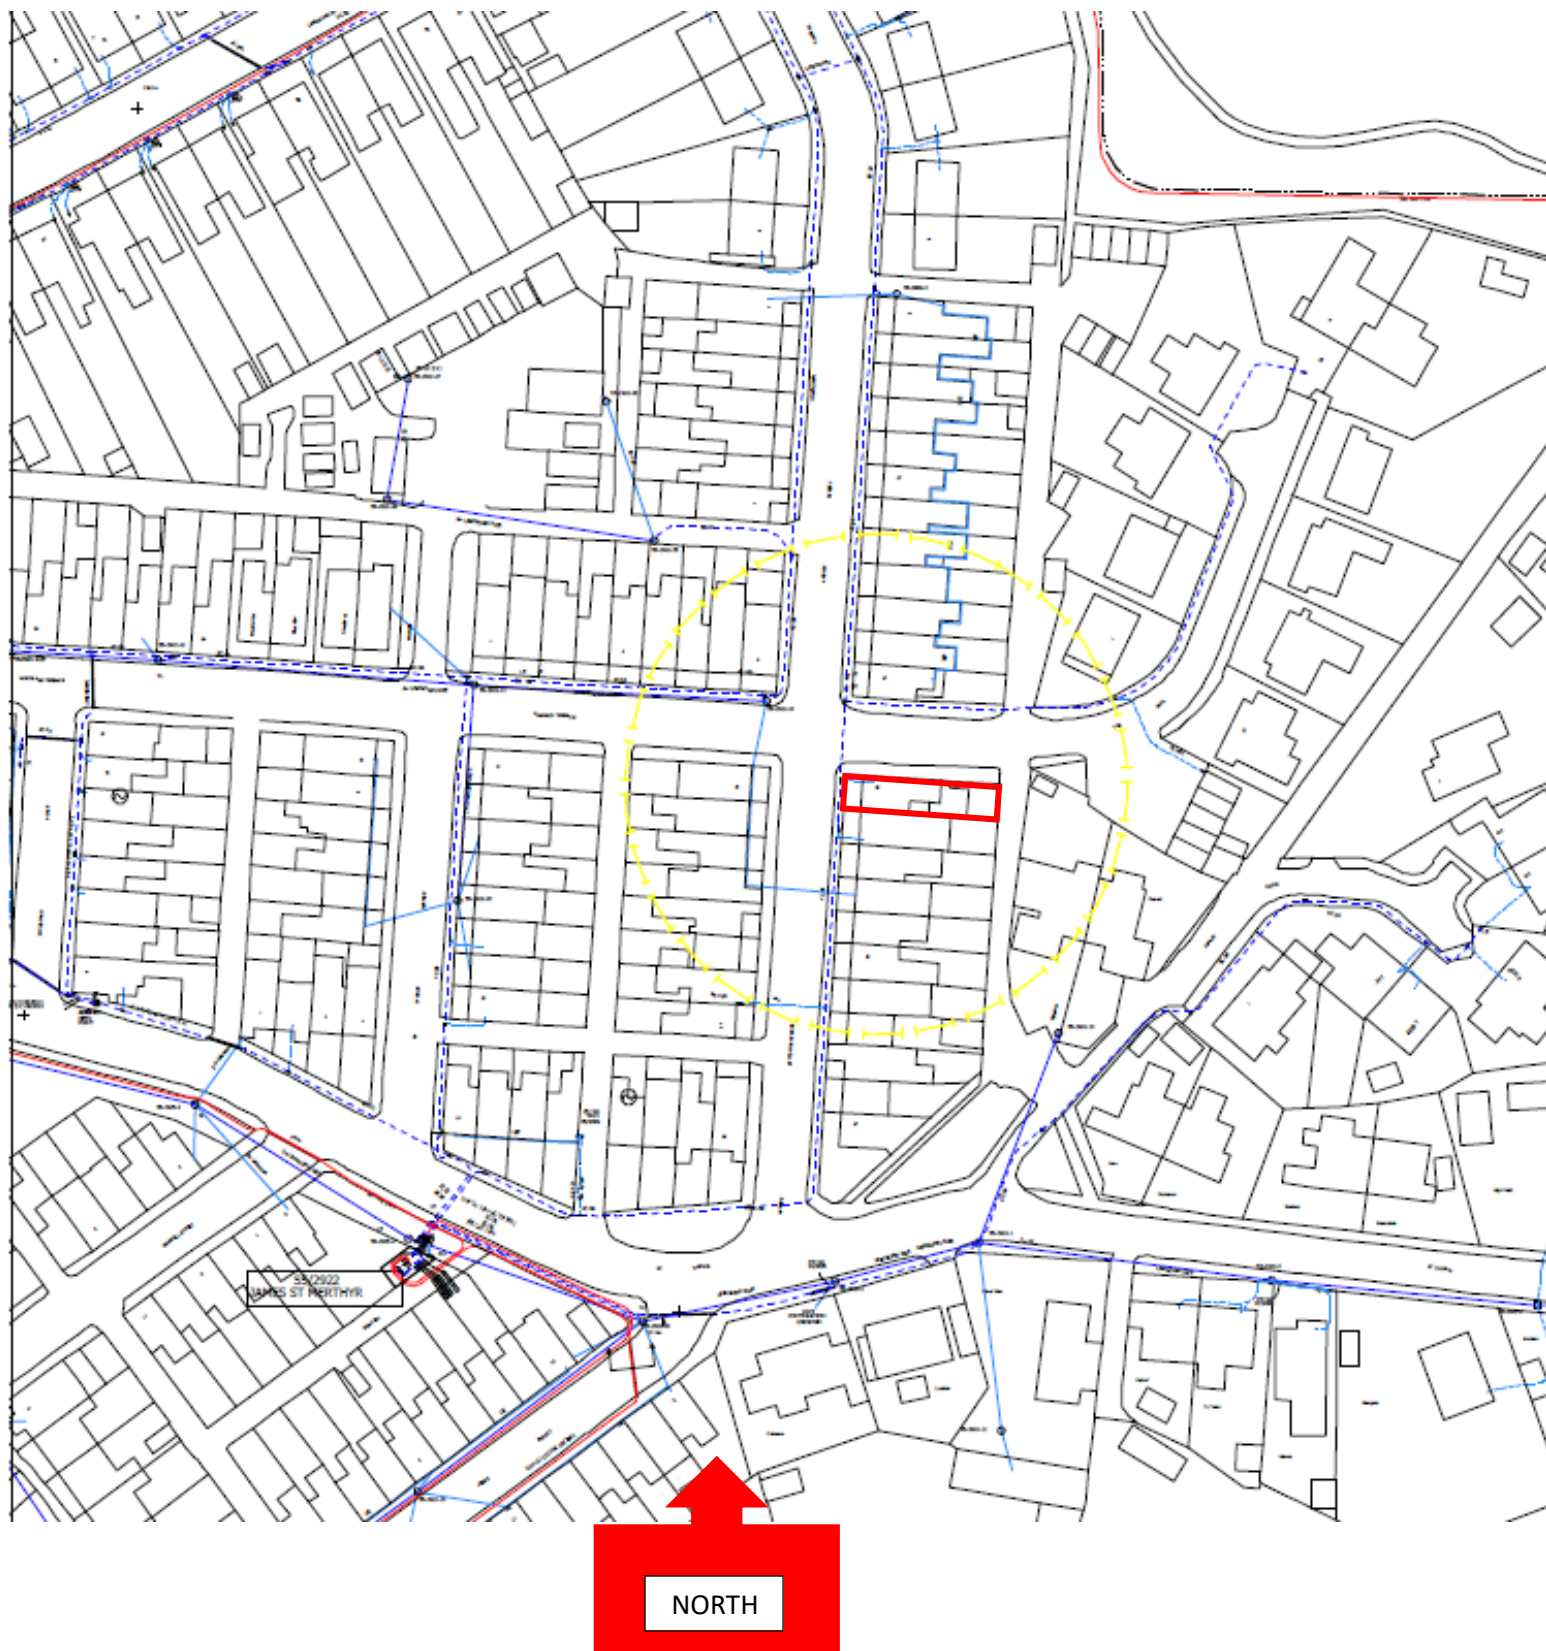

Location plan for.....

35, St Tydfils, Twynyrodyn, Merthyr Tydfil, CF47 0NP

Scale 1:1250

Paper A4