

commencing.  
Do not scale from this drawing. Only work to written dimensions.  
This drawing is the property of designcell and copyright is reserved by them. This drawing is not to be copied or disclosed by or to any unauthorised persons without prior written consent.


MTQBC  
PLANNING DEPARTMENT  
- 3 SEP 2013  
RECEIVED

MTQBC  
PLANNING DEPARTMENT  
- 2 SEP 2013  
RECEIVED

130282

Planning Application

|                                                        |  |                                                           |  |
|--------------------------------------------------------|--|-----------------------------------------------------------|--|
| JOB<br>Ty Llwyd Farm Parc<br>Quakers Yard<br>Treharris |  | DATE<br>November 2010                                     |  |
| CLIENT<br>Mr and Mrs Jamold                            |  | SCALE<br>1:500-@A3                                        |  |
| SUBJECT<br>Site Location Plan                          |  | DRAWN<br>mks                                              |  |
| DESIGNER<br>designcell<br>444 DRYDA STREET<br>L43 6AF  |  | CHECKED<br>-                                              |  |
| JOB No.<br>10.66                                       |  | DRAW No.<br>01                                            |  |
| APPROVED<br>-                                          |  | DESIGNED<br>By Huan<br>Tina Pridgen<br>Brianna<br>KDS BAF |  |

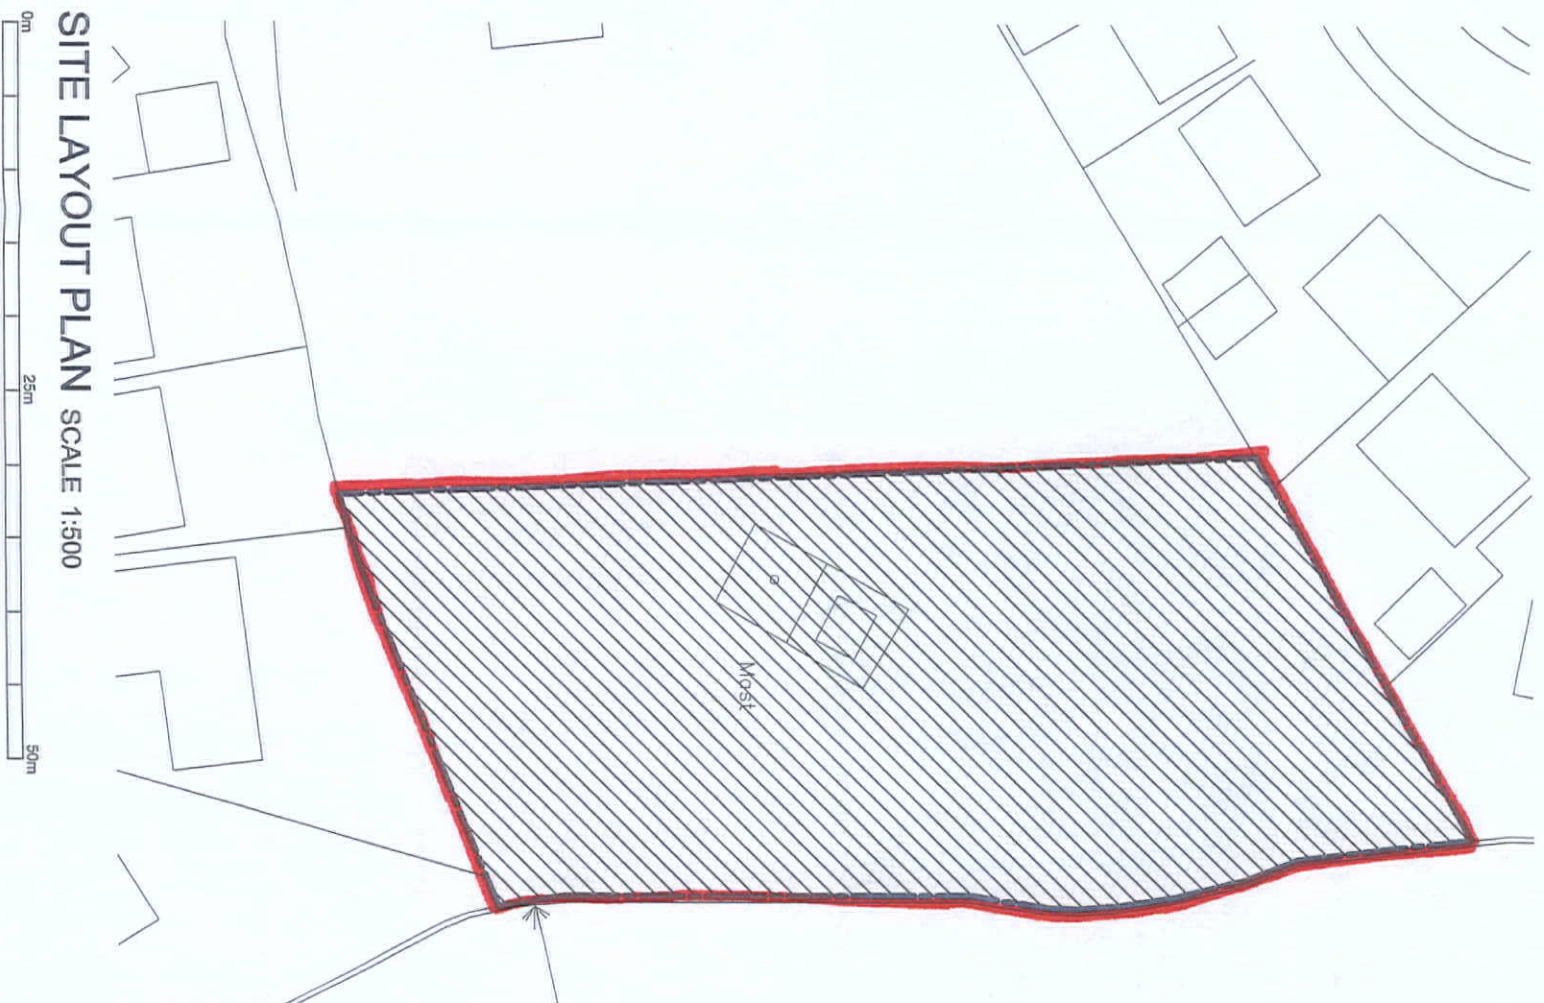

SITE LAYOUT PLAN SCALE 1:500



SITE LOCATION PLAN SCALE 1:1250

