

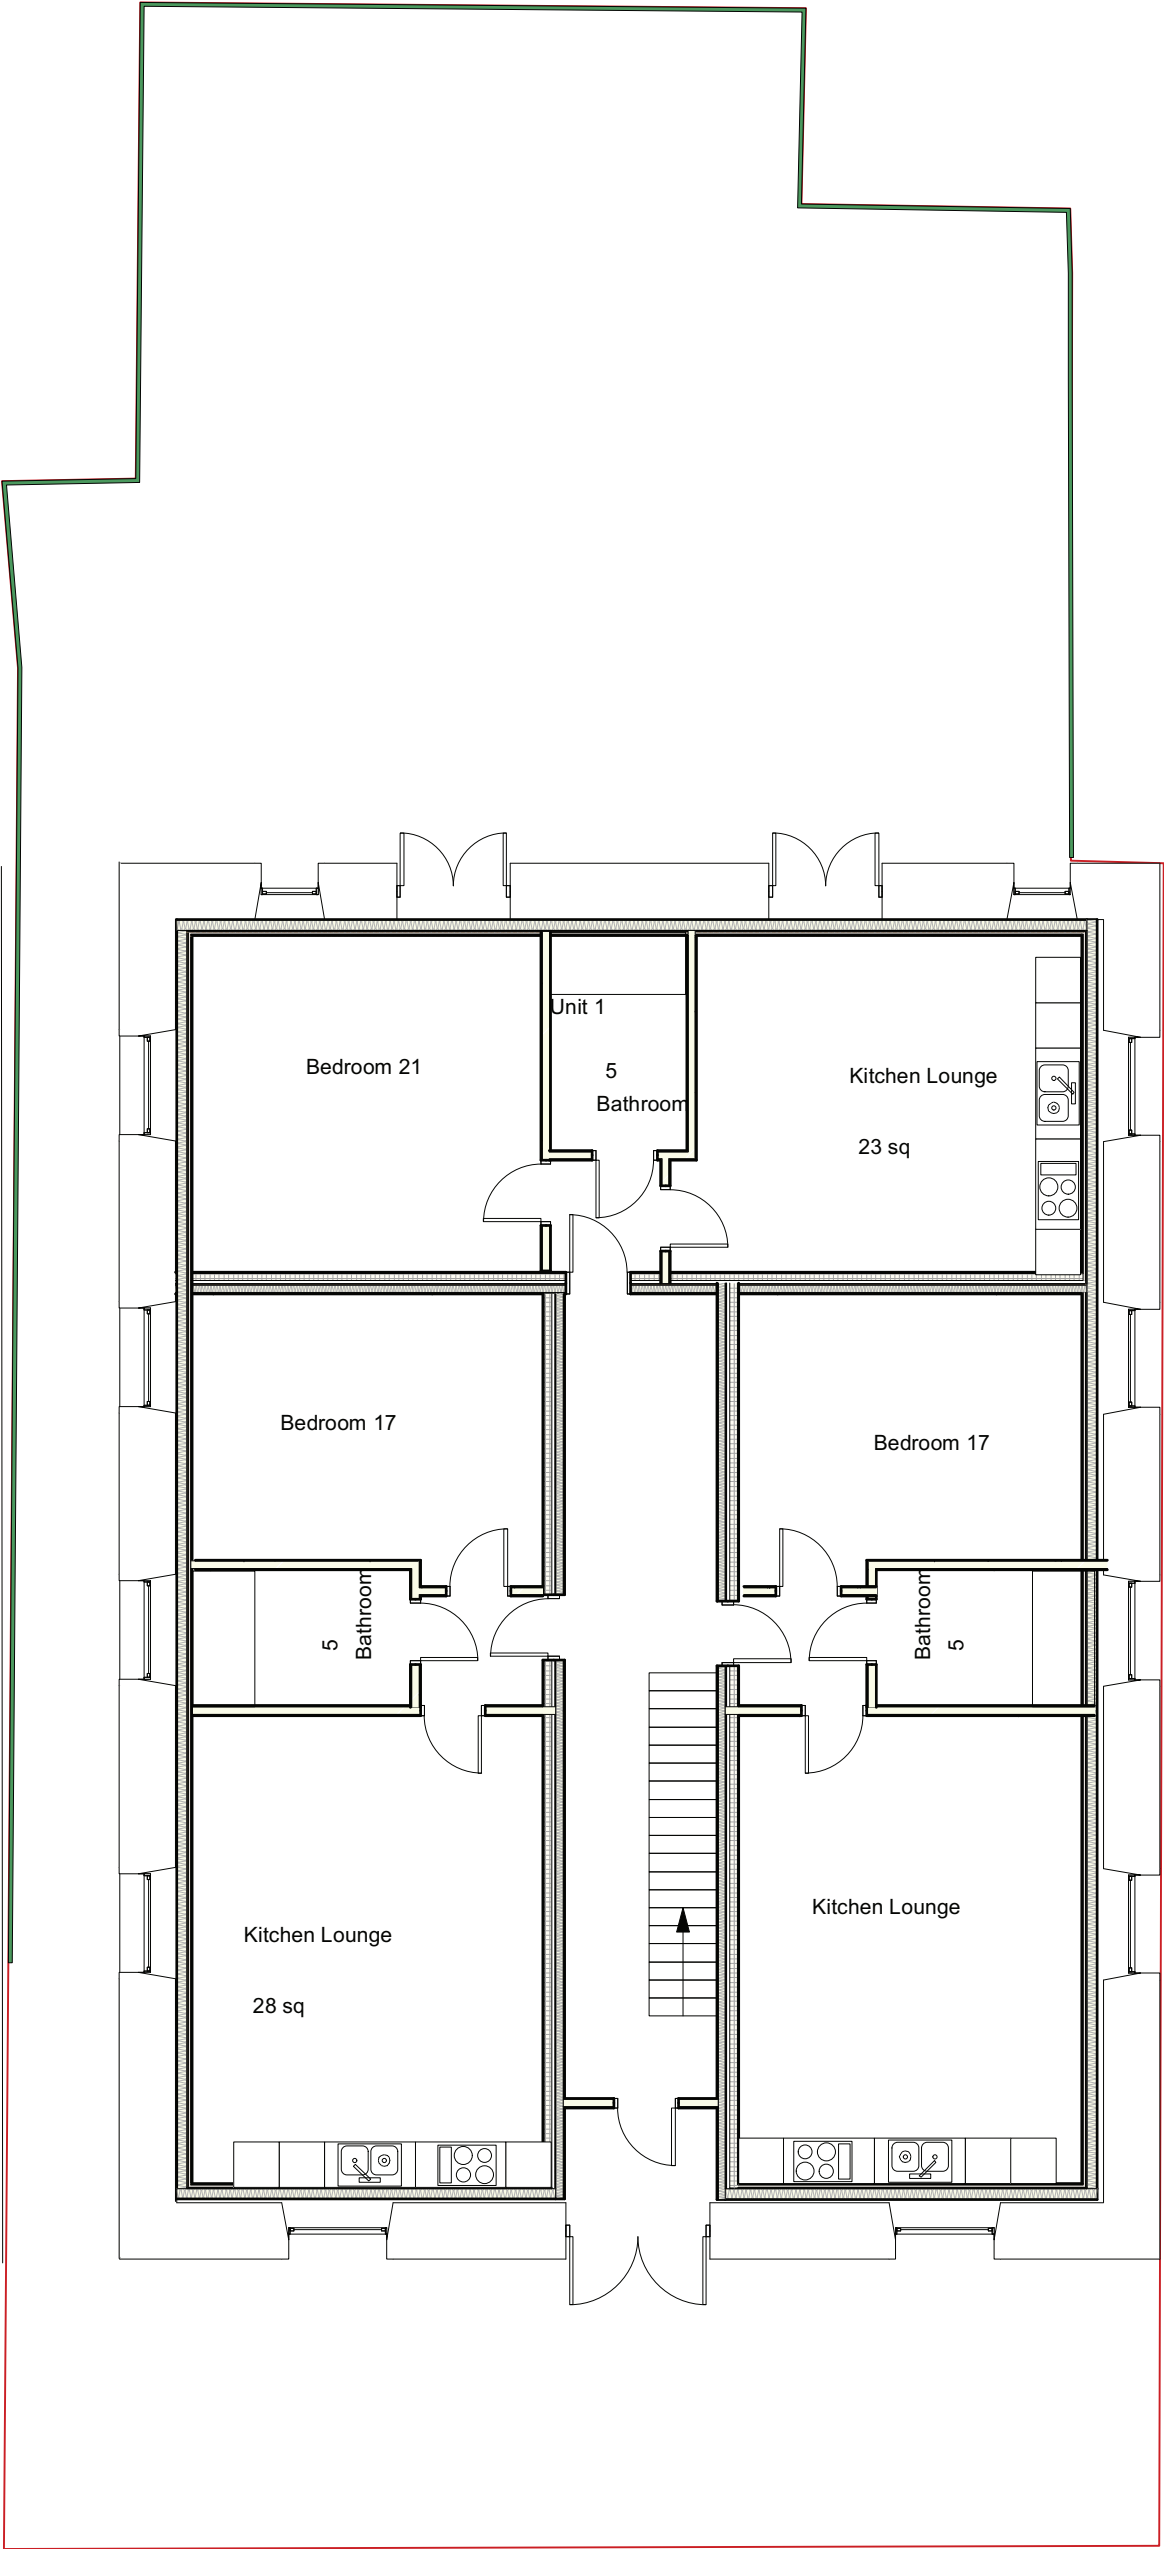


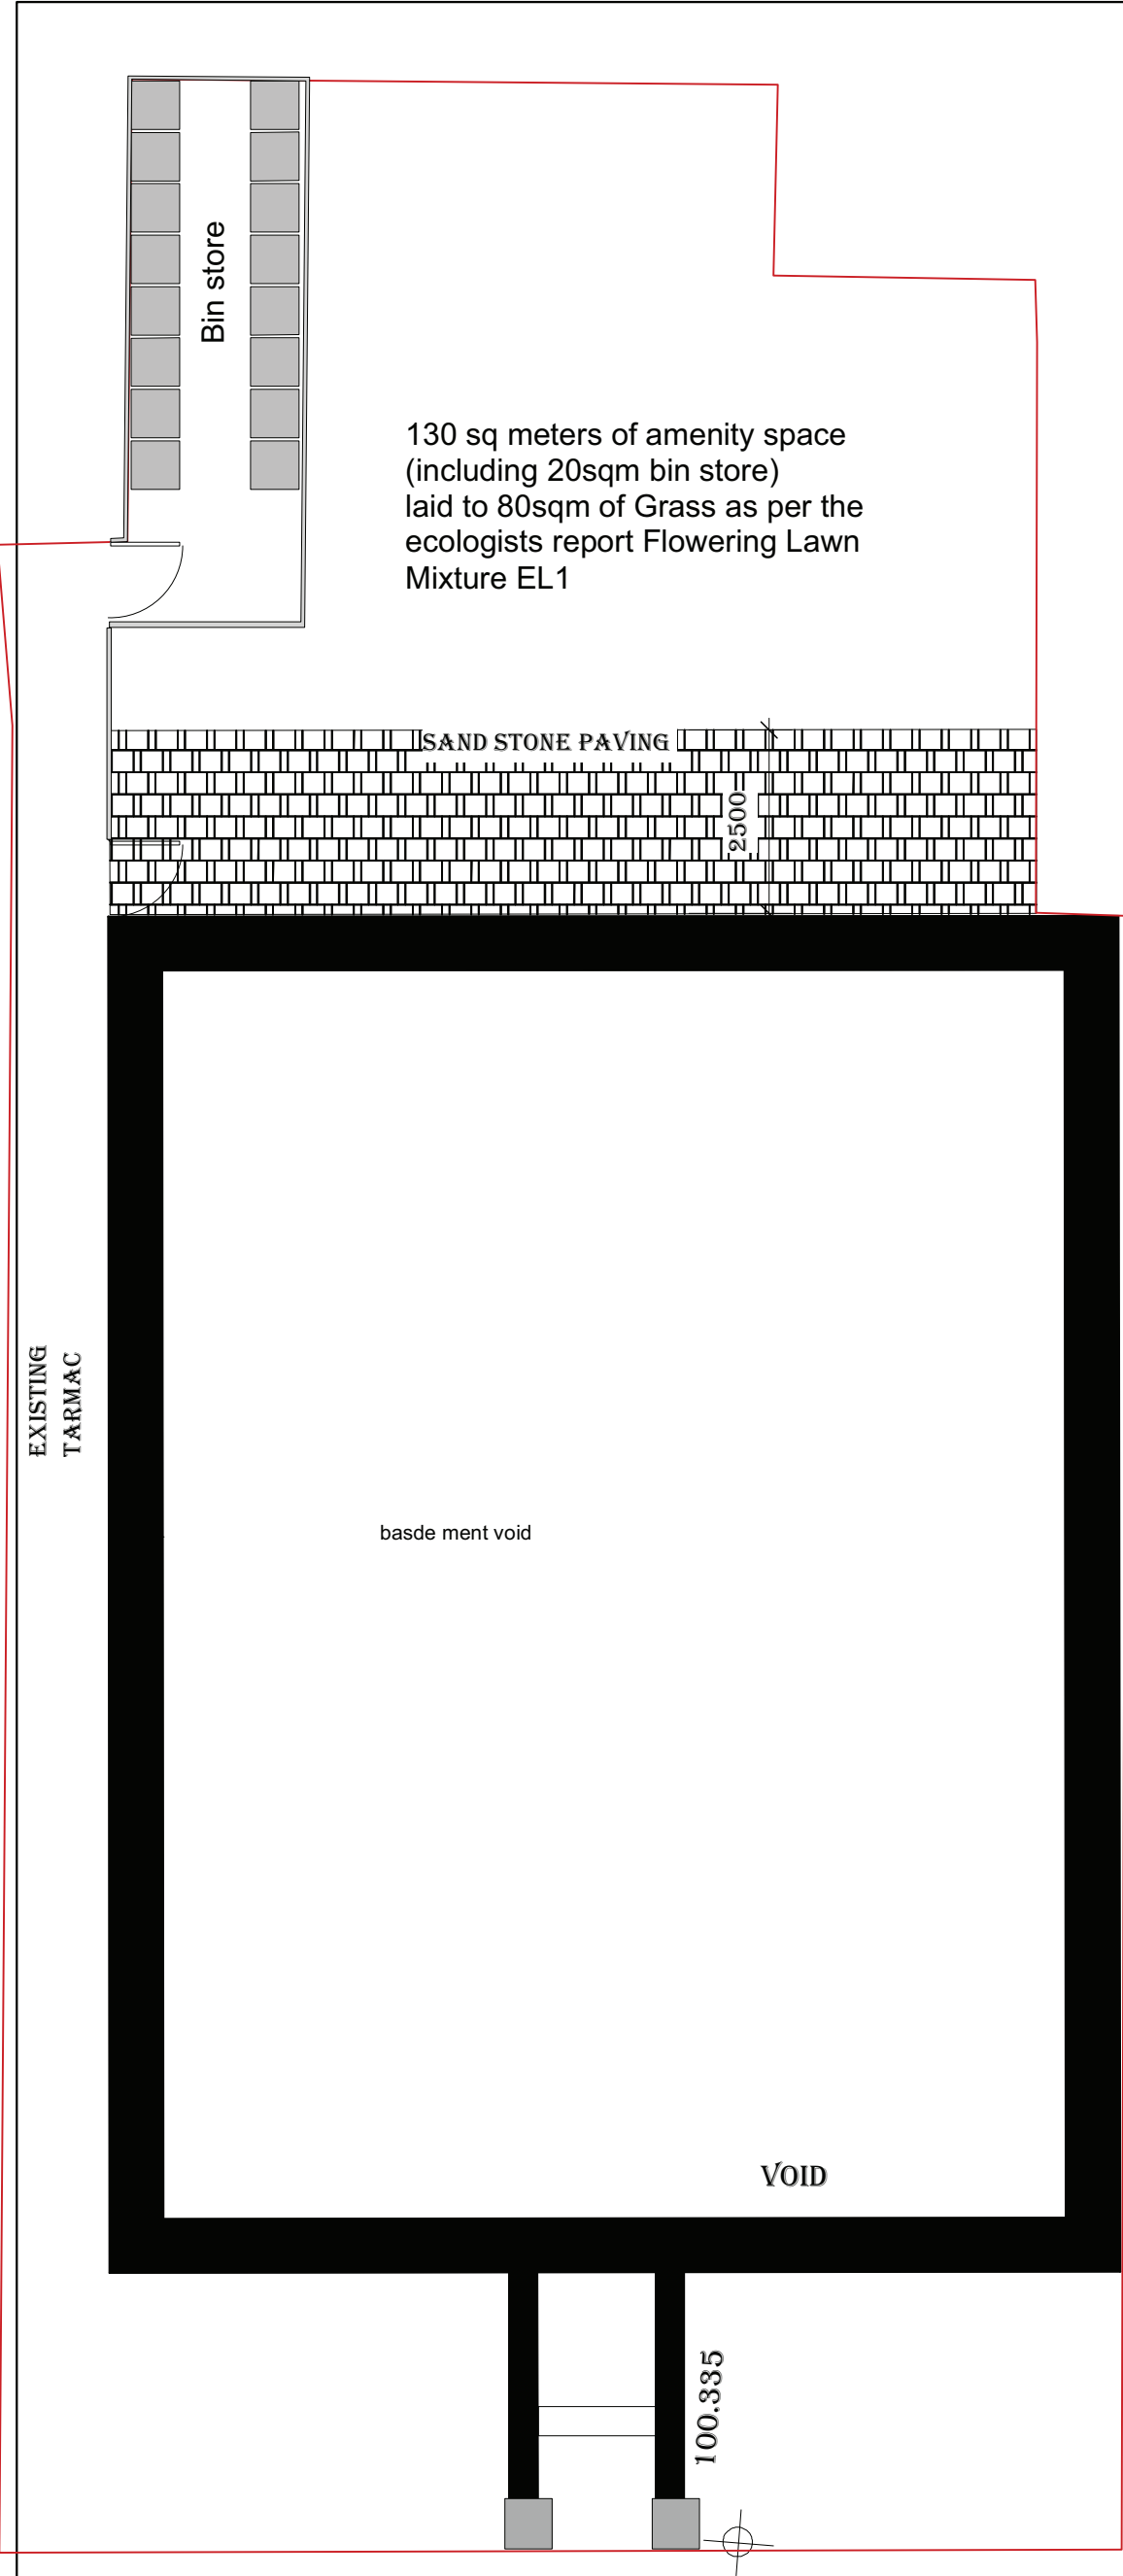

FLAT SIZES (Net sizes):

- Flat 1 - 54sqm
- Flat 2 - 54sqm
- Flat 3 - 54sqm
- Flat 4 - 54sqm
- Flat 5 - 54sqm
- Flat 6 - 54sqm

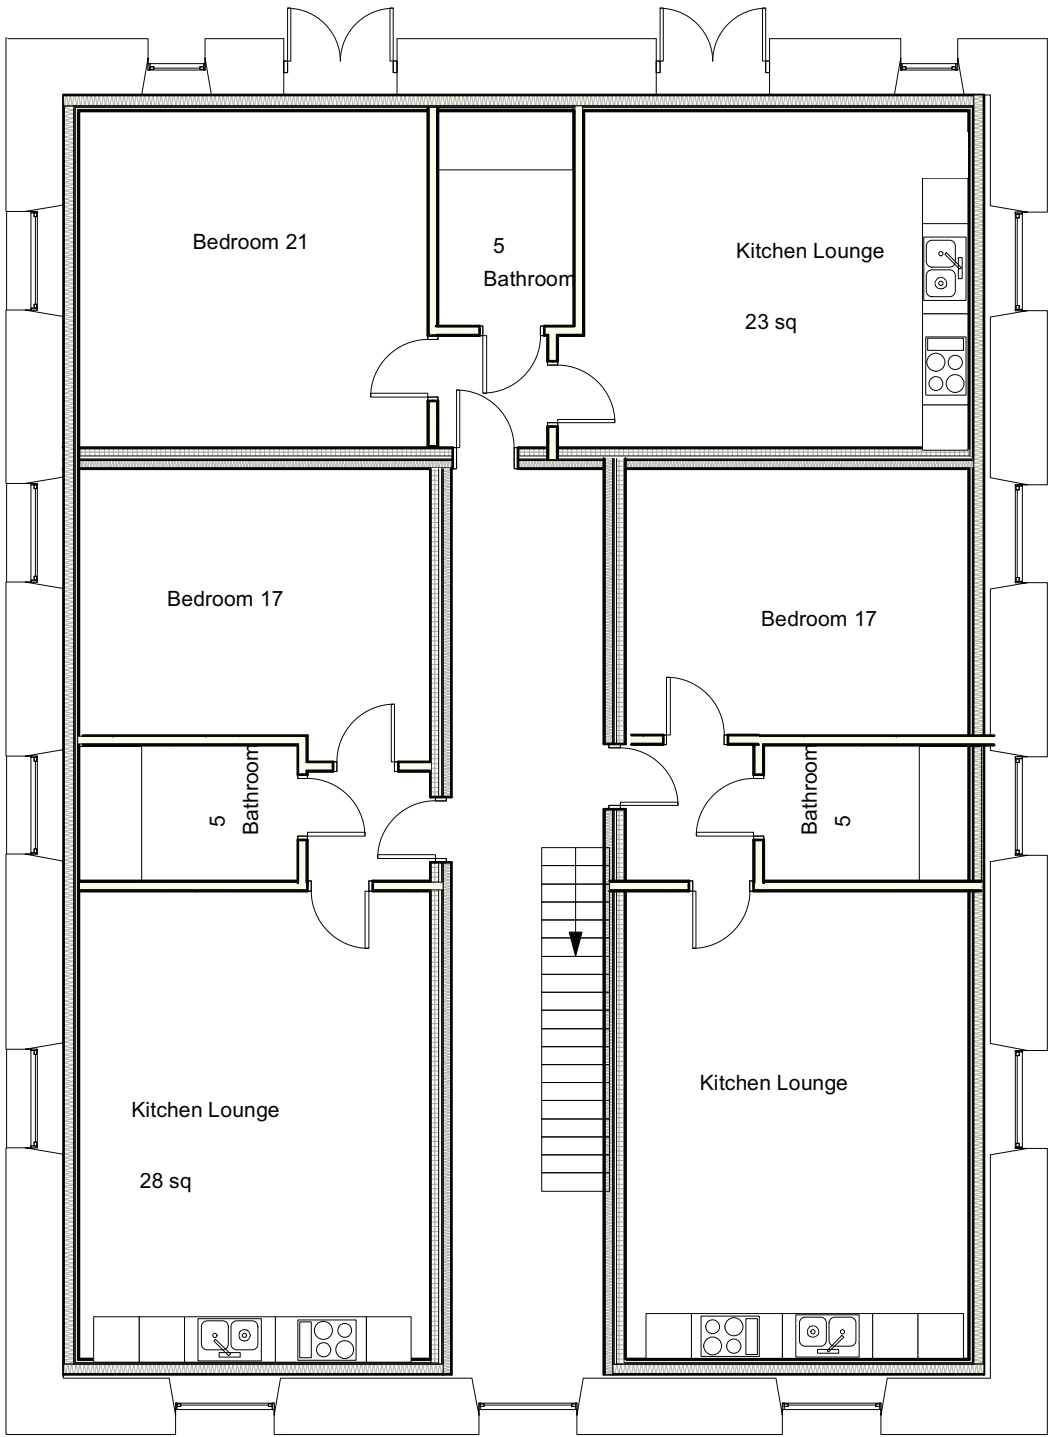

Skerryvore Designs Ltd
Sexton's Tower
2 Caerphilly Road
Bassaleg,
Newport,
NP10 8LE
Phone **01633 697922**
Mobile **07816 934352**
steve_groucott@hotmail.com

JOB
TITLE *Brynhyfryd Chapel
Thomas Street
Treharris*

DRAWING
TITLE *Proposed layouts*

DRAWING No. *SD982 VAR 03*

SCALE *1/100 at A2*

DATE *May 2025*