


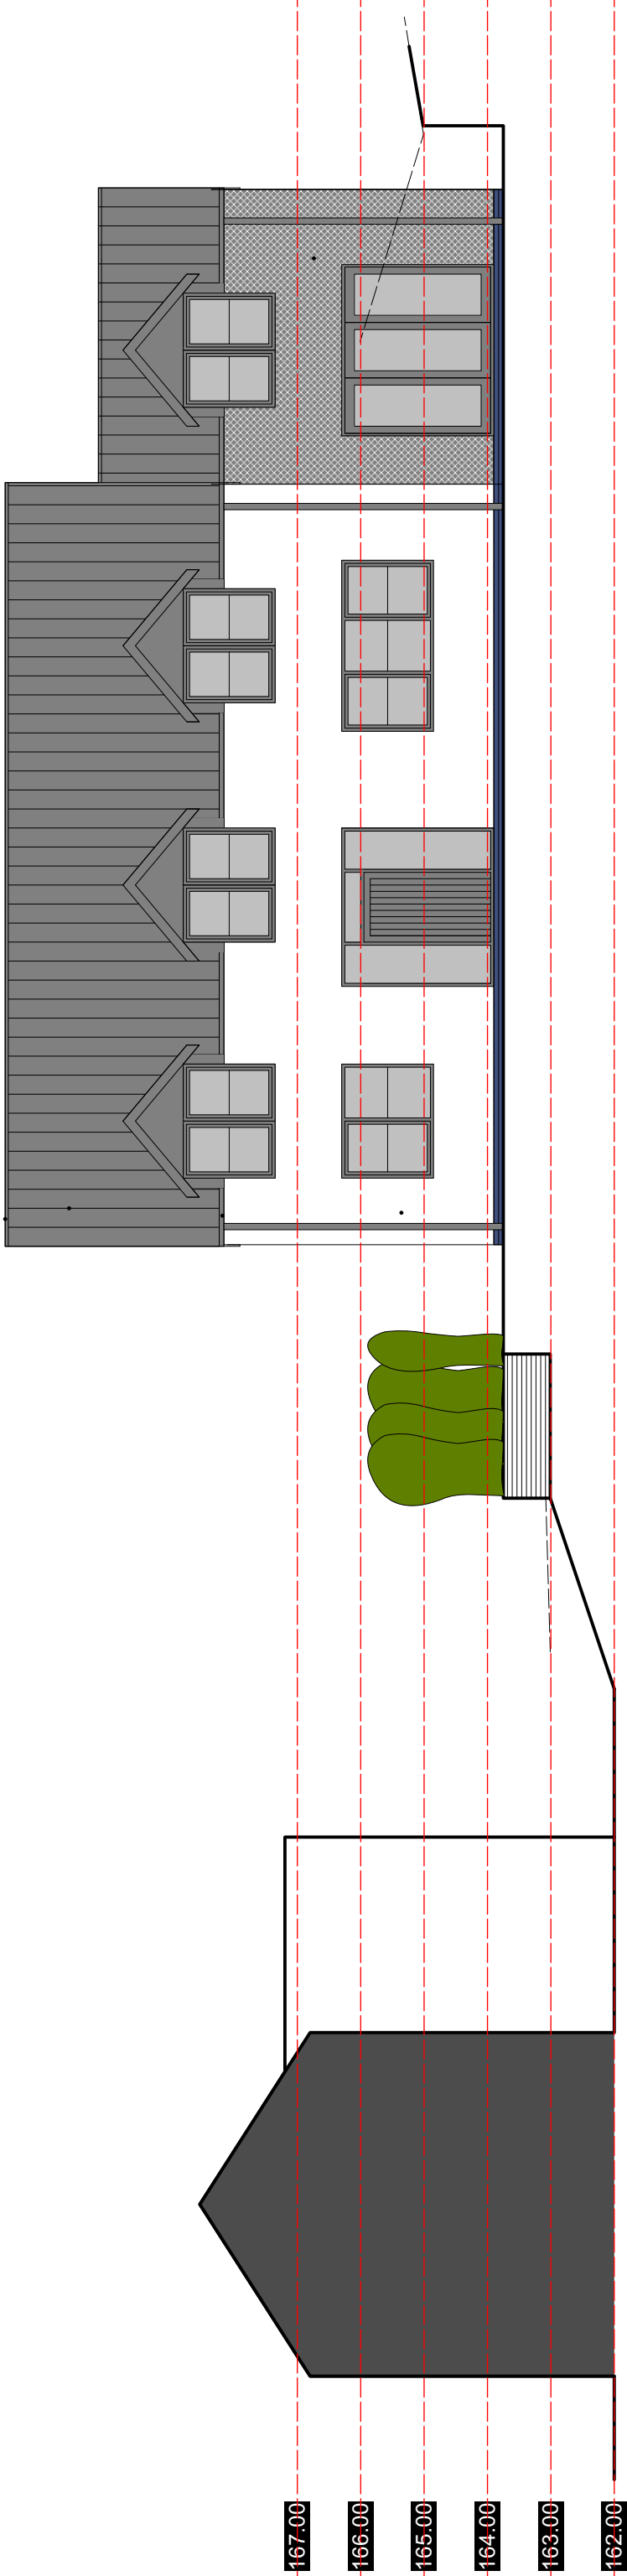


SECTION C-C


 George and Co.

Proposed new dwelling
to
Land to the rear or Gethin House,
Abercanaid, Merthyr Tydfil


576.009		Section	
BC	1:100@A3	May '19	SG
1st Floor Woodfired Studios 62 High St Merthyr Tydfil CF37 8DE 07830328652 hello@georgeandco.studio www.georgeandco.studio			
DO NOT SCALE THIS DRAWING			©George and Co.

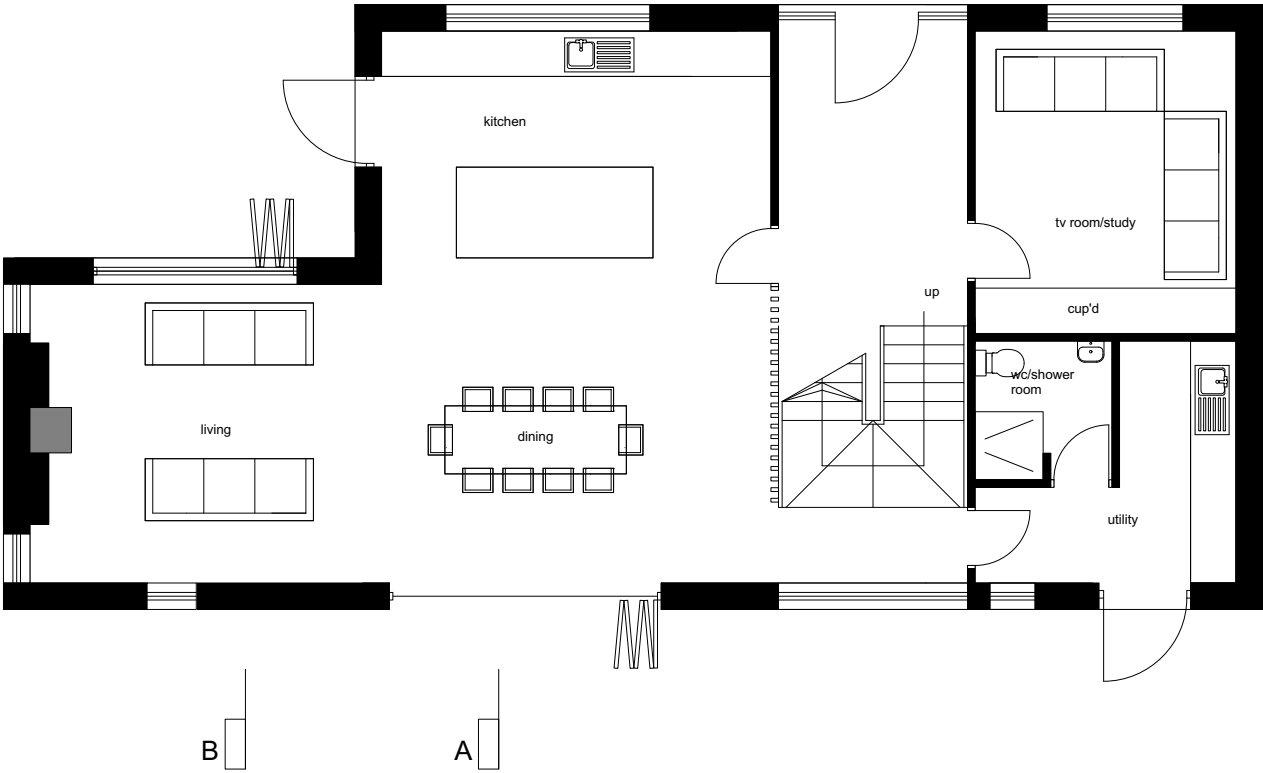

GROUND FLOOR PLAN

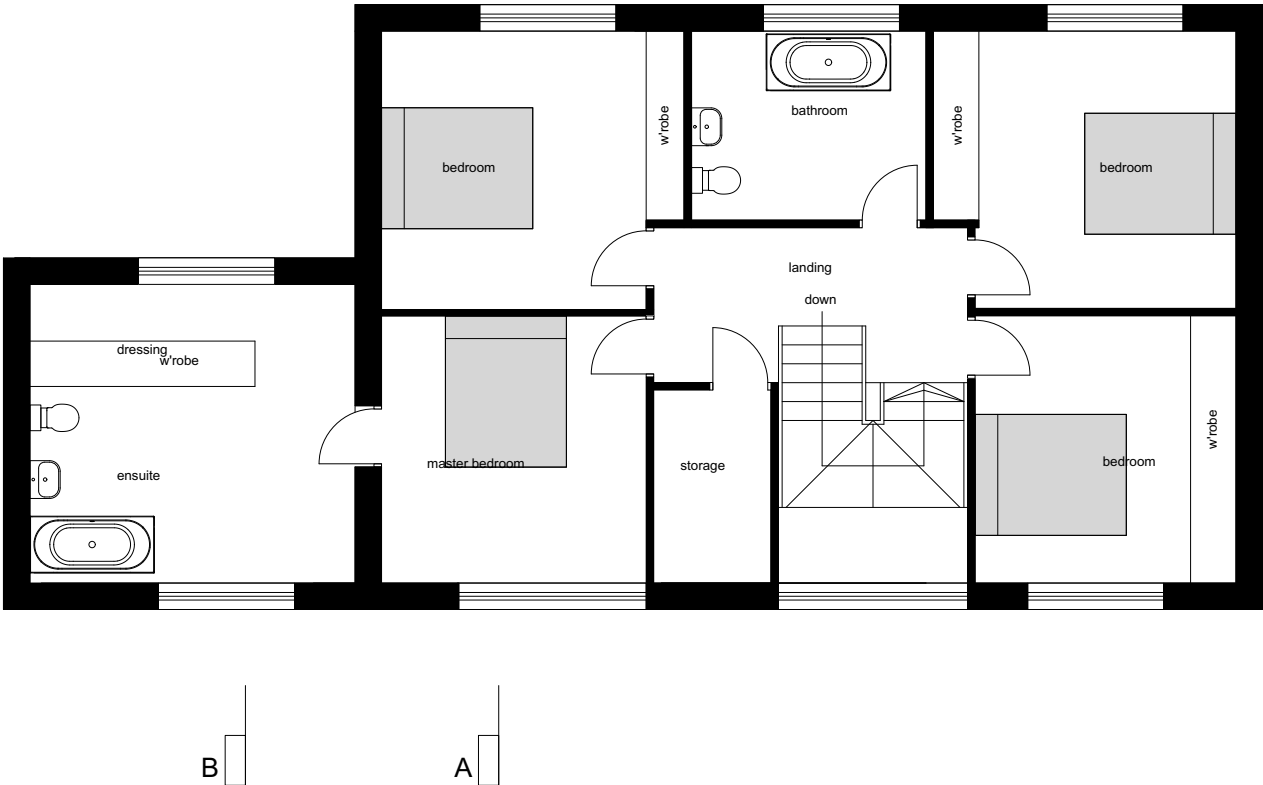

FIRST FLOOR PLAN

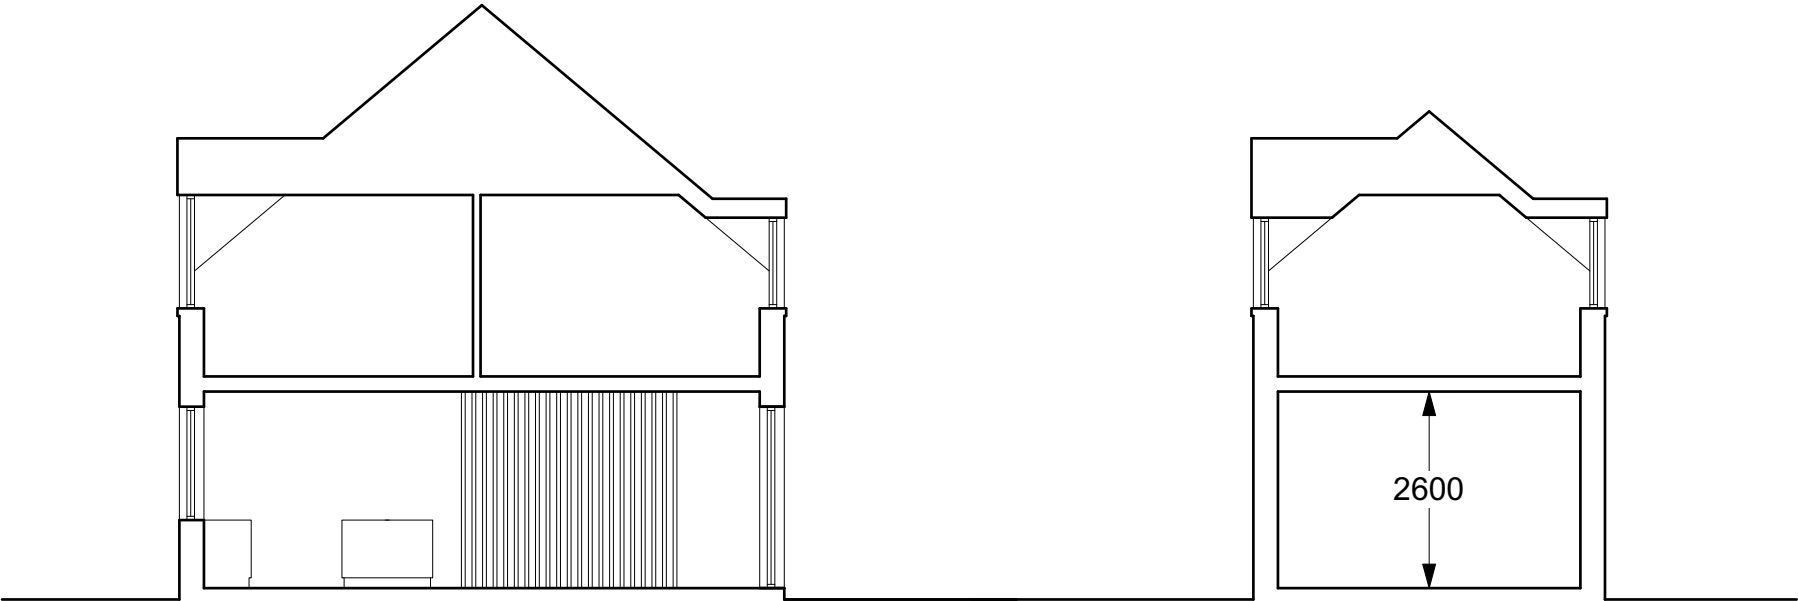

SECTION THROUGH MAIN HOUSE



SECTION THROUGH LIVING/ENSUITE

A. Minor revisions - 12/01/2022

 George and Co.

Proposed new dwelling
to
Land to the rear of Gethin House,
Abercarnaid, Merthyr Tydfil

576.004A	Plans		
BC	1:100@A3	May '19	SG
1st Floor Woodfired Studios 62 High St Merthyr Tydfil CF37 8DE 07830328652 hello@georgeandco.studio www.georgeandco.studio			
DO NOT SCALE THIS DRAWING			©George and Co.

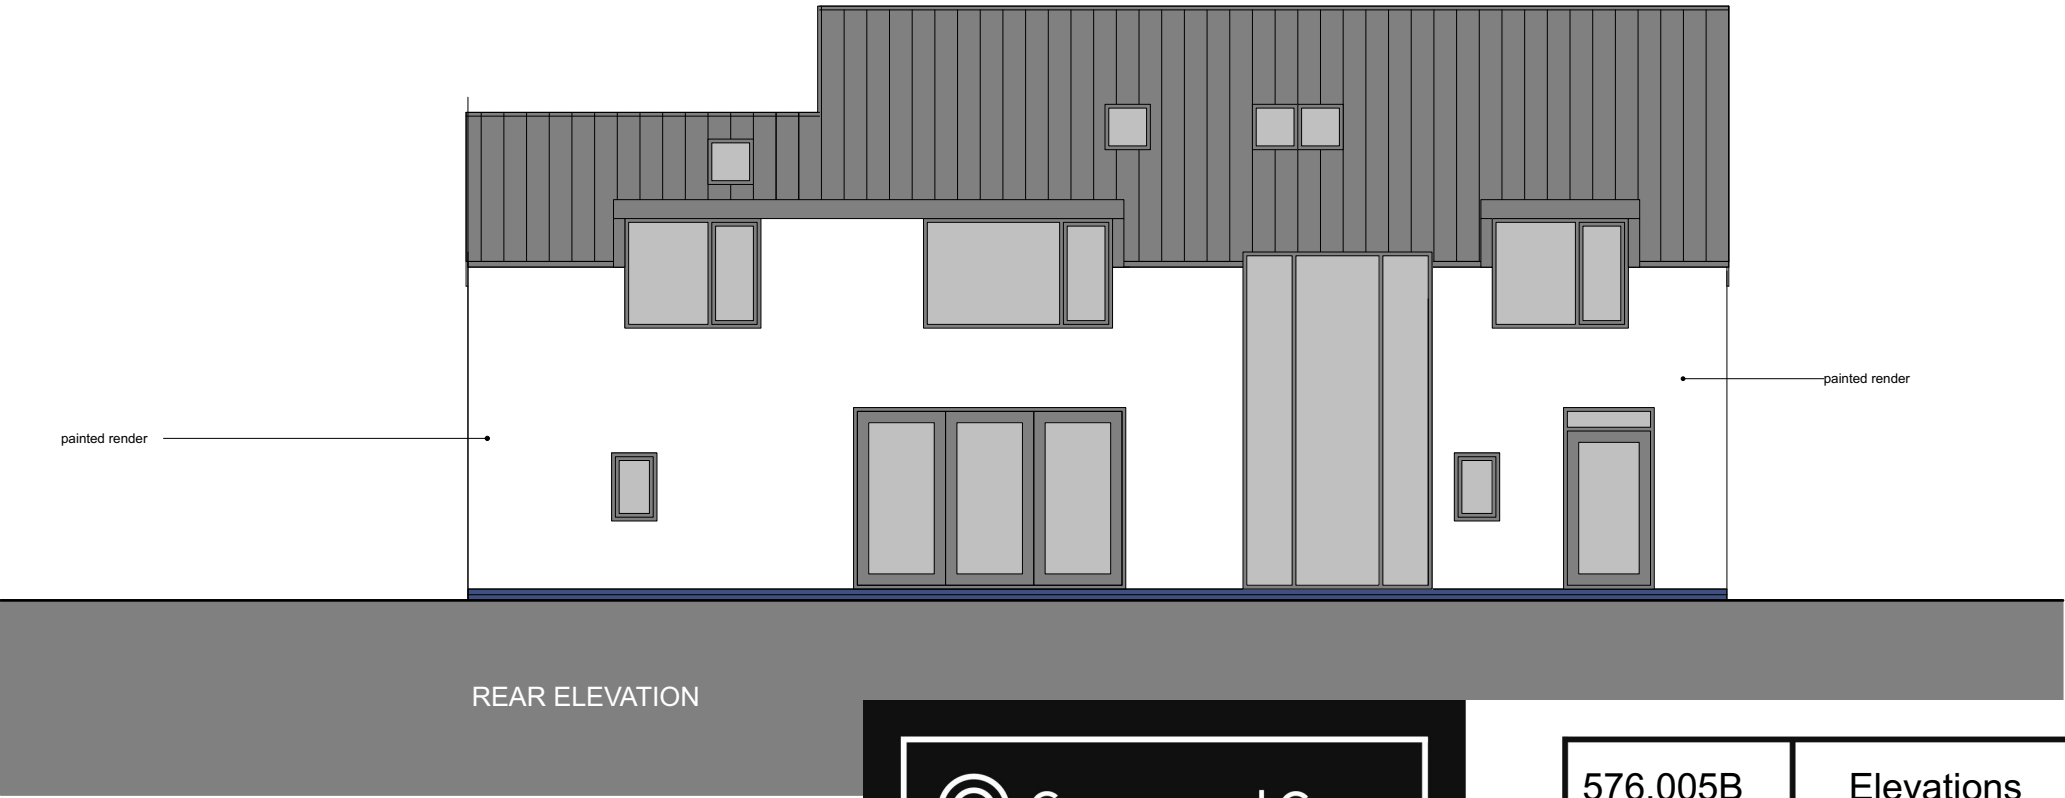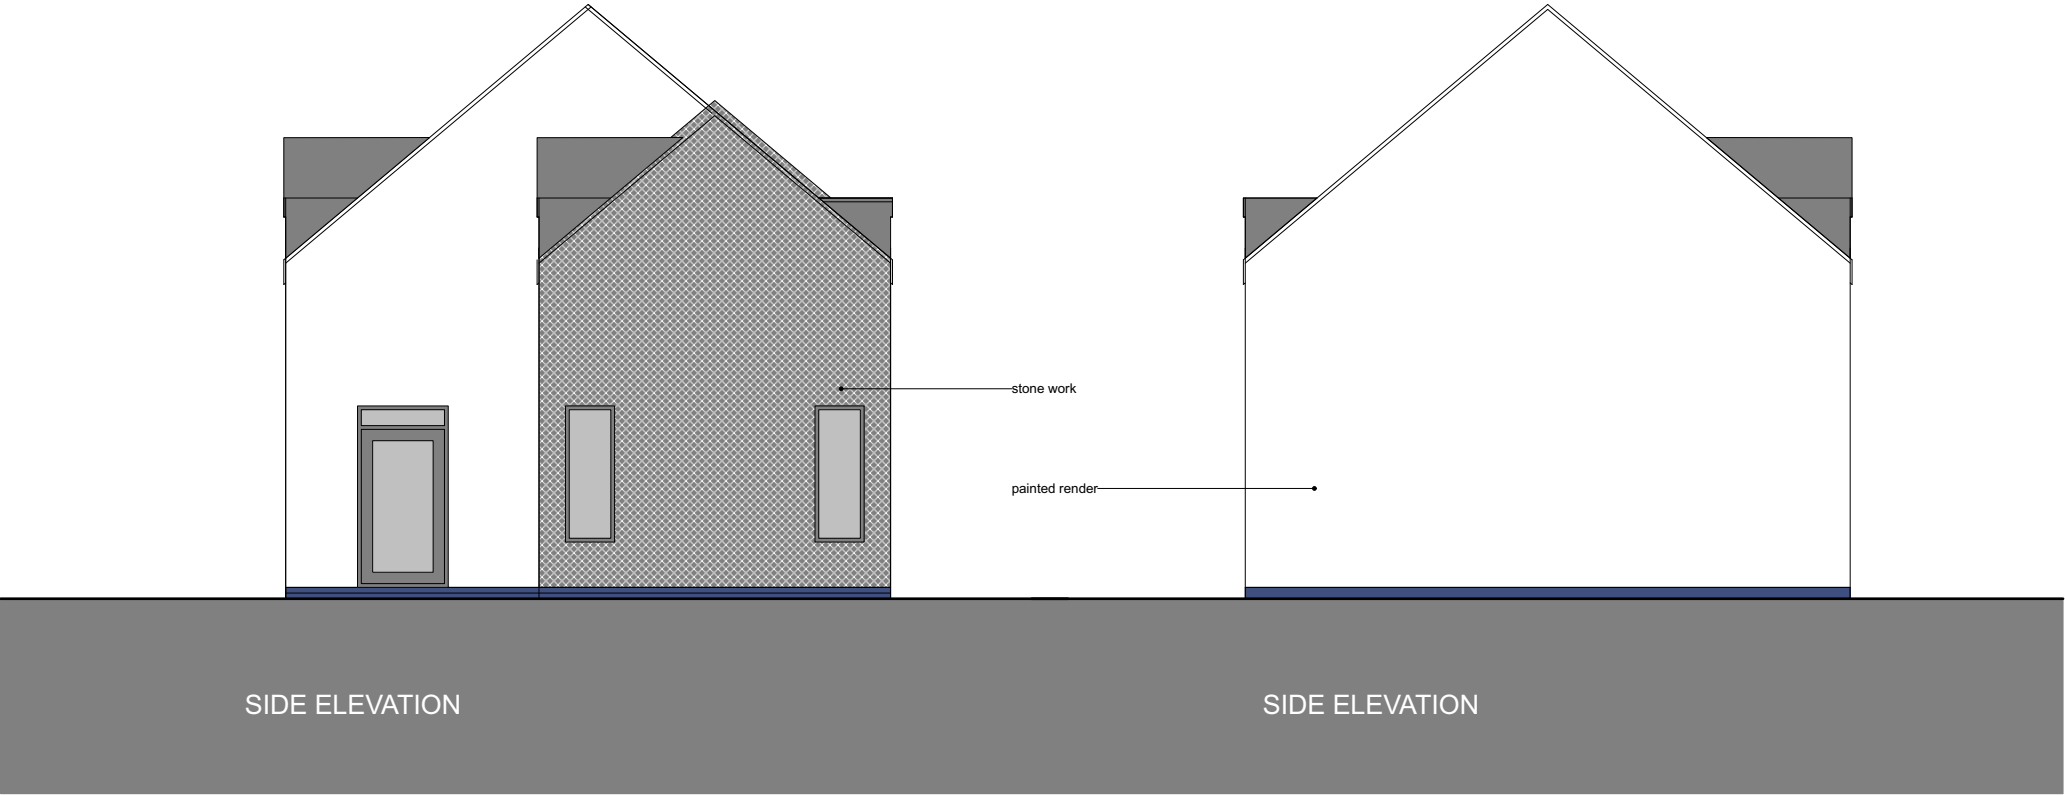


B. Reduced ridge by 200mm - 31/10/2023
A. Minor revisions - 12/01/2022

**George and Co.**

Proposed new dwelling
to
Land to the rear of Gethin House,
Abercanaid, Merthyr Tydfil

576.005B		Elevations	
BC	1:100@A3	May '19	SG
1st Floor Woodfired Studios 62 High St Merthyr Tydfil CF37 8DE 07830328652 hello@georgeandco.studio www.georgeandco.studio			
DO NOT SCALE THIS DRAWING			©George and Co.

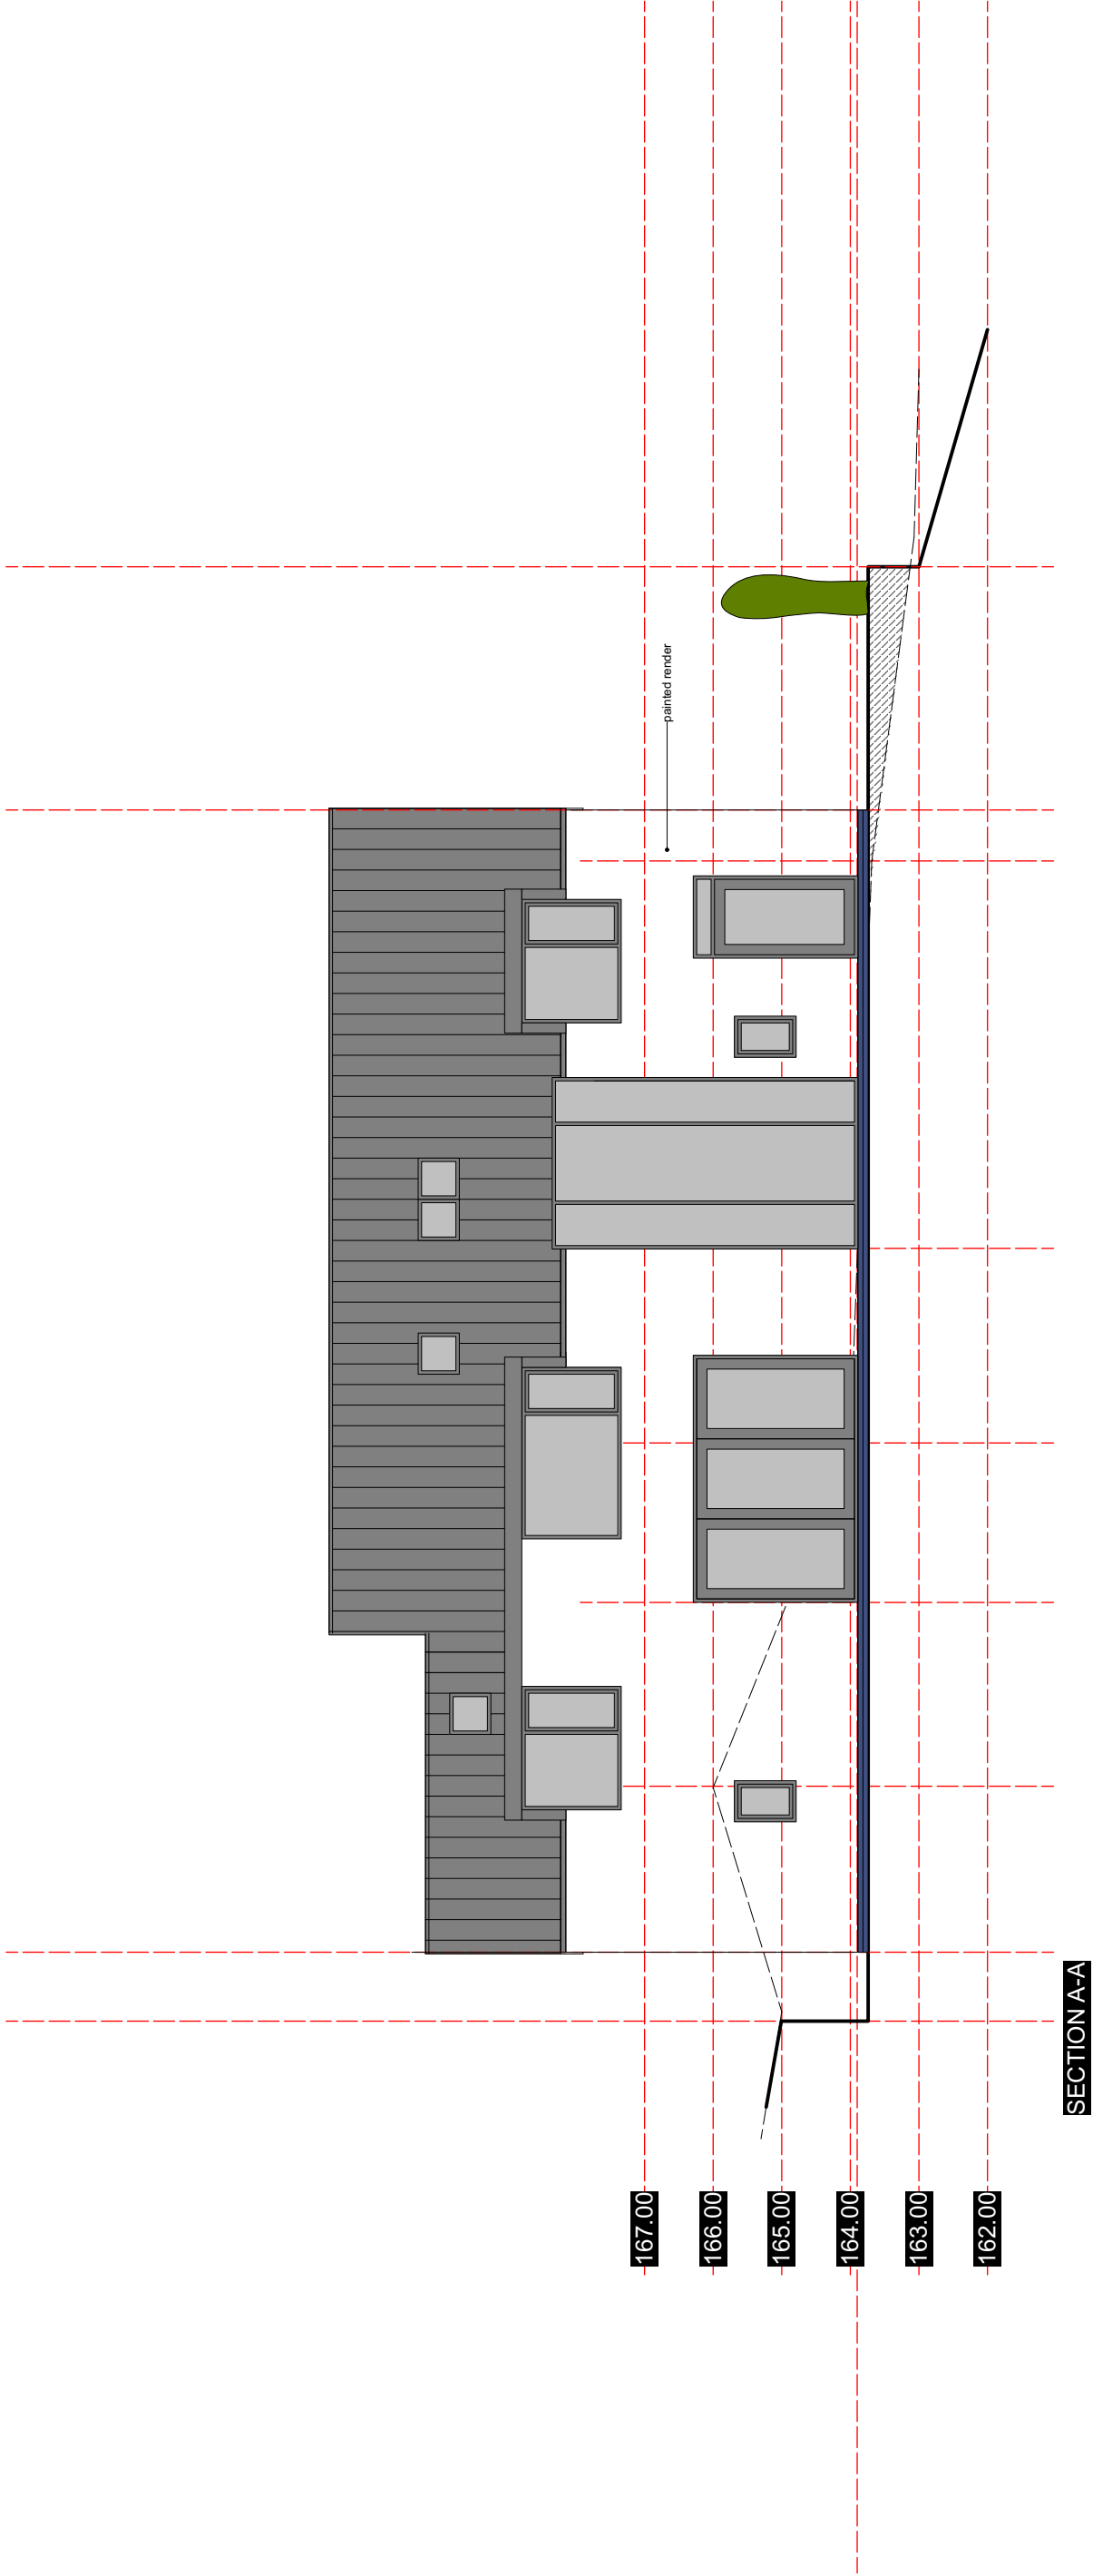


- C. Reduced ridge by 200mm - 31/10/2023
- B. Minor revisions - 19/01/2022
- A. Minor revisions - 12/01/2022

 George and Co.

Proposed new dwelling
to
Land to the rear or Gethin House,
Abercanaid, Merthyr Tydfil

576.006C		Sections	
BC	1:100@A3	May '19	SG
1st Floor Woodfired Studios 62 High St Merthyr Tydfil CF37 8DE 07830328652 hello@georgeandco.studio www.georgeandco.studio			
DO NOT SCALE THIS DRAWING			©George and Co.

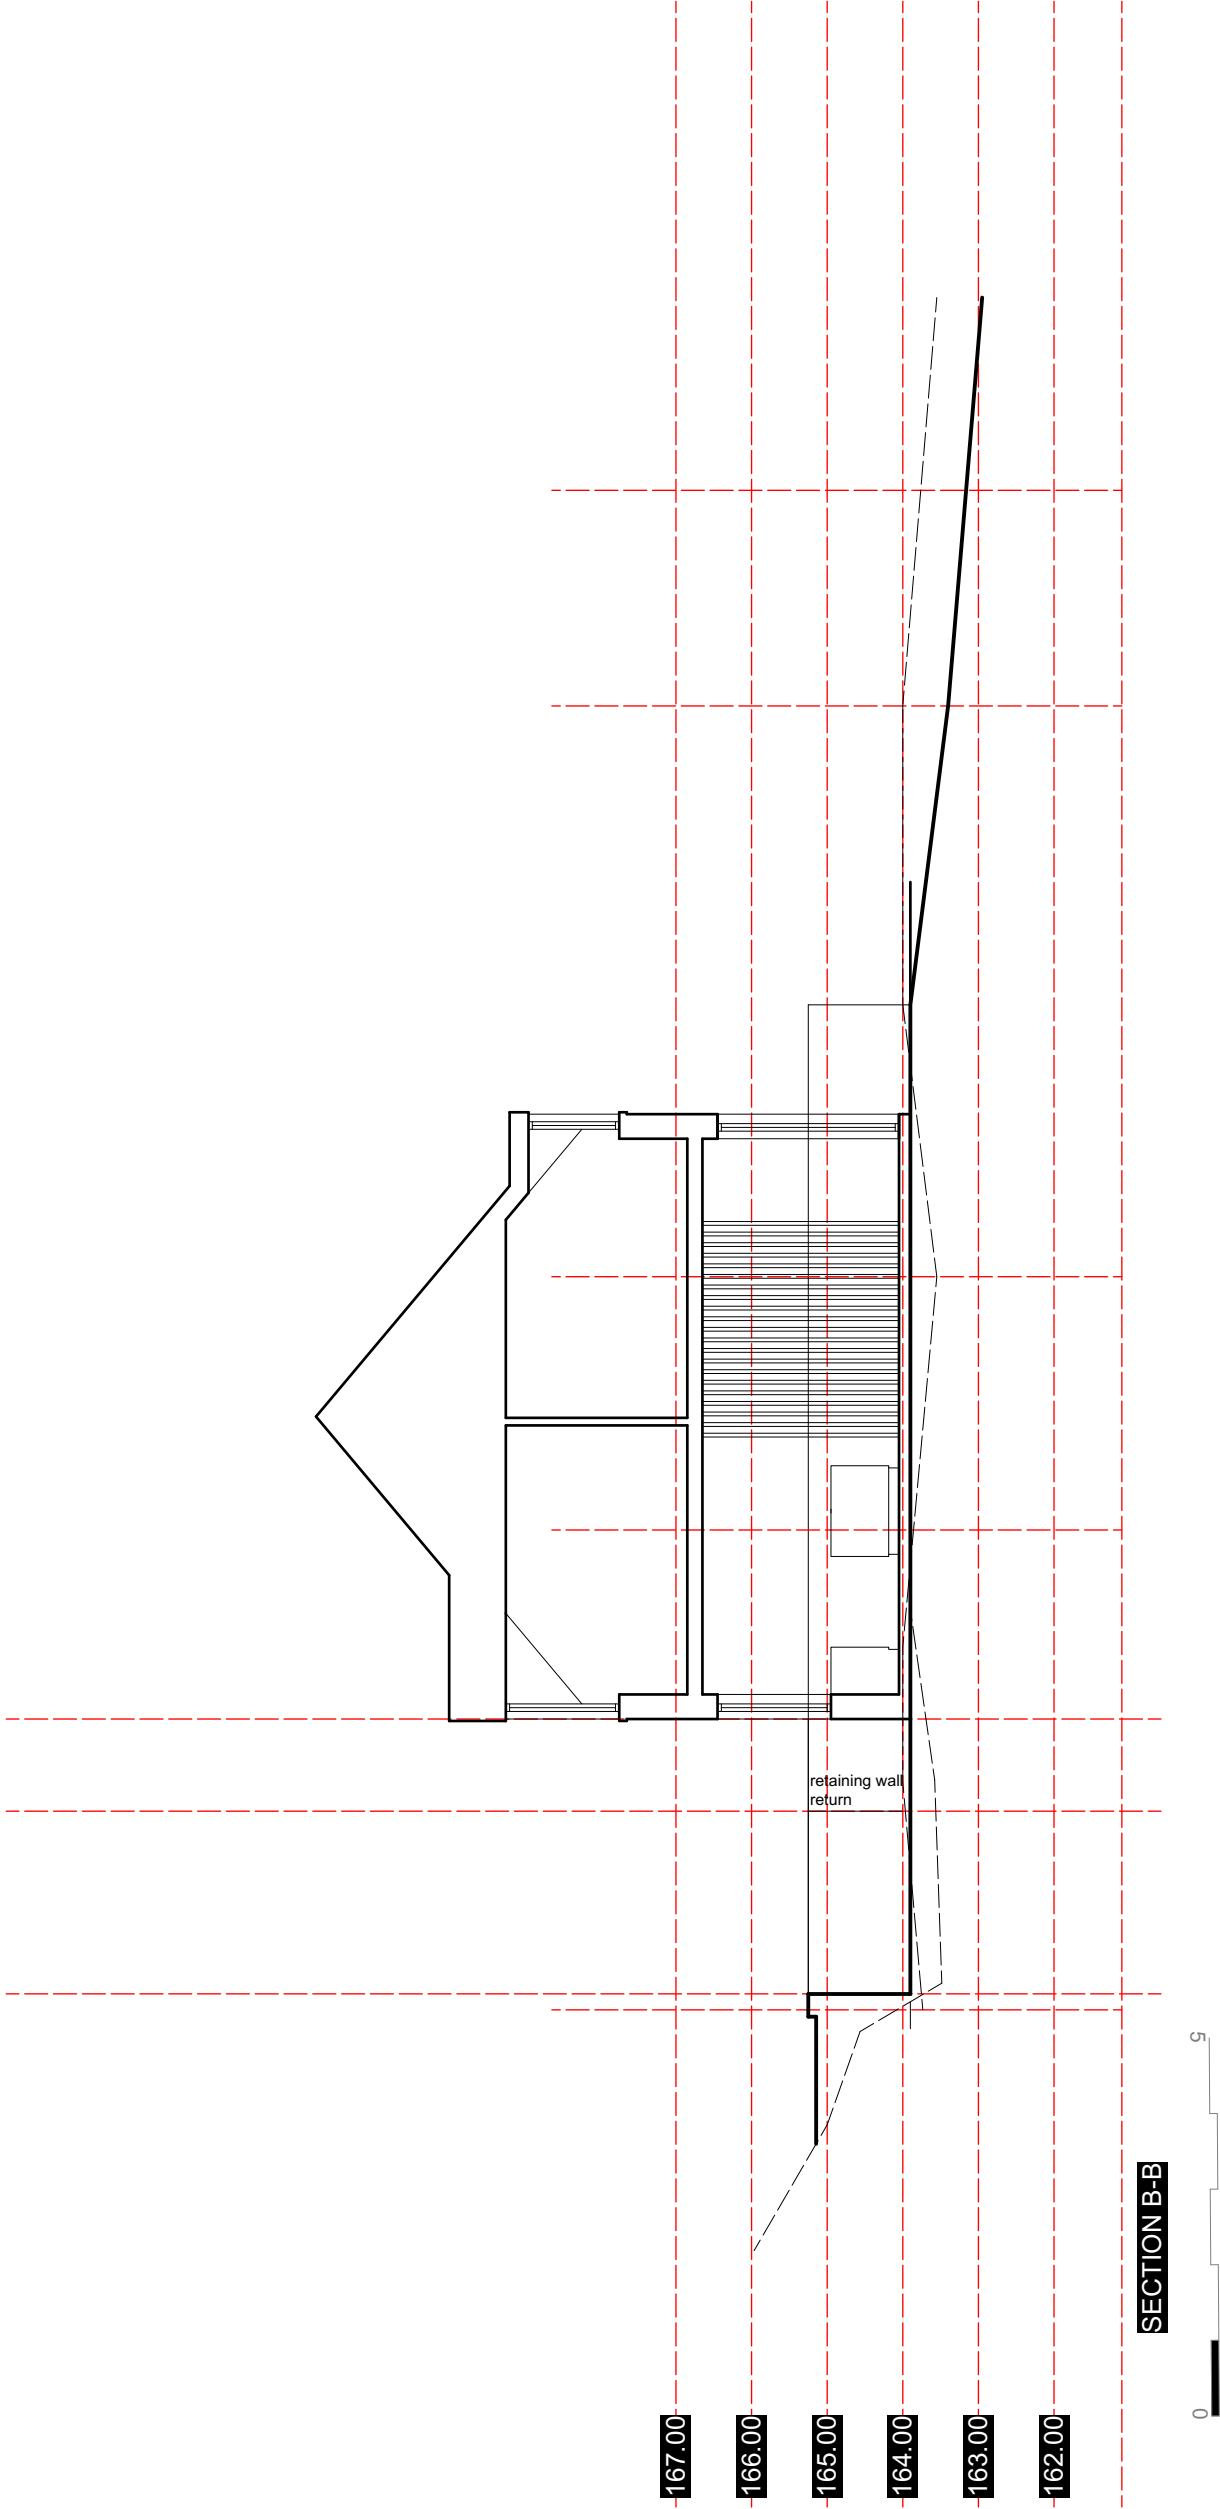

- C. Reduced ridge by 200mm - 31/10/2023
- B. Minor revisions - 19/01/2022
- A. Minor revisions - 12/01/2022



George and Co.

Proposed new dwelling
to
Land to the rear of Gethin House,
Abercanaid, Merthyr Tydfil

576.007C		Sections	
BC	1:100@A3	May '19	SG
1st Floor Woodfired Studios 62 High St Merthyr Tydfil CF37 8DE 07830328652 hello@georgeandco.studio www.georgeandco.studio			
DO NOT SCALE THIS DRAWING			©George and Co.



George and Co.


Proposed new dwelling

to


Land to the rear or Gethin House,
Abercanaid, Merthyr Tydfil

576.100B		compare	
BC	1:100@A3	May '19	SG
1st Floor Woodfired Studios 62 High St Merthyr Tydfil CF37 8DE 07830328652 hello@georgeandco.studio www.georgeandco.studio			
DO NOT SCALE THIS DRAWING			©George and Co.


- A. Minor revisions - 12/01/2022
- B. Reduced ridge by 200mm - 31/10/2023

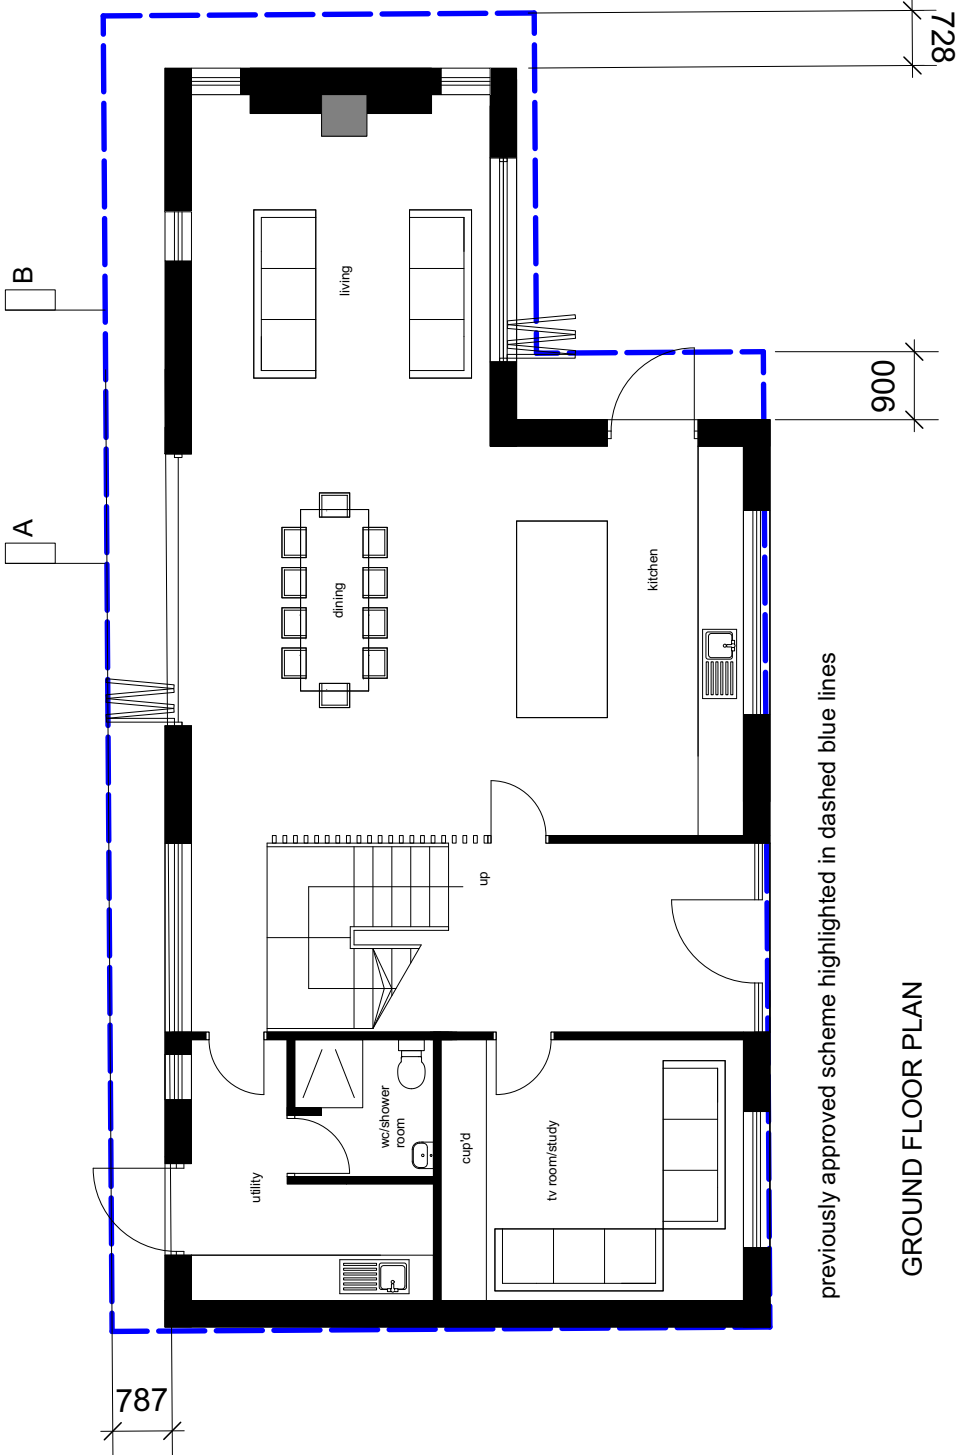

GROUND FLOOR PLAN

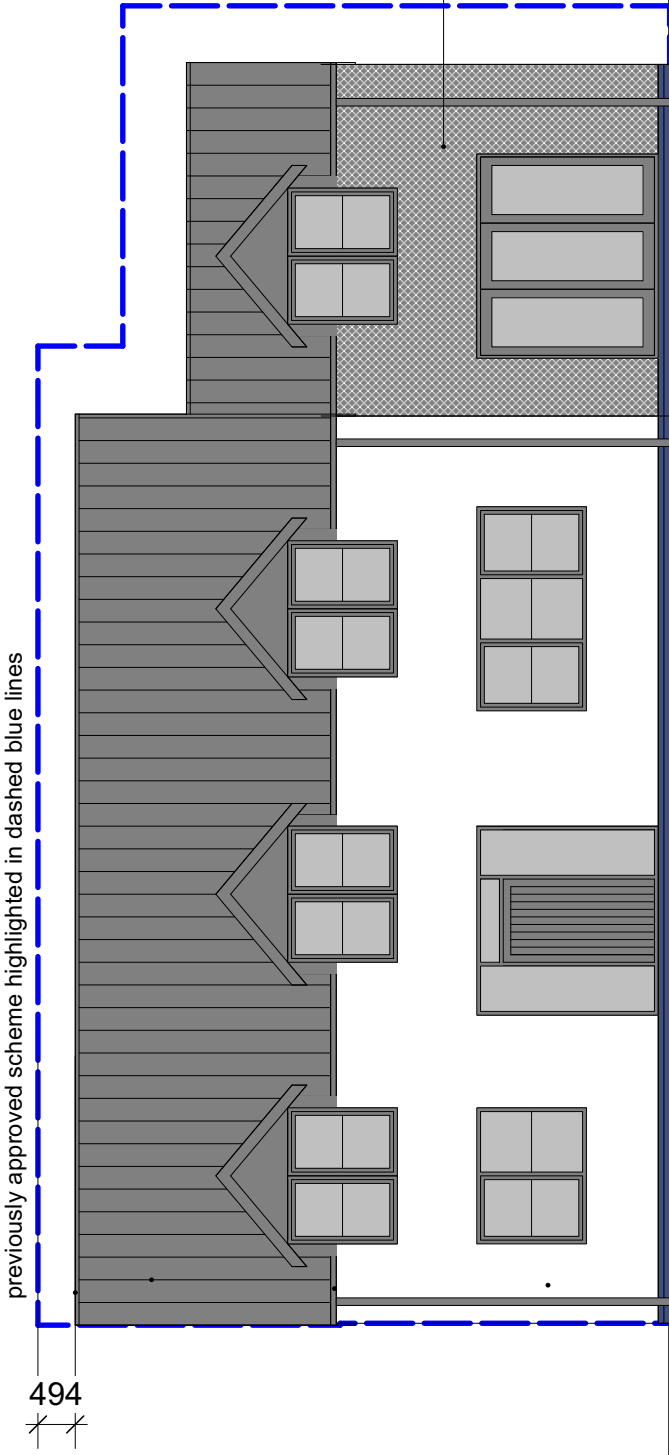

FRONT ELEVATION

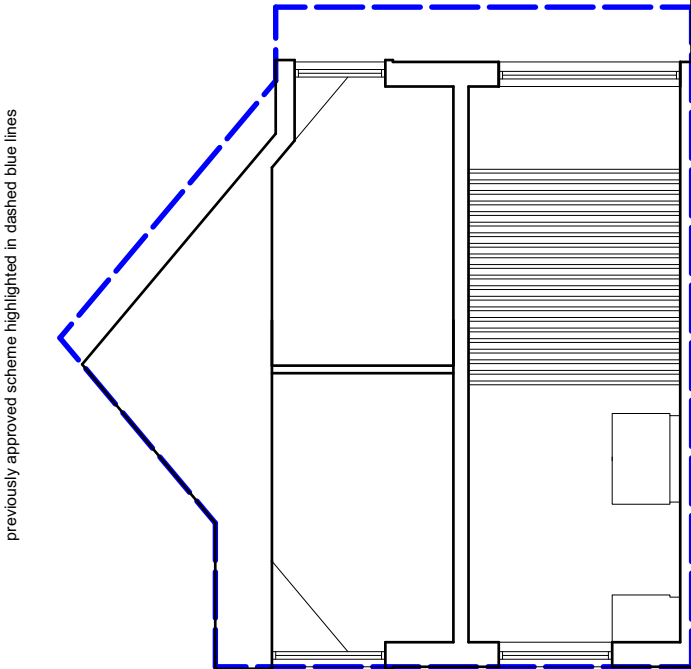

TYPICAL SECTION

