

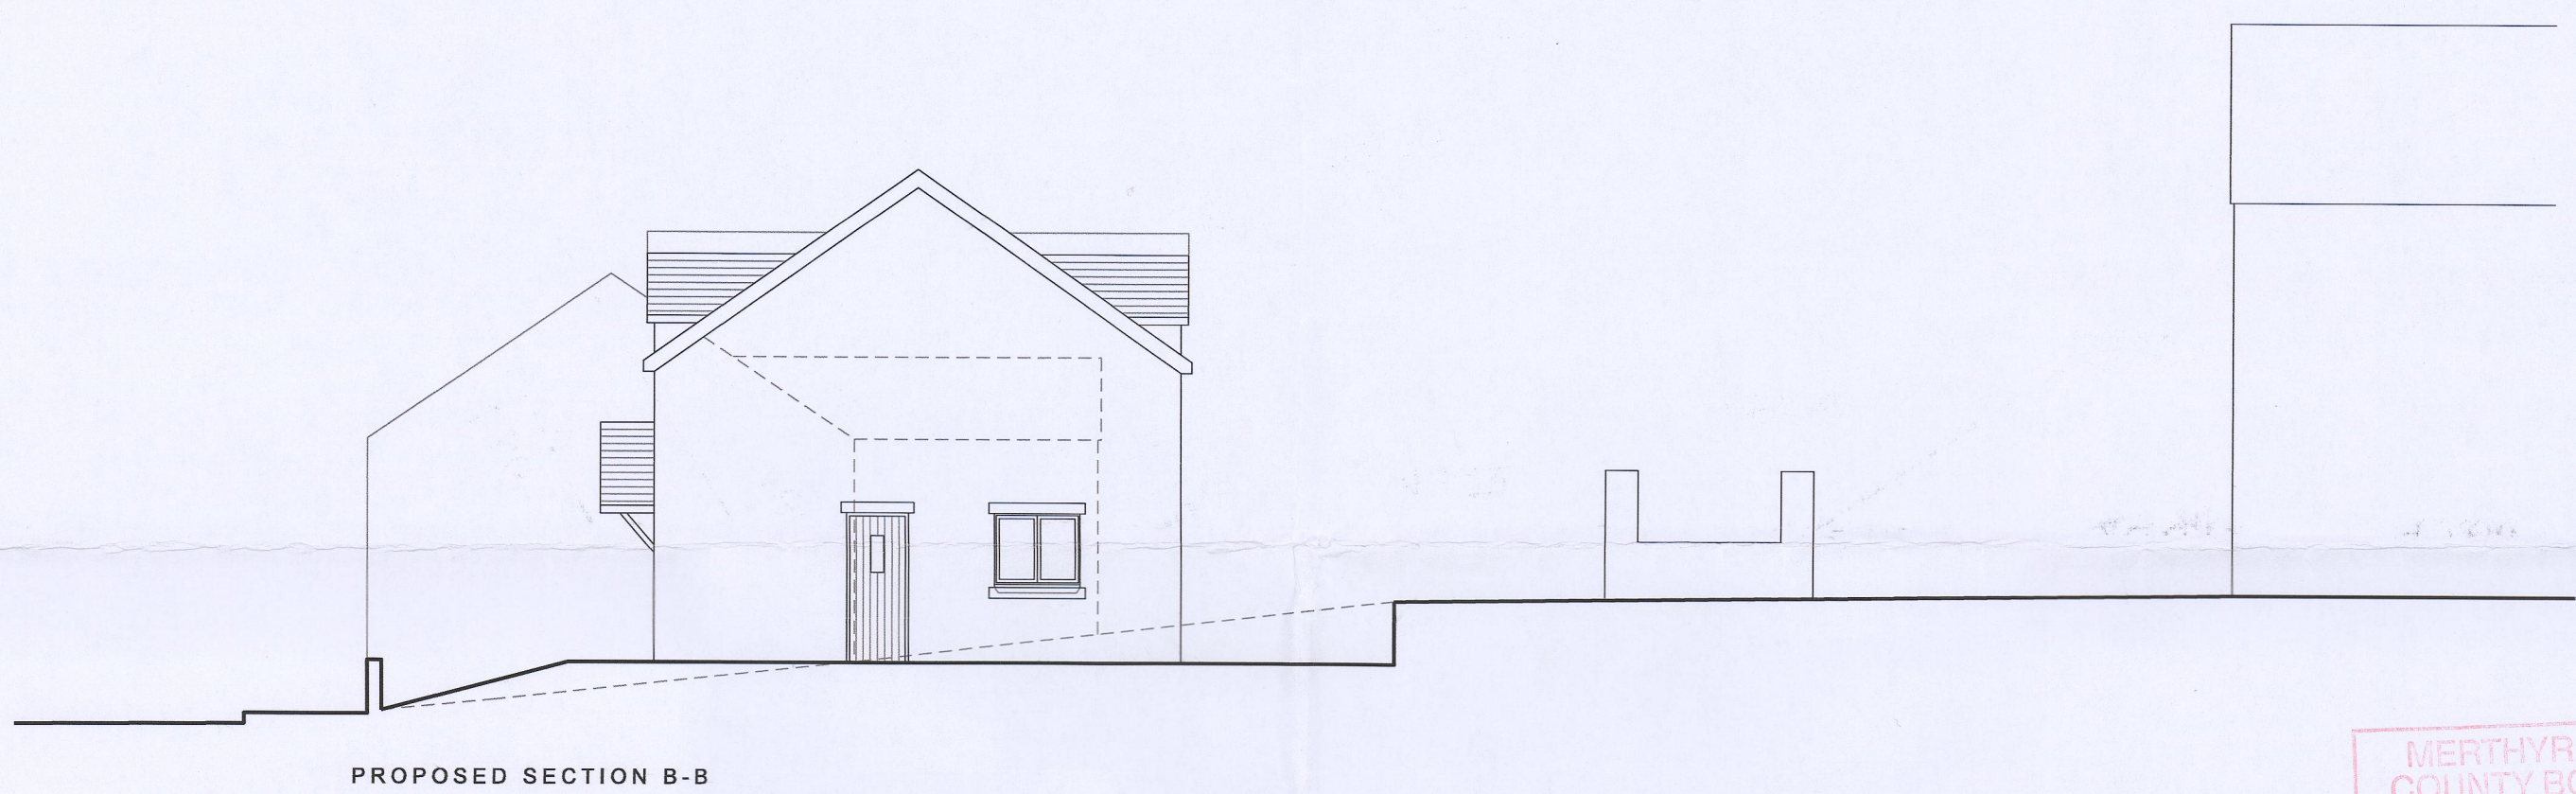
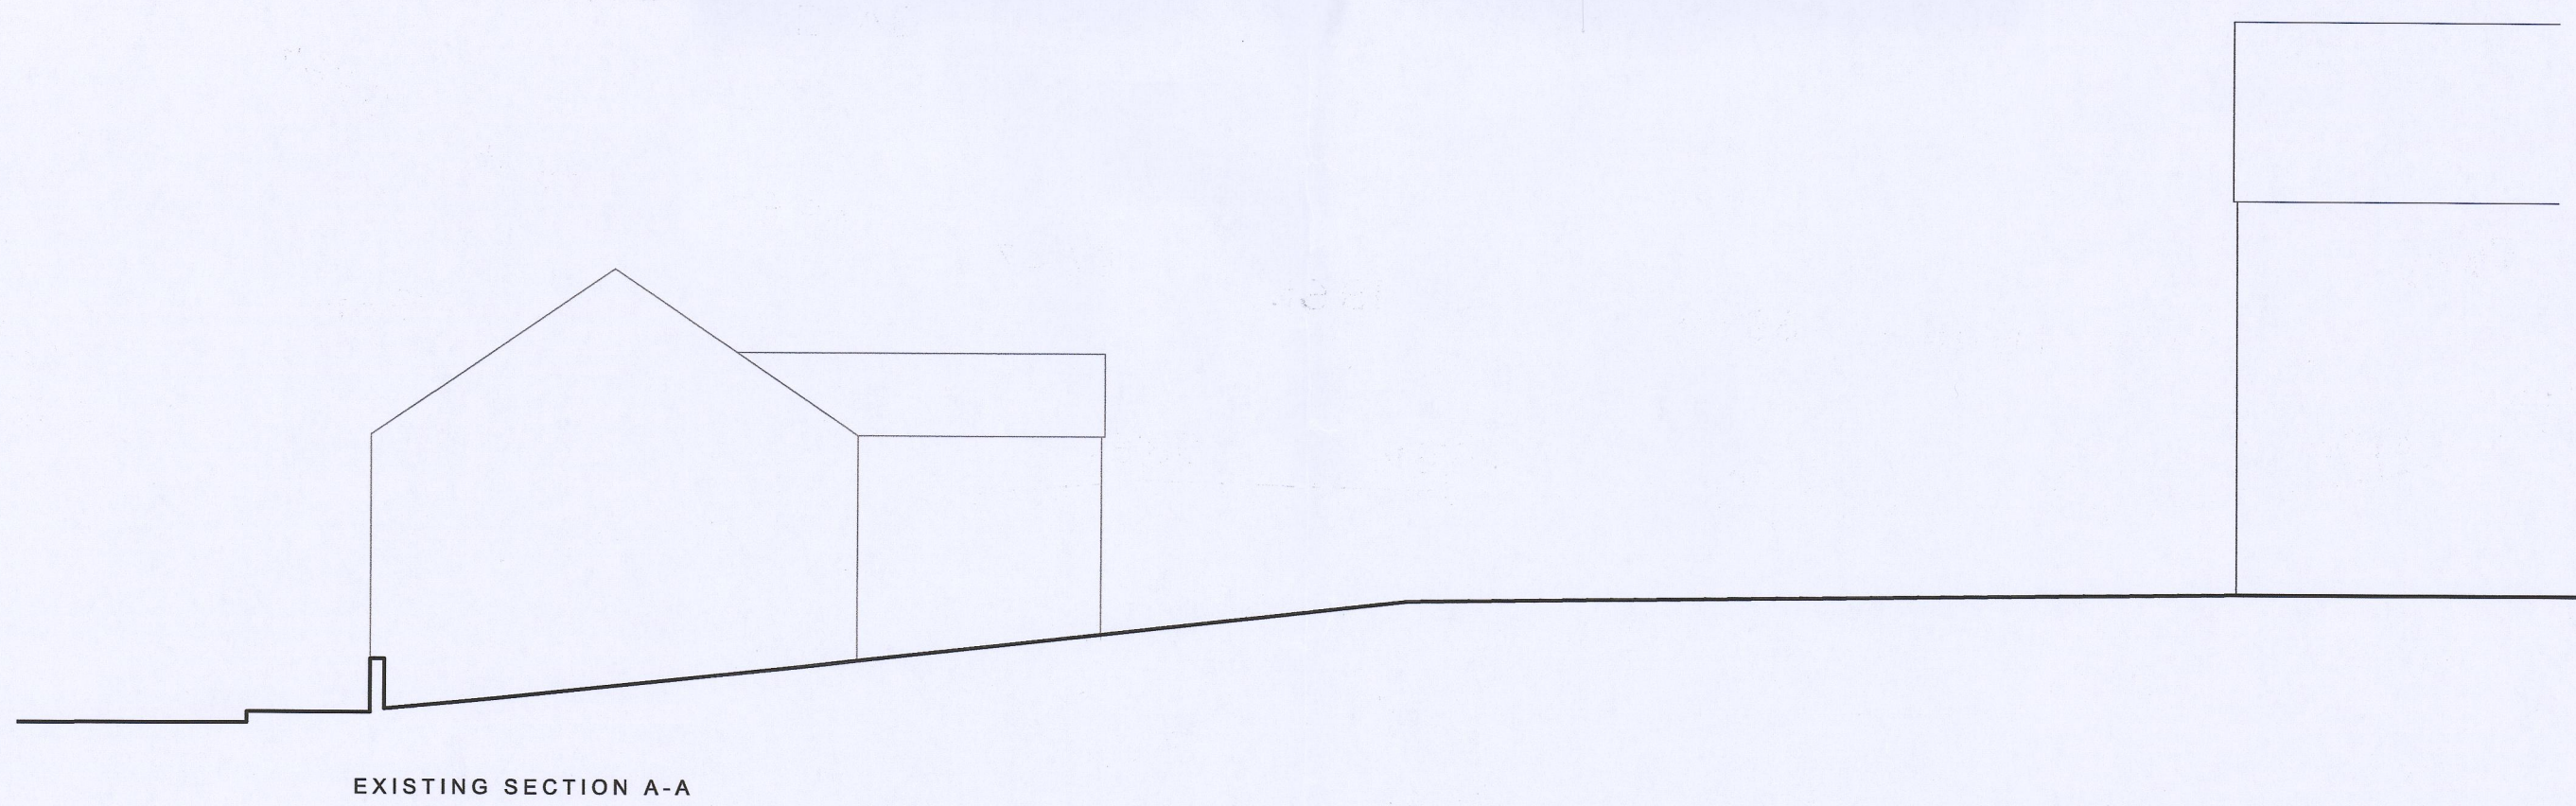


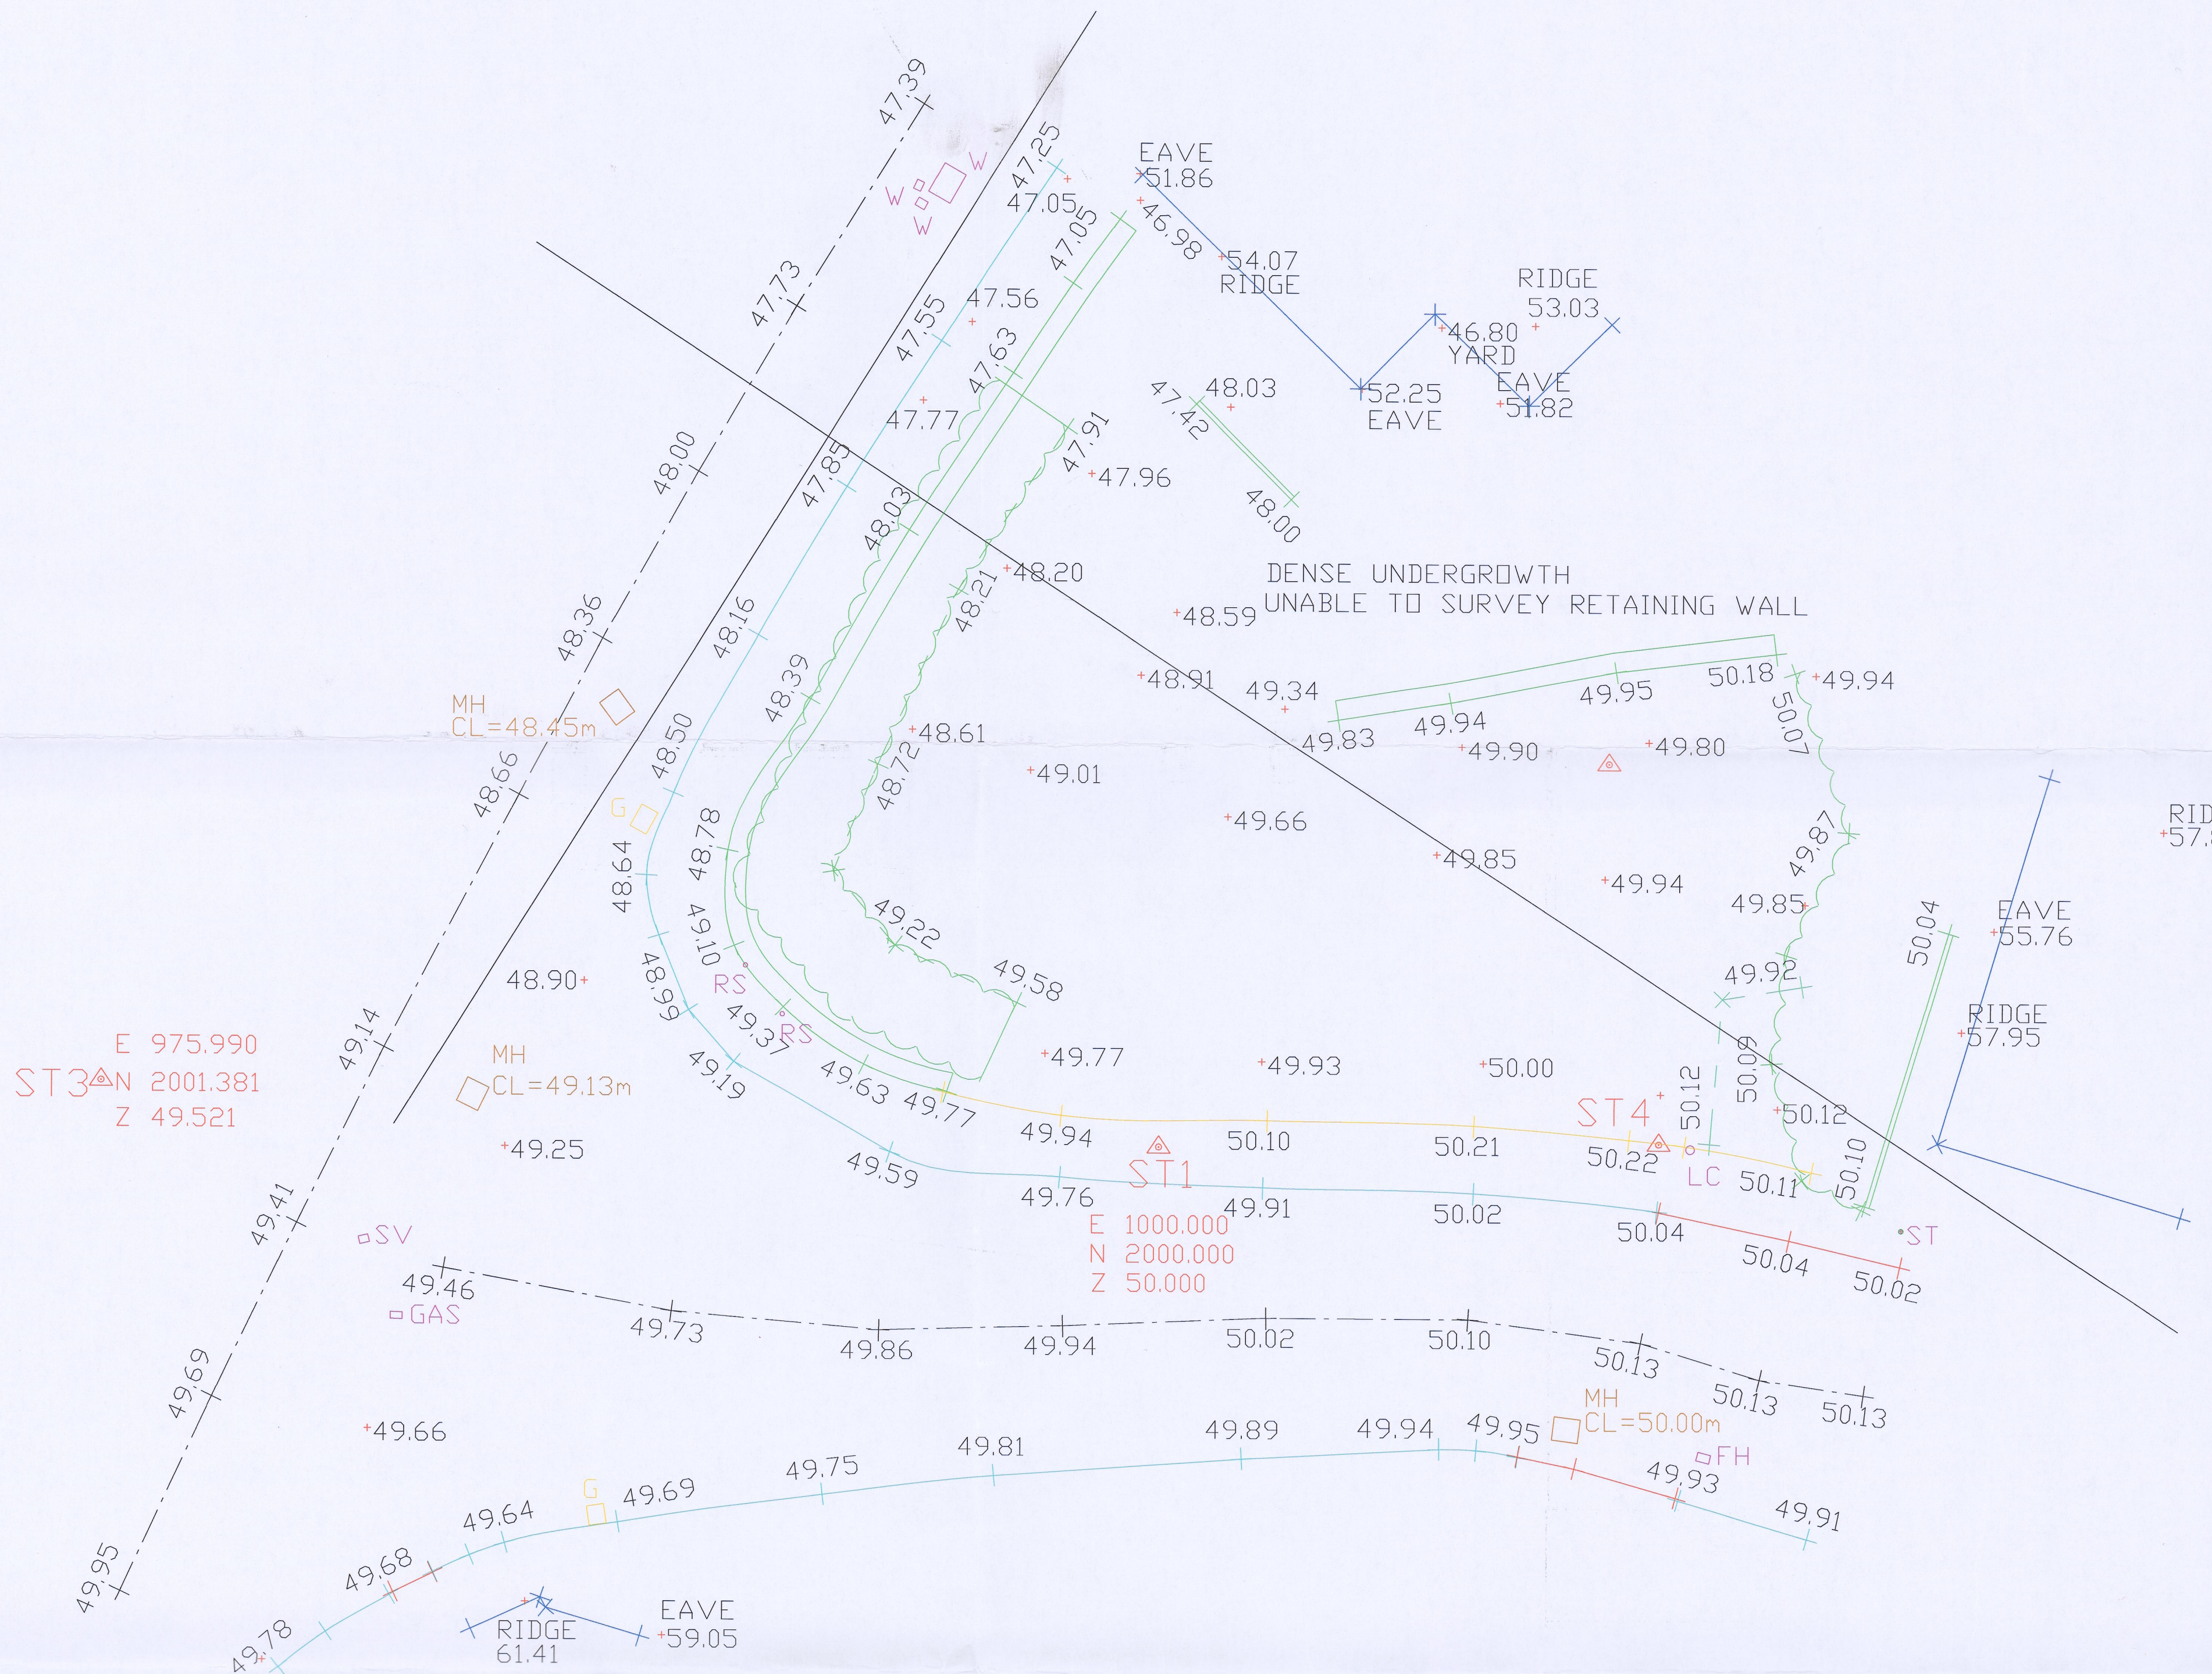

MERTHYR TYDFIL
COUNTY BOROUGH COUNCIL
Town & Country Planning Act 1990
PERMISSION REFUSED
14 MAY 2021
J. JONES
BA(Hons) BTP M.R.T.P.I.
HEAD OF TOWN PLANNING

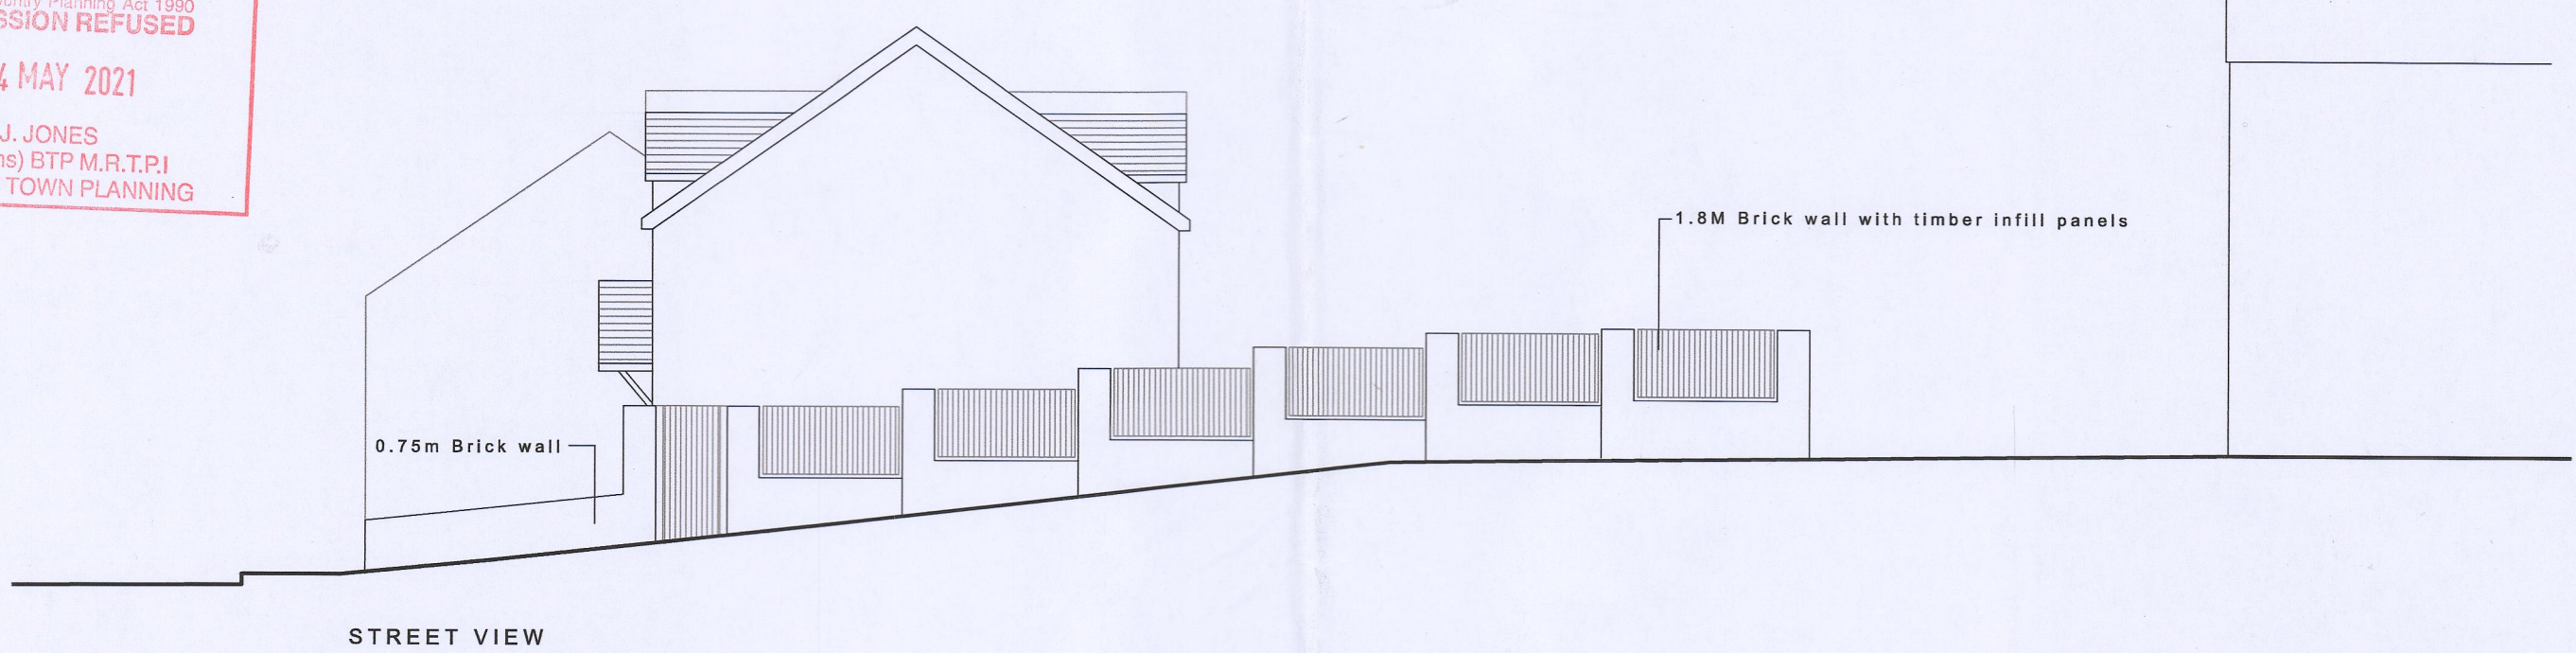

MERTHYR TYDFIL
COUNTY BOROUGH
COUNCIL
OFFICE COPY
PLEASE DO NOT
REMOVE

210106

MTC&C
PLANNING DEPARTMENT
29 MAR 2021
RECEIVED

project
PROPOSED NEW DWELLING
ON LAND FORMALLY KNOWN
AS WINSOR COTTAGES
ABERFAN
title
TOPO SURVEY & SECTIONS
date
OCT 20
scale
1/100 on A1
drawn by
RAS
drawing number
MR/2020/PL/004
client
Mr Michael Randall