


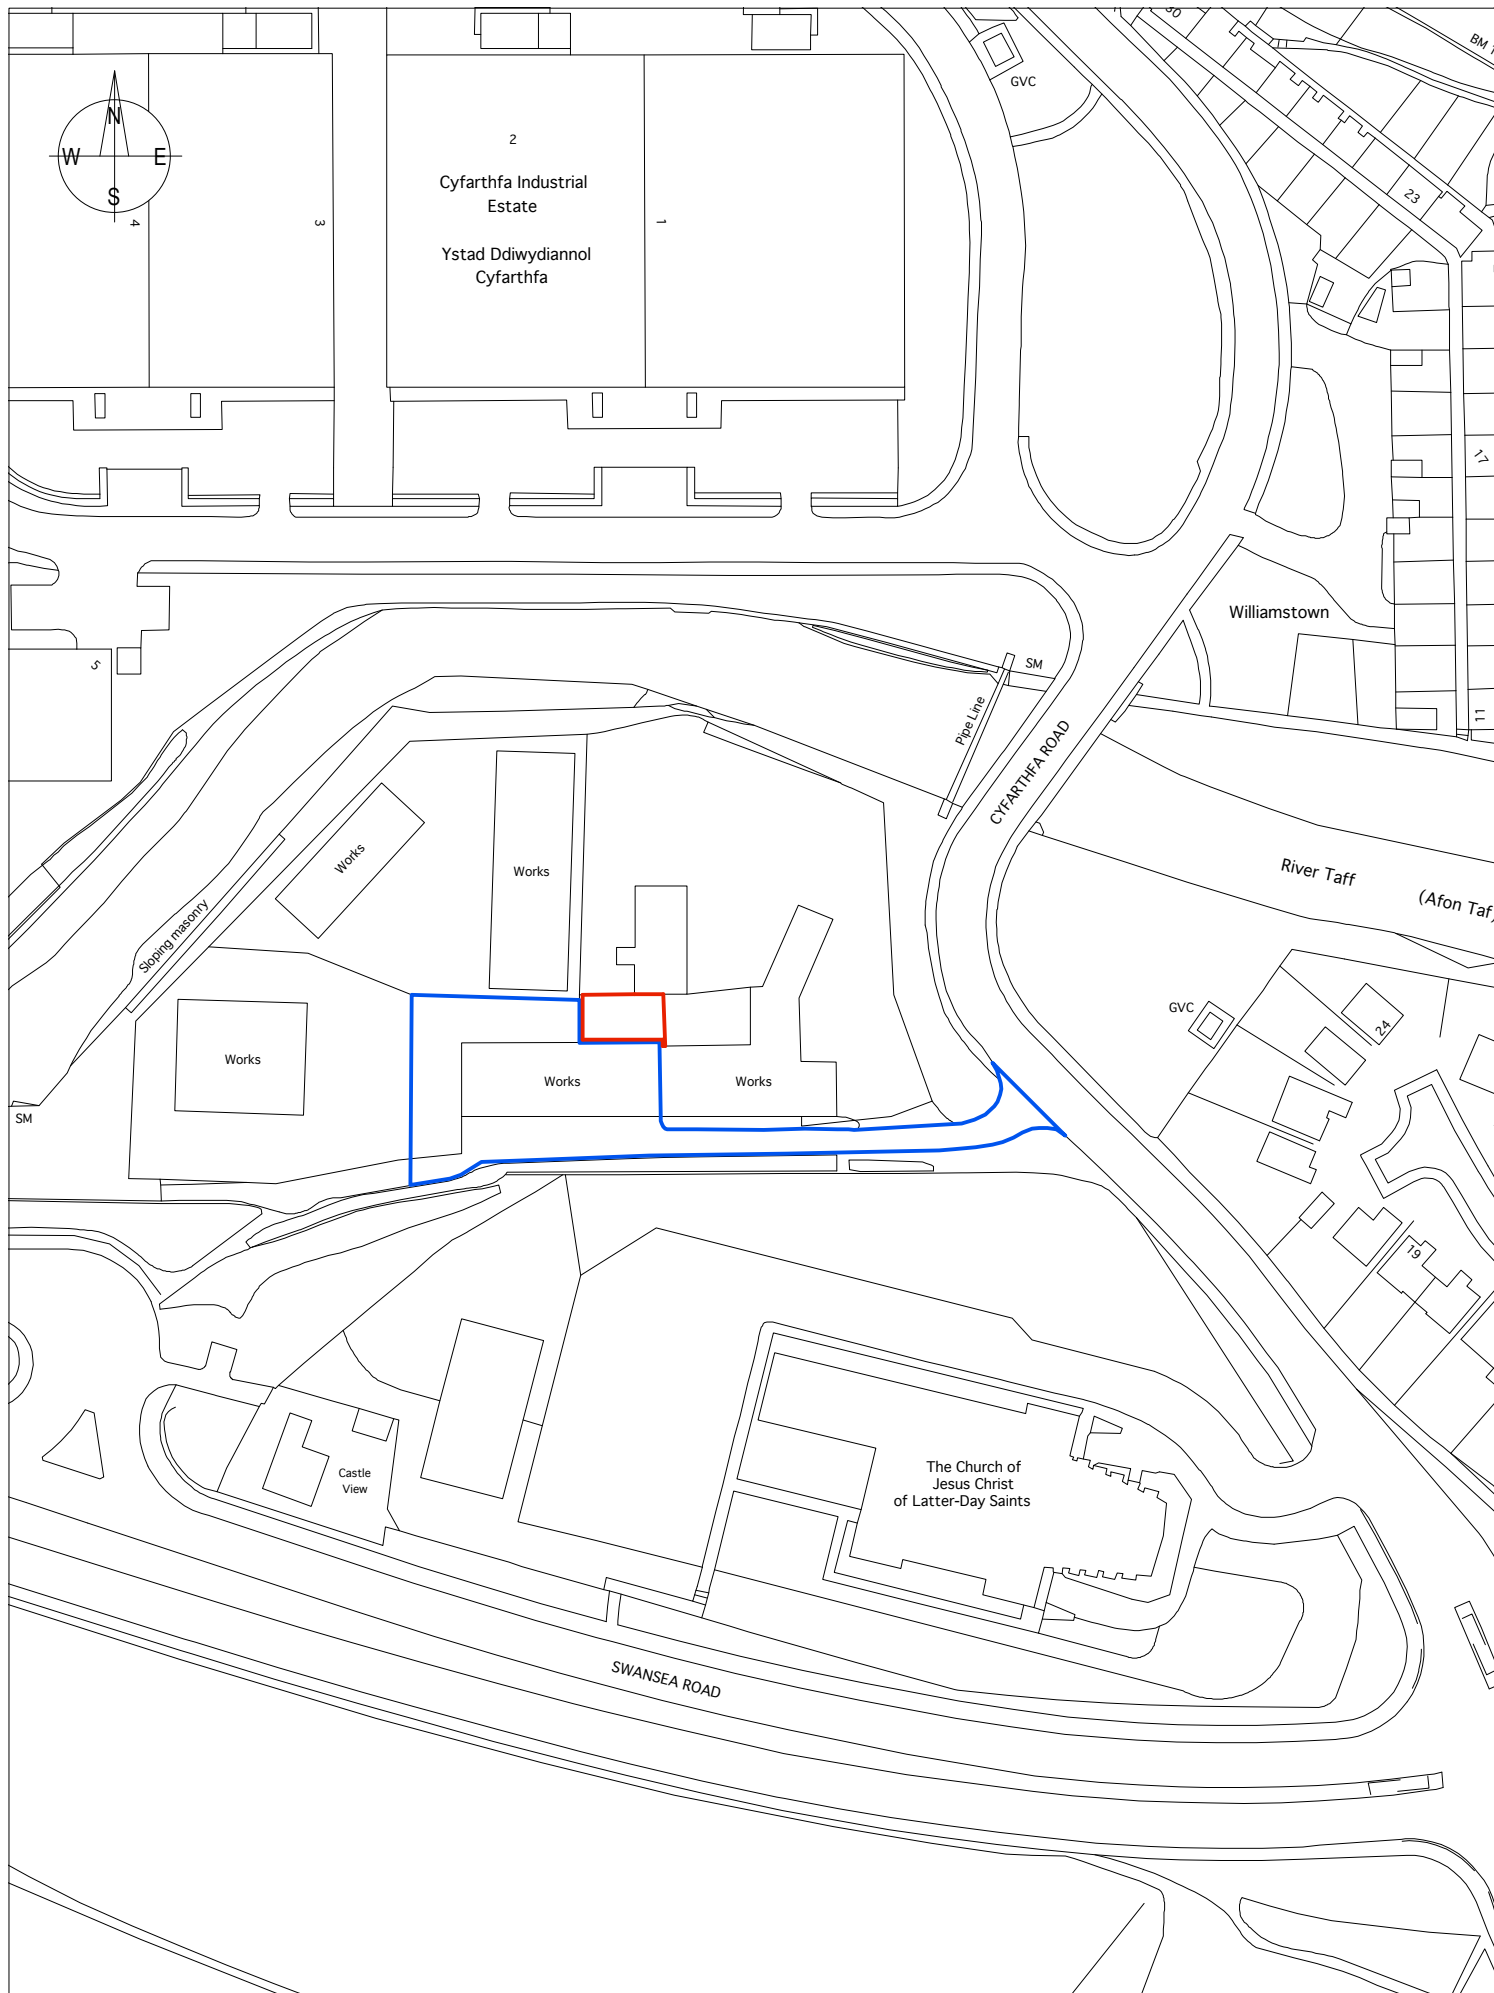

CYFARTHFA WORKS
MERTHYR TYDFIL
LOCATION PLAN 1:1250

