




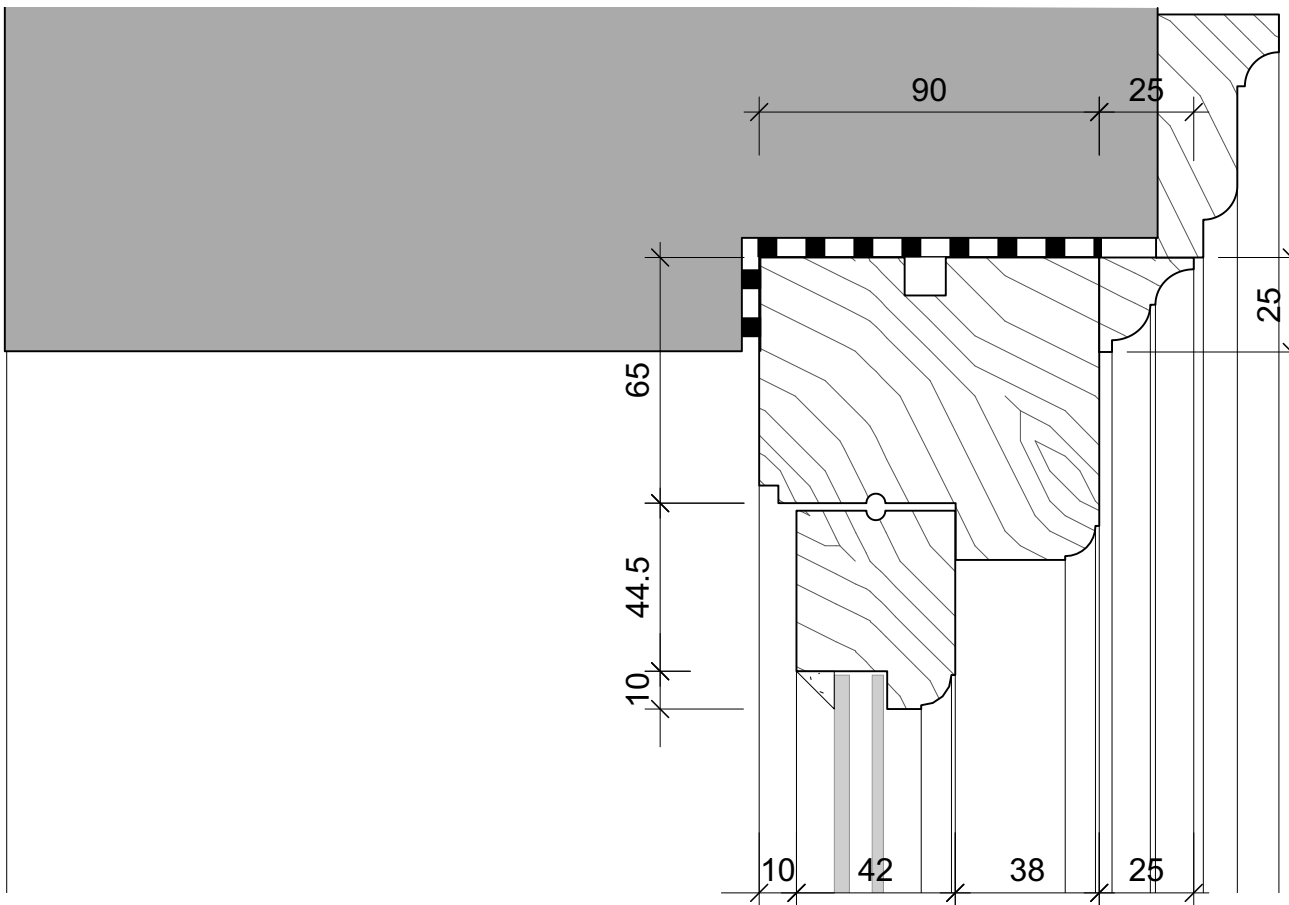


A 705.1 - HEAD
SCALE 1:2

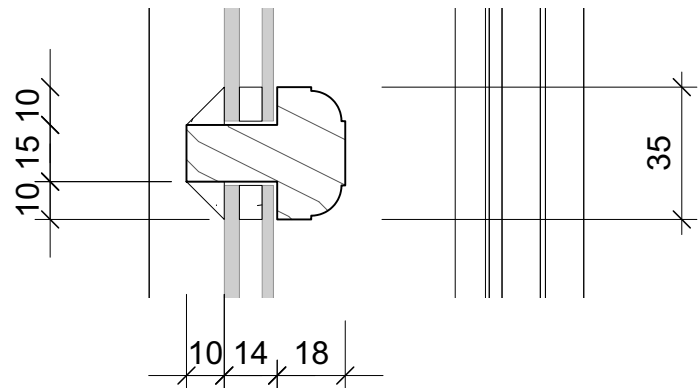


A 705.2 - GLAZING BAR
SCALE 1:2

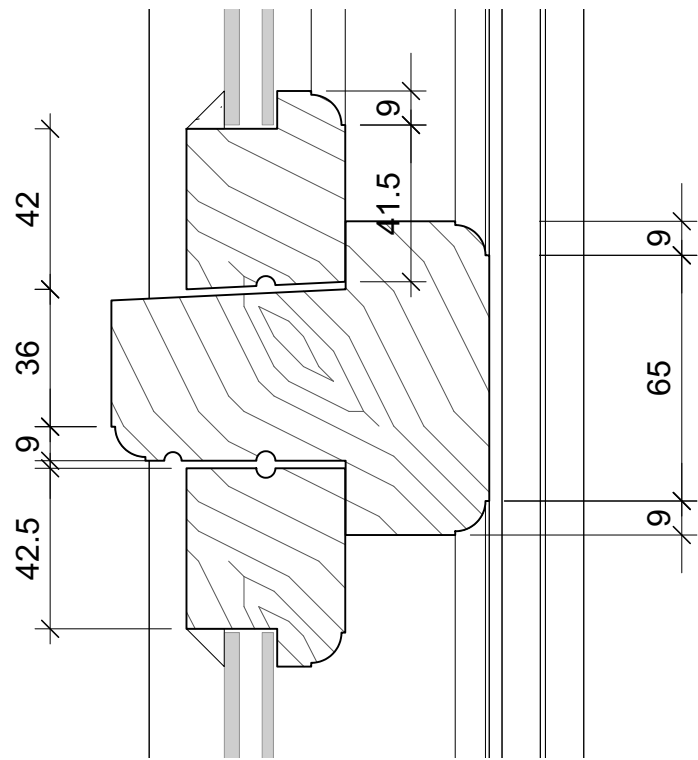


A 705.3 - TRANSOM BAR
SCALE 1:2

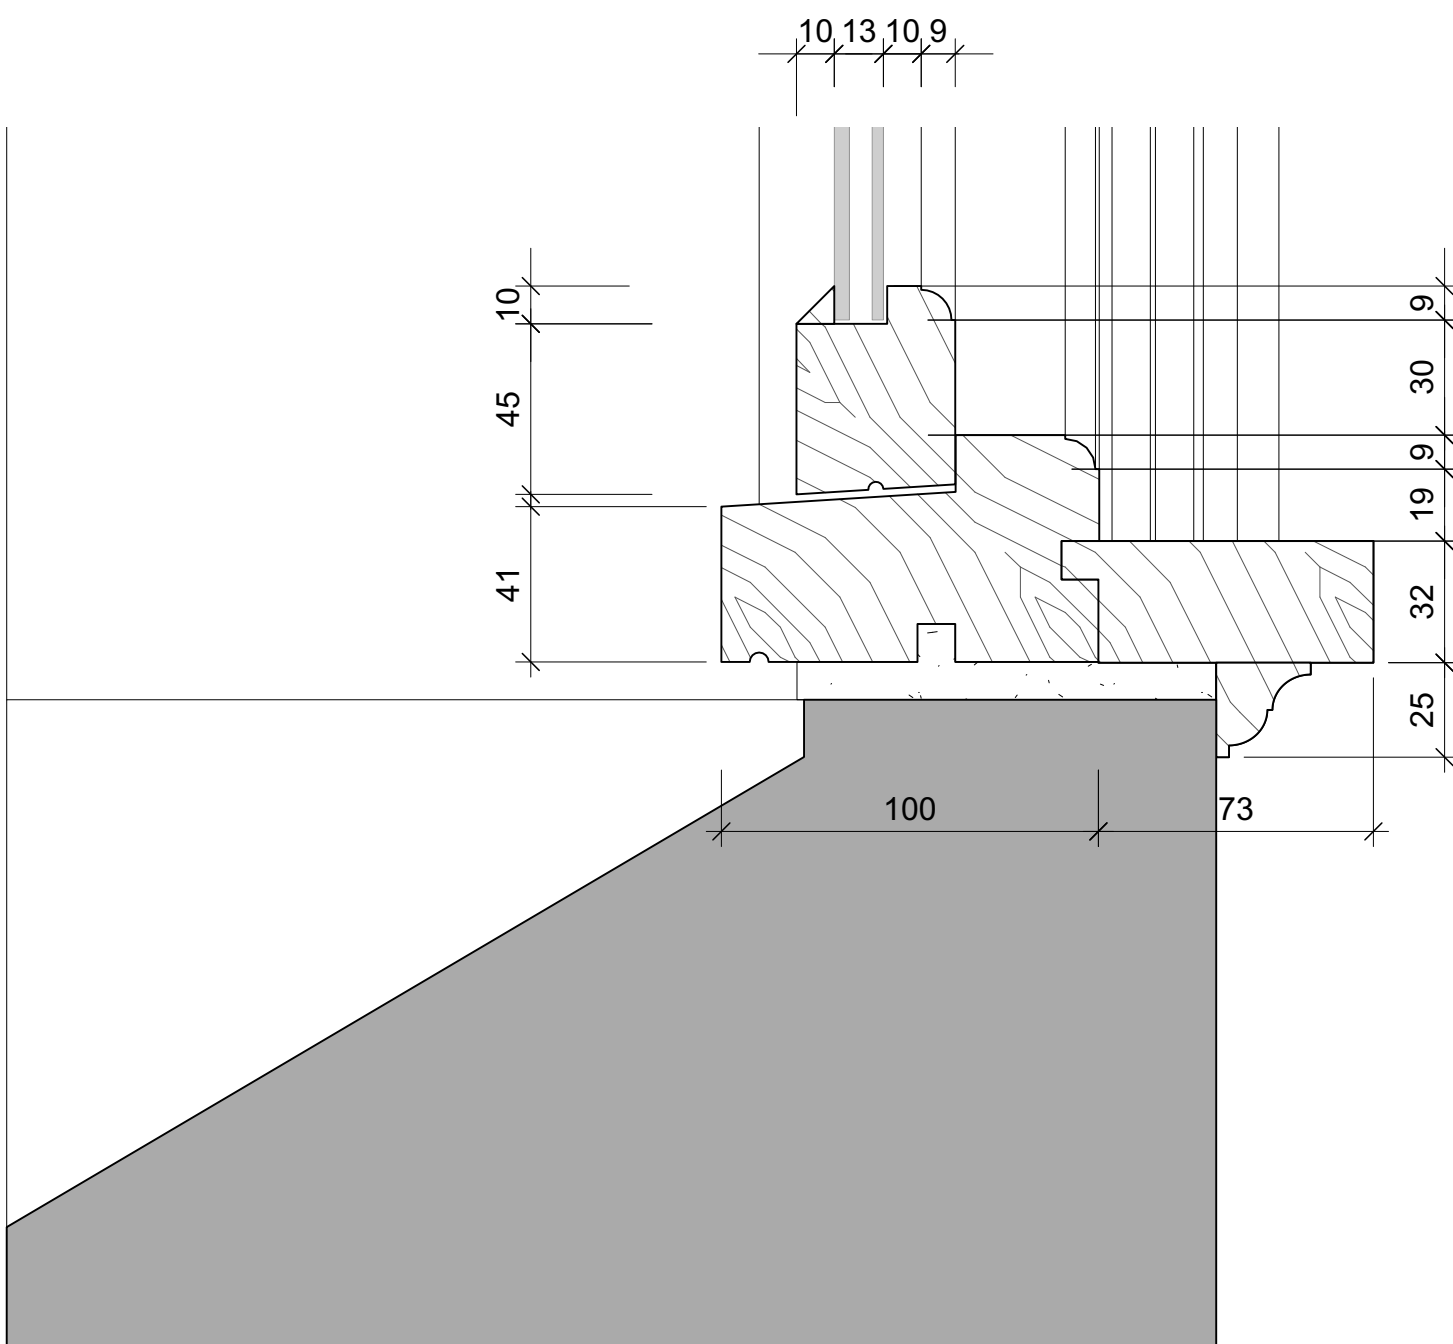

A 705.4 - SILL
SCALE 1:2

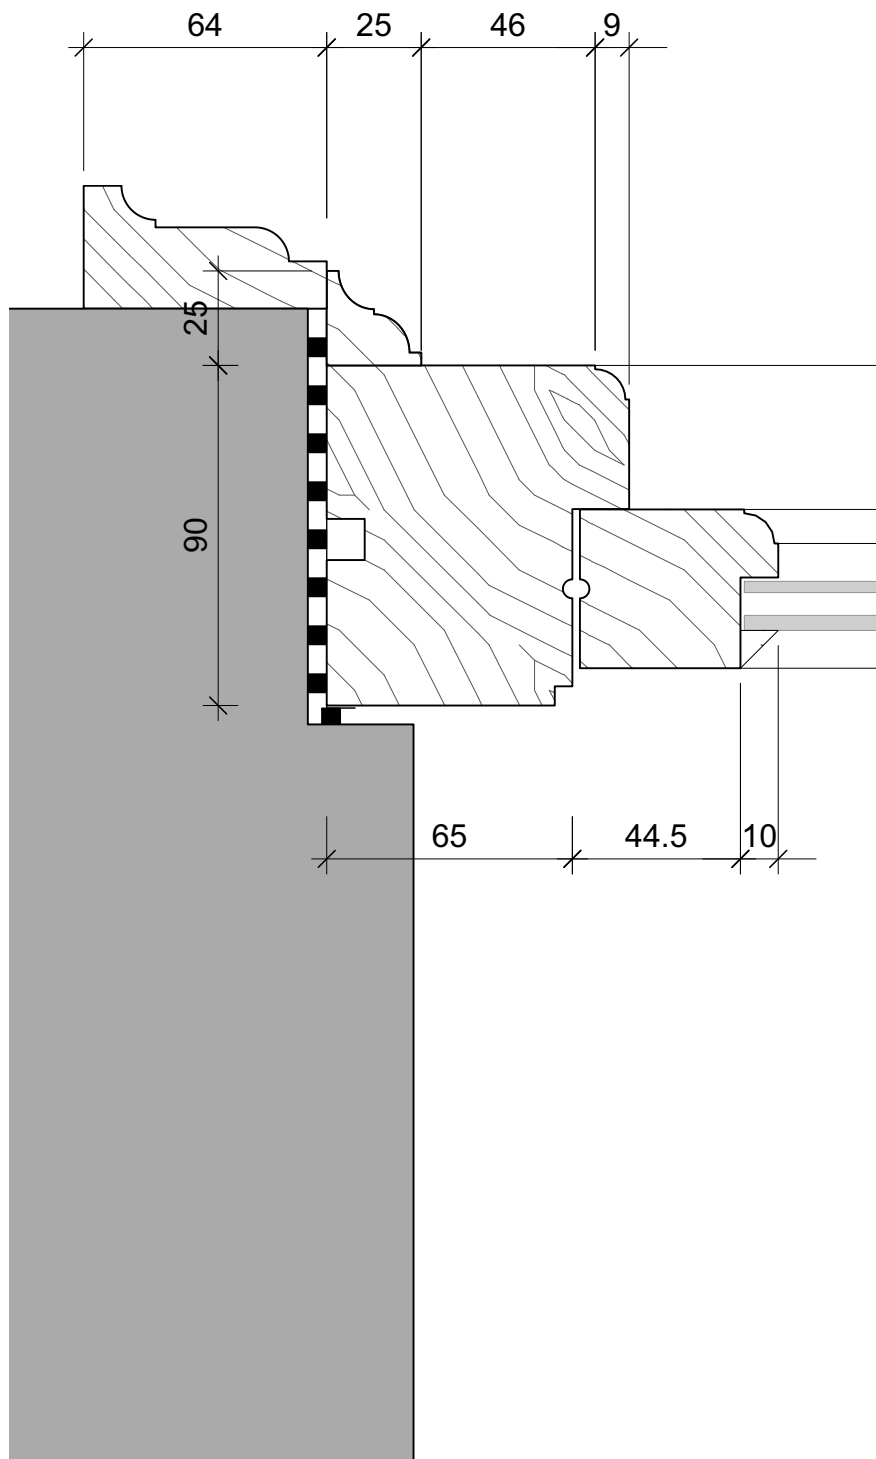

A 705.5 - JAMB
SCALE 1:2

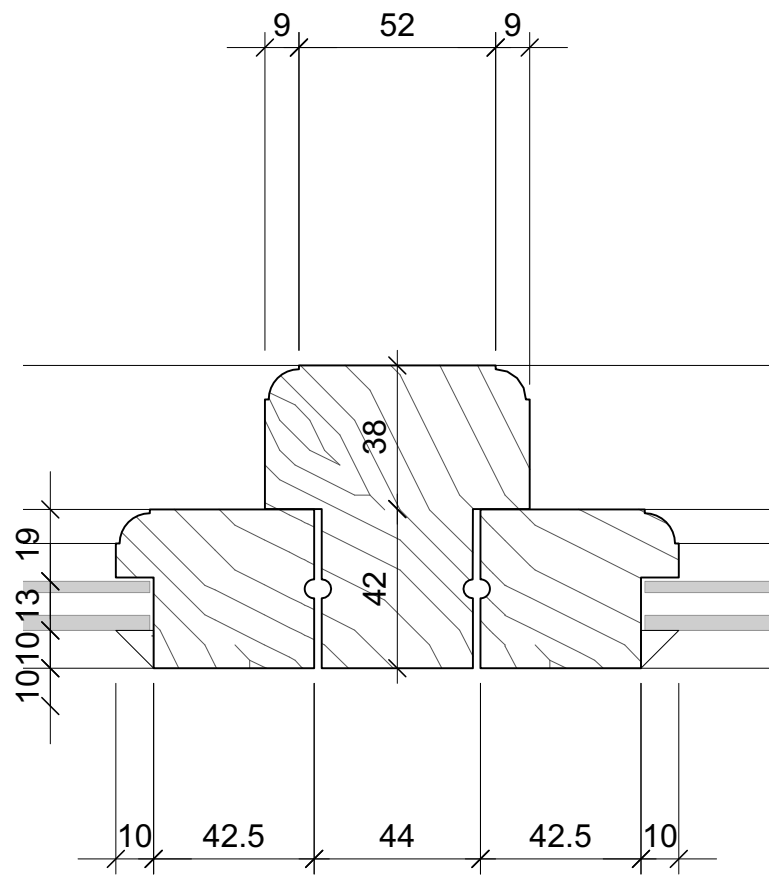

A 705.6 - MULLION
SCALE 1:2

NO. DATE REVISION

CLIENT

Merthyr Tydfil CBC

PROJECT

YMCA, Merthyr Tydfil

DRAWING TITLE

Replacement Timber Window in terracotta Surround

DRAWN/CHECKED

DC, CW

SCALE

1:50 @ A1

DATE

Aug. 2019

DRAWING NO.

3510_A_705

REV.

DAVIES
SUTTON
ARCHITECTS

Penhevad Studios • Penhevad Street
Grangefield • Cardiff • CF11 7LU
Tel: 029 2066 4455 • Fax: 029 2066 4411
E-mail: office@davies-sutton.co.uk
Web: www.davies-sutton.co.uk

DO NOT SCALE FOR CONSTRUCTION PURPOSES • ALL DIMENSIONS TO BE CHECKED ON SITE • NOTIFY ARCHITECT OF ALL DISCREPANCIES • THIS DRAWING IS COPYRIGHT