



1 South East Elevation




2 North East Elevation





3 North West Elevation



4 South West Elevation

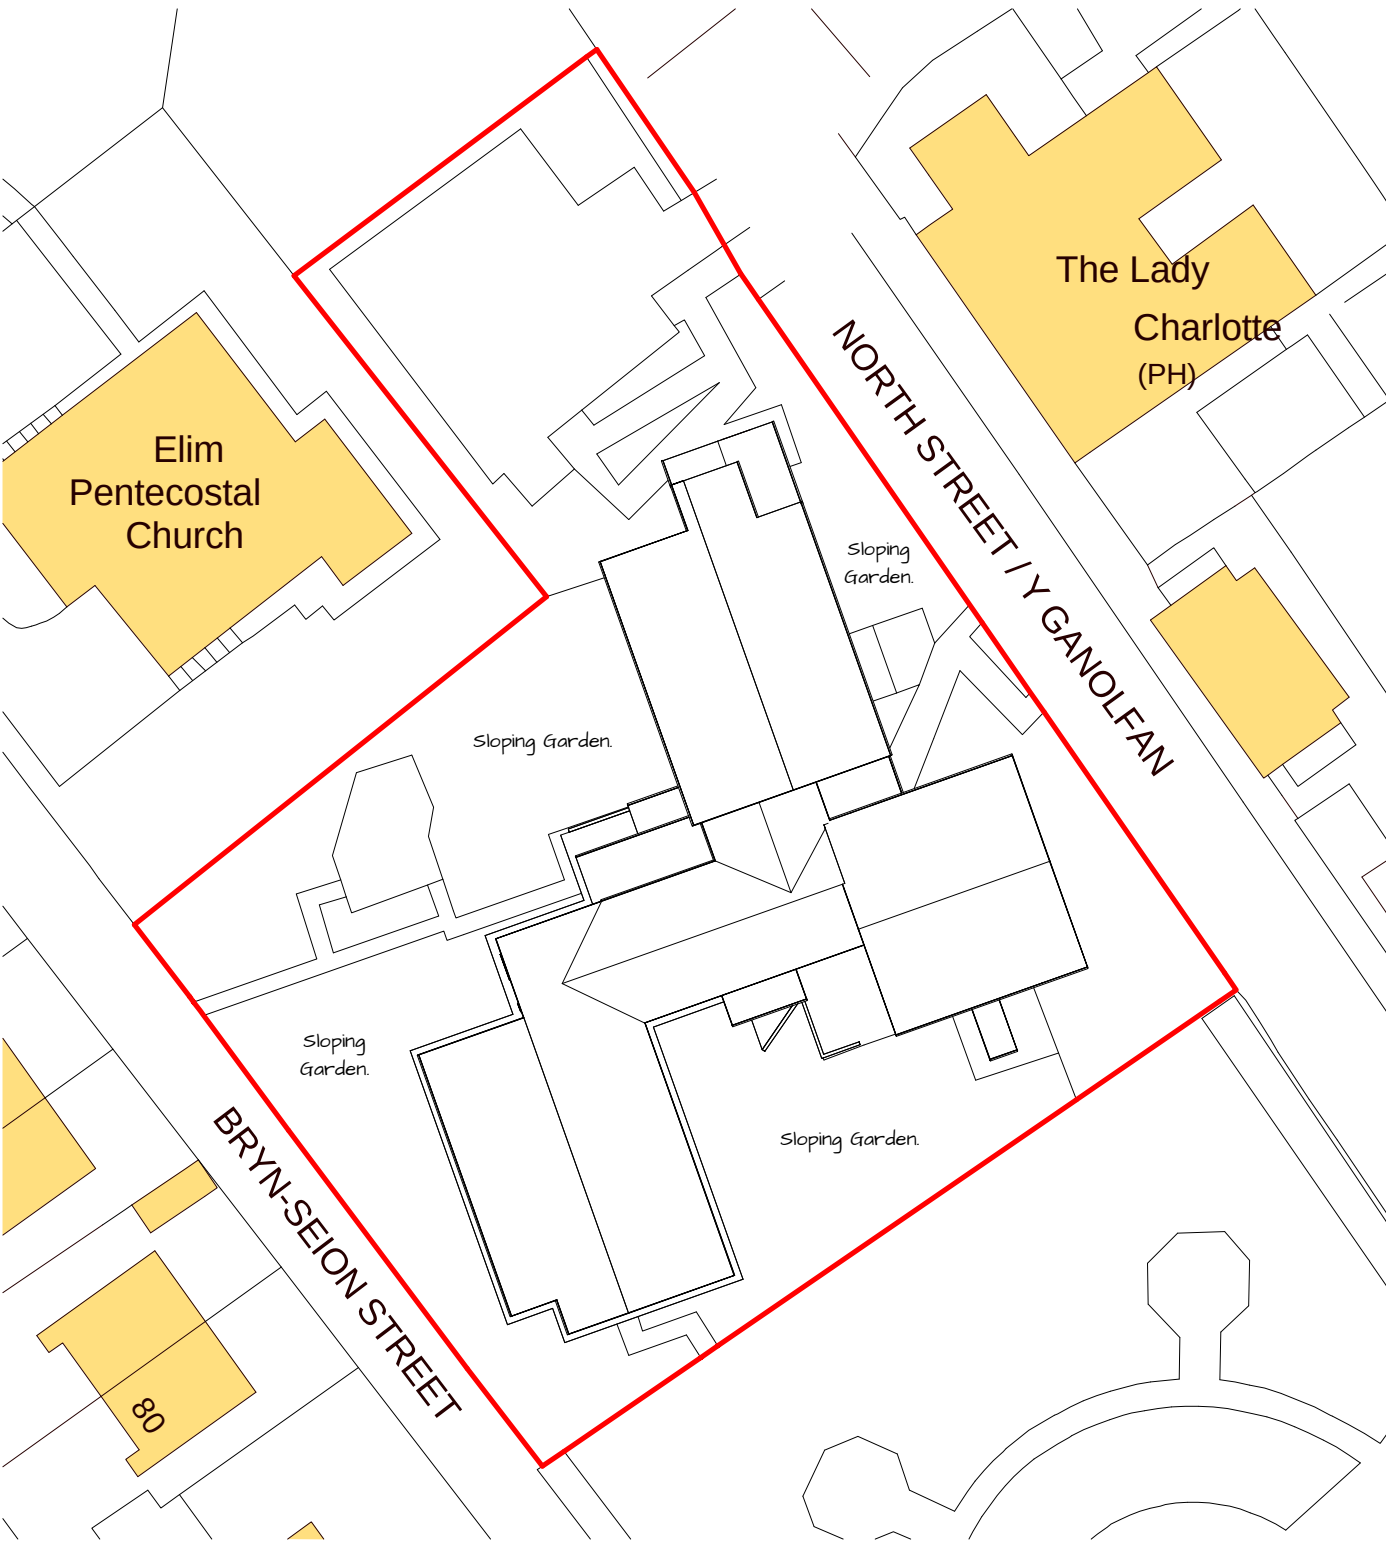

5 Proposed Block Plan

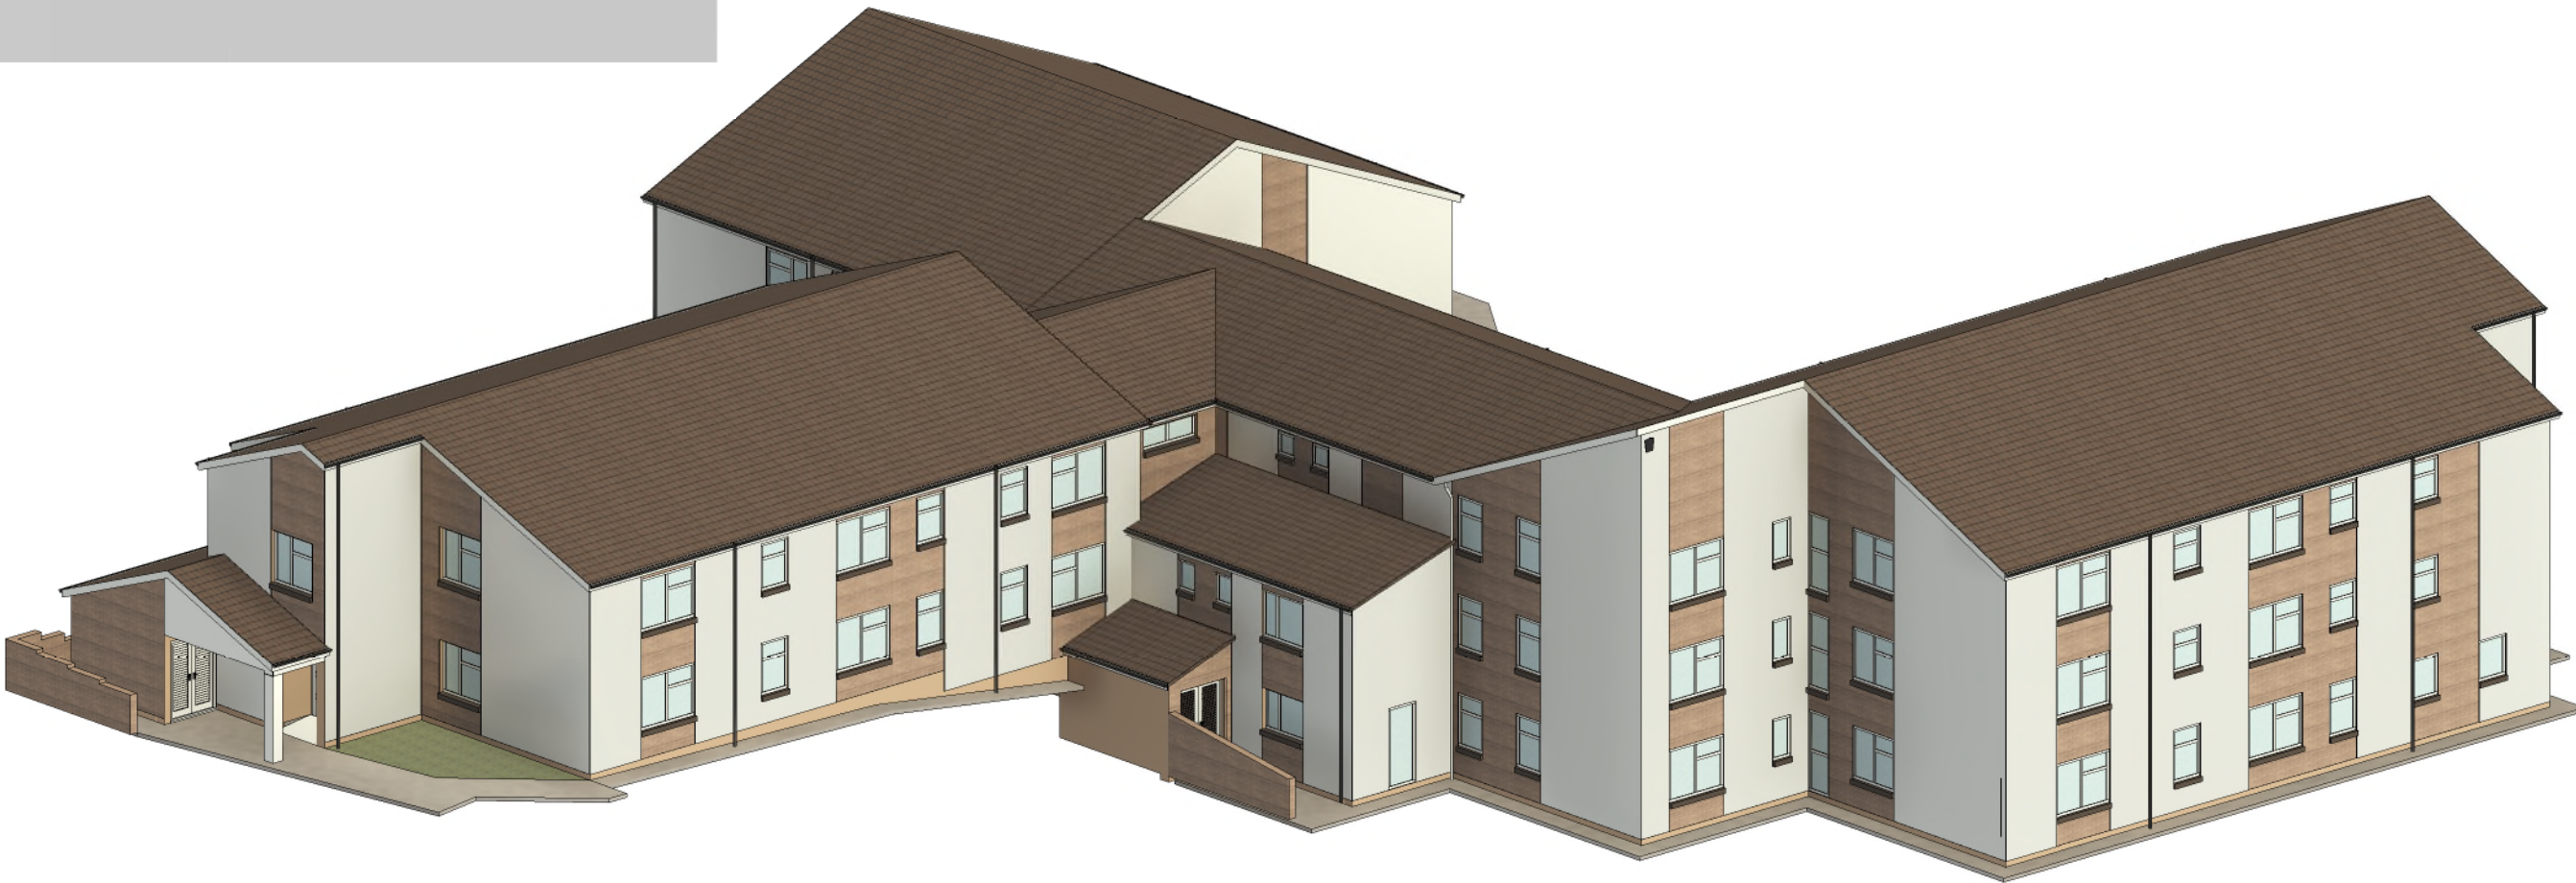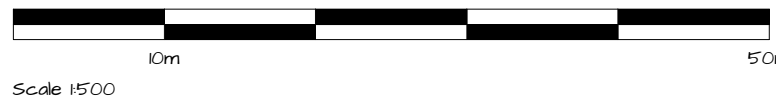

6 3D View

Materials Schedule

Walls:	Smooth White Render. Wetherby 760 - Hilton Waterstruck.
Plinths:	Wetherby 2010Y40R Render.
Doors:	White PVC-u.
Windows:	White PVC-u.
Roofs:	Brown Concrete Tiles.
RWG:	Black PVC-u.
Fascias:	White PVC-u.
Eills:	Wetherby 500 - Brown Smooth.

